



LAO PEOPLE'S DEMOCRATIC REPUBLIC
PEACE INDEPENDENCE DEMOCRACY UNITY PROSPERITY
MINISTRY OF PUBLIC WORKS AND TRANSPORT (MPWT)
DEPARTMENT OF ROADS

**NR 13 NORTH IMPROVEMENT AND MAINTENANCE PROJECT
(SIKEUTH JUNCTION – PHONHONG)
CONCEPTUAL DESIGN**

CONTRACT 1
Km 0+000 – 19+400, Length of 19.4 Km
(SIKEUTH JUNCTION – BAN SONGPEUAY)

VOLUME IV

**DRAWINGS
PART B : CROSS SECTION
(FINAL)**

PREPARED BY:



ລັດວິສາຫະກິດ ວິສະວະກຳ ຄົມມະນາຄົມ
LAO TRANSPORT ENGINEERING CONSULTANT
Tel: (+856-21) 313510, 313761, 312840, Fax: 314811
E-mail: ltec@etllao.com, www.ltec.com.la

**VIENTIANE
April, 2018**

LTEC CODE: SD-262-17





LIST OF DRAWINGS

No.	DRAWING TITLE	DRAWING. No.
1	CROSS SECTIONS	
1.1	CROSS SECTION Km 0+200 – Km 0+275	RCS–001
1.2	CROSS SECTION Km 0+300 – Km 0+425	RCS–002
1.3	CROSS SECTION Km 0+450 – Km 0+575	RCS–003
1.4	CROSS SECTION Km 0+600 – Km 0+725	RCS–004
1.5	CROSS SECTION Km 0+750 – Km 0+875	RCS–005
1.6	CROSS SECTION Km 0+900 – Km 1+025	RCS–006
1.7	CROSS SECTION Km 1+050 – Km 1+175	RCS–007
1.8	CROSS SECTION Km 1+200 – Km 1+325	RCS–008
1.9	CROSS SECTION Km 1+350 – Km 1+475	RCS–009
1.10	CROSS SECTION Km 1+500 – Km 1+625	RCS–010
1.11	CROSS SECTION Km 1+650 – Km 1+775	RCS–011
1.12	CROSS SECTION Km 1+800 – Km 1+925	RCS–012
1.13	CROSS SECTION Km 1+950 – Km 2+075	RCS–013
1.14	CROSS SECTION Km 2+100 – Km 2+225	RCS–014
1.15	CROSS SECTION Km 2+250 – Km 2+375	RCS–015
1.16	CROSS SECTION Km 2+400 – Km 2+525	RCS–016
1.17	CROSS SECTION Km 2+550 – Km 2+675	RCS–017
1.18	CROSS SECTION Km 2+700 – Km 2+825	RCS–018
1.19	CROSS SECTION Km 2+850 – Km 2+975	RCS–019
1.20	CROSS SECTION Km 3+000 – Km 3+125	RCS–020
1.21	CROSS SECTION Km 3+150 – Km 3+275	RCS–021
1.22	CROSS SECTION Km 3+300 – Km 3+425	RCS–022
1.23	CROSS SECTION Km 3+450 – Km 3+575	RCS–023
1.24	CROSS SECTION Km 3+600 – Km 3+725	RCS–024
1.25	CROSS SECTION Km 3+750 – Km 3+875	RCS–025

No.	DRAWING TITLE	DRAWING. No.
1.26	CROSS SECTION Km 3+900 – Km 4+025	RCS–026
1.27	CROSS SECTION Km 4+050 – Km 4+175	RCS–027
1.28	CROSS SECTION Km 4+200 – Km 4+325	RCS–028
1.29	CROSS SECTION Km 4+350 – Km 4+475	RCS–029
1.30	CROSS SECTION Km 4+500 – Km 4+625	RCS–030
1.31	CROSS SECTION Km 4+650 – Km 4+775	RCS–031
1.32	CROSS SECTION Km 4+800 – Km 4+925	RCS–032
1.33	CROSS SECTION Km 4+950 – Km 5+075	RCS–033
1.34	CROSS SECTION Km 5+100 – Km 5+225	RCS–034
1.35	CROSS SECTION Km 5+250 – Km 5+375	RCS–035
1.36	CROSS SECTION Km 5+400 – Km 5+525	RCS–036
1.37	CROSS SECTION Km 5+550 – Km 5+675	RCS–037
1.38	CROSS SECTION Km 5+700 – Km 5+825	RCS–038
1.39	CROSS SECTION Km 5+850 – Km 5+975	RCS–039
1.40	CROSS SECTION Km 6+000 – Km 6+125	RCS–040
1.41	CROSS SECTION Km 6+150 – Km 6+275	RCS–041
1.42	CROSS SECTION Km 6+300 – Km 6+425	RCS–042
1.43	CROSS SECTION Km 6+450 – Km 6+575	RCS–043
1.44	CROSS SECTION Km 6+600 – Km 6+725	RCS–044
	_____ _____	
	_____ _____	
	_____ _____	
	_____ _____	
1.140	CROSS SECTION Km 18+875 – Km 19+000	RCS–129
1.141	CROSS SECTION Km 19+025 – Km 19+150	RCS–130
1.142	CROSS SECTION Km 19+175 – Km 19+279	RCS–131
1.143	CROSS SECTION Km 19+300 – Km 19+400	RCS–132

	ລັດວິສາຫະກິດ ວິສະວະກຳ ຄົມມະນາຄົມ LAO TRANSPORT ENGINEERING CONSULTANT	NR 13N IMPROVEMENT AND MAINTENANCE PROJECT CONTRACT 1 : SIKEUTH JUNCTION – BAN SONGPEUAY	REV.	DATE	DESCRIPTION	APPROVED		NAME	SIGNATURE	LTEC CODE: SD–262–17
		LIST OF DRAWINGS					DESIGNED	Mr.Souksavanh SYPHAKHAM		DATE: April, 2018
							CHECKED	Mr.Khamphone SORPHABMIXAY		DRW No. LDW–001
							APPROVED	Mr.Vandy VORASACK		SCALE: NOT TO SCALE







CROSS SECTIONS

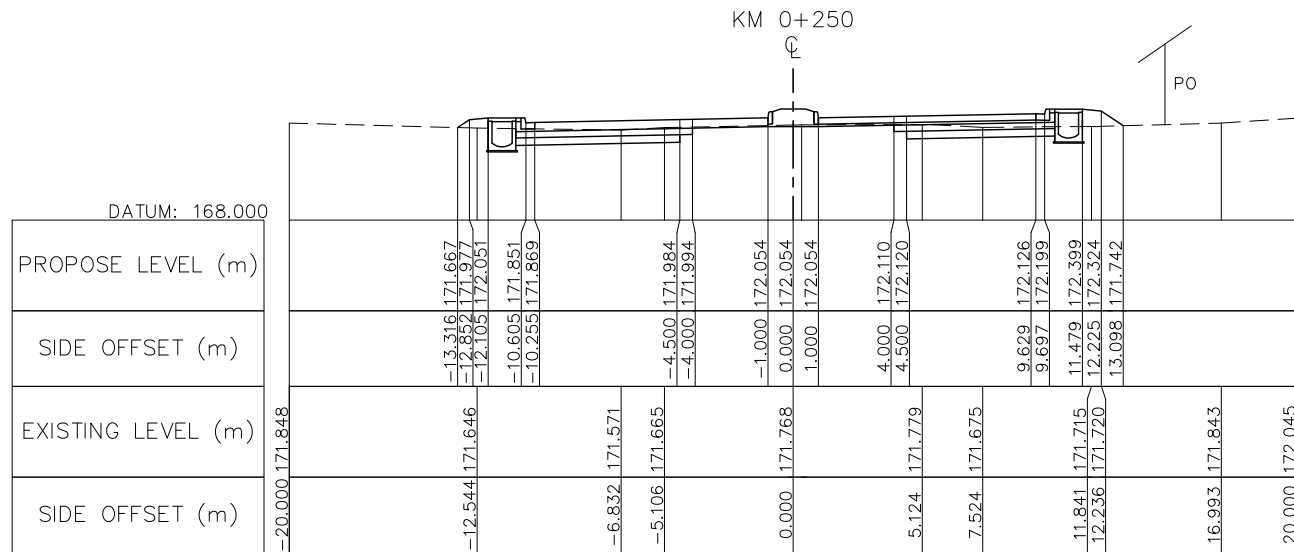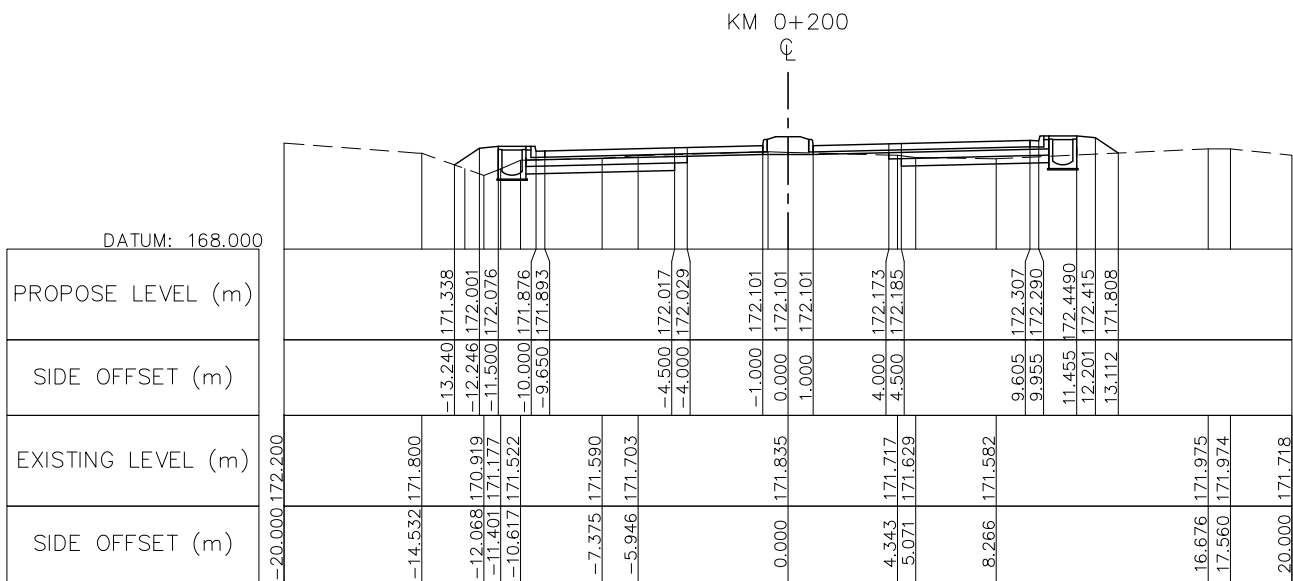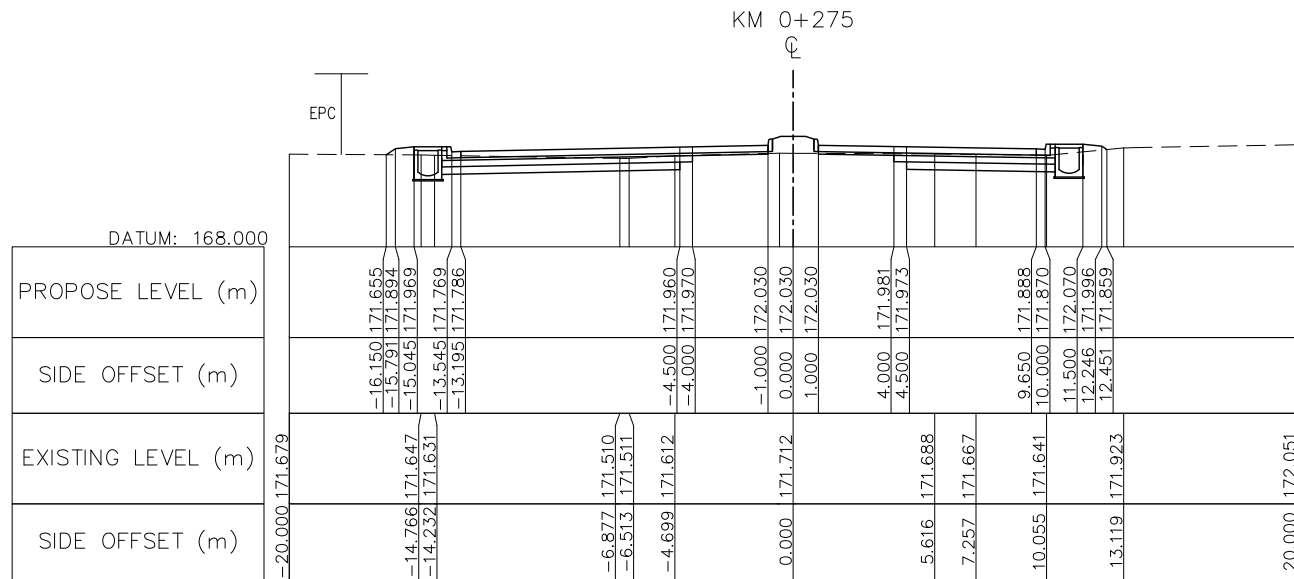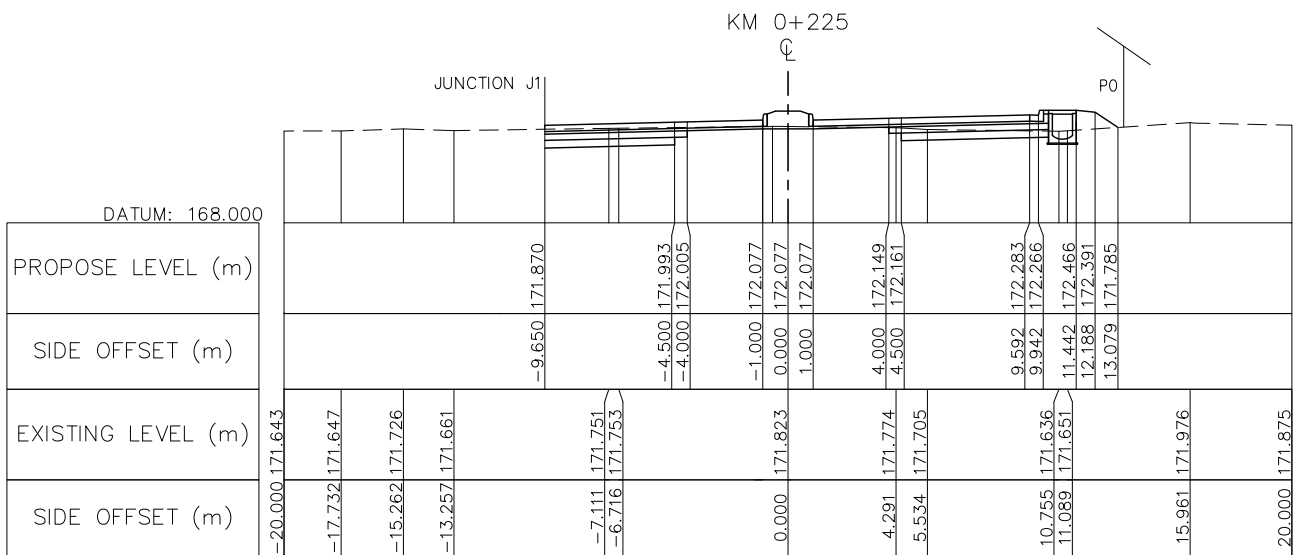

NOTE : FOR THE SECTION OF RAISED MEDIADN IS INSTALLED AT THE CURVE HAS SUPER-ELEVATION PVC PIPE Ø100 SHALL BE PROVIDED AT MEDIAN BY 10M SPACING SEE STANDARD DRAWING NUMBER SDR-014, SDR-017



 ລັດວິສາຫະກິດ ວິສະວະກຳ ຄົມມະນາຄົມ LAO TRANSPORT ENGINEERING CONSULTANT	NR 13N IMPROVEMENT AND MAINTENANCE PROJECT CONTRACT 1 : SIKEUTH JUNCTION – BAN SONGPEUAY	REV.	DATE	DESCRIPTION	APPROVED		NAME	SIGNATURE	LTEC CODE: SD-262-17
	CROSS SECTION Km 0+200 – Km 0+275					DESIGNED	Mr. Souksavanh SYPHAKHAM		DATE: April, 2018
						CHECKED	Mr. Khamphone SORPHABMIXAY		DRW No. RCS-001
						APPROVED	Mr. Vandy VORASACK		SCALE: 1: 300

ລັດວິສາຫະກິດ ວິສະວະກຳ ຄົມມະນາຄົມ
LAO TRANSPORT ENGINEERING CONSULTANT

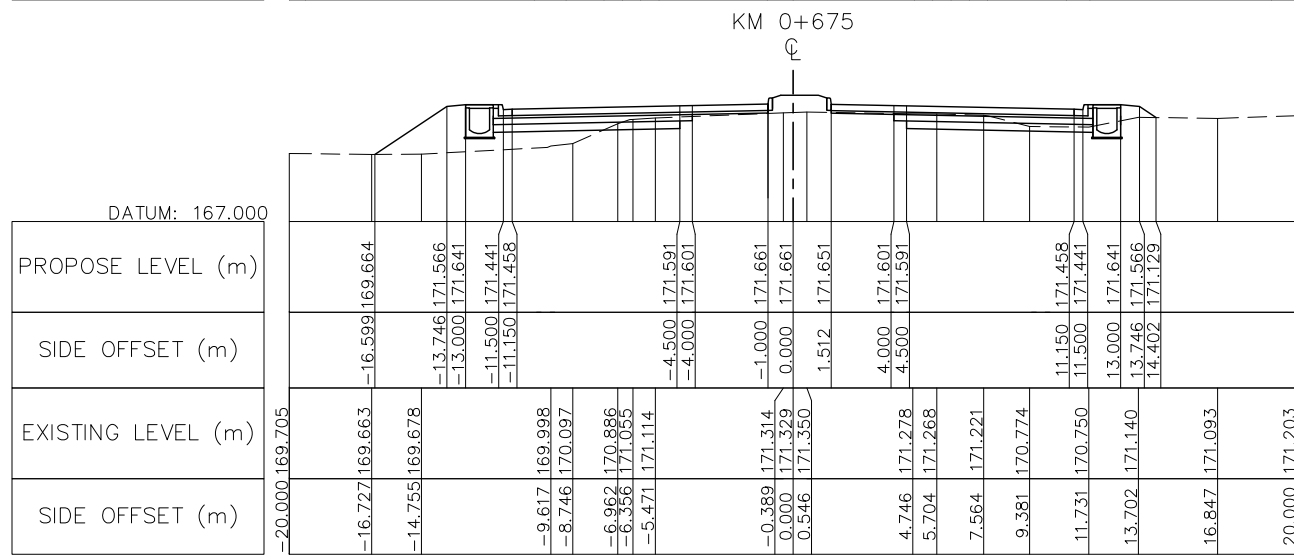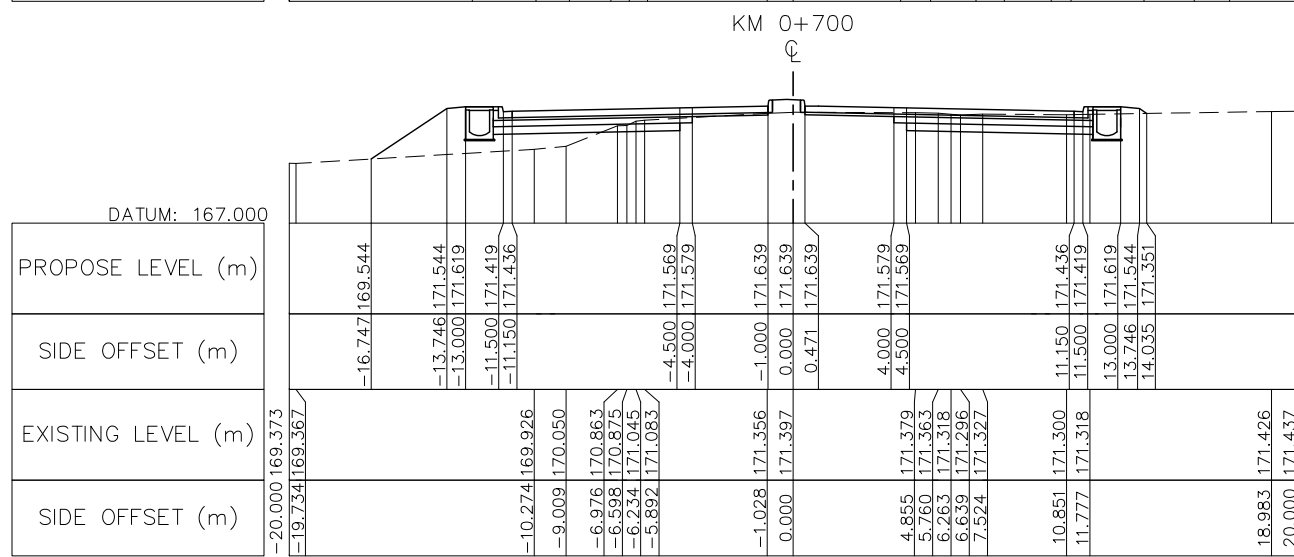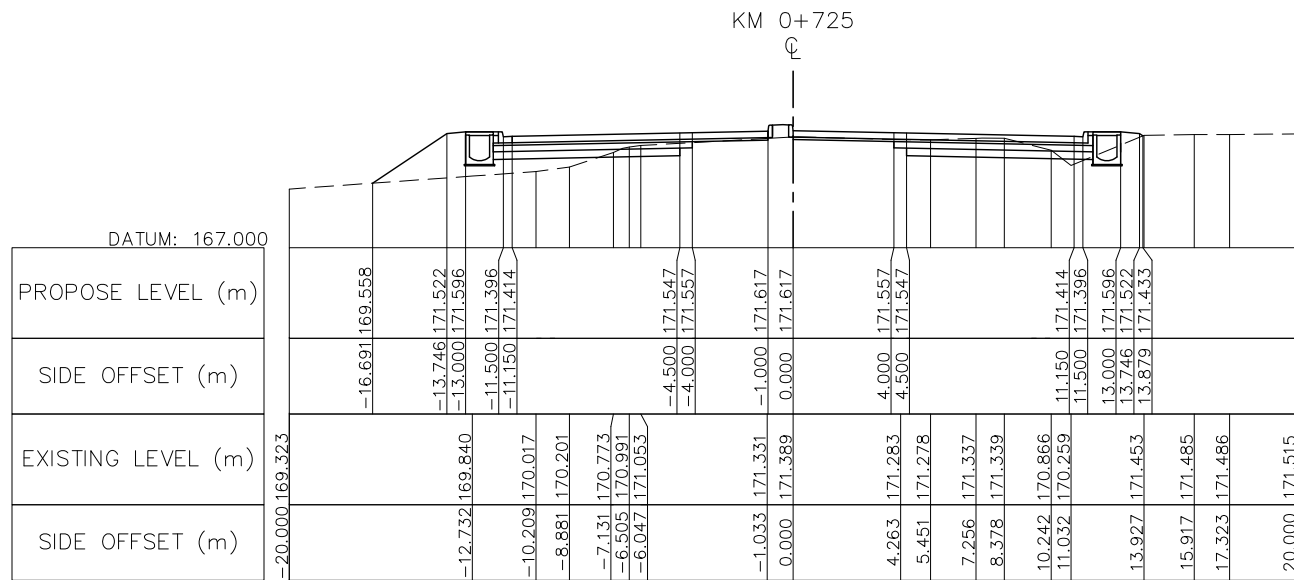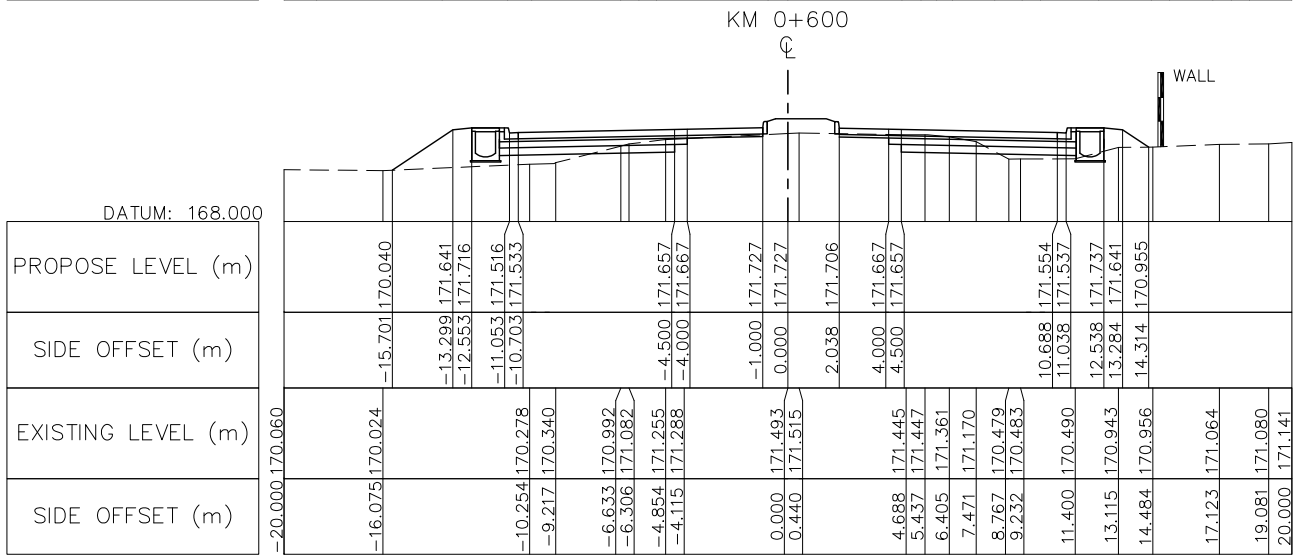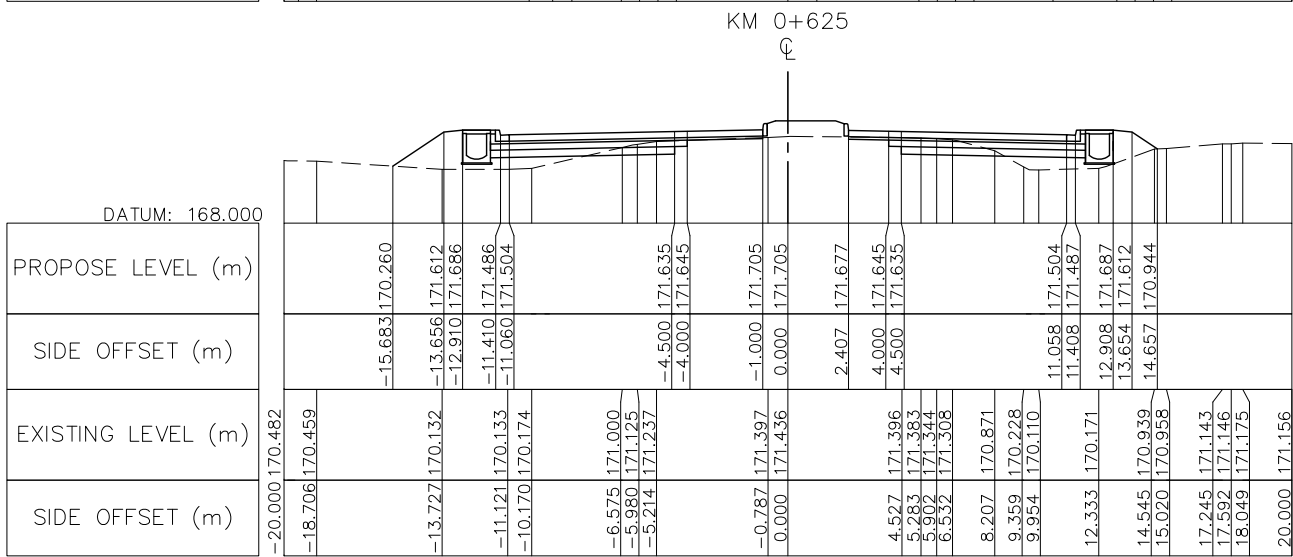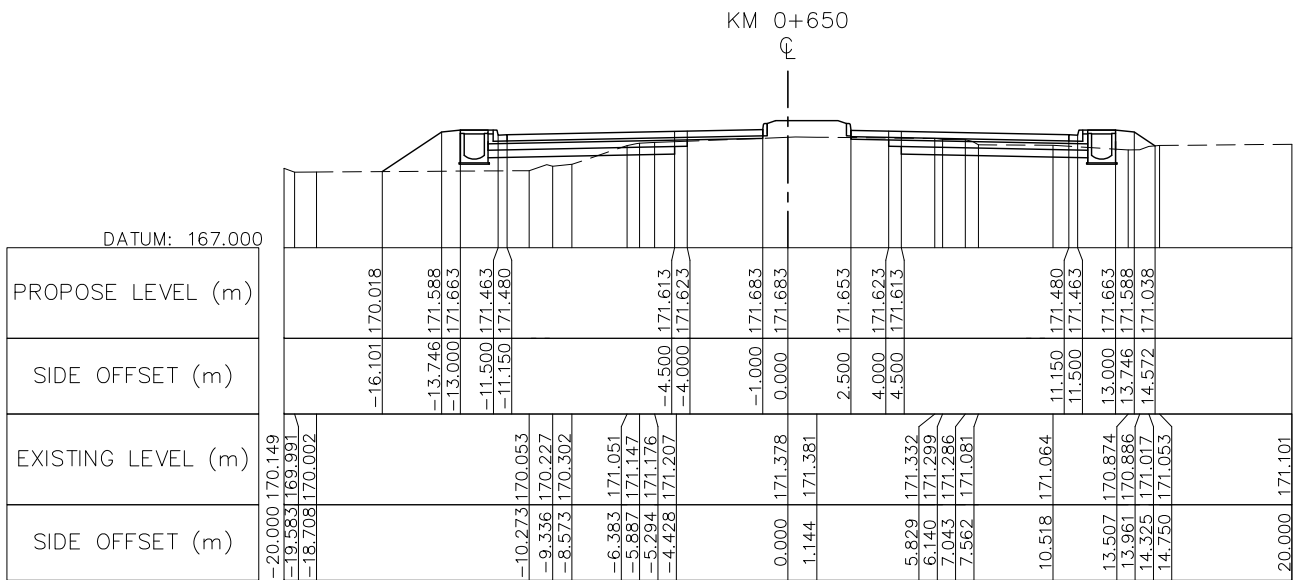



NOTE : FOR THE SECTION OF RAISED MEDIADN IS INSTALLED AT THE CURVE HAS SUPER-ELEVATION PVC PIPE Ø100 SHALL BE PROVIDED AT MEDIAN BY 10M SPACING SEE STANDARD DRAWING NUMBER SDR-014, SDR-017

	ລັດວິສາຫະກິດ ວິສະວະກຳ ຄົມມະນາຄົມ LAO TRANSPORT ENGINEERING CONSULTANT	NR 13N IMPROVEMENT AND MAINTENANCE PROJECT		REV.	DATE	DESCRIPTION	APPROVED		NAME	SIGNATURE	LTEC CODE: SD-262-17
		CONTRACT 1 : SIKEUTH JUNCTION - BAN SONGPEUAY							DESIGNED	Mr. Souksavanh SYPHAKHAM	DATE: April, 2018
		CROSS SECTION							CHECKED	Mr. Khamphone SORPHABMIXAY	DRW No. RCS-004
		Km 0+600 - Km 0+725							APPROVED	Mr. Vandy VORASACK	SCALE: 1: 300

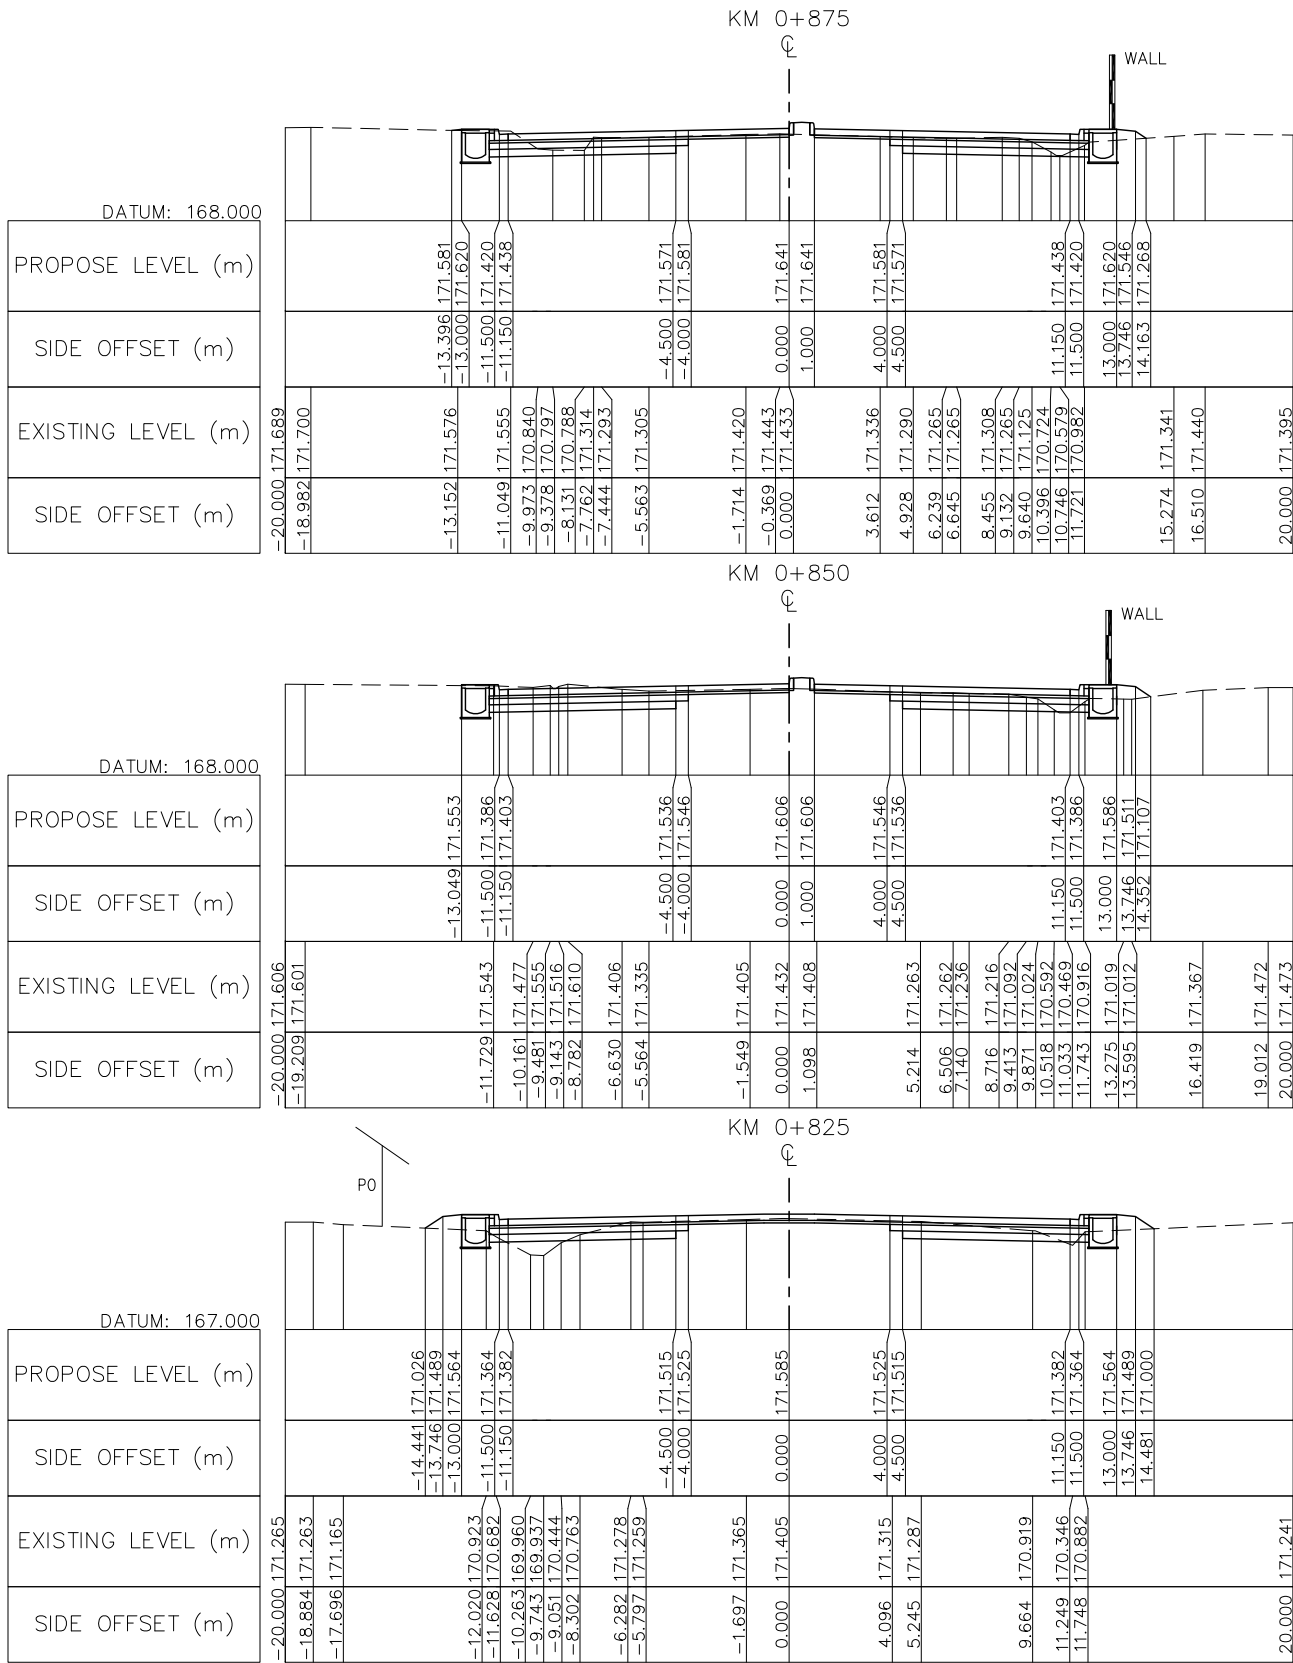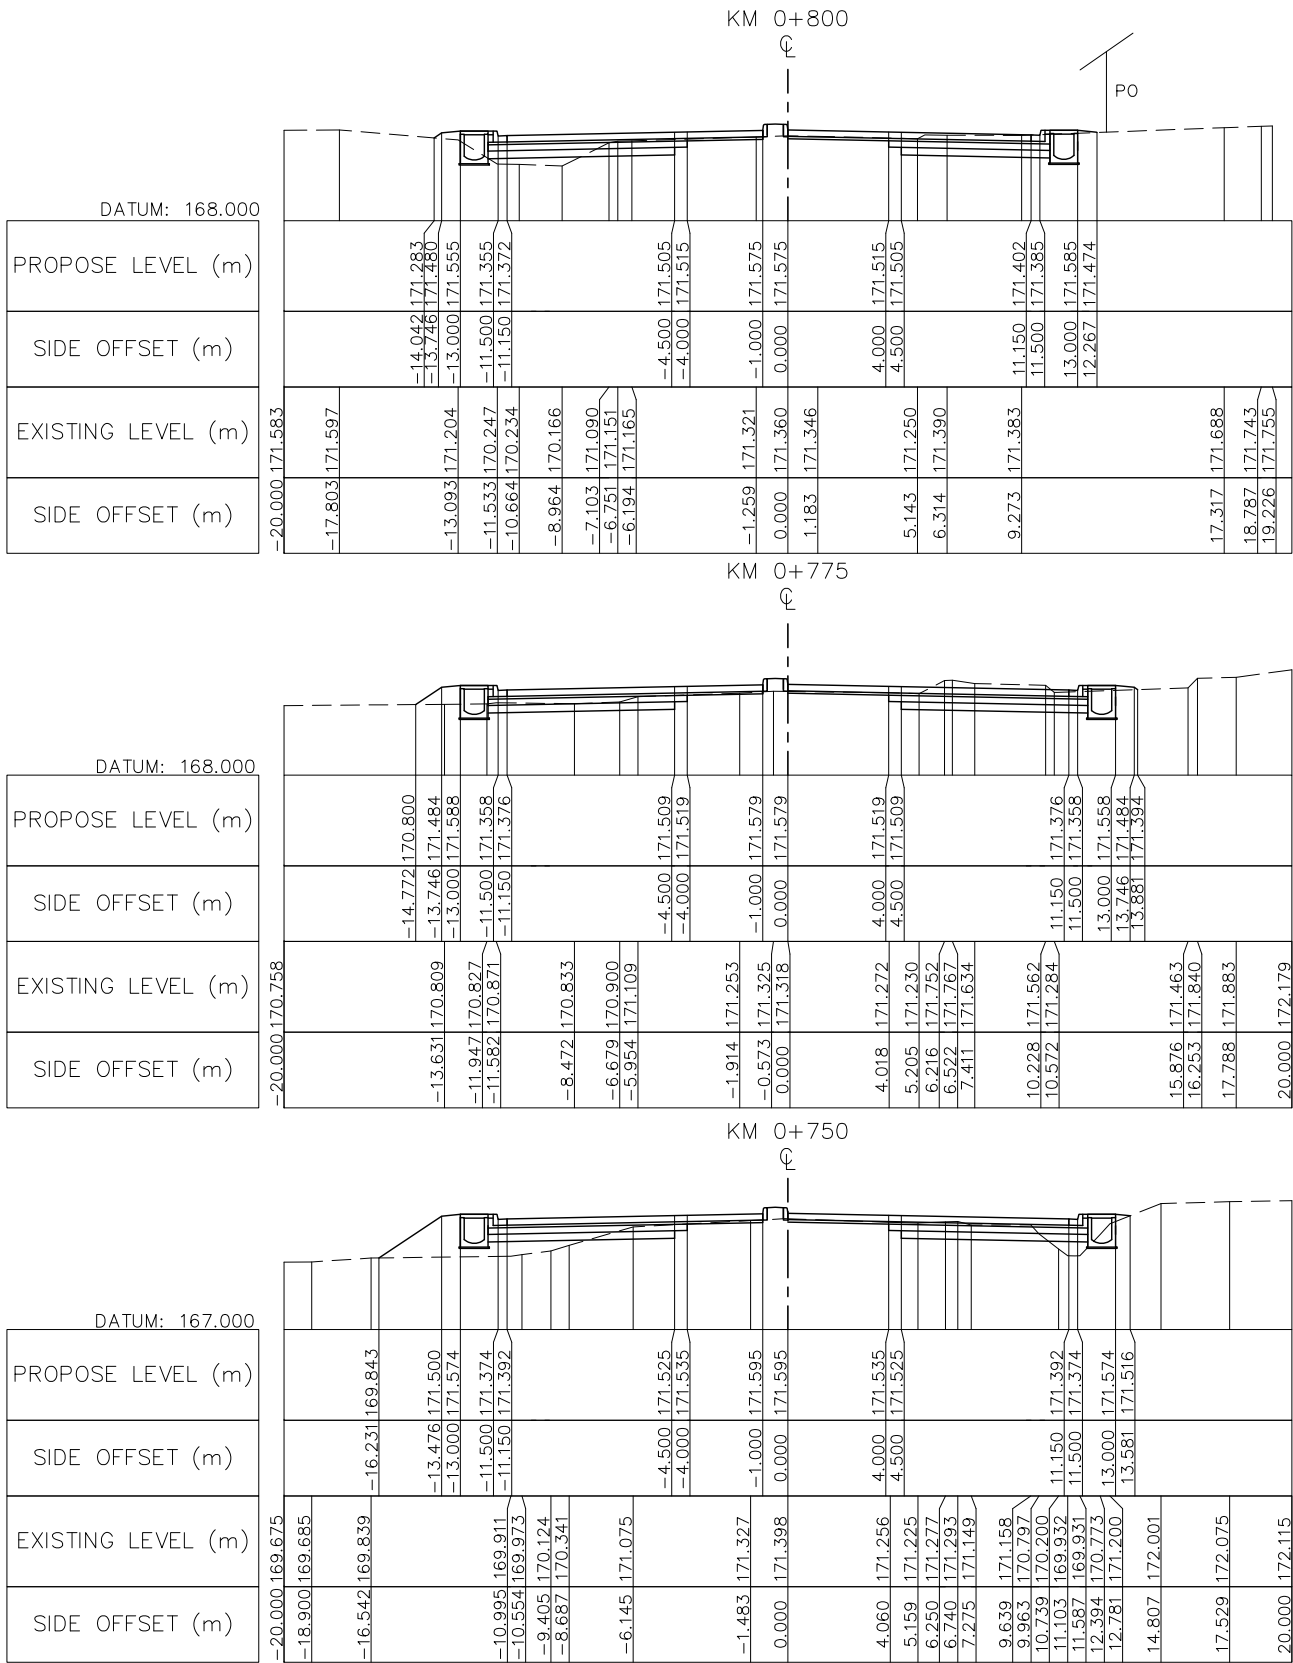

NOTE : FOR THE SECTION OF RAISED MEDIADN IS INSTALLED AT THE CURVE HAS SUPER-ELEVATION PVC PIPE Ø100 SHALL BE PROVIDED AT MEDIAN BY 10M SPACING SEE STANDARD DRAWING NUMBER SDR-014, SDR-017

	NR 13N IMPROVEMENT AND MAINTENANCE PROJECT CONTRACT 1 : SIKEUTH JUNCTION – BAN SONGPEUAY	REV.	DATE	DESCRIPTION	APPROVED		NAME	SIGNATURE	LTEC CODE: SD-262-17
							DESIGNED	Mr. Souksavanh SYPHAKHAM	DATE: April, 2018
							CHECKED	Mr. Khamphone SORPHABMIXAY	DRW No. RCS-005
							APPROVED	Mr. Vandy VORASACK	SCALE: 1: 300

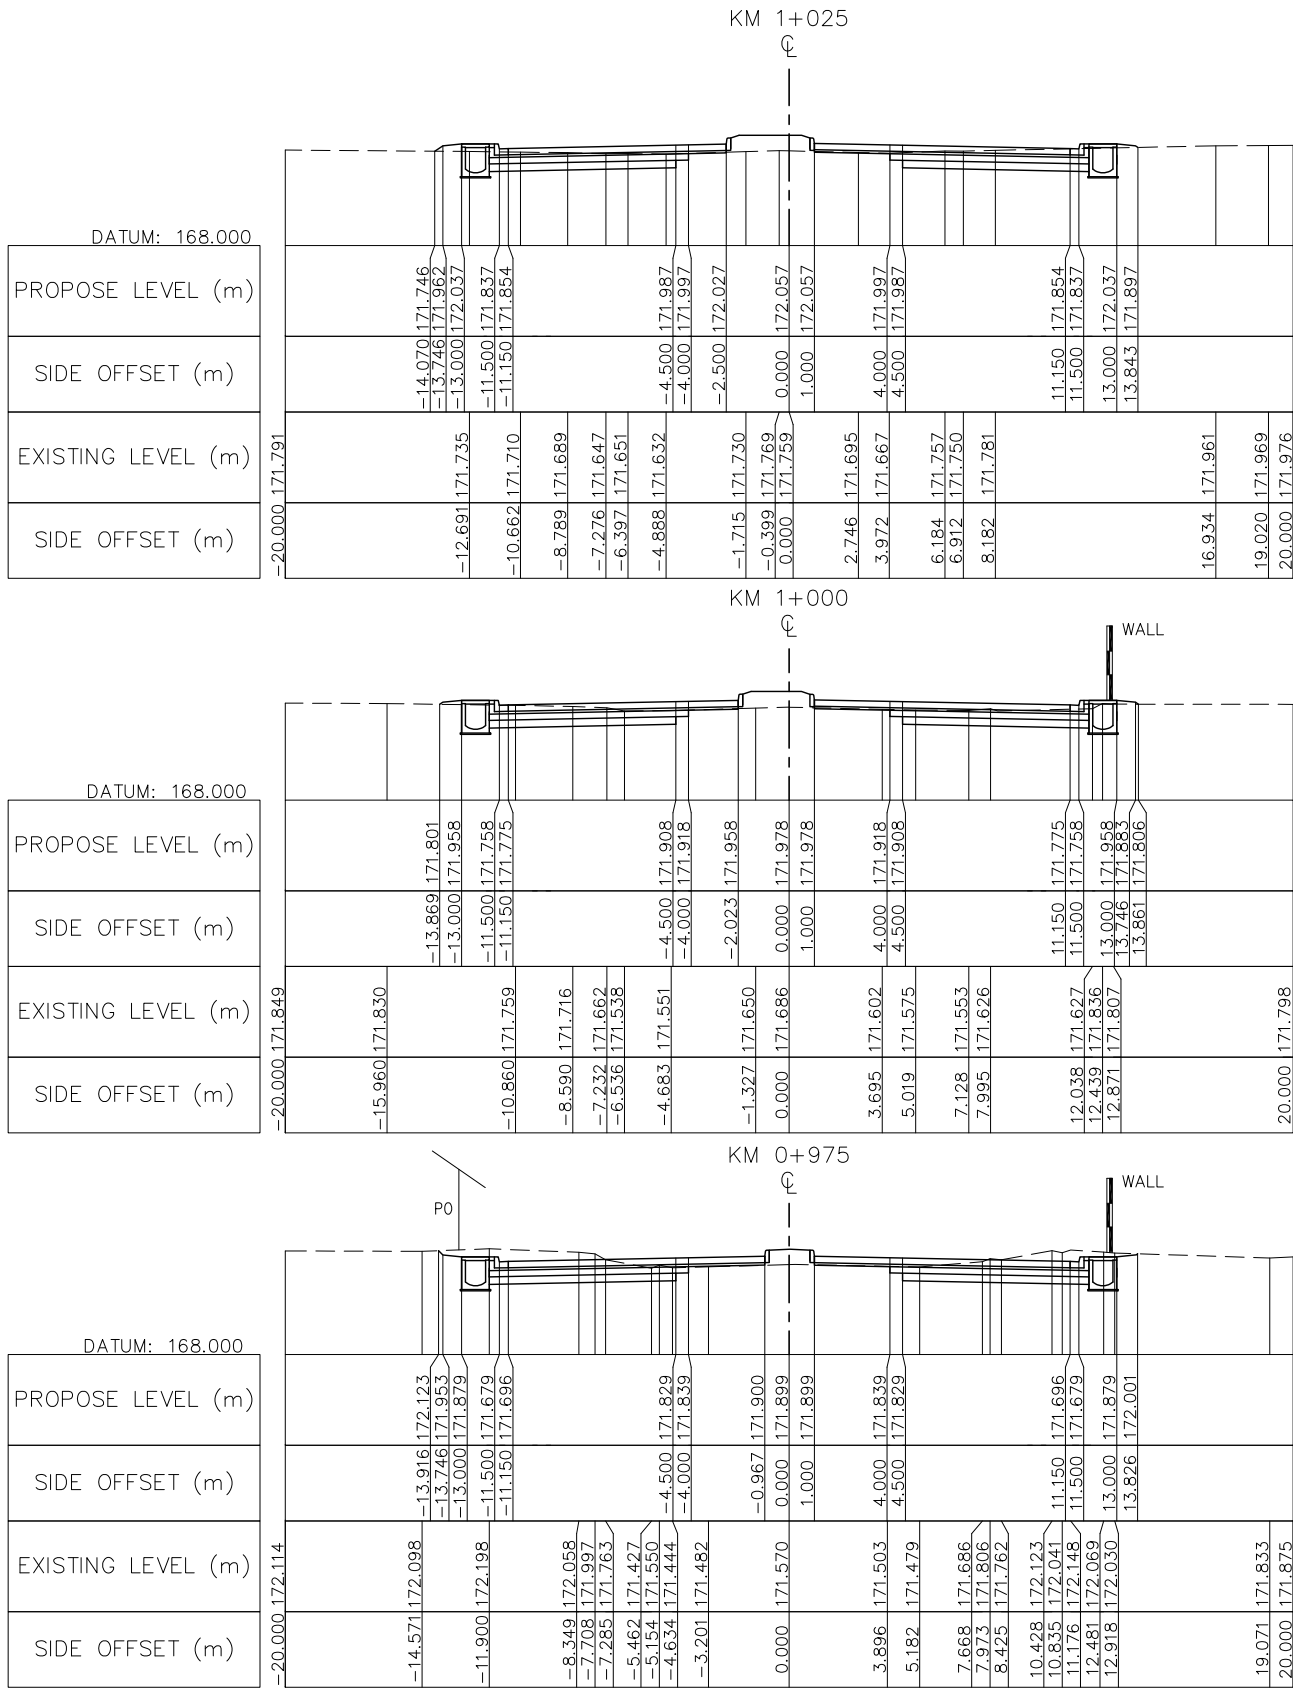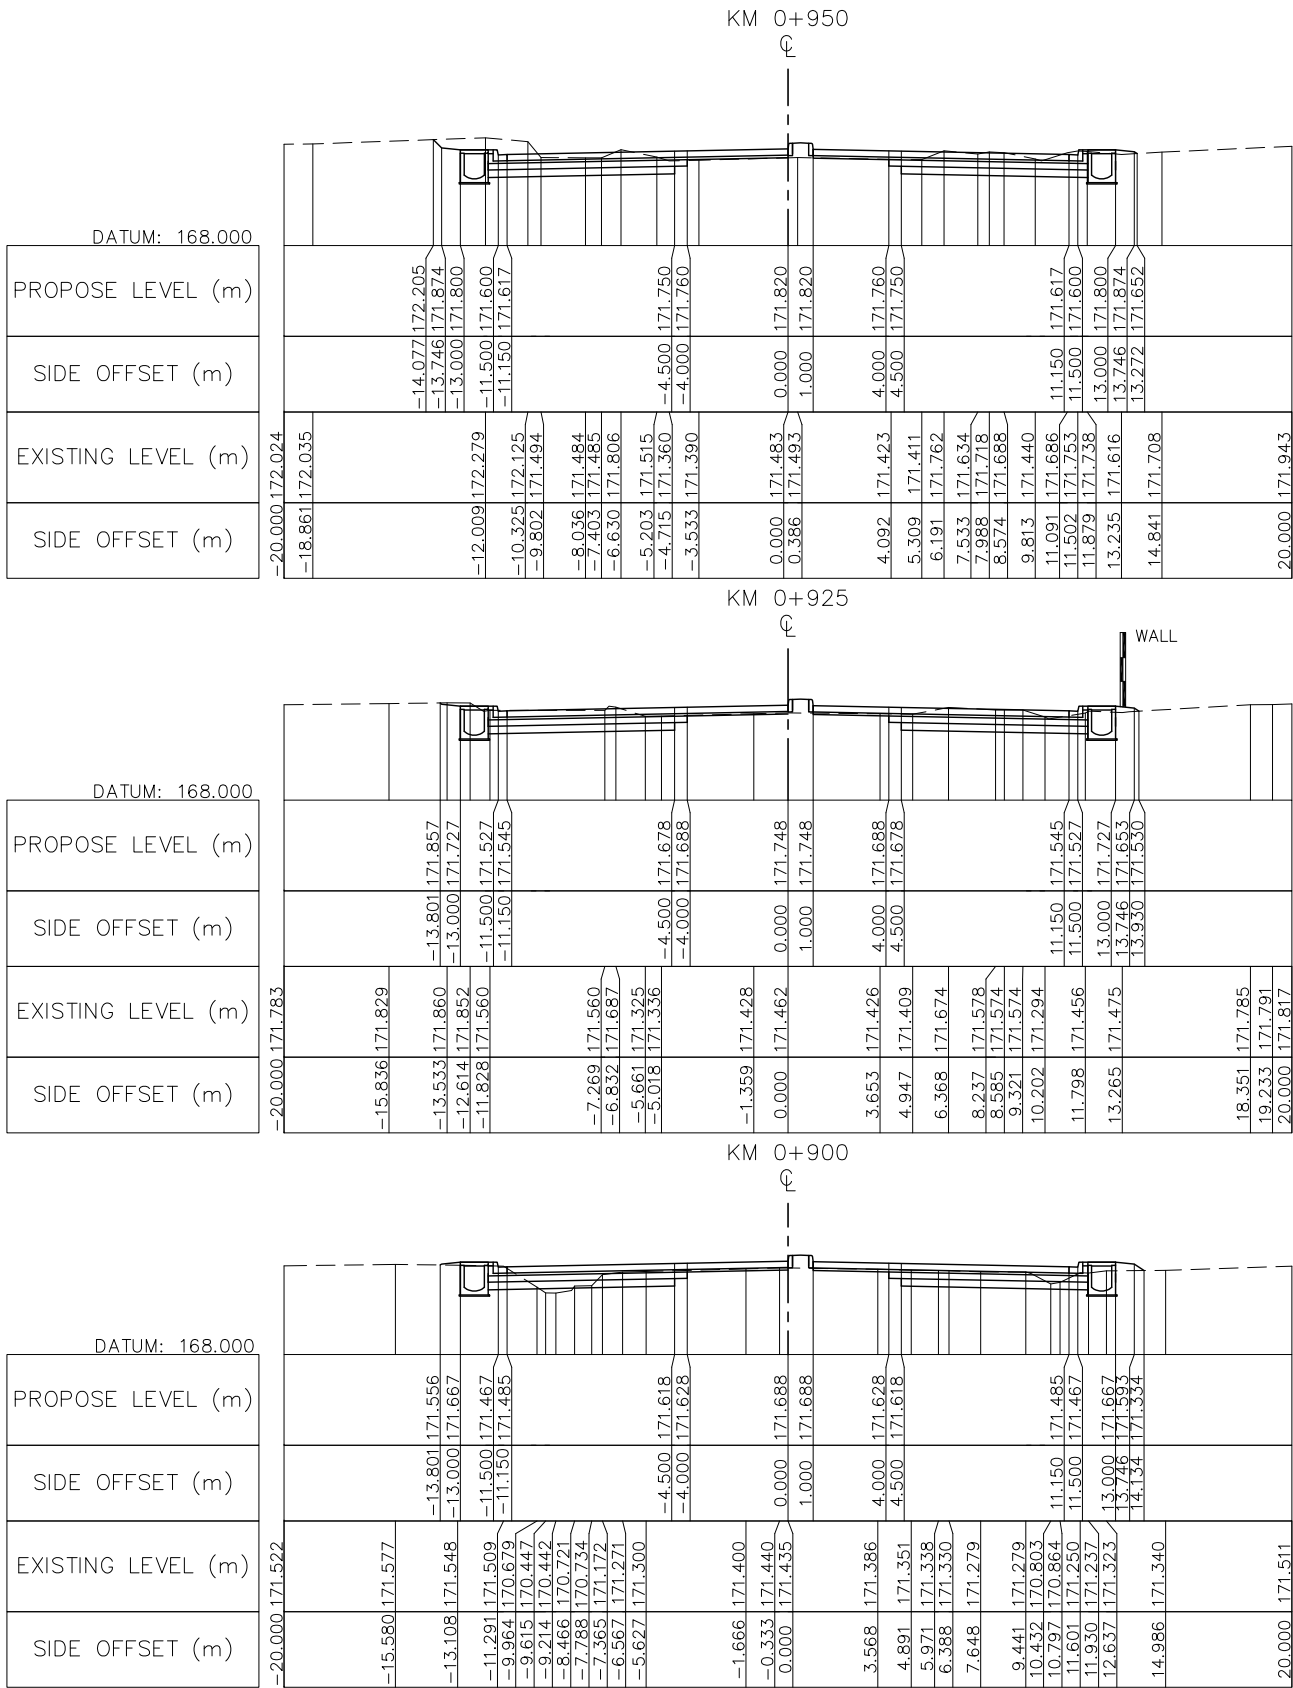







NOTE : FOR THE SECTION OF RAISED MEDIADN IS INSTALLED AT THE CURVE HAS SUPER-ELEVATION PVC PIPE ϕ 100 SHALL BE PROVIDED AT MEDIAN BY 10M SPACING SEE STANDARD DRAWING NUMBER SDR-014, SDR-017



ລັດວິສາຫະກິດ ວິສະວະກຳ ຄົມມະນາຄົມ
LAO TRANSPORT ENGINEERING CONSULTANT

NR 13N IMPROVEMENT AND MAINTENANCE PROJECT
CONTRACT 1 : SIKEUTH JUNCTION - BAN SONGPEUAY
CROSS SECTION
Km 0+900 - Km 1+025

REV.	DATE	DESCRIPTION	APPROVED	NAME	SIGNATURE	LTEC CODE: SD-262-17
				DESIGNED	Mr. Souksavanh SYPHAKHAM	DATE: April, 2018
				CHECKED	Mr. Khamphone SORPHABMIXAY	DRW No. RCS-006
				APPROVED	Mr. Vandy VORASACK	SCALE: 1: 300

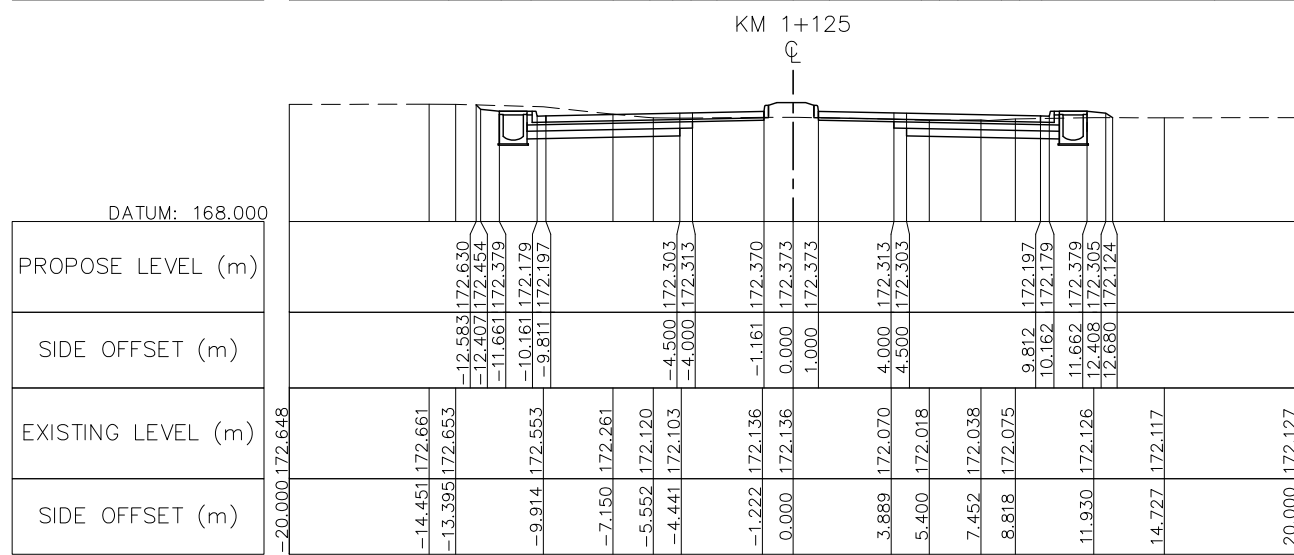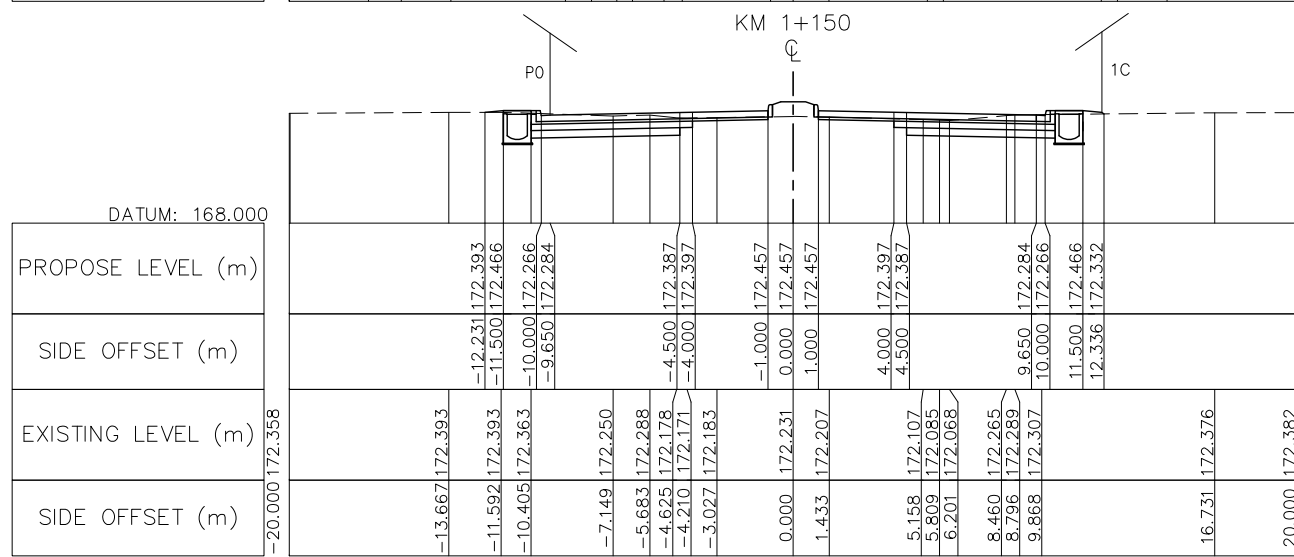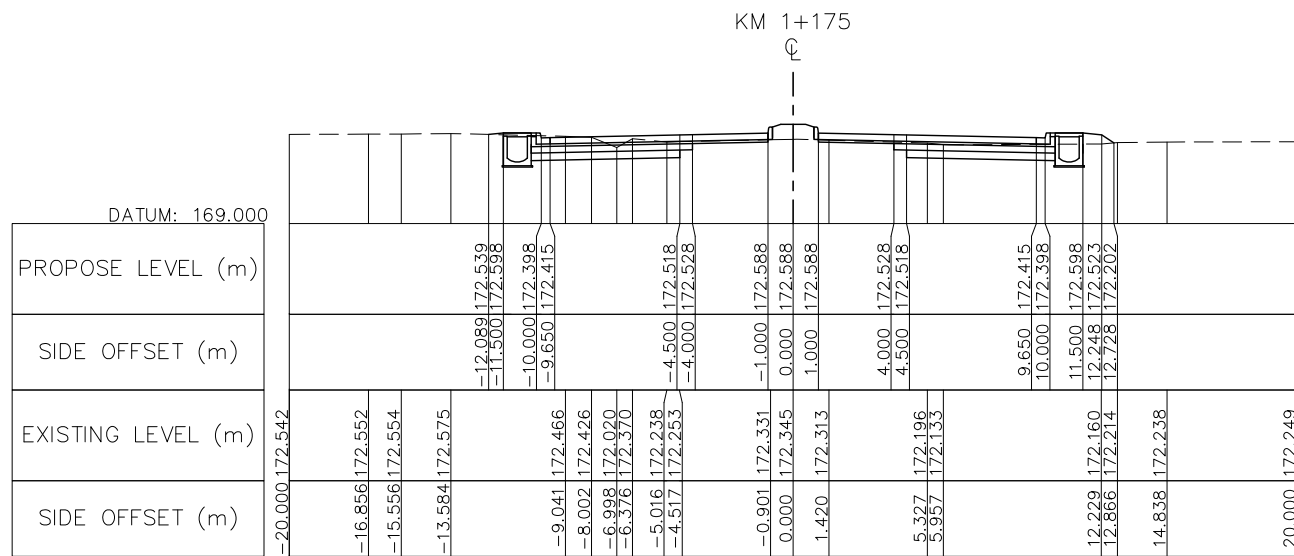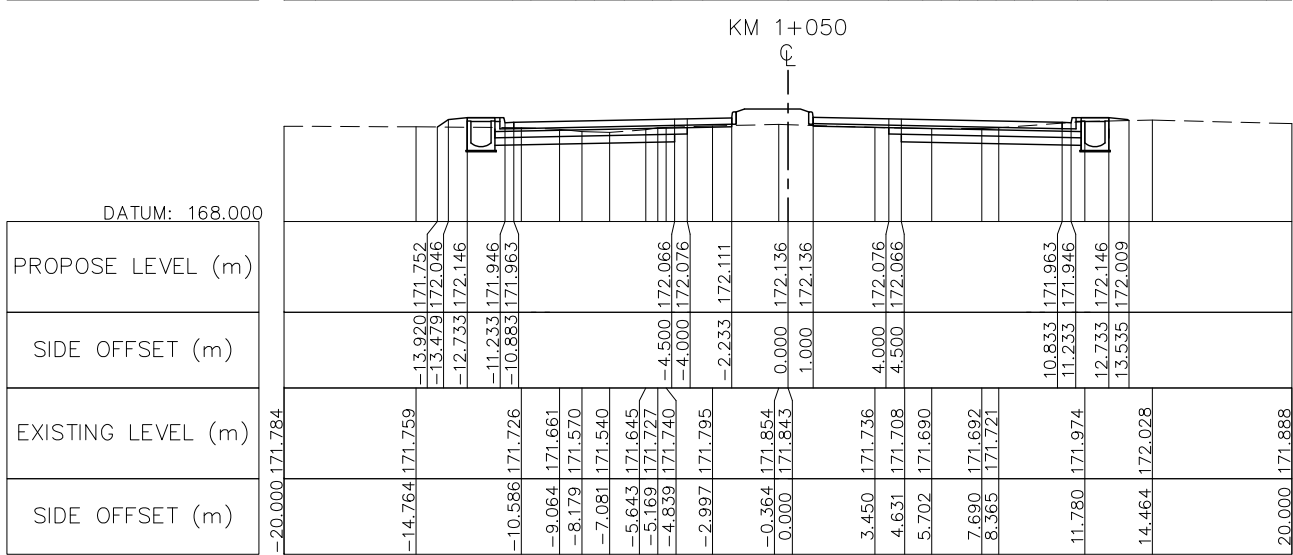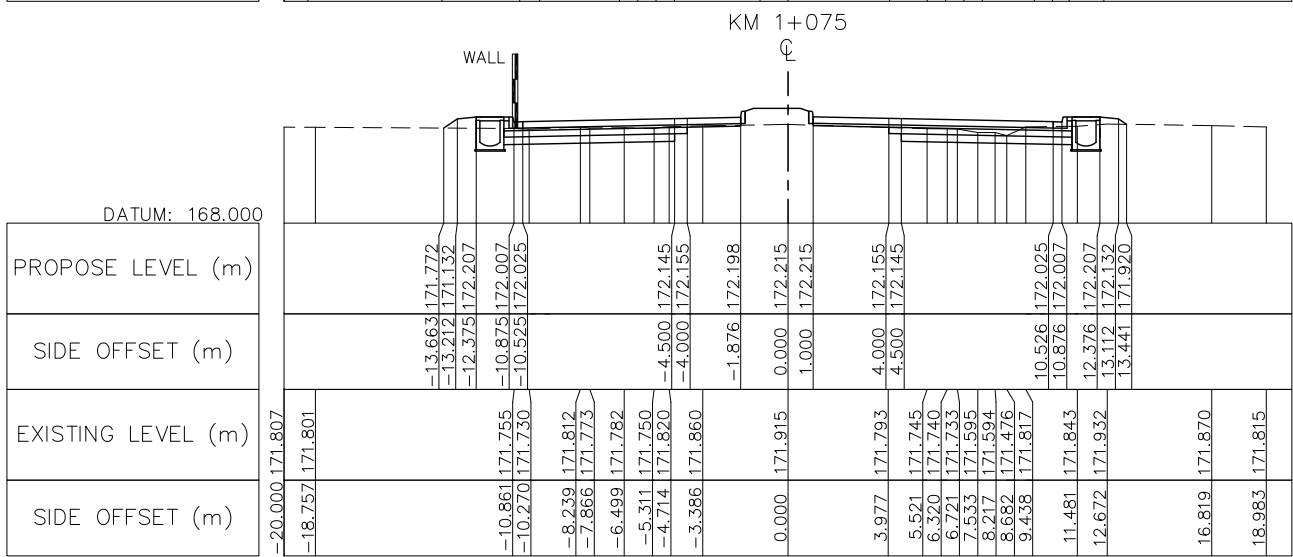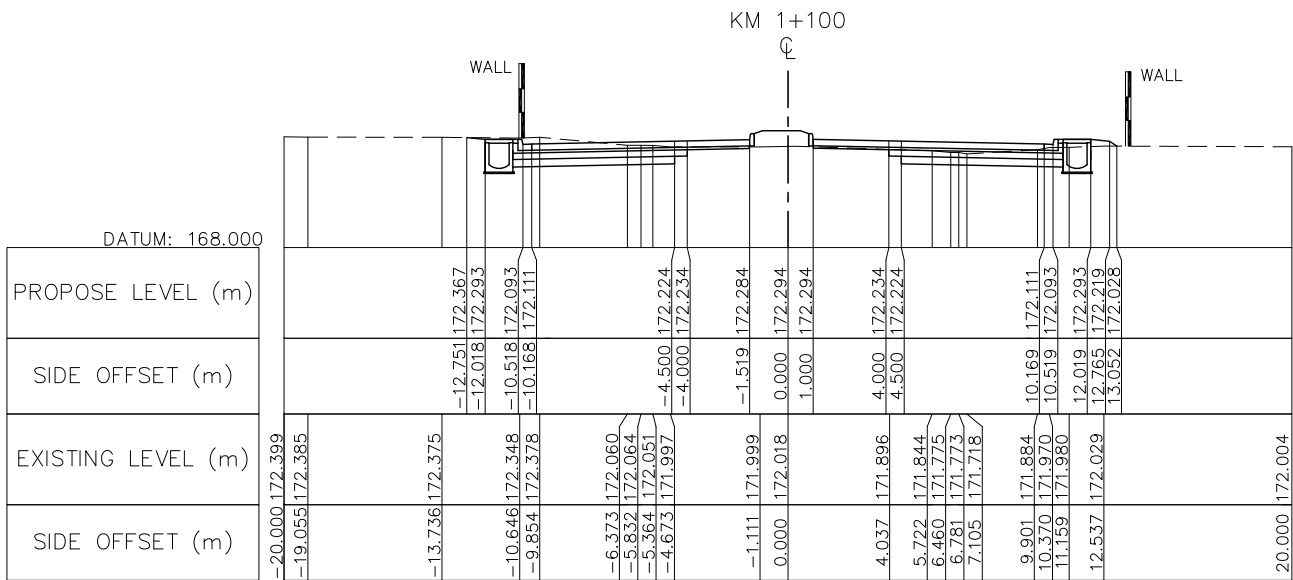







NOTE : FOR THE SECTION OF RAISED MEDIADN IS INSTALLED AT THE CURVE HAS SUPER-ELEVATION PVC PIPE Ø100 SHALL BE PROVIDED AT MEDIAN BY 10M SPACING SEE STANDARD DRAWING NUMBER SDR-014, SDR-017



ລັດວິສາຫະກິດ ວິສະວະກຳ ຄົມມະນາຄົມ
LAO TRANSPORT ENGINEERING CONSULTANT







NR 13N IMPROVEMENT AND MAINTENANCE PROJECT
CONTRACT 1 : SIKEUTH JUNCTION - BAN SONGPEUAY
CROSS SECTION
Km 1+050 - Km 1+175

REV.	DATE	DESCRIPTION	APPROVED	NAME	SIGNATURE	LTEC CODE:
						SD-262-17
			DESIGNED	Mr. Souksavanh SYPHAKHAM		DATE: April, 2018
			CHECKED	Mr. Khamphone SORPHABMIXAY		DRW No. RCS-007
			APPROVED	Mr. Vandy VORASACK		SCALE: 1: 300

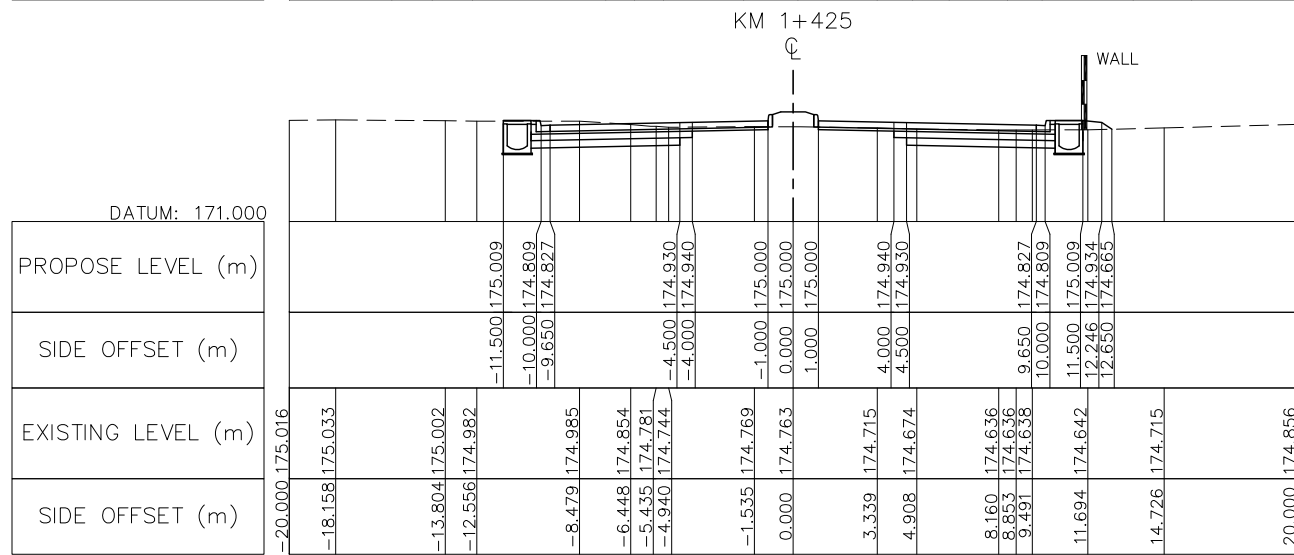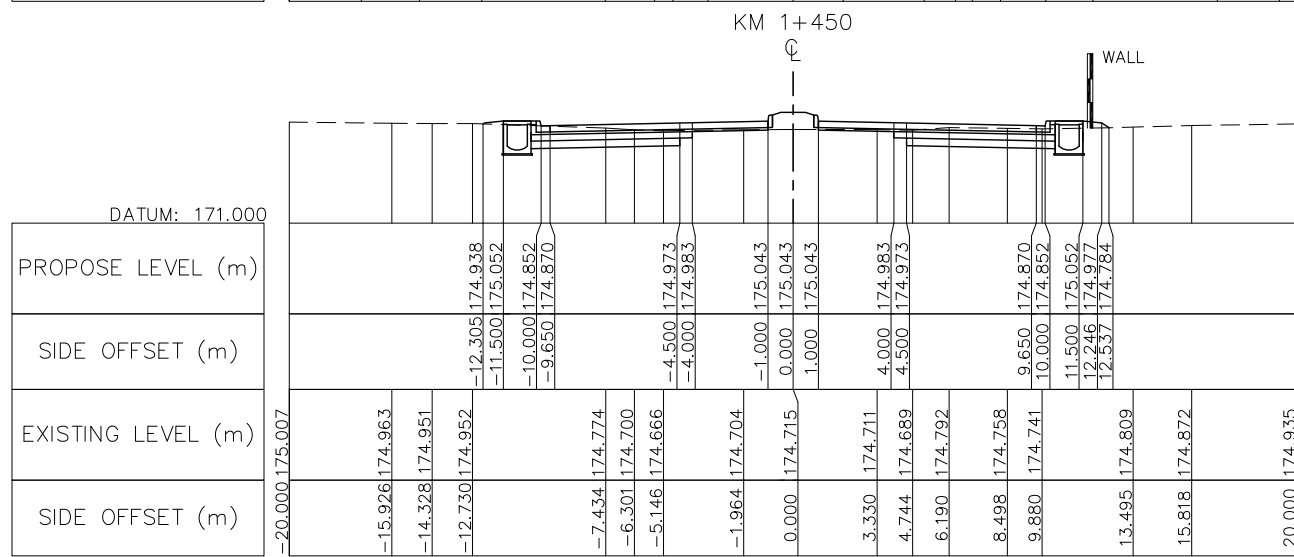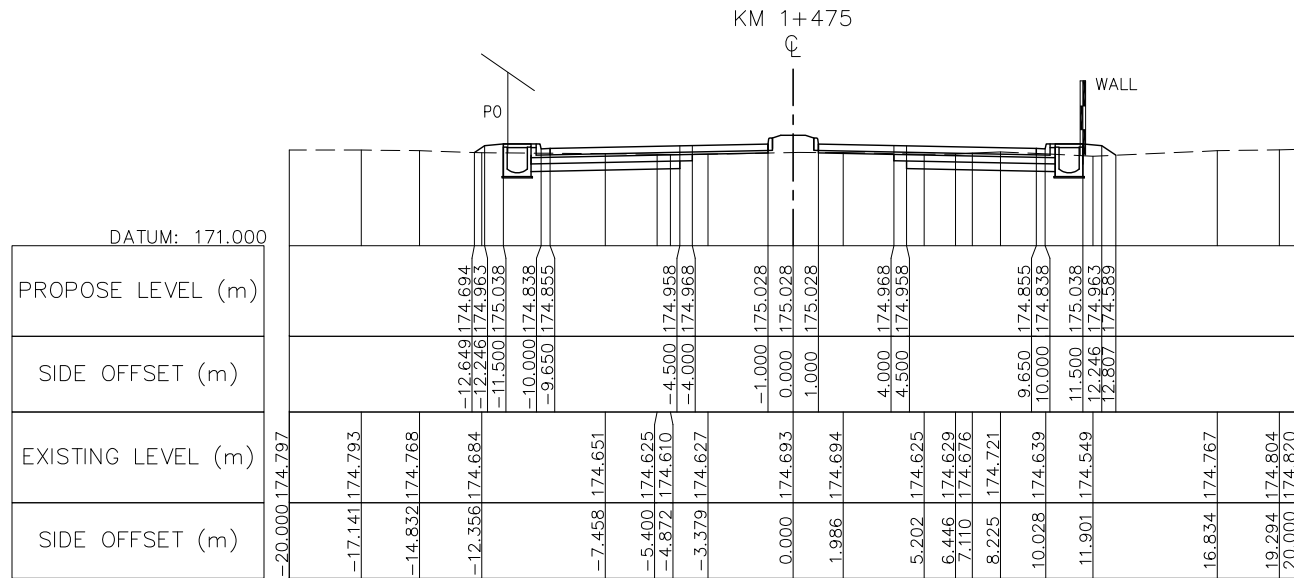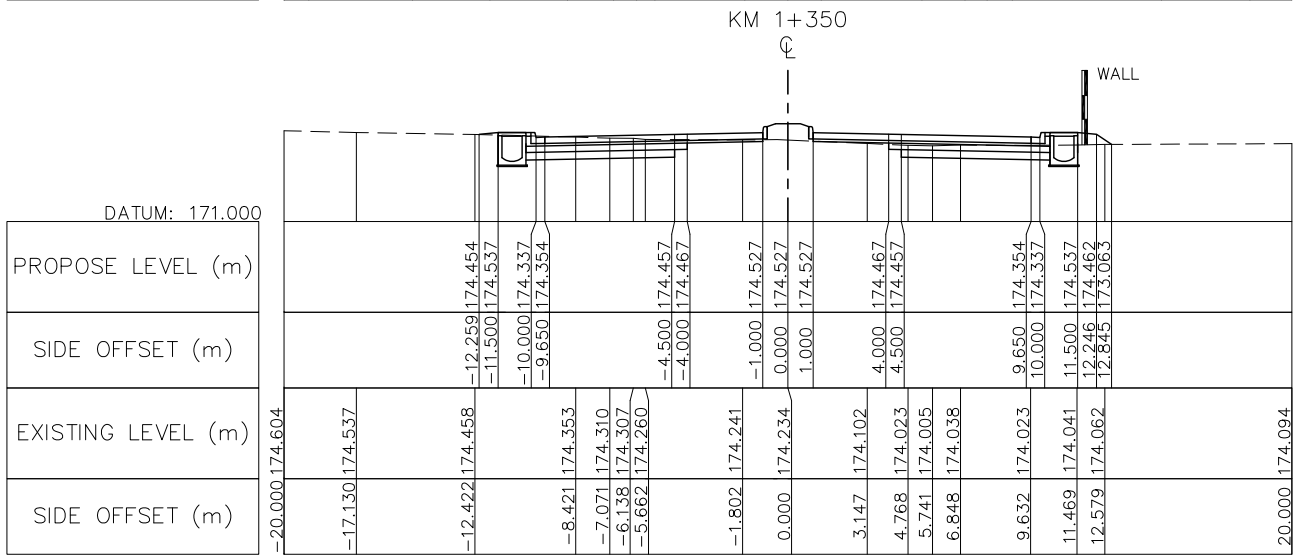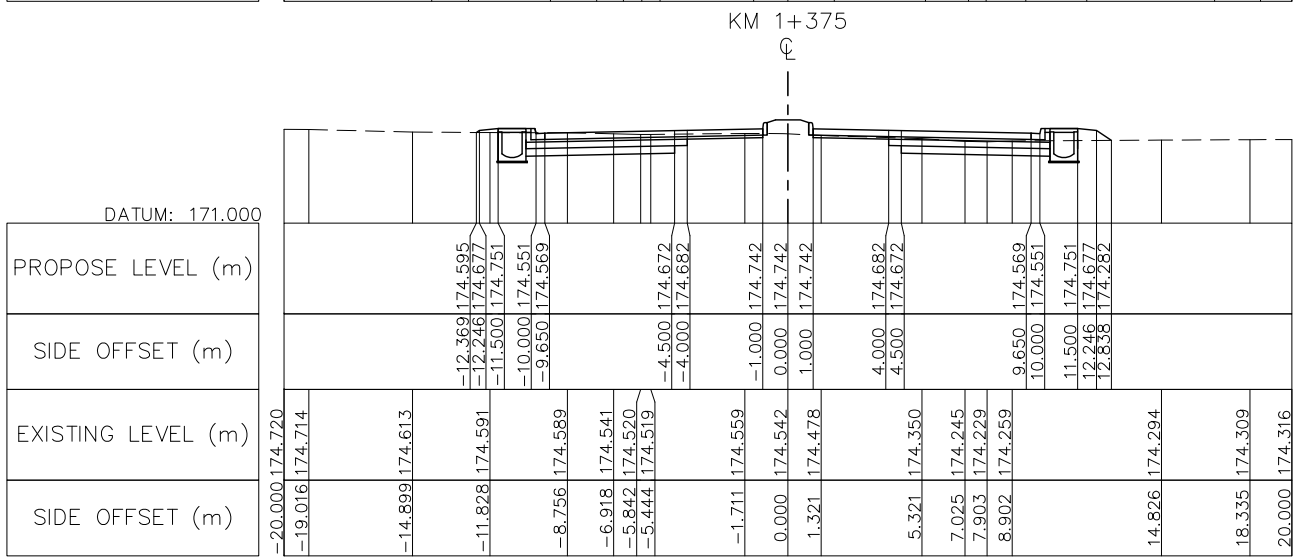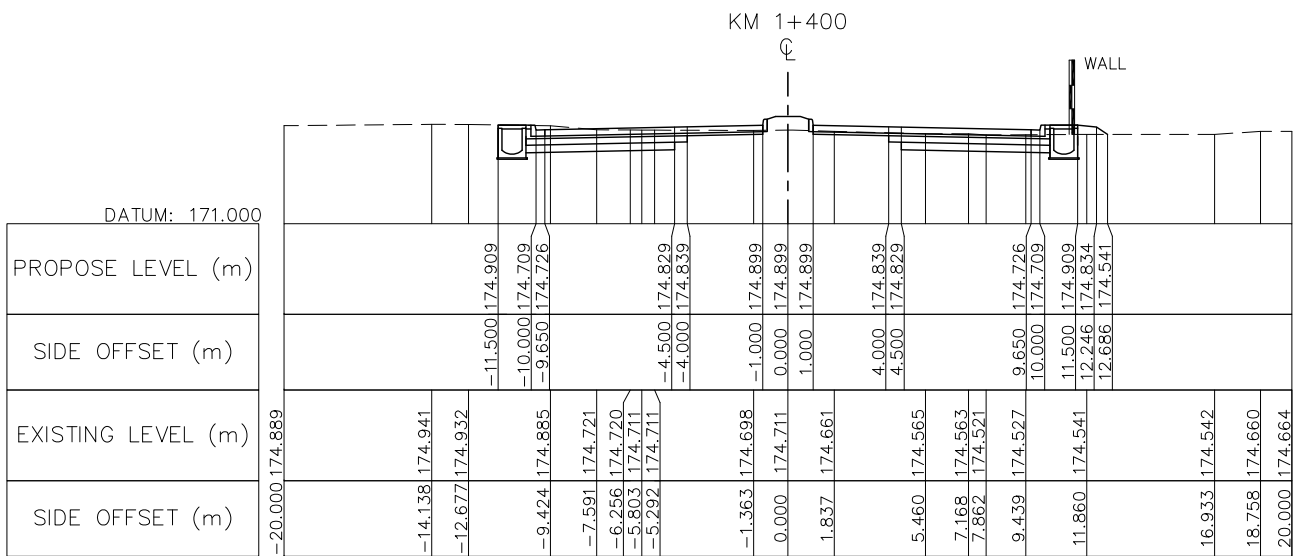

NOTE : FOR THE SECTION OF RAISED MEDIADN IS INSTALLED AT THE CURVE HAS SUPER-ELEVATION PVC PIPE Ø100 SHALL BE PROVIDED AT MEDIAN BY 10M SPACING SEE STANDARD DRAWING NUMBER SDR-014, SDR-017

	NR 13N IMPROVEMENT AND MAINTENANCE PROJECT CONTRACT 1 : SIKEUTH JUNCTION – BAN SONGPEUAY	REV.	DATE	DESCRIPTION	APPROVED		NAME	SIGNATURE	LTEC CODE: SD-262-17
						DESIGNED	Mr. Souksavanh SYPHAKHAM		DATE: April, 2018
						CHECKED	Mr. Khamphone SORPHABMIXAY		DRW No. RCS-009
						APPROVED	Mr. Vandy VORASACK		SCALE: 1: 300

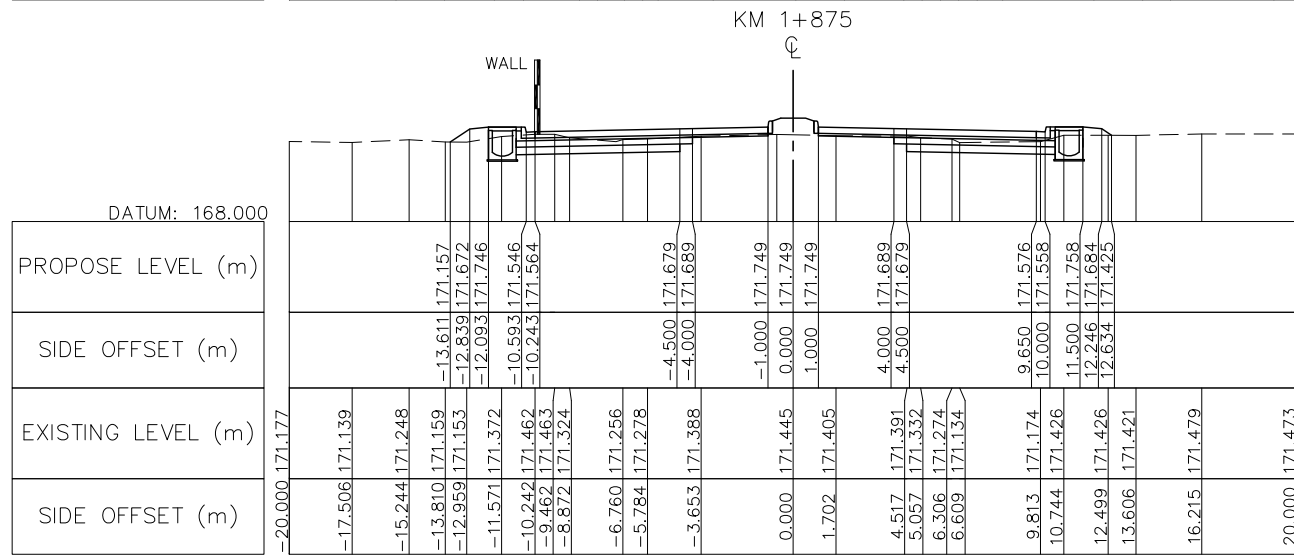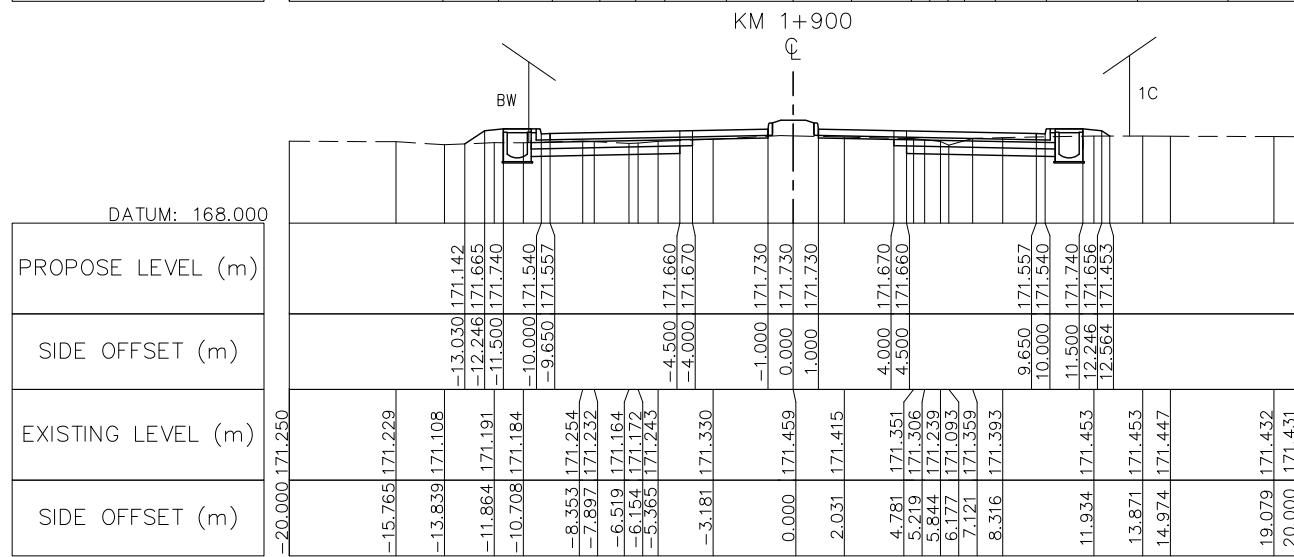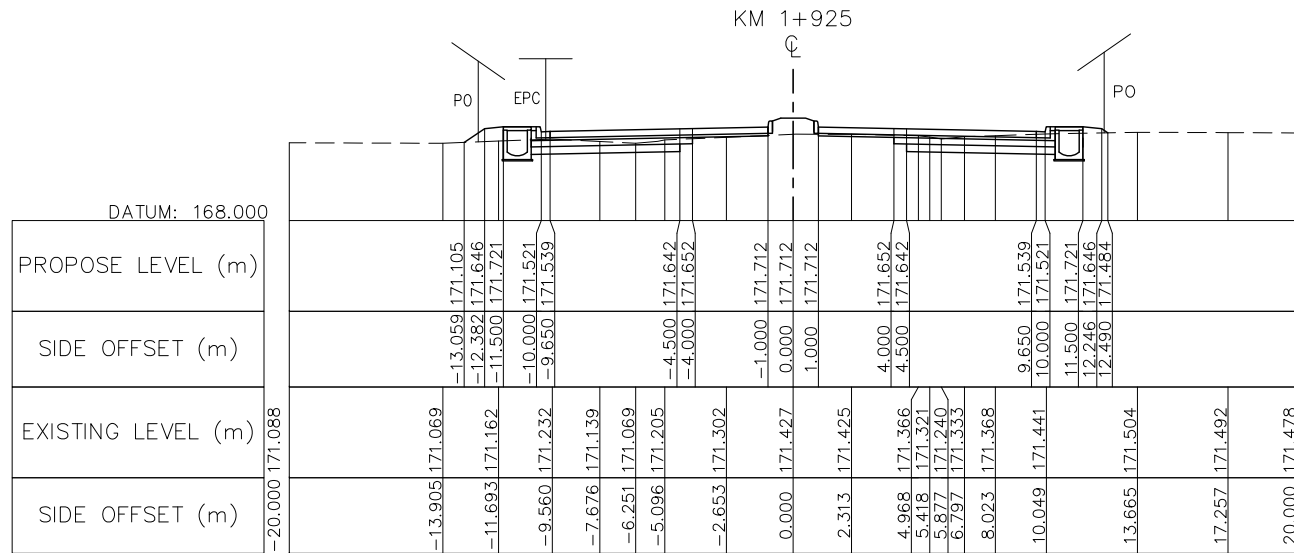
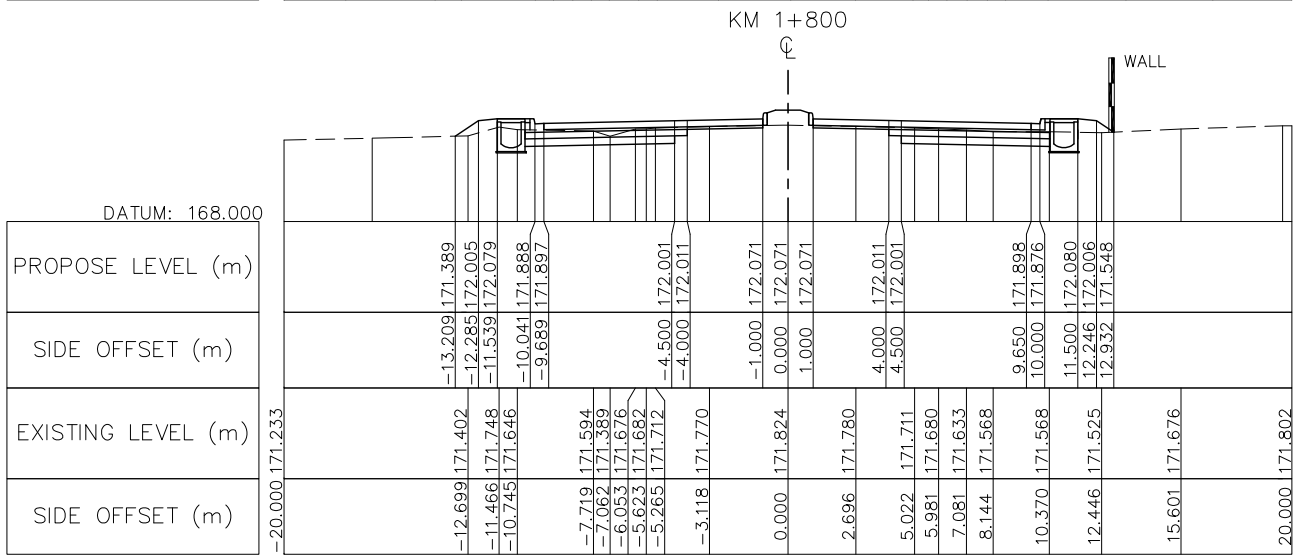
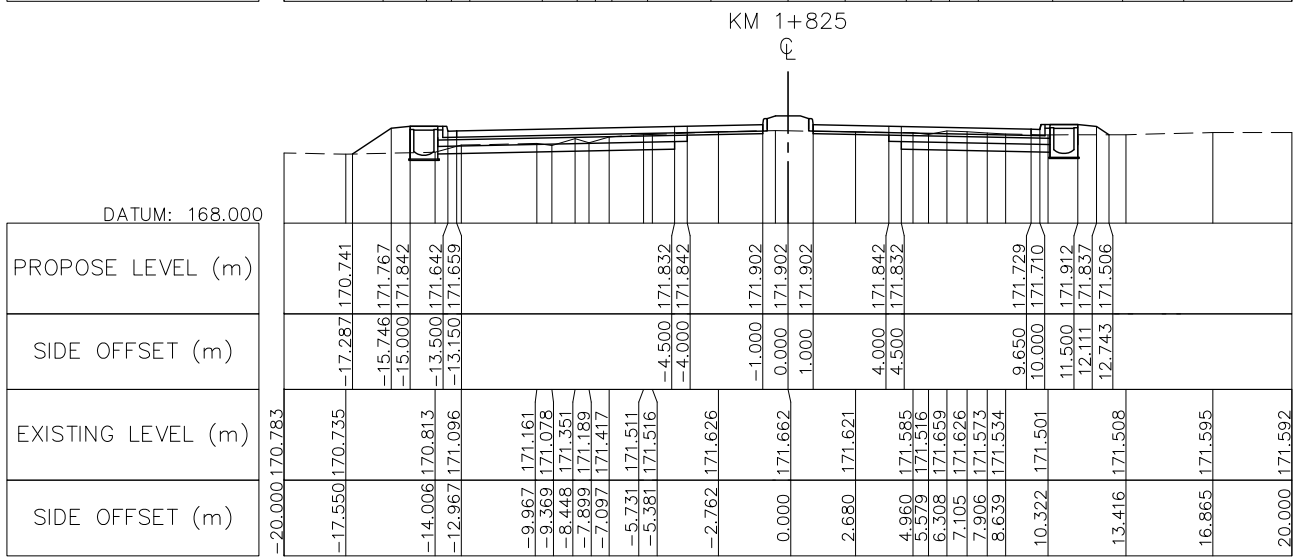
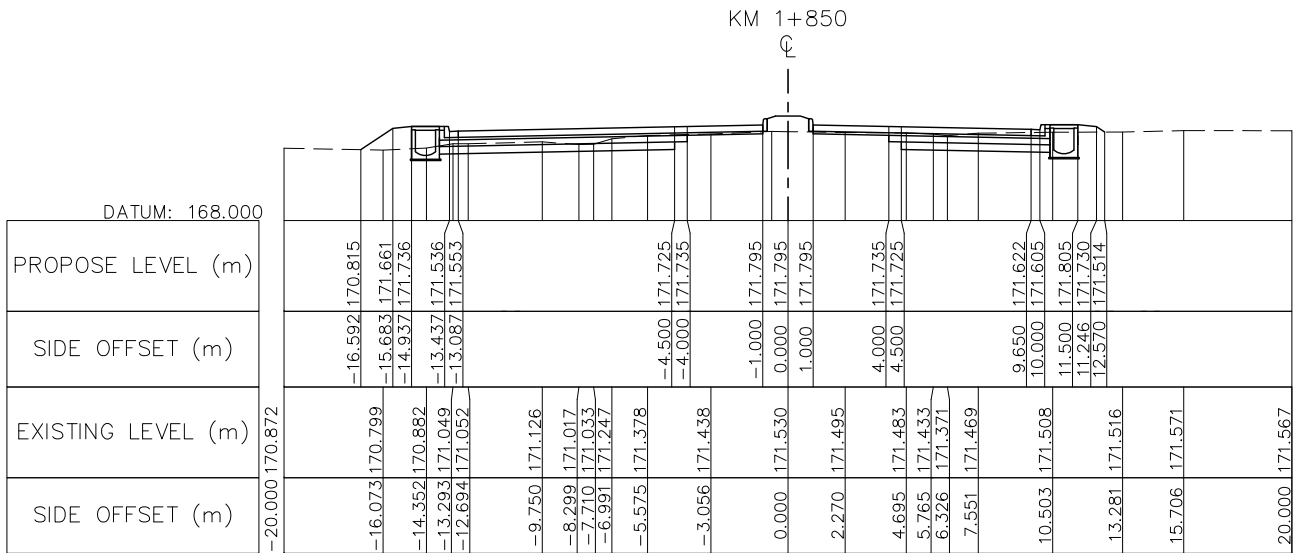








NOTE : FOR THE SECTION OF RAISED MEDIADN IS INSTALLED AT THE CURVE HAS SUPER-ELEVATION PVC PIPE Ø100 SHALL BE PROVIDED AT MEDIAN BY 10M SPACING SEE STANDARD DRAWING NUMBER SDR-014, SDR-017

	NR 13N IMPROVEMENT AND MAINTENANCE PROJECT CONTRACT 1 : SIKEUTH JUNCTION – BAN SONGPEUAY	REV.	DATE	DESCRIPTION	APPROVED		NAME	SIGNATURE	LTEC CODE: SD-262-17
							DESIGNED	Mr. Souksavanh SYPHAKHAM	DATE: April, 2018
							CHECKED	Mr. Khamphone SORPHABMIXAY	DRW No. RCS-012
							APPROVED	Mr. Vandy VORASACK	SCALE: 1: 300

ລັດວິສາຫະກິດ ວິສະວະກຳ ຄົມມະນາຄົມ
 LAO TRANSPORT ENGINEERING CONSULTANT







CROSS SECTION
Km 1+800 – Km 1+925

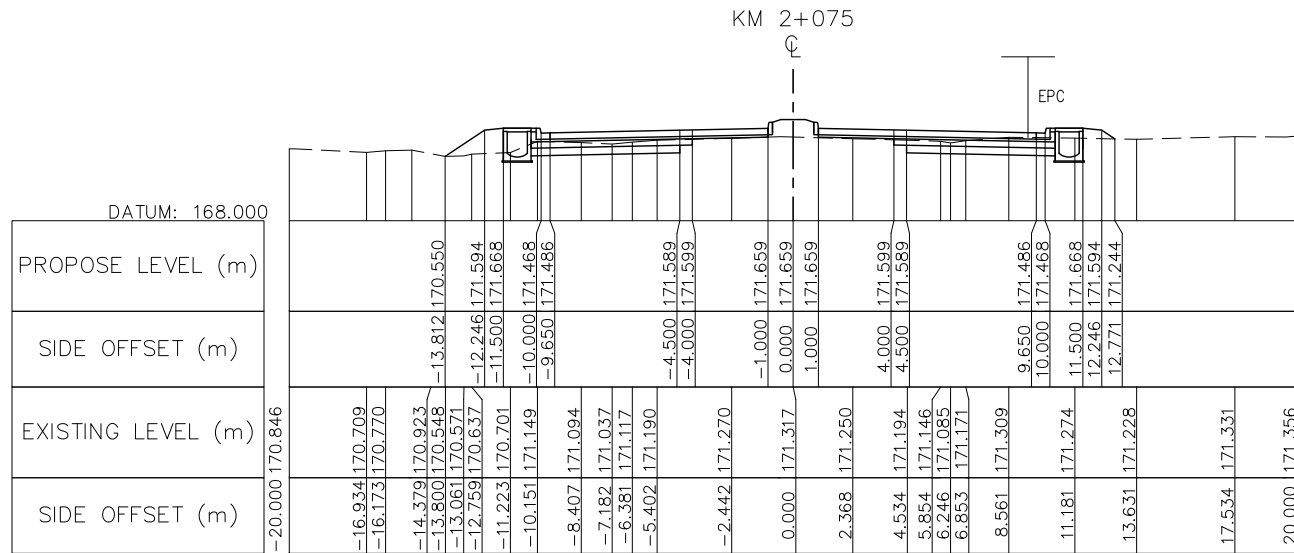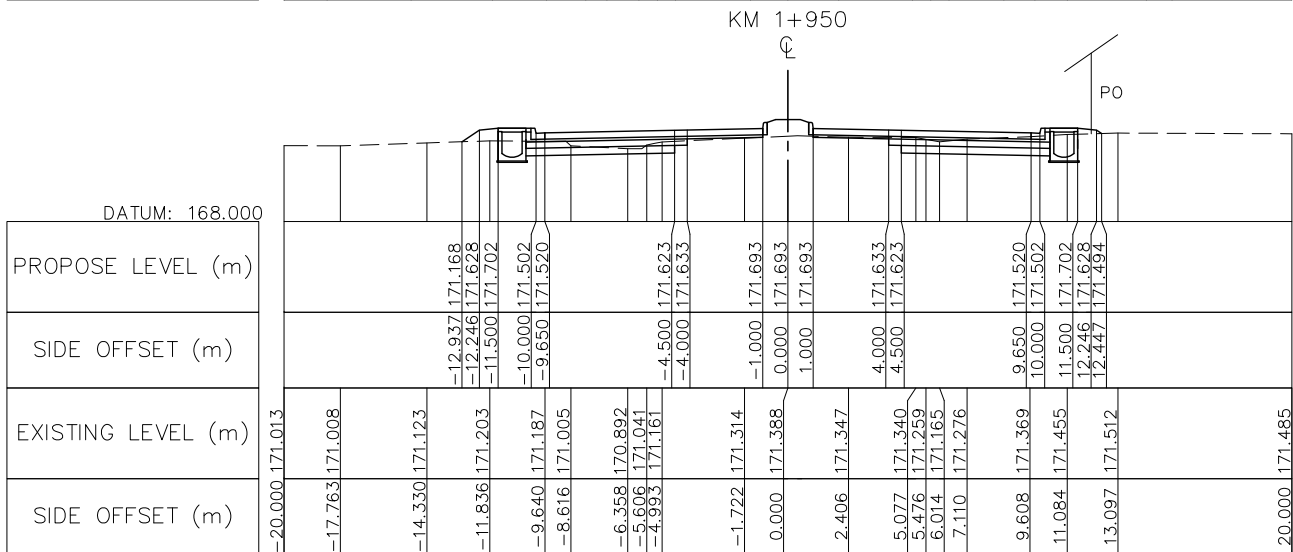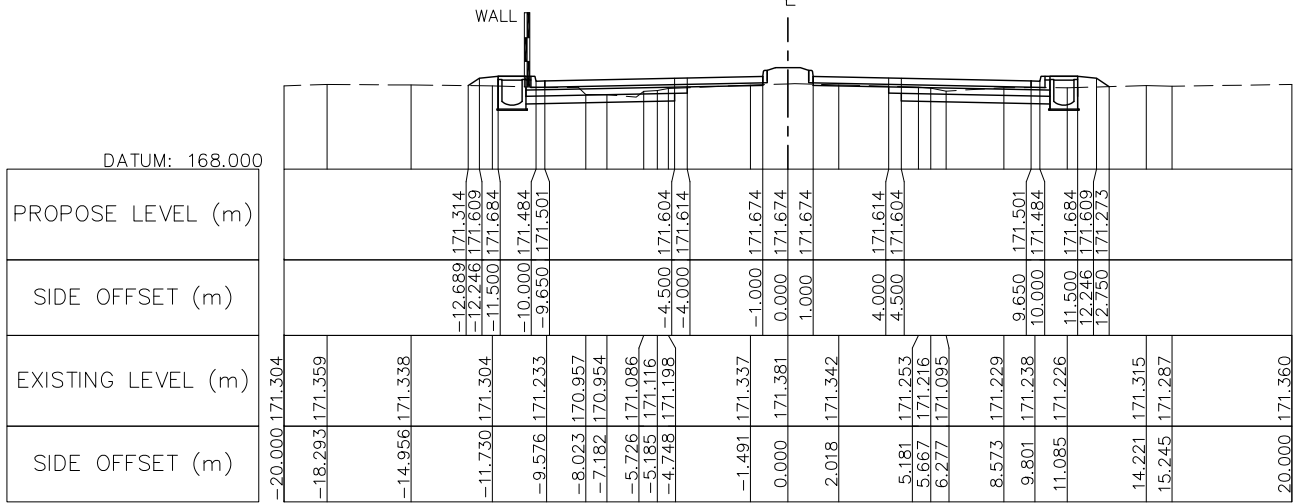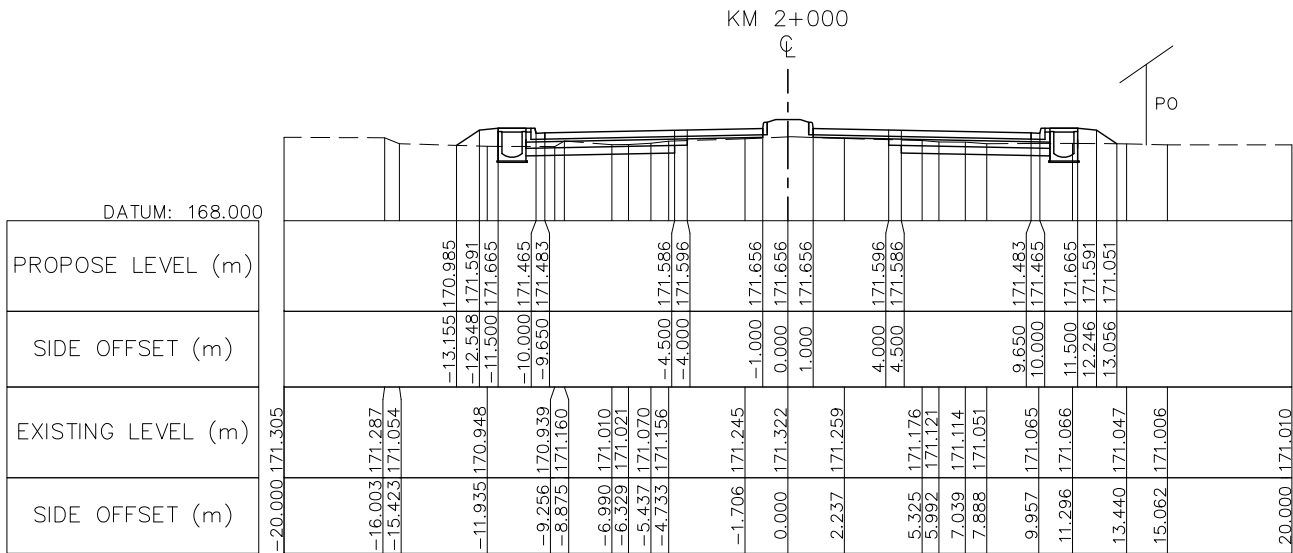

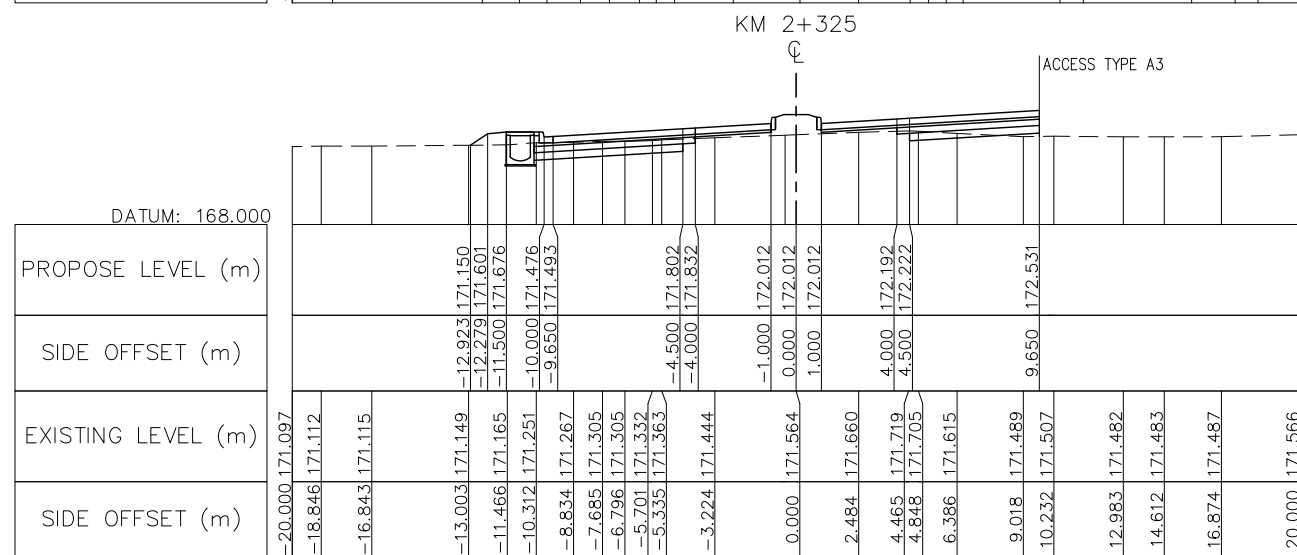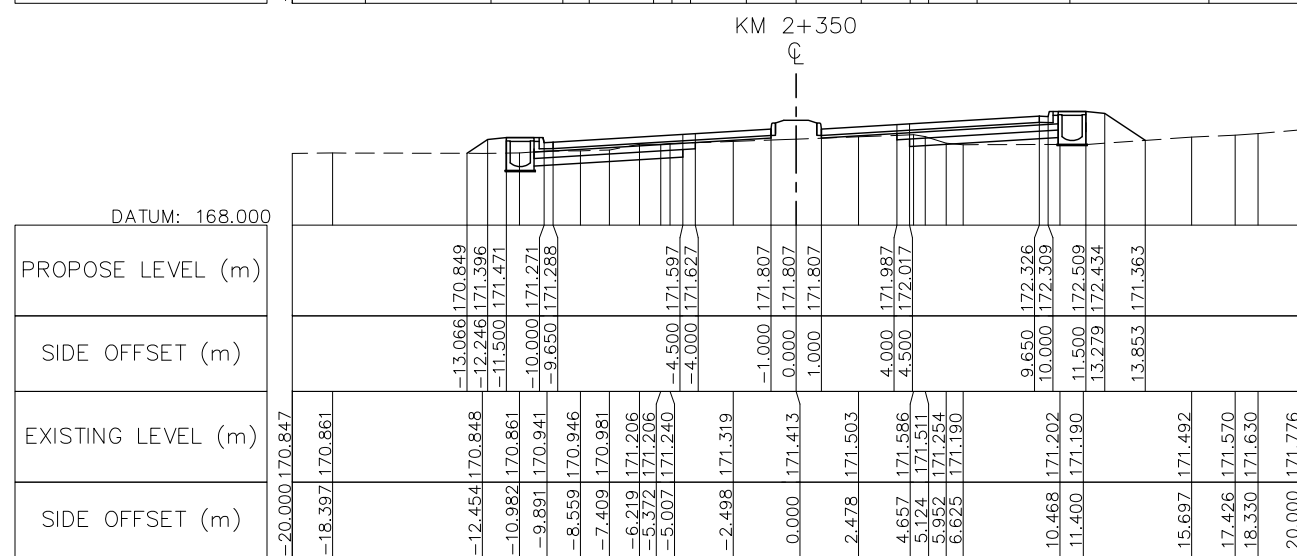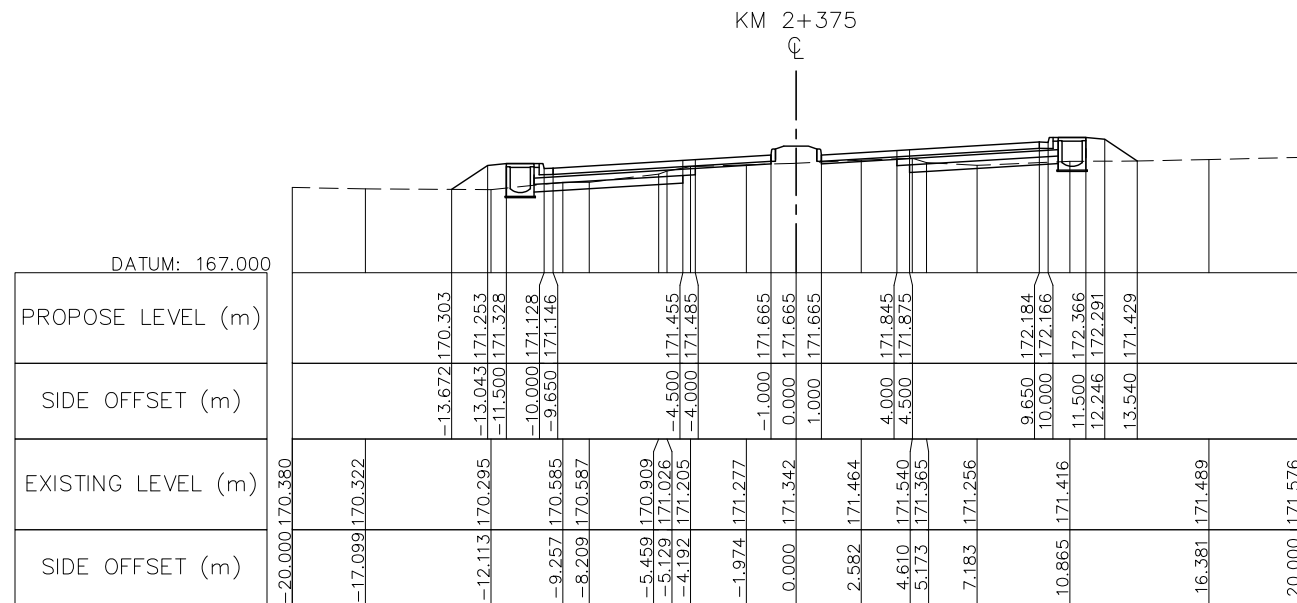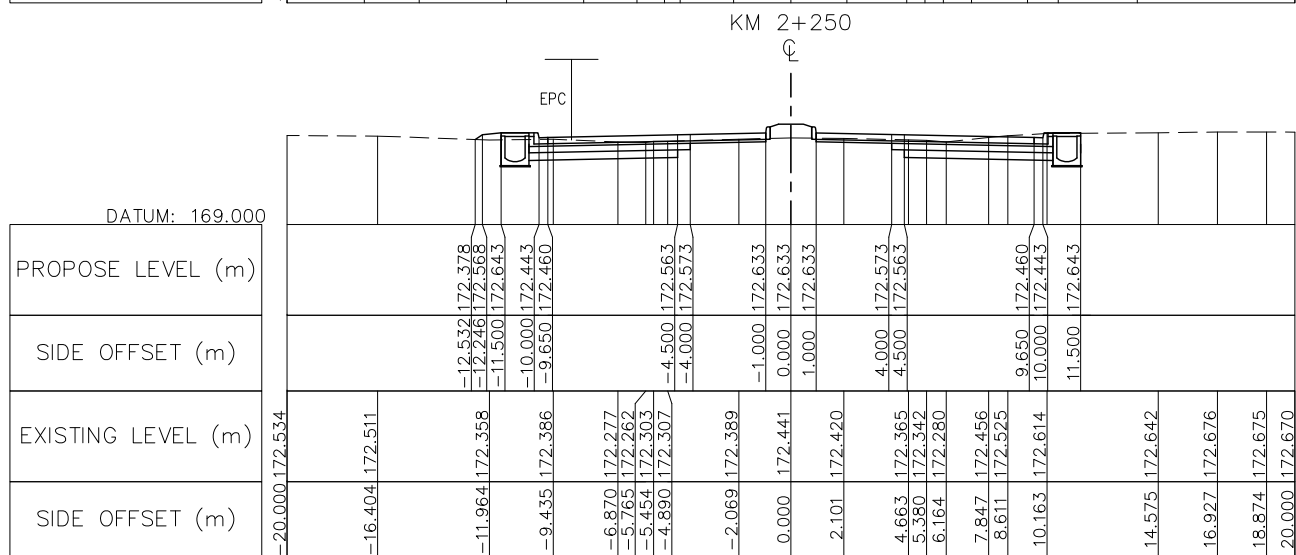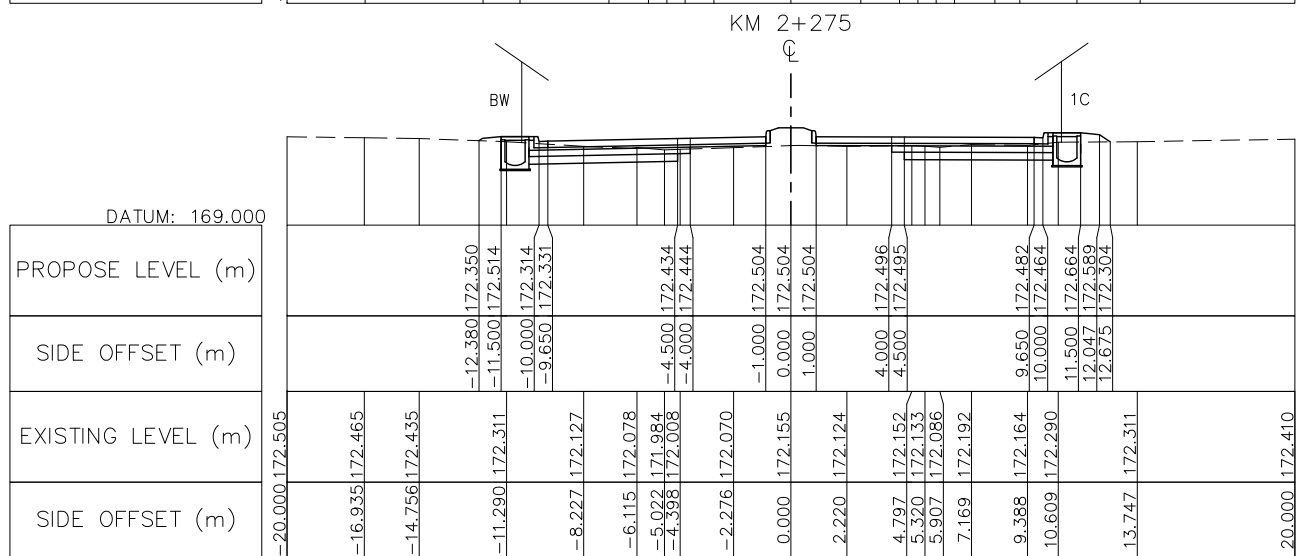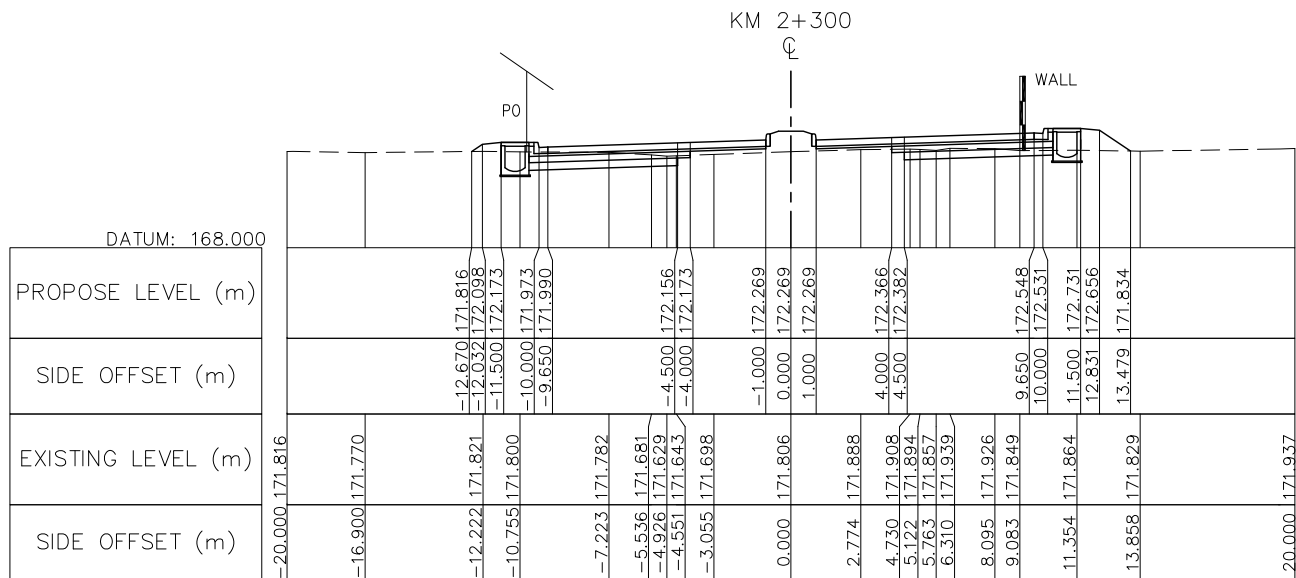

NOTE : FOR THE SECTION OF RAISED MEDIADN IS INSTALLED AT THE CURVE HAS SUPER-ELEVATION PVC PIPE Ø100 SHALL BE PROVIDED AT MEDIAN BY 10M SPACING SEE STANDARD DRAWING NUMBER SDR-014, SDR-017

 ລັດວິສາຫະກິດ ວິສະວະກຳ ຄົມມະນາຄົມ LAO TRANSPORT ENGINEERING CONSULTANT	NR 13N IMPROVEMENT AND MAINTENANCE PROJECT CONTRACT 1 : SIKEUTH JUNCTION – BAN SONGPEUAY CROSS SECTION Km 2+250 – Km 2+375	REV.	DATE	DESCRIPTION	APPROVED		NAME	SIGNATURE	LTEC CODE: SD-262-17
						DESIGNED	Mr. Souksavanh SYPHAKHAM		DATE: April, 2018
						CHECKED	Mr. Khamphone SORPHABMIXAY		DRW No. RCS-015
						APPROVED	Mr. Vandy VORASACK		SCALE: 1: 300

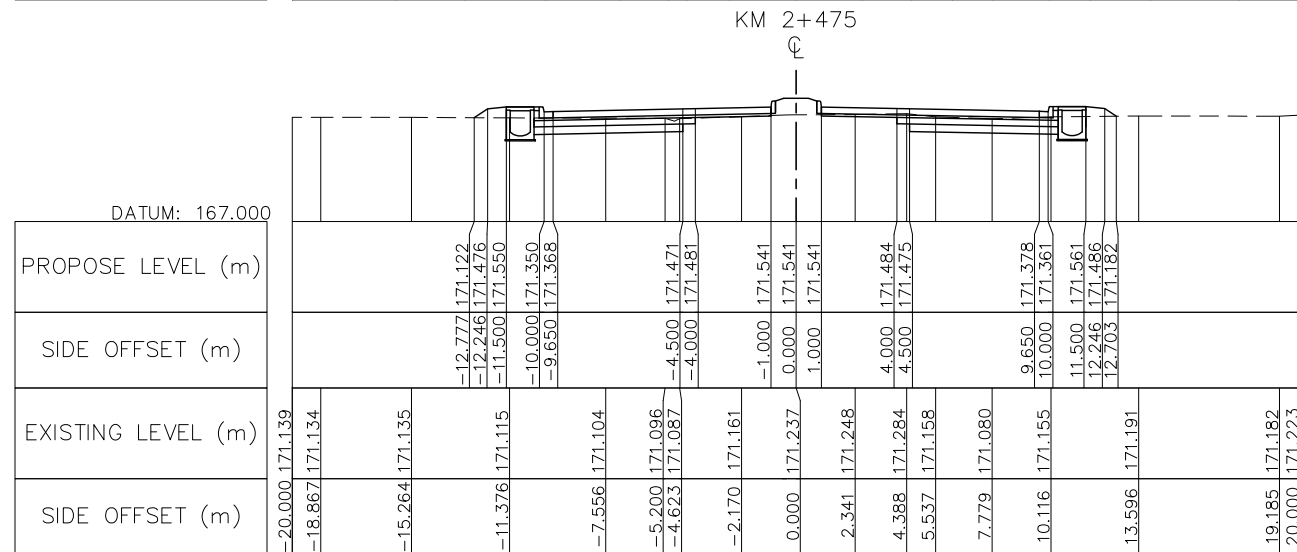
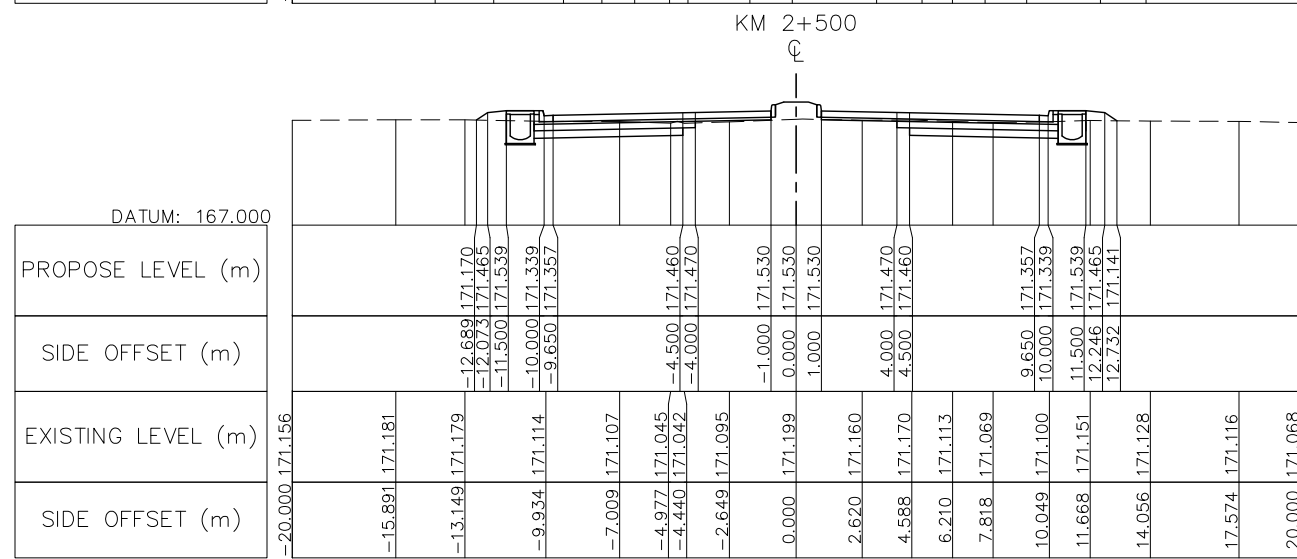
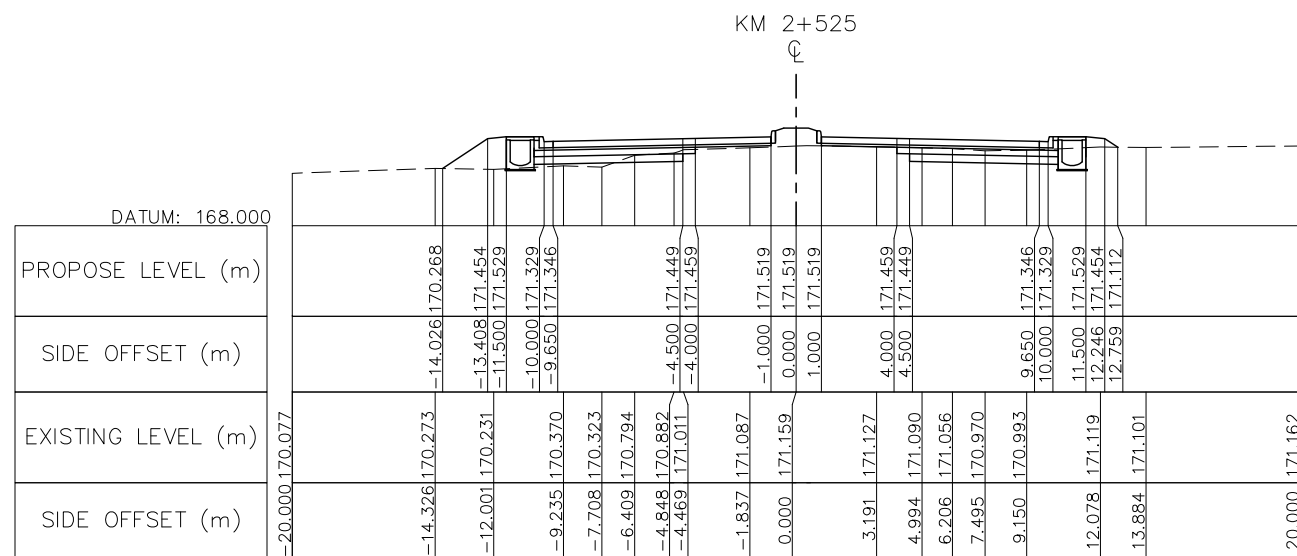
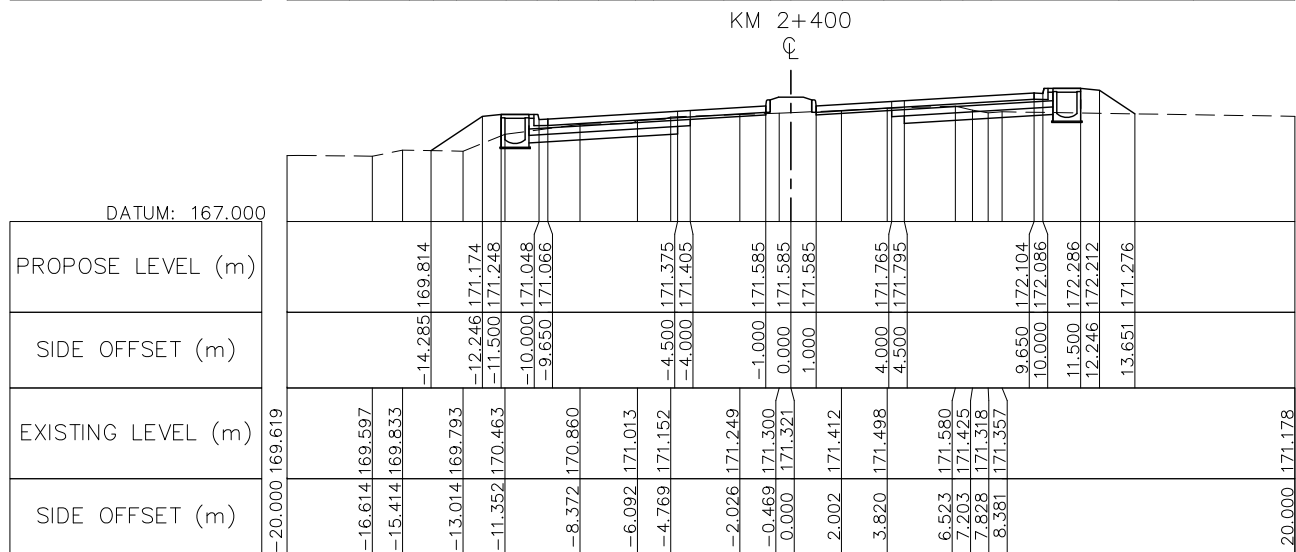
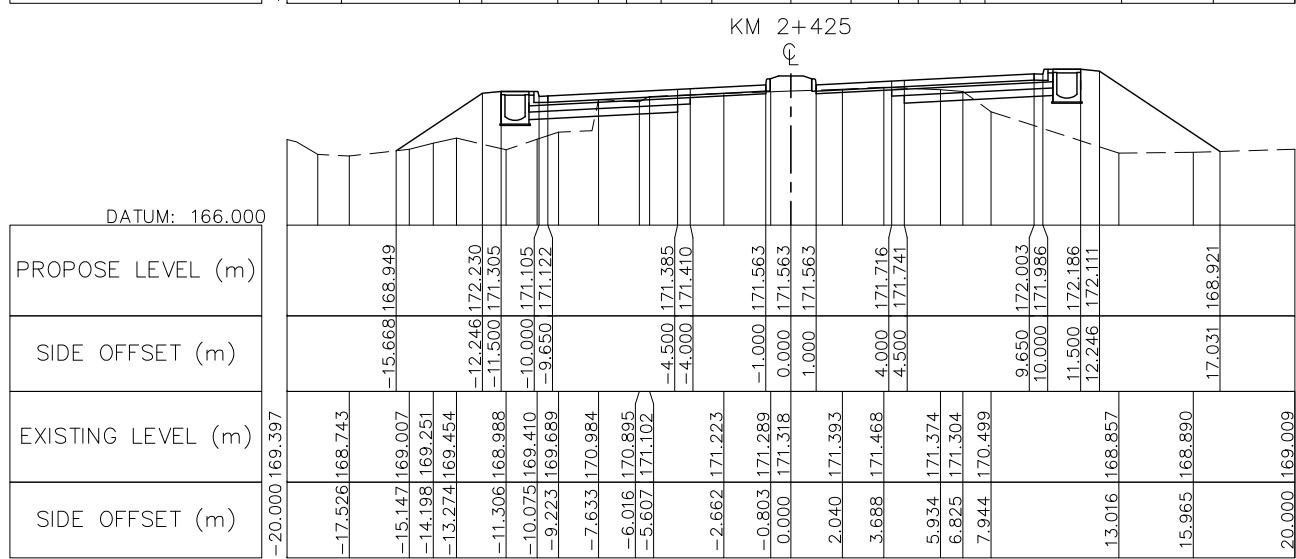
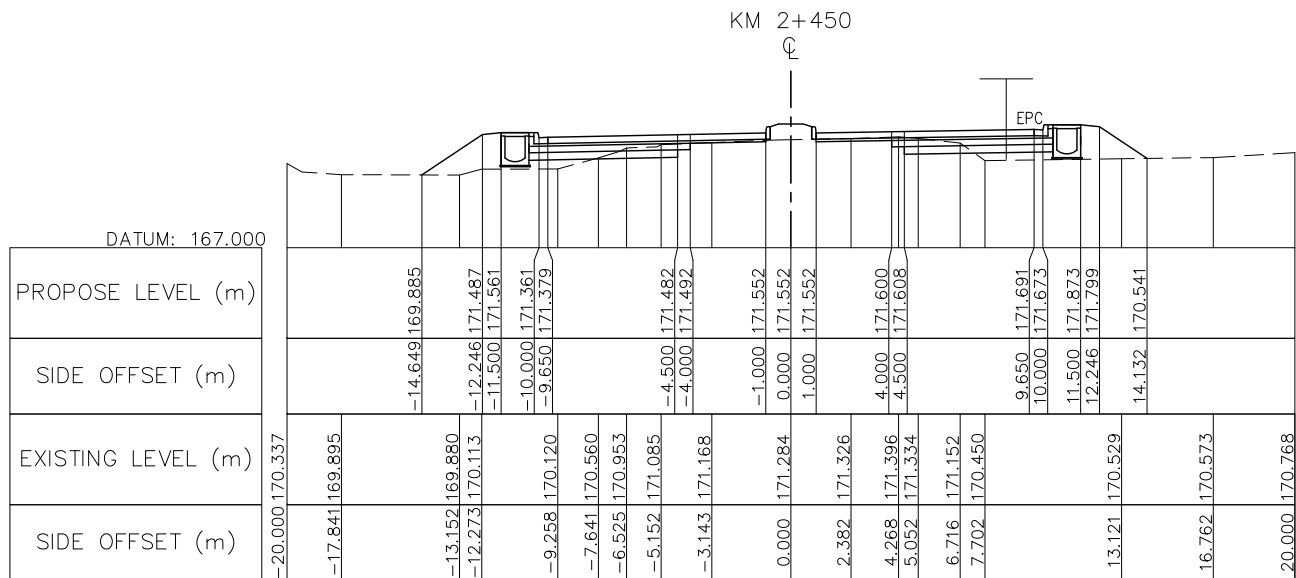


NOTE : FOR THE SECTION OF RAISED MEDIADN IS INSTALLED AT THE CURVE HAS SUPER-ELEVATION PVC PIPE Ø100 SHALL BE PROVIDED AT MEDIAN BY 10M SPACING SEE STANDARD DRAWING NUMBER SDR-014, SDR-017

	NR 13N IMPROVEMENT AND MAINTENANCE PROJECT CONTRACT 1 : SIKEUTH JUNCTION - BAN SONGPEUAY	REV.	DATE	DESCRIPTION	APPROVED		NAME	SIGNATURE	LTEC CODE: SD-262-17
						DESIGNED	Mr. Souksavanh SYPHAKHAM		DATE: April, 2018
						CHECKED	Mr. Khamphone SORPHABMIXAY		DRW No. RCS-016
						APPROVED	Mr. Vandy VORASACK		SCALE: 1: 300

ລັດວິສາຫະກິດ ວິສະວະກຳ ຄົມມະນາຄົມ
LAO TRANSPORT ENGINEERING CONSULTANT







CROSS SECTION
Km 2+400 – Km 2+525

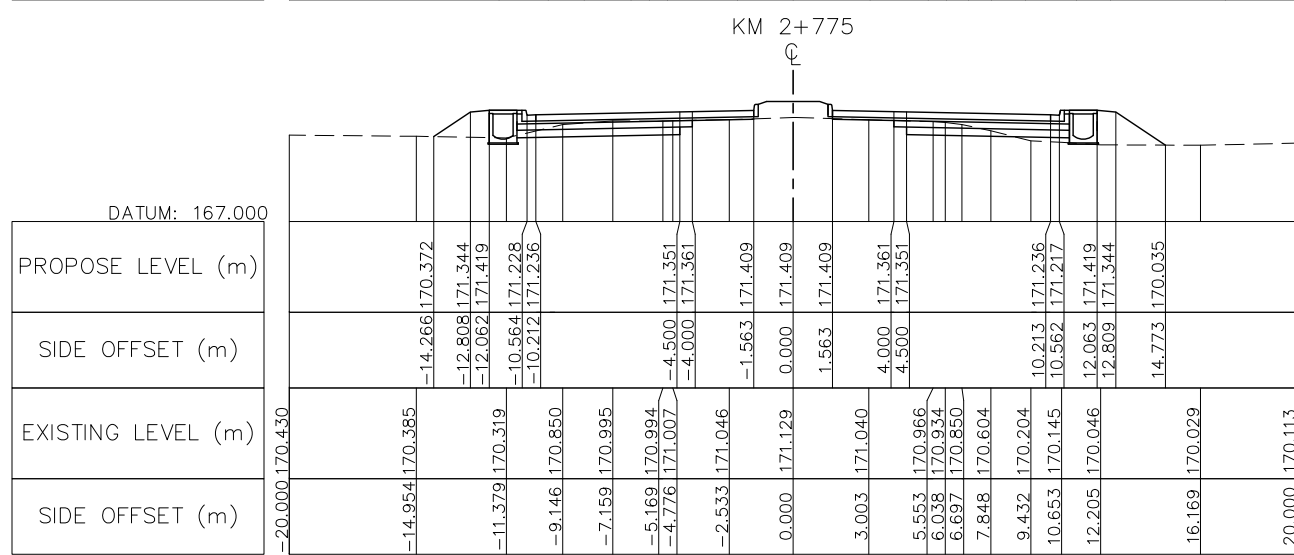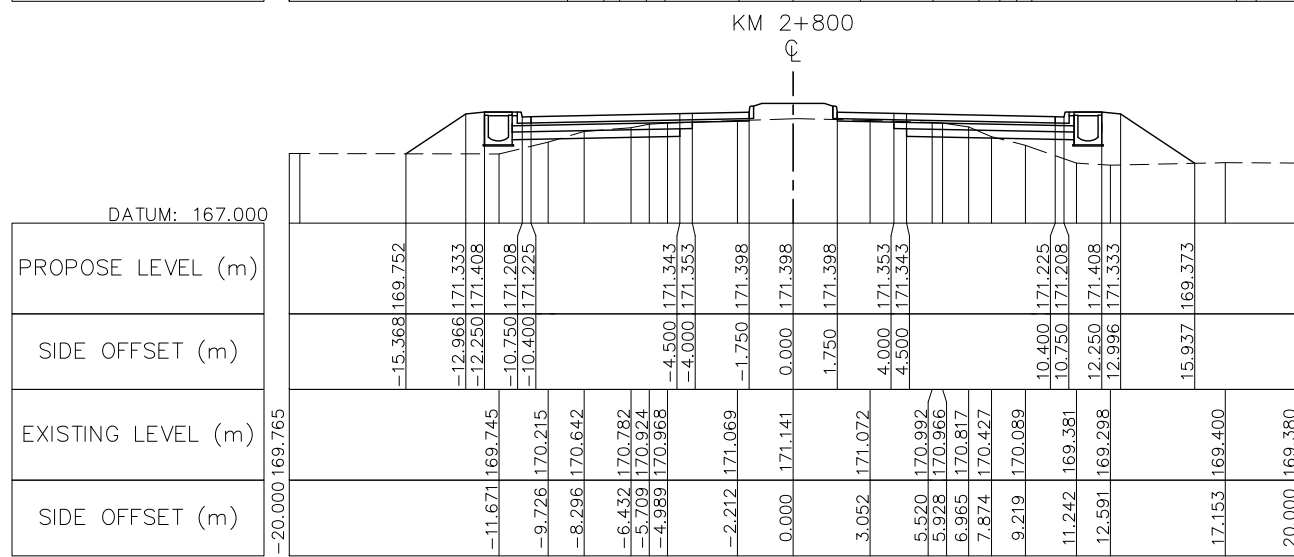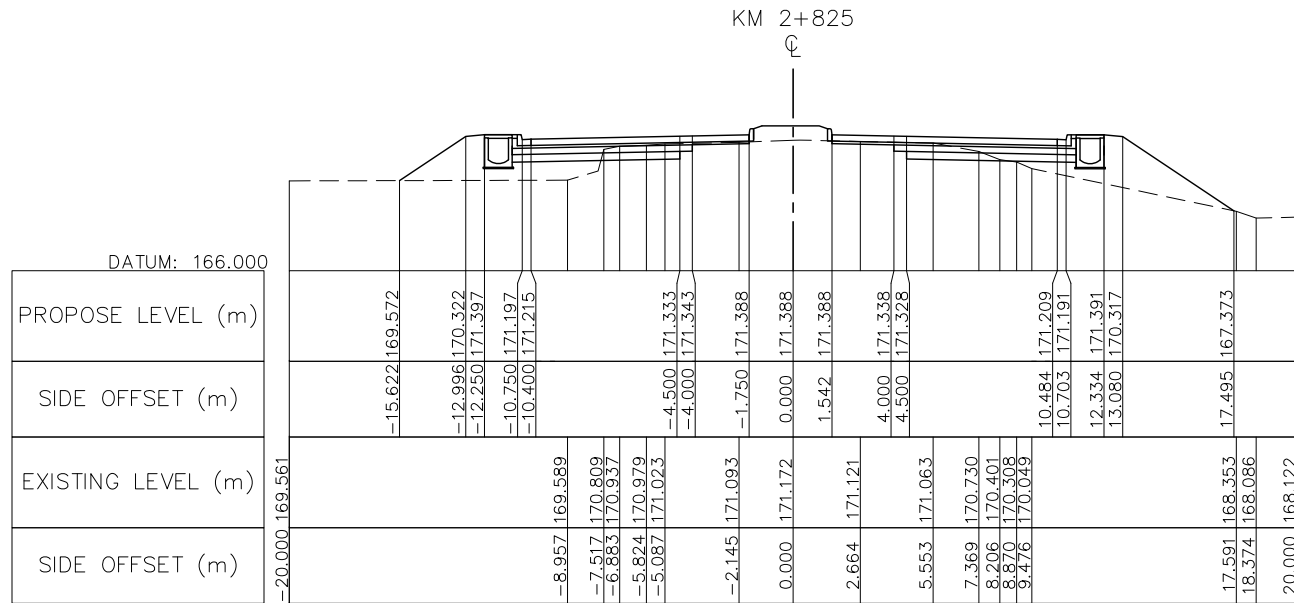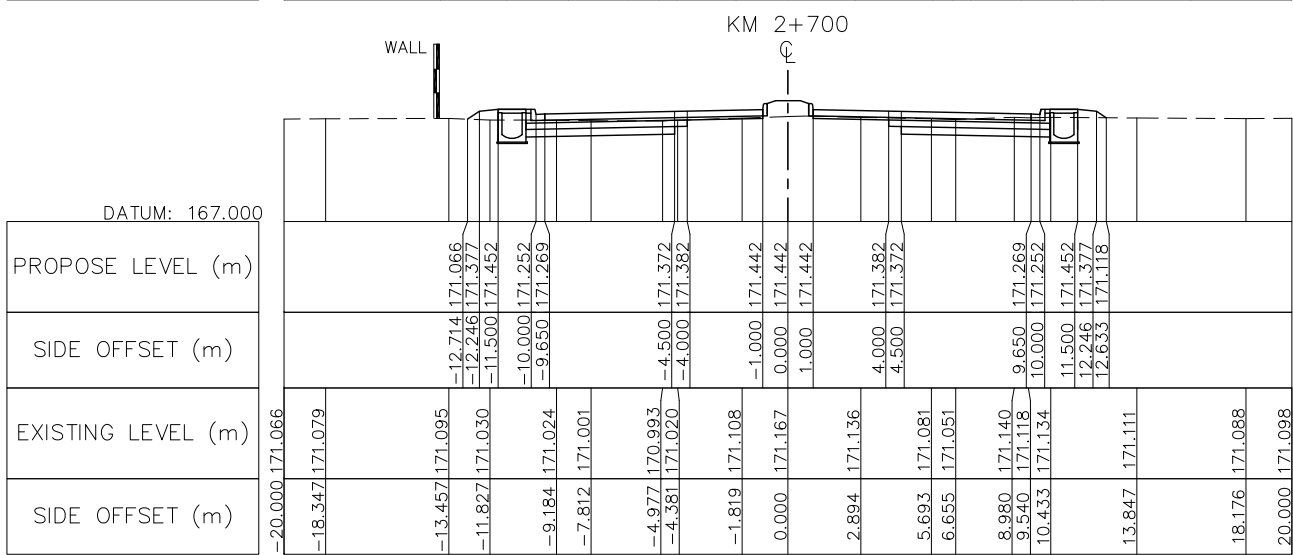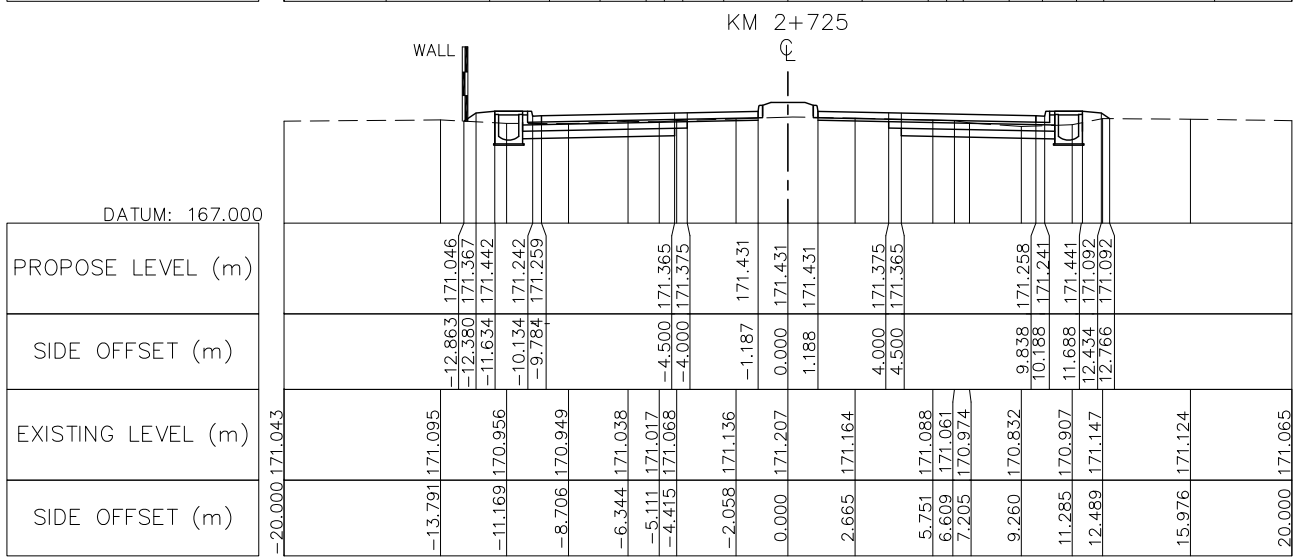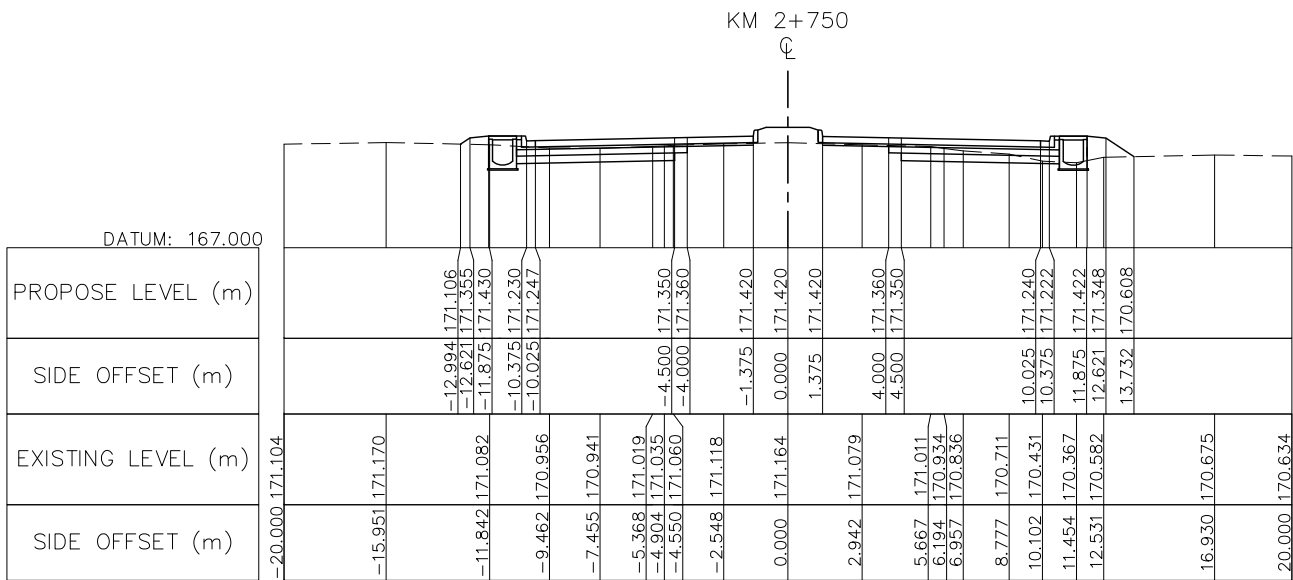

NOTE : FOR THE SECTION OF RAISED MEDIADN IS INSTALLED AT THE CURVE HAS SUPER-ELEVATION PVC PIPE Ø100 SHALL BE PROVIDED AT MEDIAN BY 10M SPACING SEE STANDARD DRAWING NUMBER SDR-014, SDR-017



 ລັດວິສາຫະກິດ ວິສະວະກຳ ຄົມມະນາຄົມ LAO TRANSPORT ENGINEERING CONSULTANT	NR 13N IMPROVEMENT AND MAINTENANCE PROJECT CONTRACT 1 : SIKEUTH JUNCTION – BAN SONGPEUAY	REV.	DATE	DESCRIPTION	APPROVED		NAME	SIGNATURE	LTEC CODE: SD-262-17
						DESIGNED	Mr. Souksavanh SYPHAKHAM		DATE: April, 2018
						CHECKED	Mr. Khamphone SORPHABMIXAY		DRW No. RCS-018
						APPROVED	Mr. Vandy VORASACK		SCALE: 1: 300

CROSS SECTION
Km 2+700 – Km 2+825

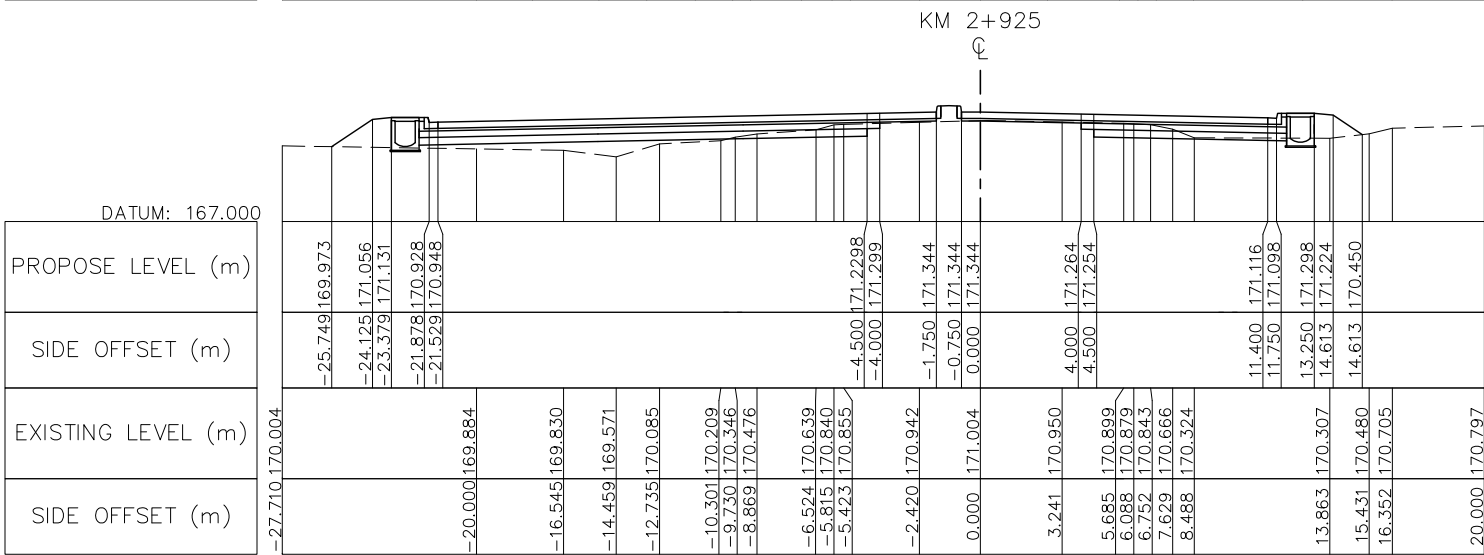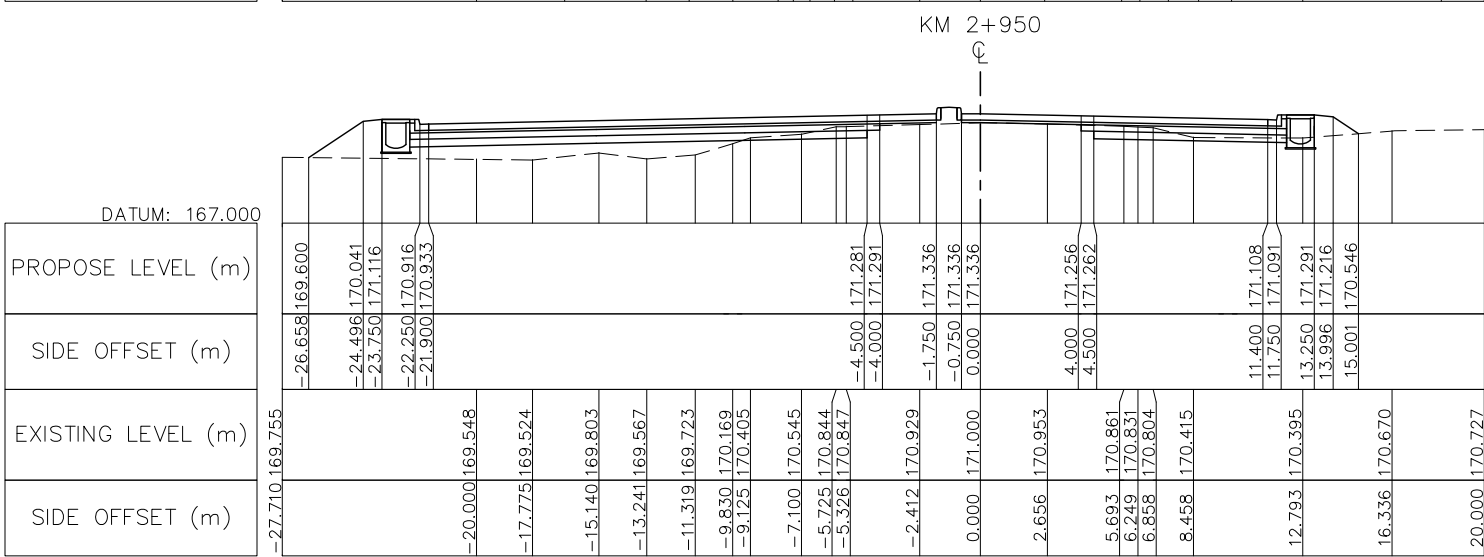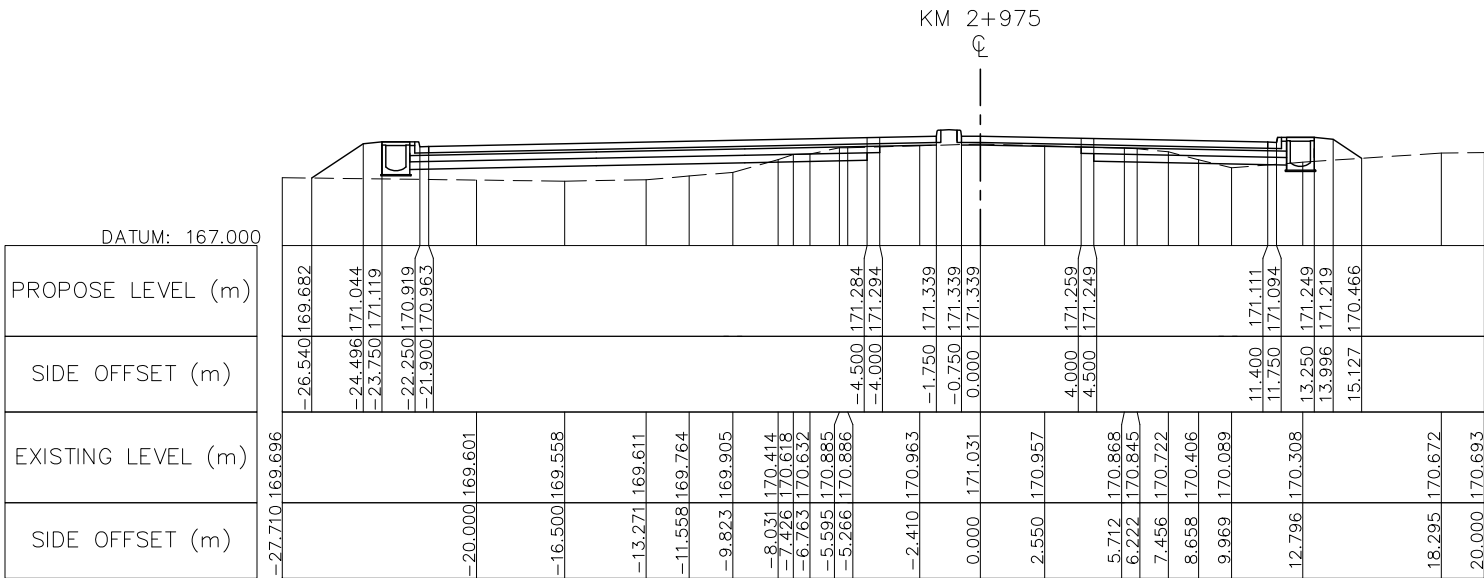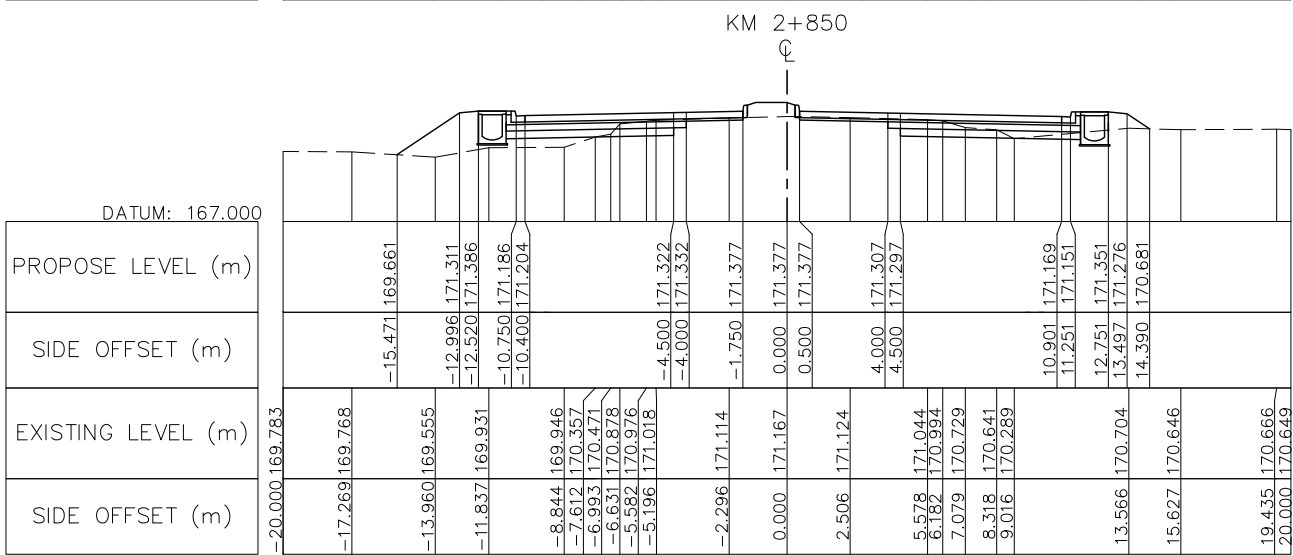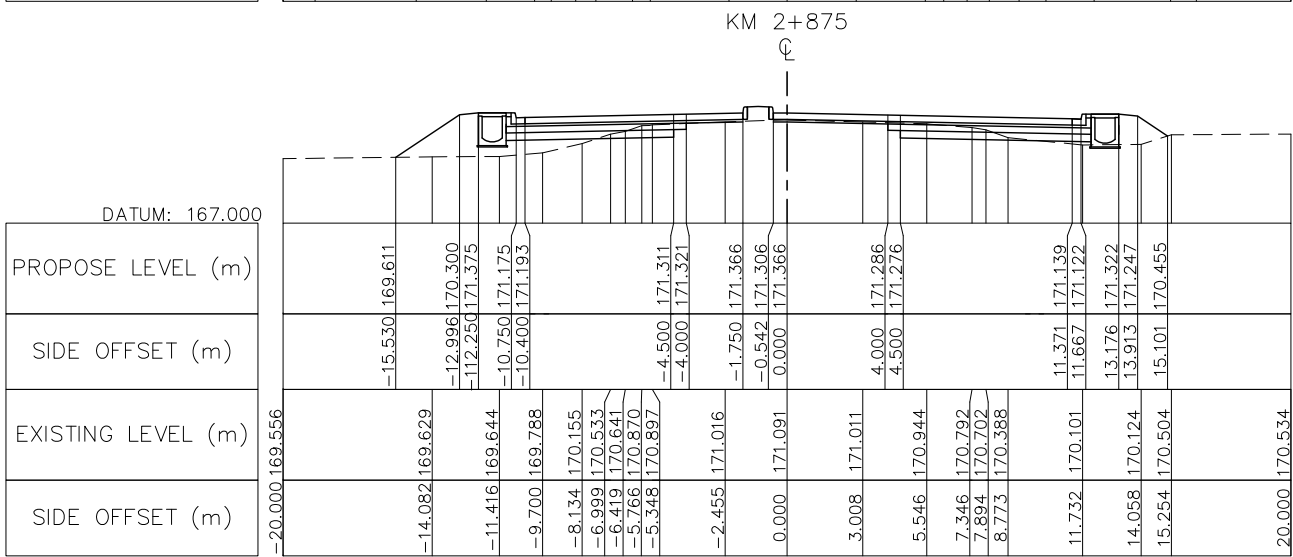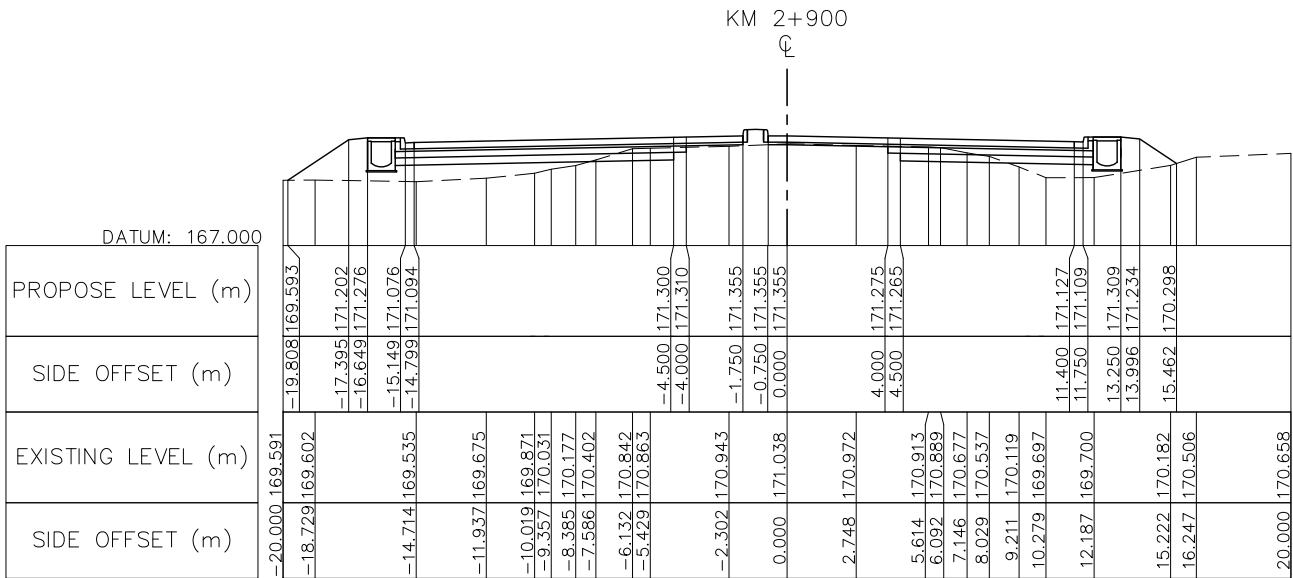







NOTE : FOR THE SECTION OF RAISED MEDIADN IS INSTALLED AT THE CURVE HAS SUPER-ELEVATION PVC PIPE Ø100 SHALL BE PROVIDED AT MEDIAN BY 10M SPACING SEE STANDARD DRAWING NUMBER SDR-014, SDR-017

 ລັດວິສາຫະກິດ ວິສະວະກຳ ຄົມມະນາຄົມ LAO TRANSPORT ENGINEERING CONSULTANT	NR 13N IMPROVEMENT AND MAINTENANCE PROJECT CONTRACT 1 : SIKEUTH JUNCTION – BAN SONGPEUAY	REV.	DATE	DESCRIPTION	APPROVED		NAME	SIGNATURE	LTEC CODE: SD-262-17
						DESIGNED	Mr. Souksavanh SYPHAKHAM		DATE: April, 2018
						CHECKED	Mr. Khamphone SORPHABMIXAY		DRW No. RCS-019
						APPROVED	Mr. Vandy VORASACK		SCALE: 1: 300
	CROSS SECTION Km 2+850 – Km 2+975								

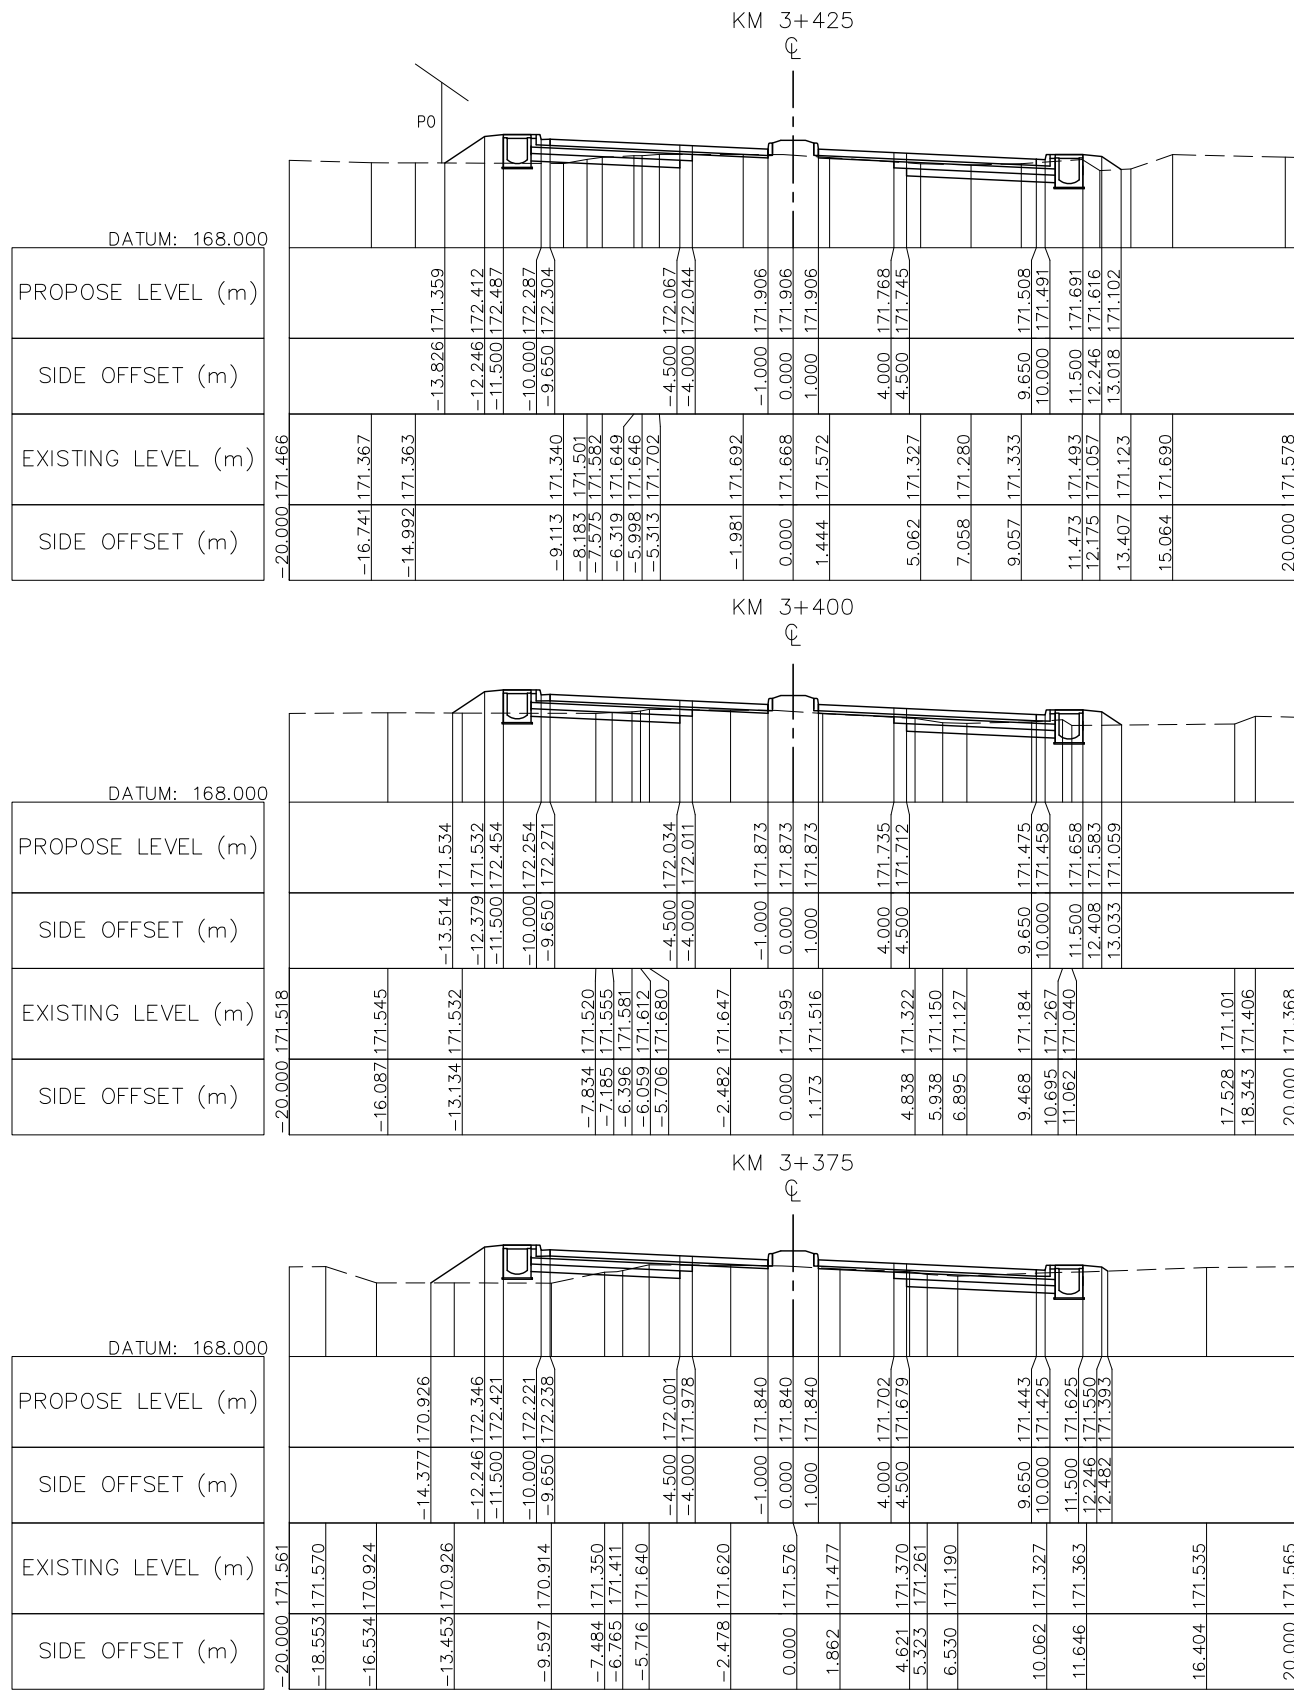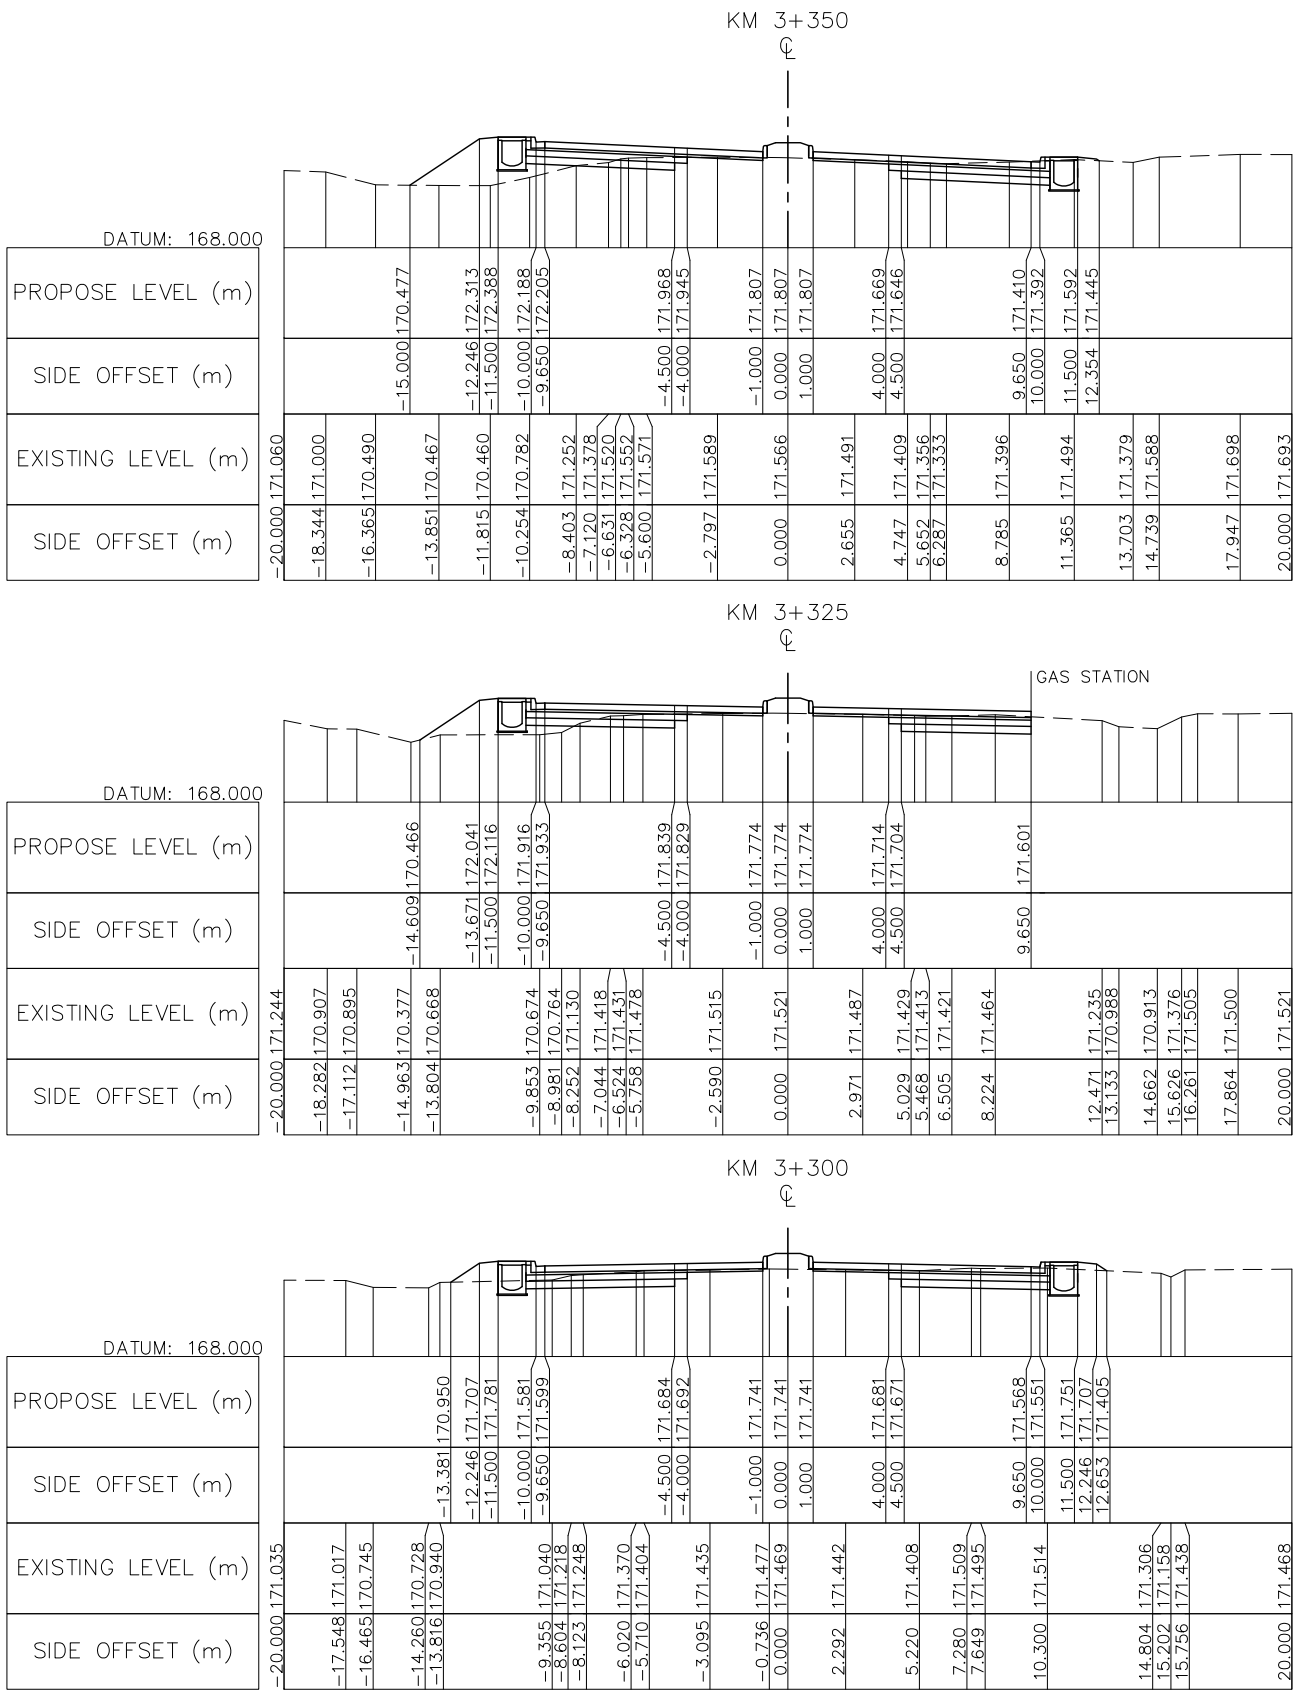

NOTE : FOR THE SECTION OF RAISED MEDIADN IS INSTALLED AT THE CURVE HAS SUPER-ELEVATION PVC PIPE Ø100 SHALL BE PROVIDED AT MEDIAN BY 10M SPACING SEE STANDARD DRAWING NUMBER SDR-014, SDR-017

	ລັດວິສາຫະກິດ ວິສະວະກຳ ຄົມມະນາຄົມ LAO TRANSPORT ENGINEERING CONSULTANT	NR 13N IMPROVEMENT AND MAINTENANCE PROJECT		REV.	DATE	DESCRIPTION	APPROVED	DESIGNED Mr. Souksavanh SYPHAKHAM CHECKED Mr. Khamphone SORPHABMIXAY APPROVED Mr. Vandy VORASACK	NAME SIGNATURE	LTEC CODE: SD-262-17	
		CONTRACT 1 : SIKEUTH JUNCTION - BAN SONGPEUAY								DATE: April, 2018	
		CROSS SECTION								DRW No. RCS-022	
		Km 3+300 - Km 3+425								SCALE: 1: 300	

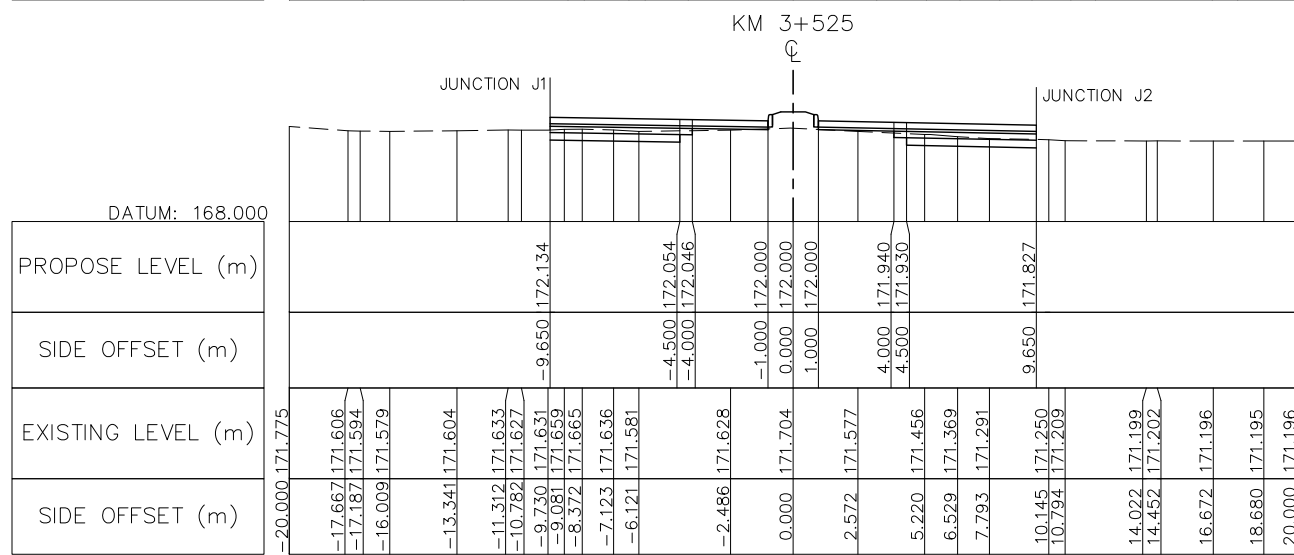
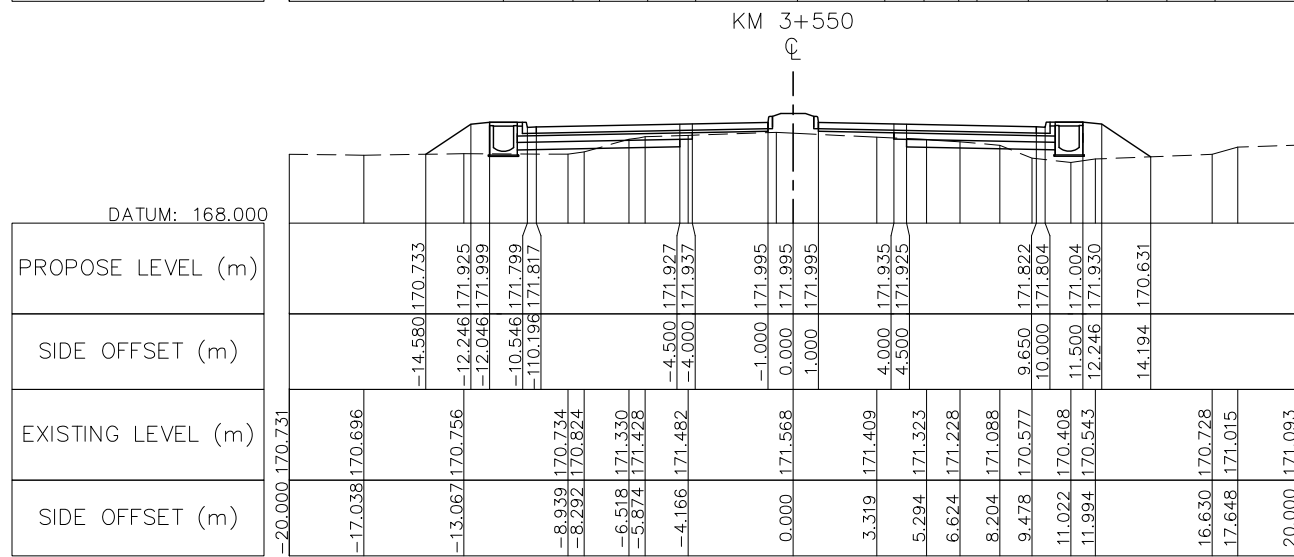
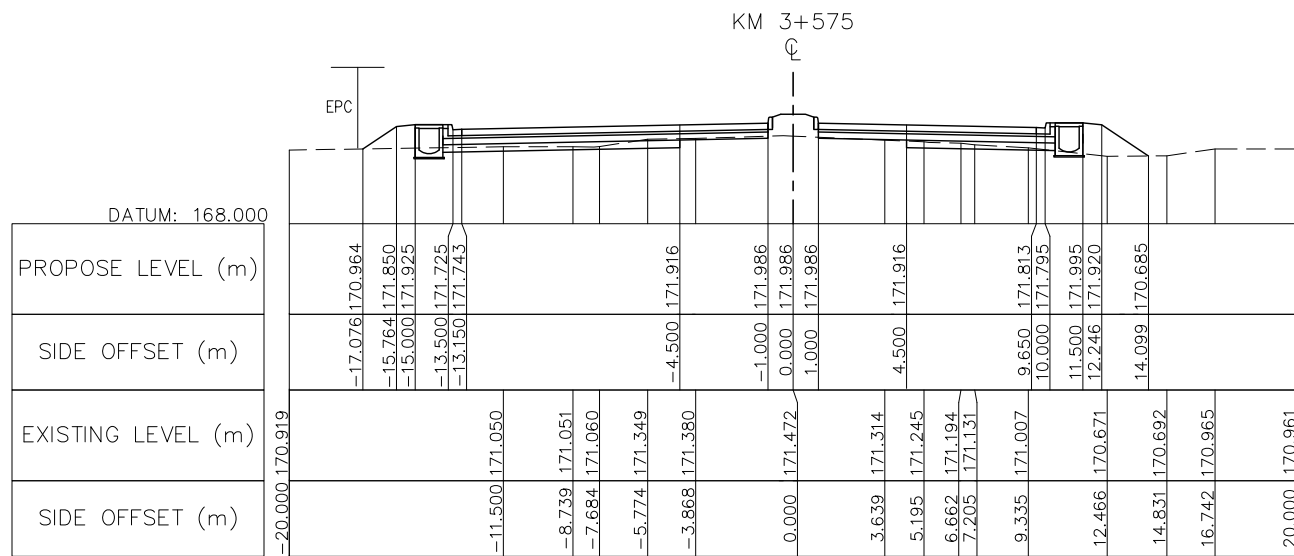
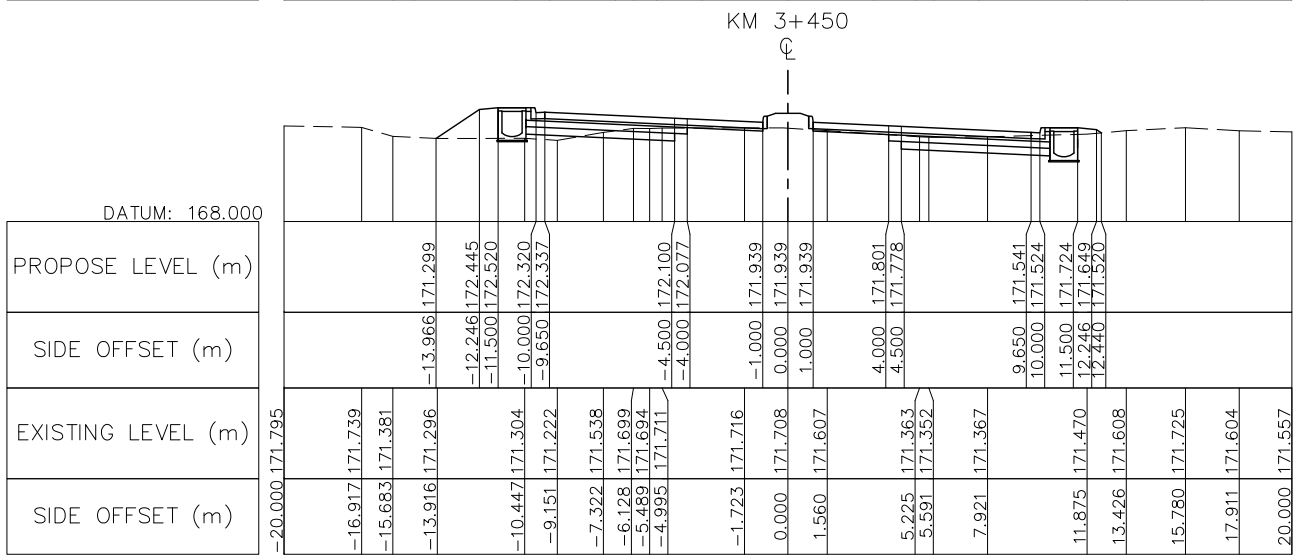
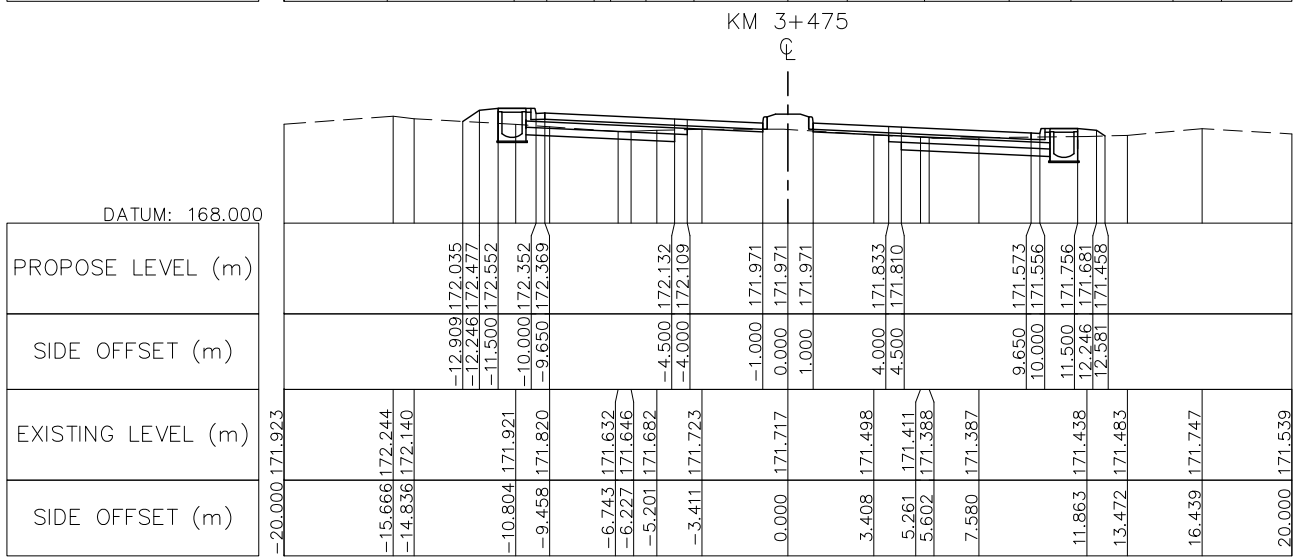
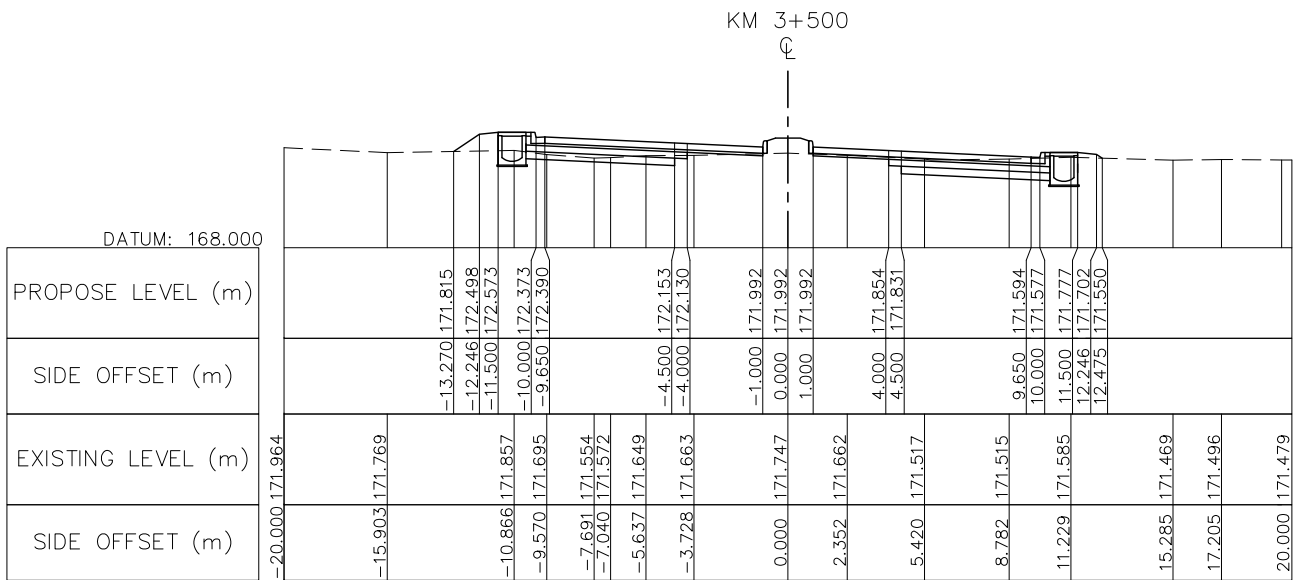


NOTE : FOR THE SECTION OF RAISED MEDIADN IS INSTALLED AT THE CURVE HAS SUPER-ELEVATION PVC PIPE Ø100 SHALL BE PROVIDED AT MEDIAN BY 10M SPACING SEE STANDARD DRAWING NUMBER SDR-014, SDR-017

	NR 13N IMPROVEMENT AND MAINTENANCE PROJECT CONTRACT 1 : SIKEUTH JUNCTION – BAN SONGPEUAY	REV.	DATE	DESCRIPTION	APPROVED		NAME	SIGNATURE	LTEC CODE: SD-262-17
							DESIGNED	Mr. Souksavanh SYPHAKHAM	DATE: April, 2018
							CHECKED	Mr. Khamphone SORPHABMIXAY	DRW No. RCS-023
							APPROVED	Mr. Vandy VORASACK	SCALE: 1: 300







ລັດວິສາຫະກິດ ວິສະວະກຳ ຄົມມະນາຄົມ
LAO TRANSPORT ENGINEERING CONSULTANT

CROSS SECTION
Km 3+450 – Km 3+575

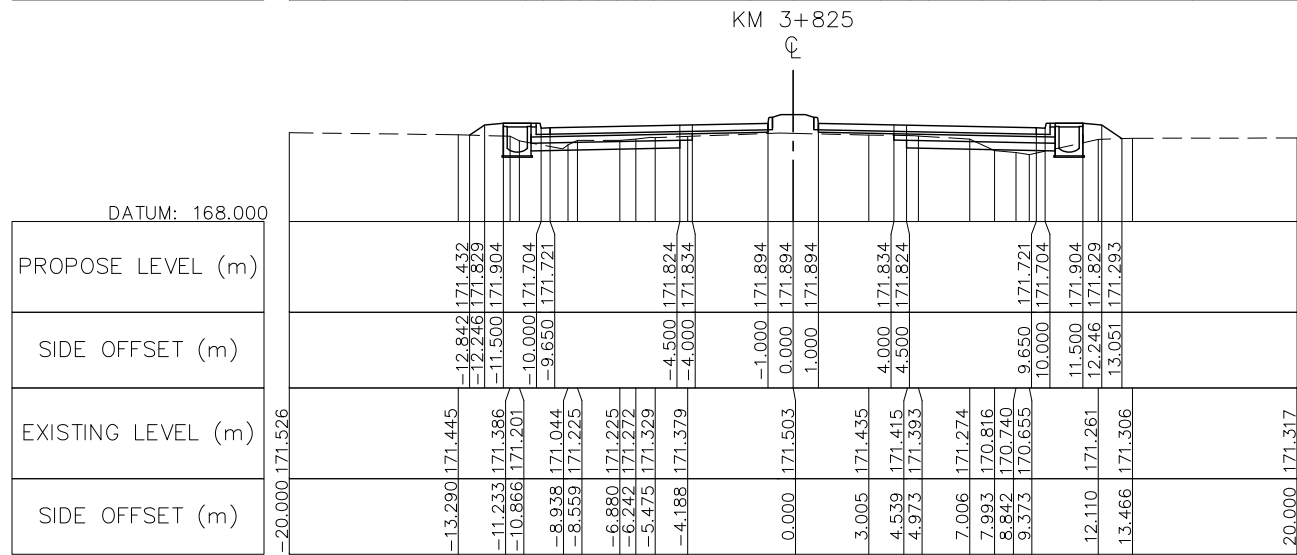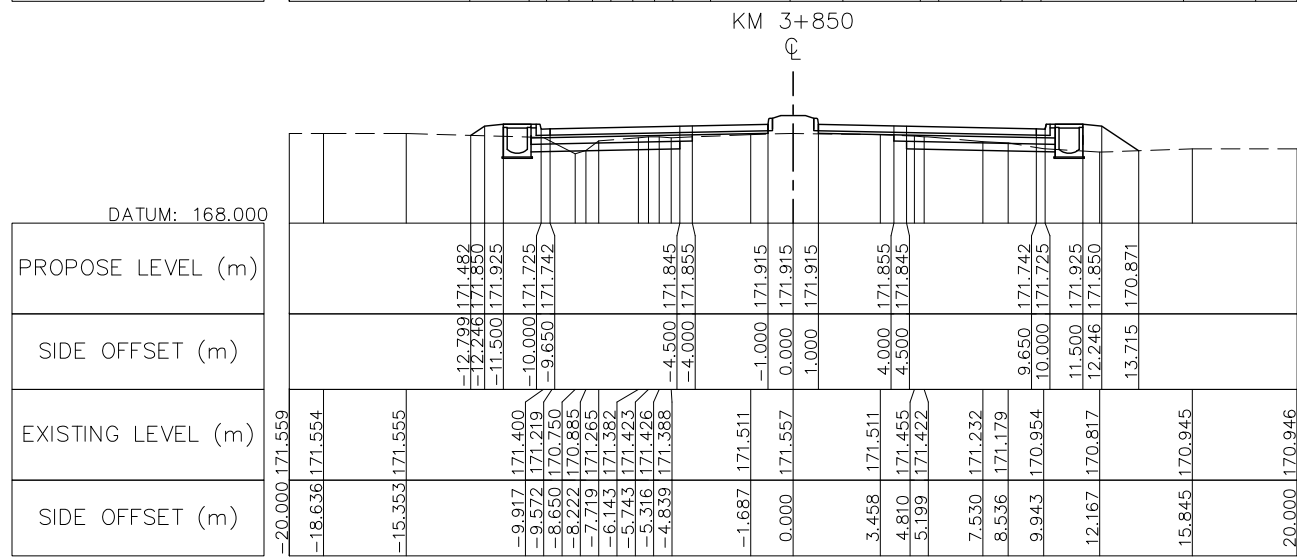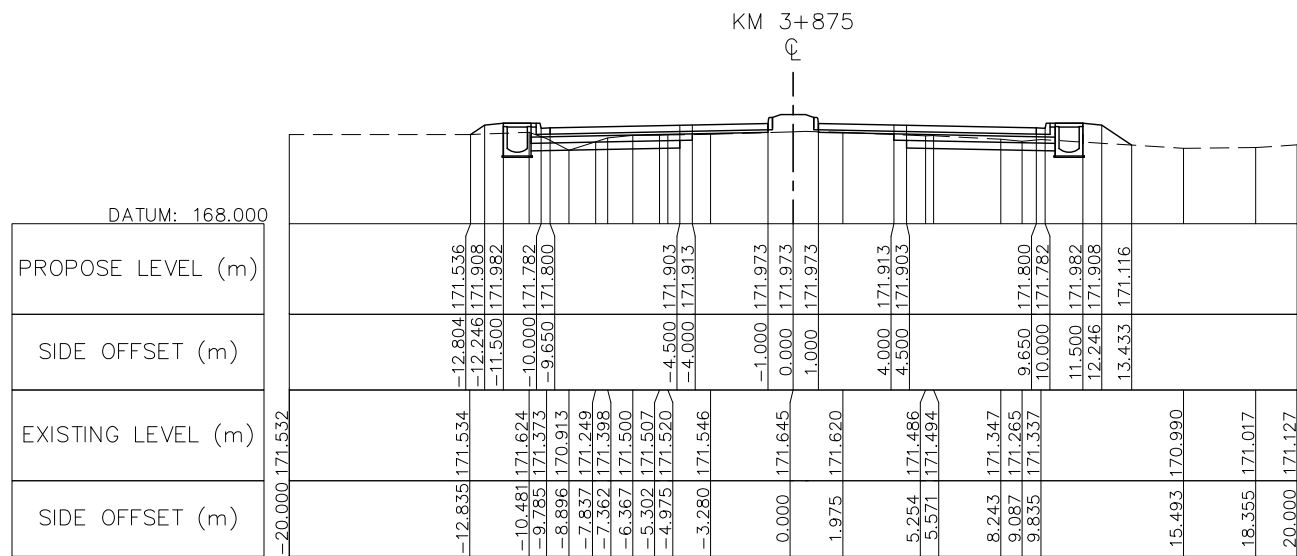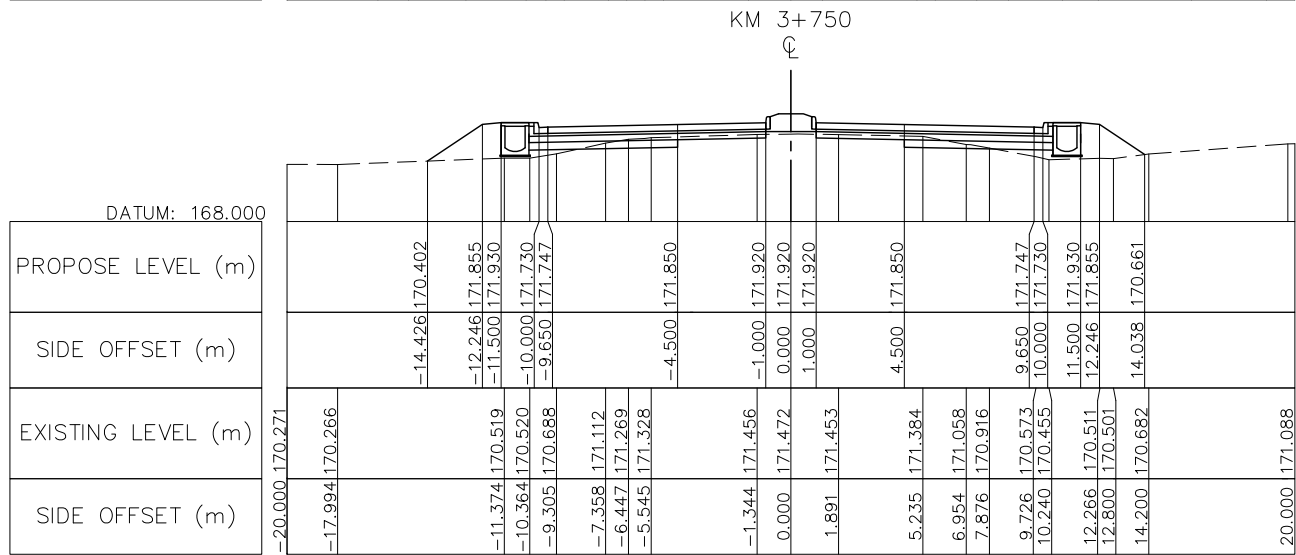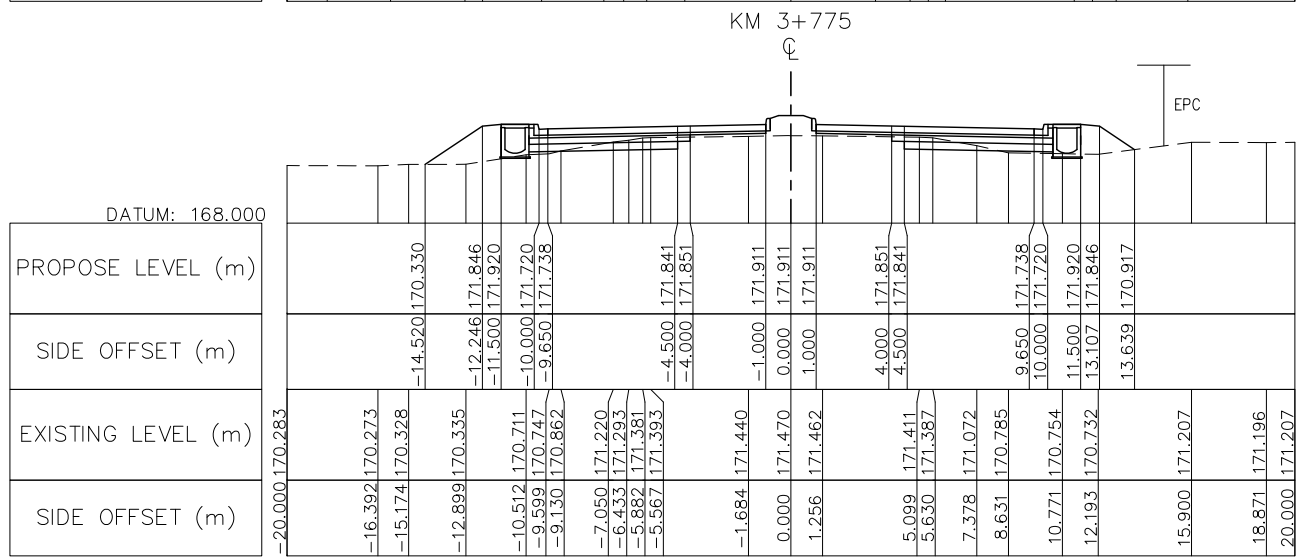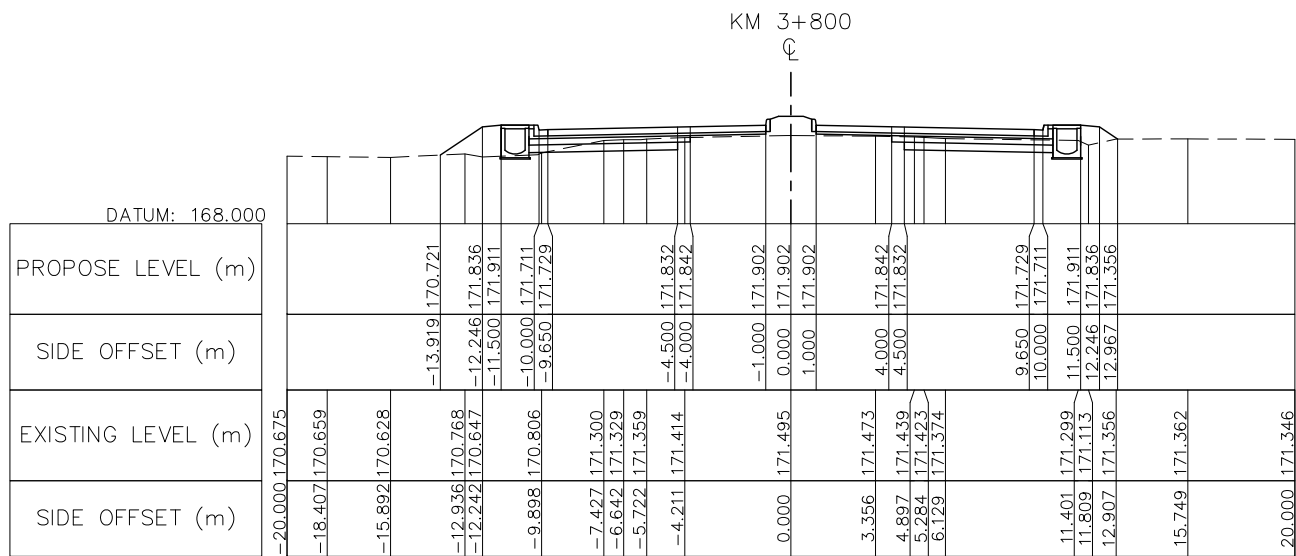

NOTE : FOR THE SECTION OF RAISED MEDIADN IS INSTALLED AT THE CURVE HAS SUPER-ELEVATION PVC PIPE Ø100 SHALL BE PROVIDED AT MEDIAN BY 10M SPACING SEE STANDARD DRAWING NUMBER SDR-014, SDR-017

	ລັດວິສາຫະກິດ ວິສະວະກຳ ຄົມມະນາຄົມ LAO TRANSPORT ENGINEERING CONSULTANT	NR 13N IMPROVEMENT AND MAINTENANCE PROJECT		REV.	DATE	DESCRIPTION	APPROVED		NAME	SIGNATURE	LTEC CODE: SD-262-17
		CONTRACT 1 : SIKEUTH JUNCTION - BAN SONGPEUAY							DESIGNED	Mr. Souksavanh SYPHAKHAM	DATE: April, 2018
		CROSS SECTION							CHECKED	Mr. Khamphone SORPHABMIXAY	DRW No. RCS-025
		Km 3+750 - Km 3+875							APPROVED	Mr. Vandy VORASACK	SCALE: 1: 300

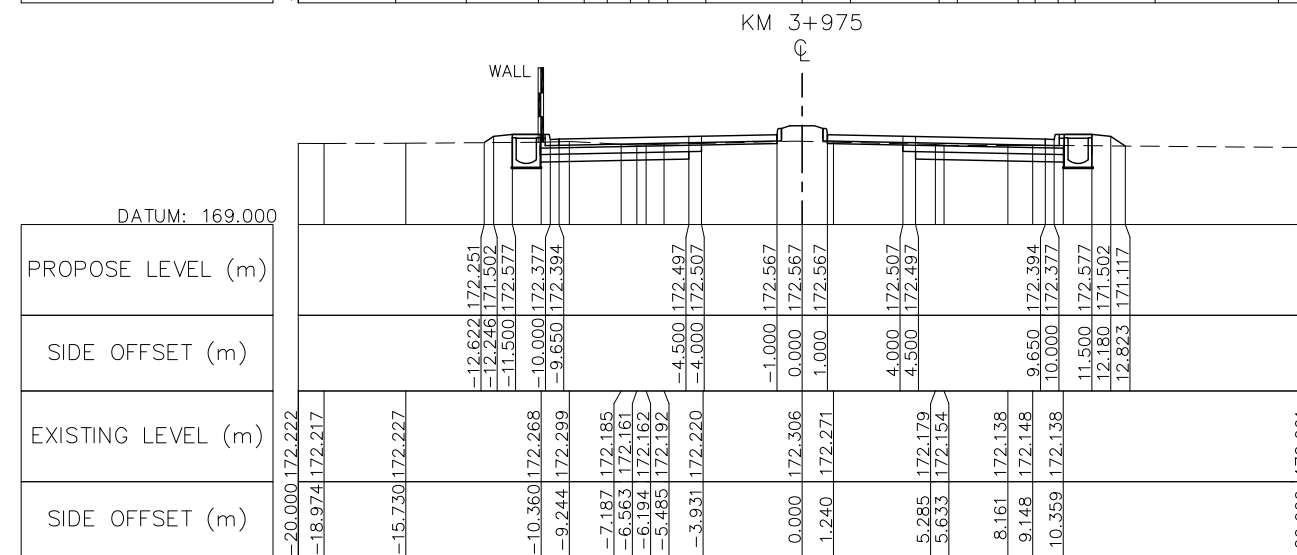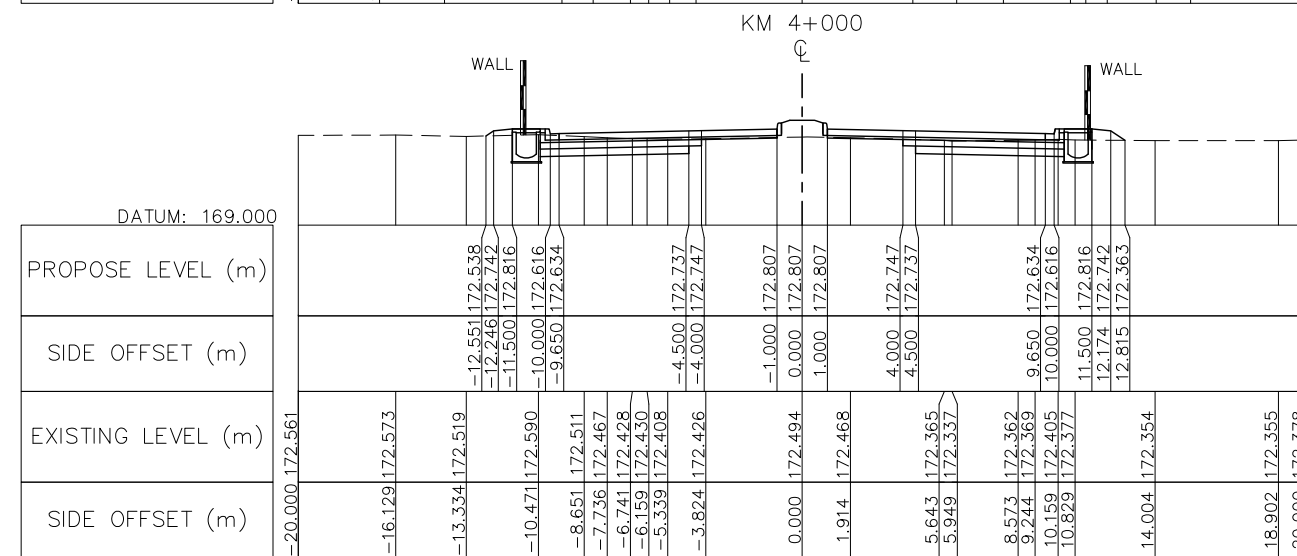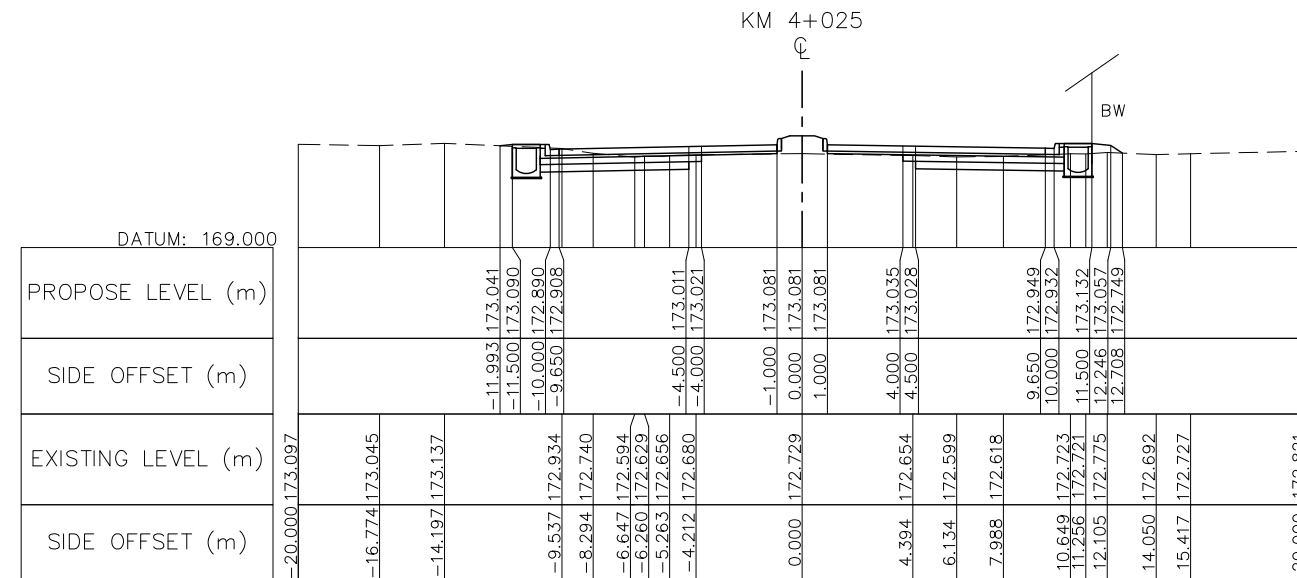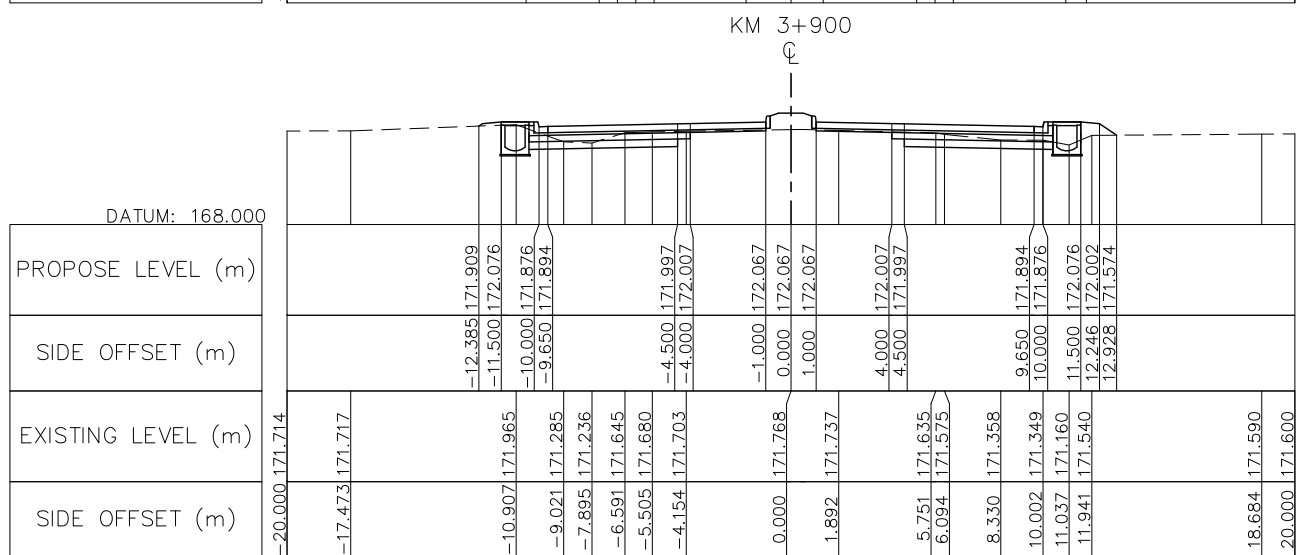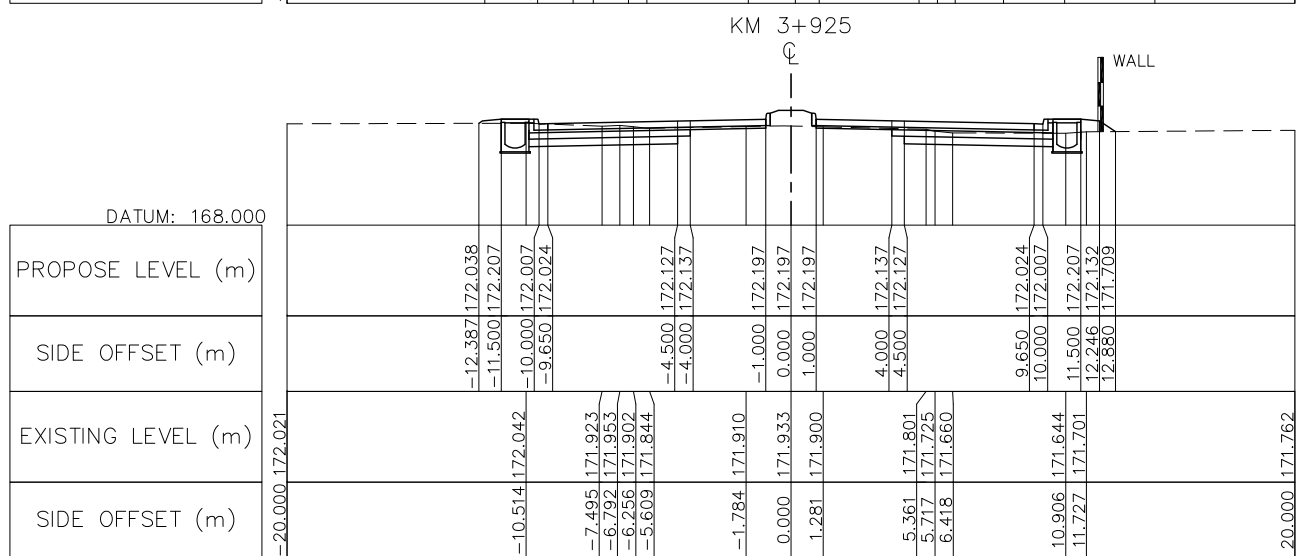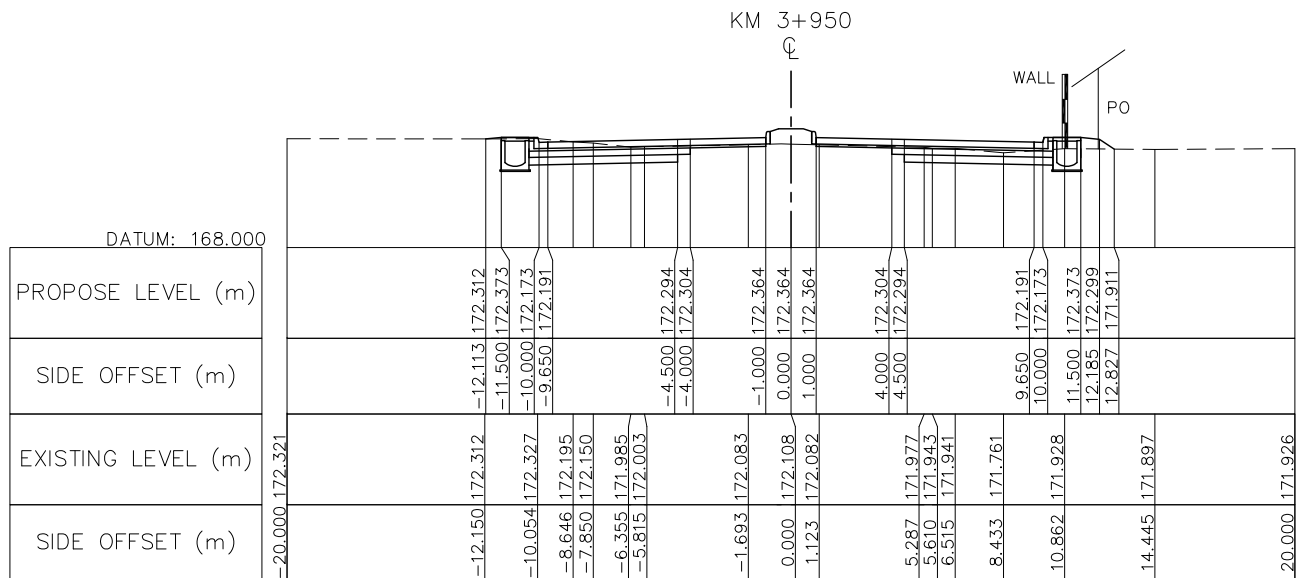







NOTE : FOR THE SECTION OF RAISED MEDIADN IS INSTALLED AT THE CURVE HAS SUPER-ELEVATION PVC PIPE Ø100 SHALL BE PROVIDED AT MEDIAN BY 10M SPACING SEE STANDARD DRAWING NUMBER SDR-014, SDR-017



ລັດວິສາຫະກິດ ວິສະວະກຳ ຄົມມະນາຄົມ
LAO TRANSPORT ENGINEERING CONSULTANT

NR 13N IMPROVEMENT AND MAINTENANCE PROJECT
CONTRACT 1 : SIKEUTH JUNCTION - BAN SONGPEUAY
CROSS SECTION
Km 3+900 - Km 4+025

REV.	DATE	DESCRIPTION	APPROVED	NAME	SIGNATURE	LTEC CODE:
				DESIGNED	Mr. Souksavanh SYPHAKHAM	SD-262-17
				CHECKED	Mr. Khamphone SORPHABMIXAY	DATE: April, 2018
				APPROVED	Mr. Vandy VORASACK	DRW No. RCS-026
						SCALE: 1: 300

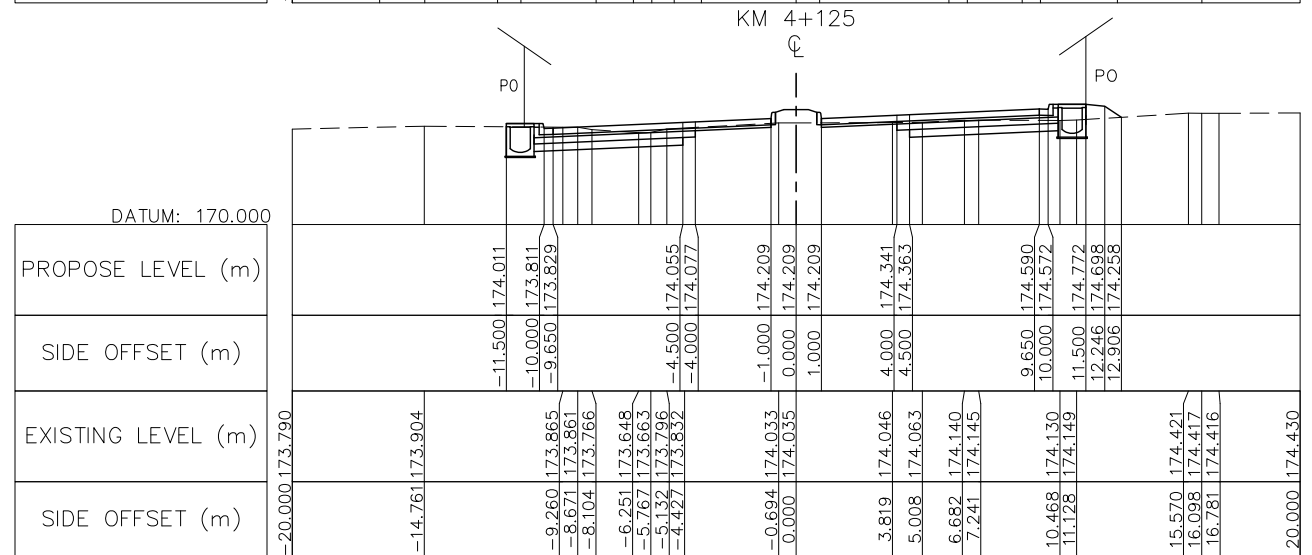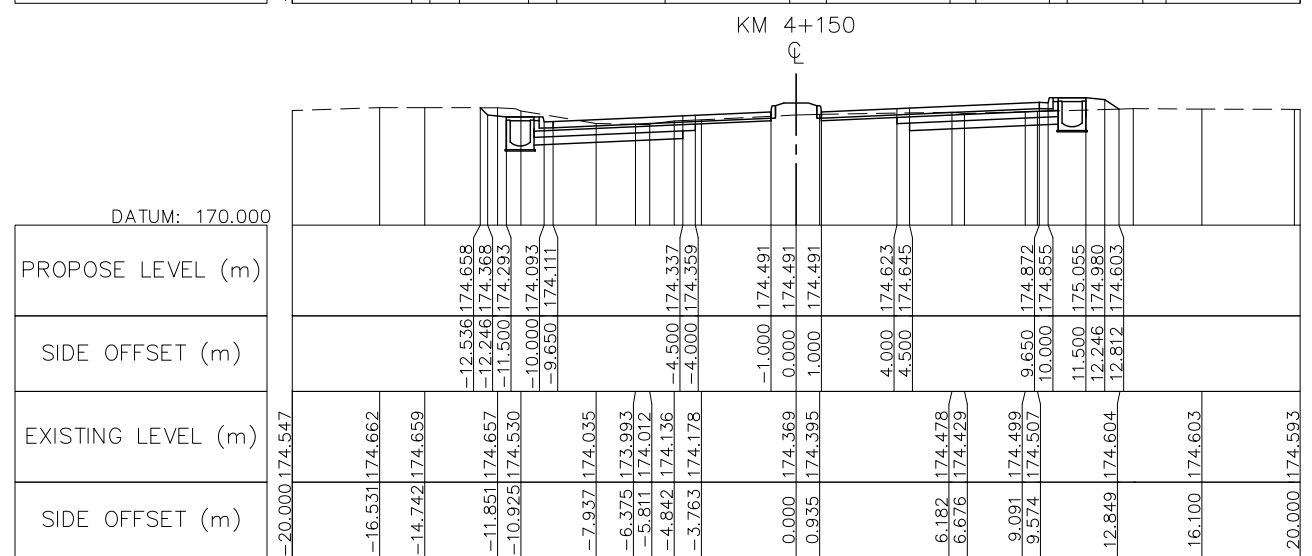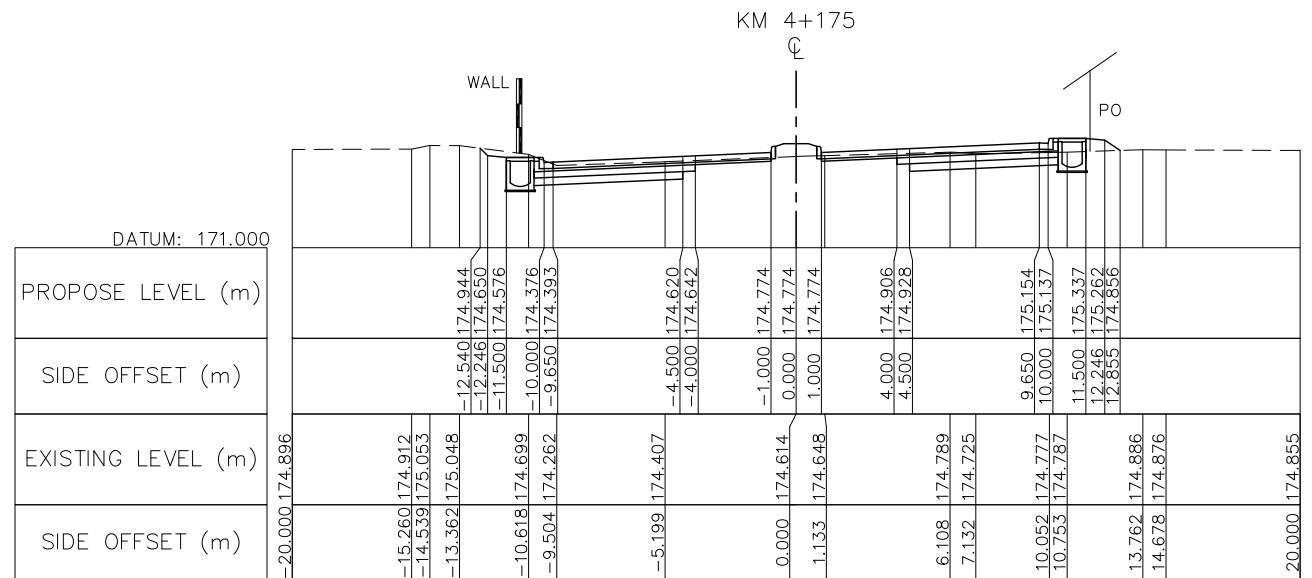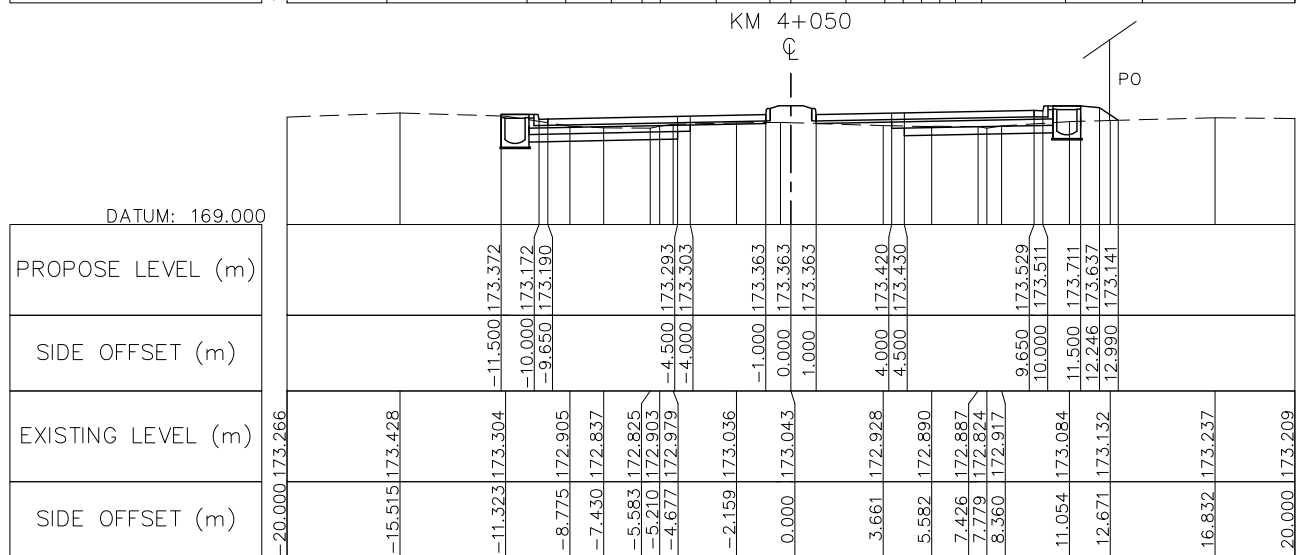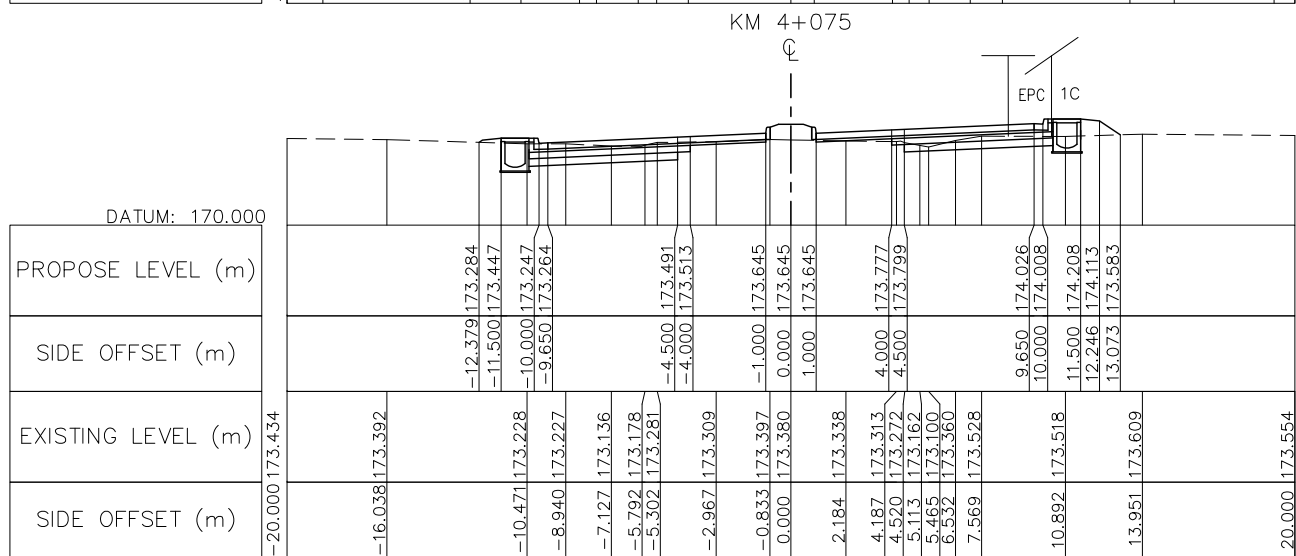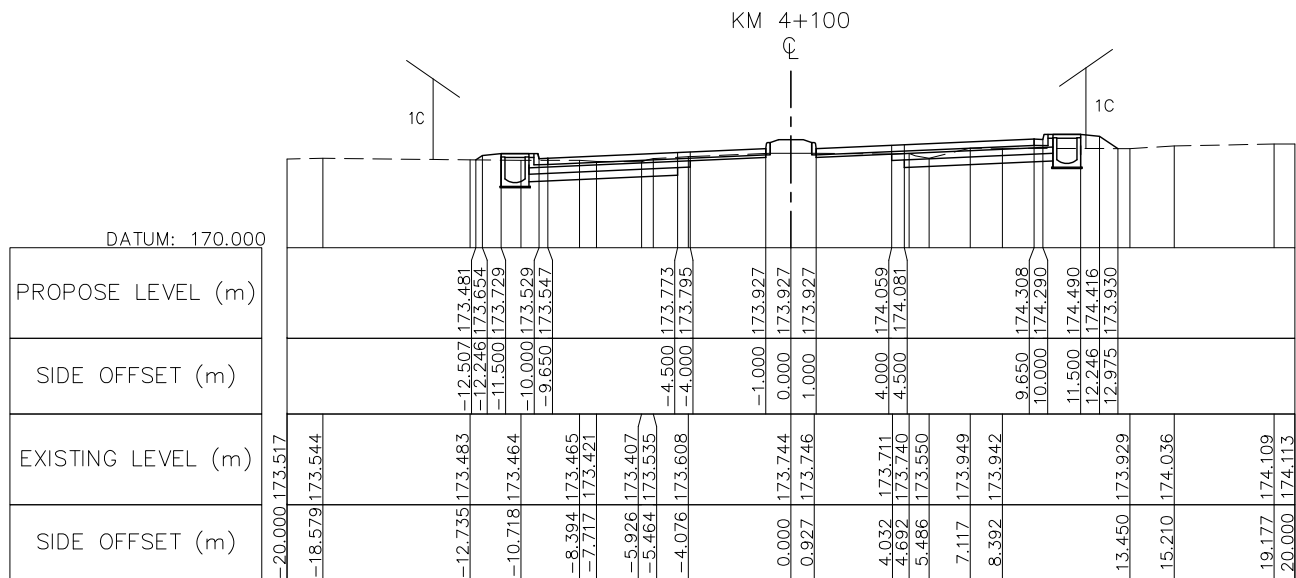







NOTE : FOR THE SECTION OF RAISED MEDIADN IS INSTALLED AT THE CURVE HAS SUPER-ELEVATION PVC PIPE Ø100 SHALL BE PROVIDED AT MEDIAN BY 10M SPACING SEE STANDARD DRAWING NUMBER SDR-014, SDR-017



ລັດວິສາຫະກິດ ວິສະວະກຳ ຄົມມະນາຄົມ
LAO TRANSPORT ENGINEERING CONSULTANT

NR 13N IMPROVEMENT AND MAINTENANCE PROJECT
CONTRACT 1 : SIKEUTH JUNCTION - BAN SONGPEUAY
CROSS SECTION
Km 4+050 - Km 4+175

REV.	DATE	DESCRIPTION	APPROVED	NAME	SIGNATURE	LTEC CODE:
						SD-262-17
			DESIGNED	Mr. Souksavanh SYPHAKHAM		DATE: April, 2018
			CHECKED	Mr. Khamphone SORPHABMIXAY		DRW No. RCS-027
			APPROVED	Mr. Vandy VORASACK		SCALE: 1: 300

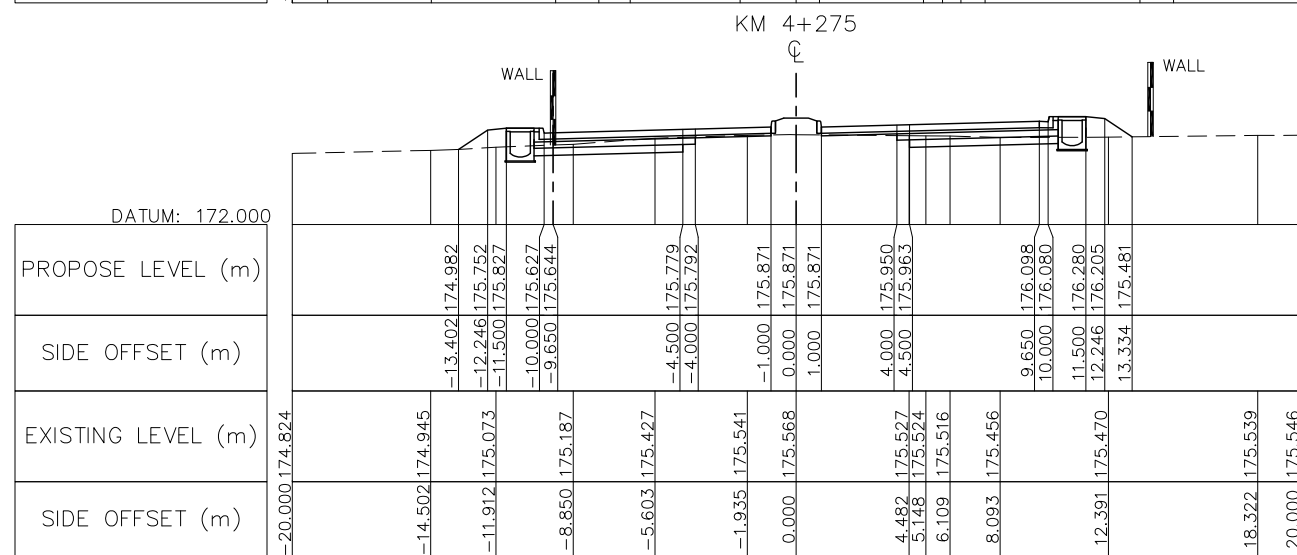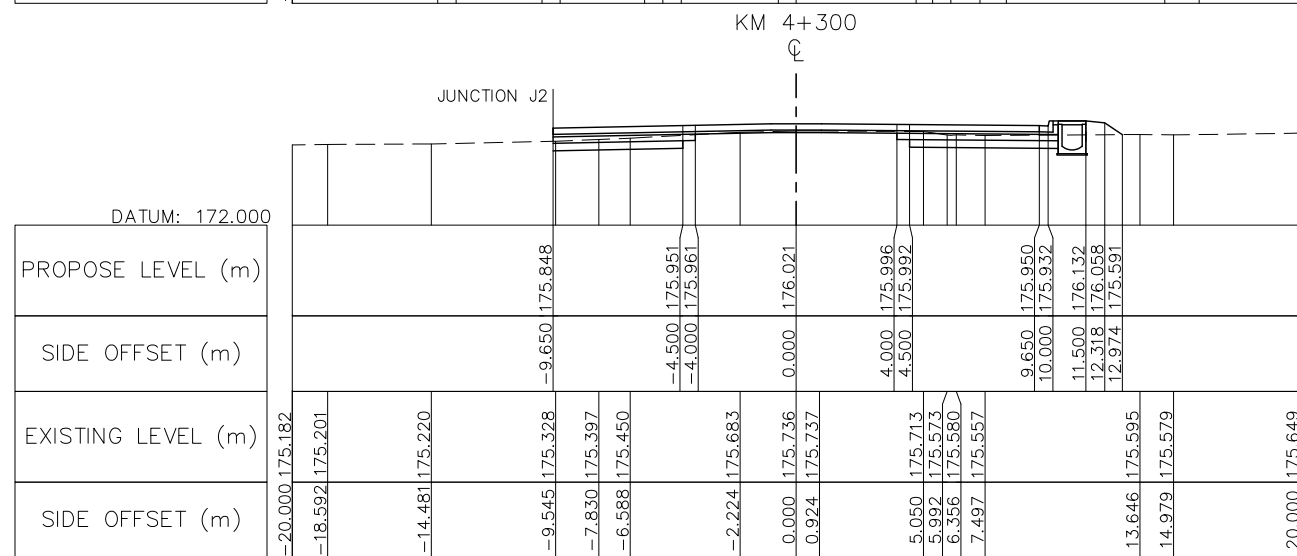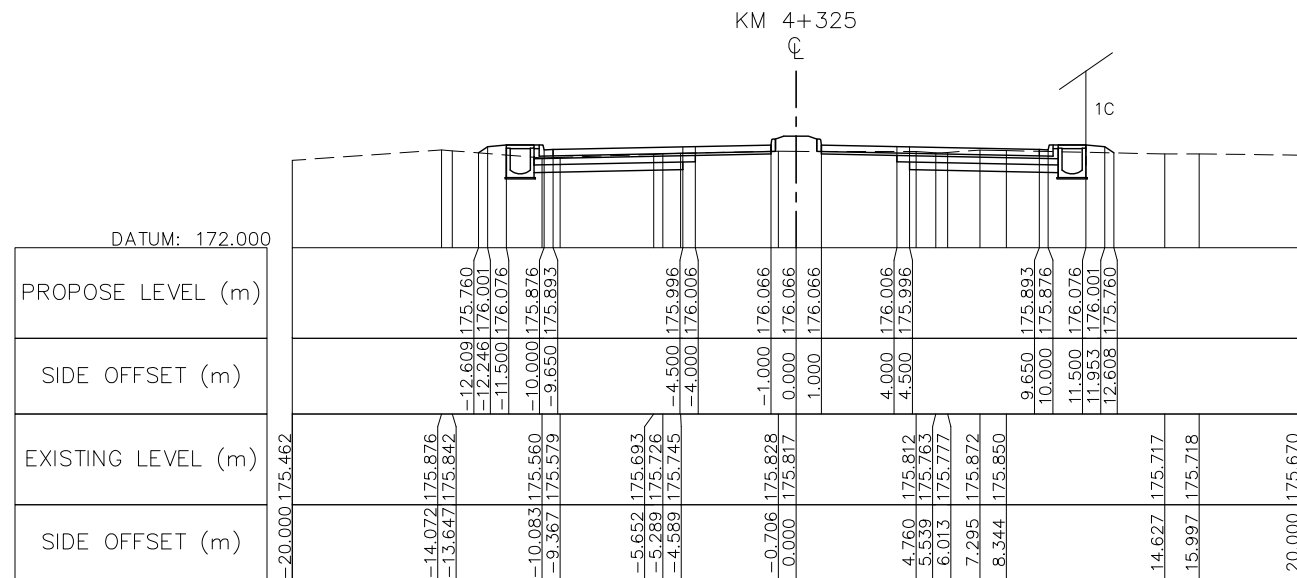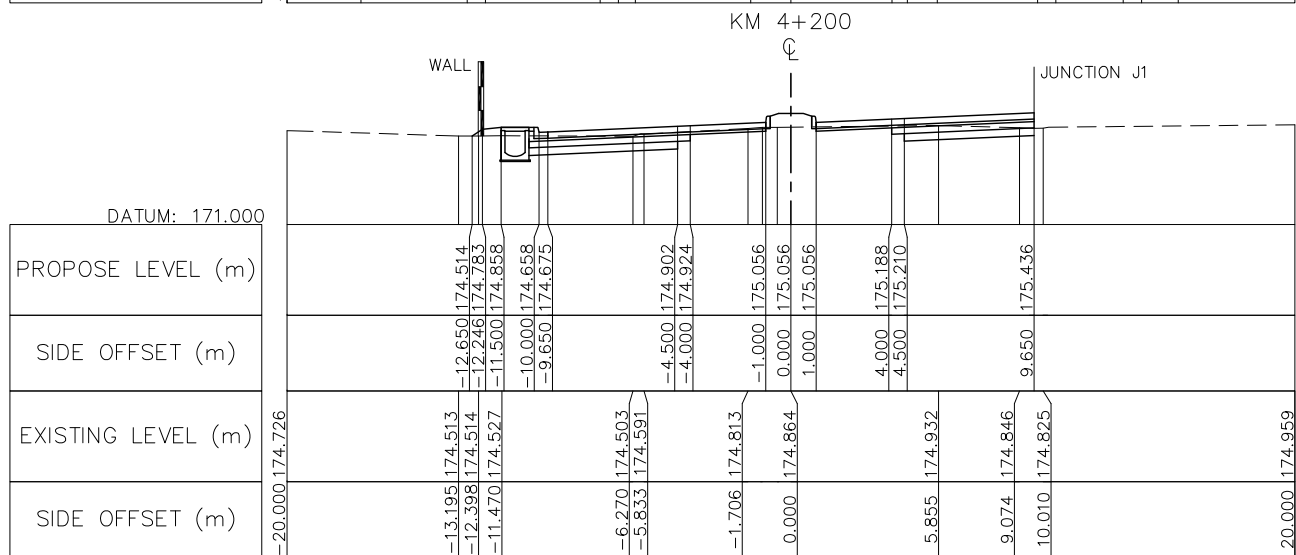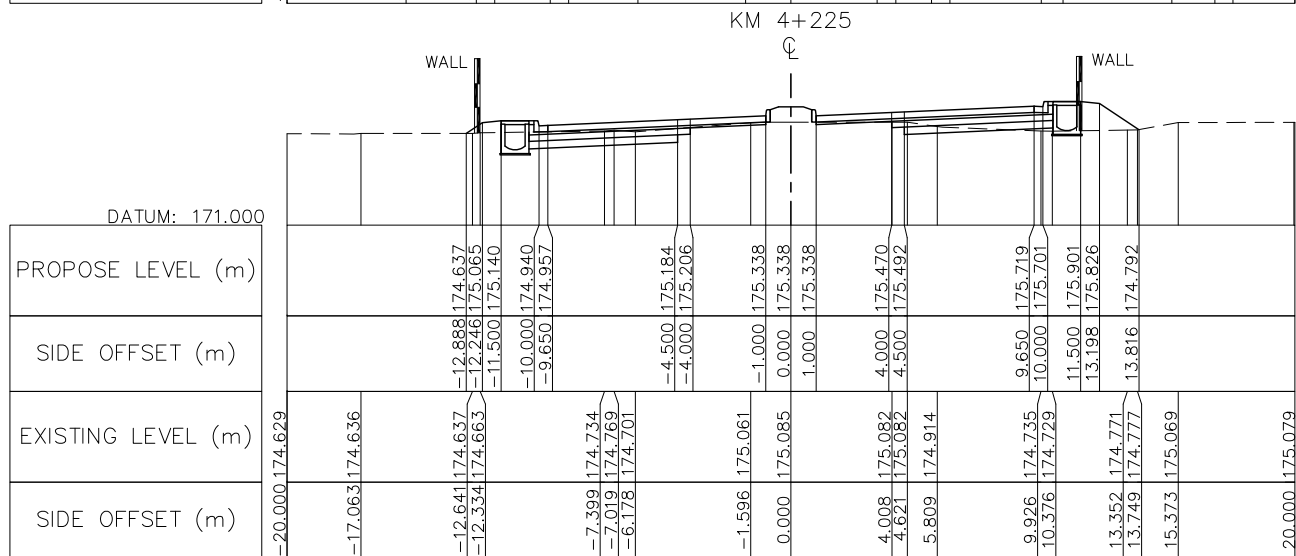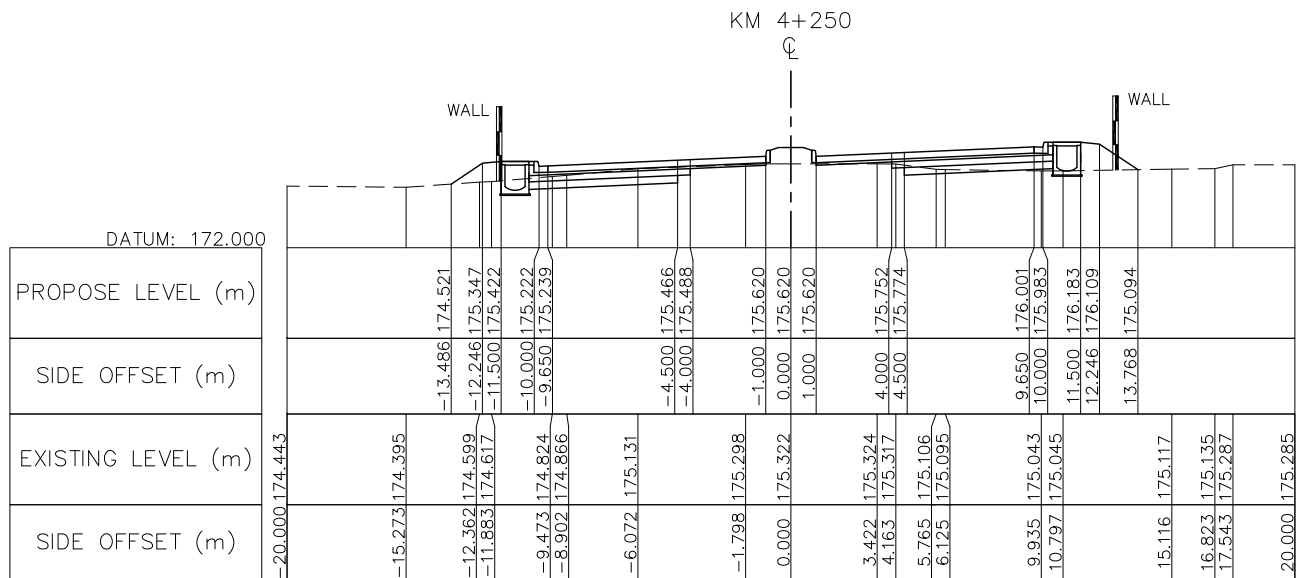







NOTE : FOR THE SECTION OF RAISED MEDIADN IS INSTALLED AT THE CURVE HAS SUPER-ELEVATION PVC PIPE Ø100 SHALL BE PROVIDED AT MEDIAN BY 10M SPACING SEE STANDARD DRAWING NUMBER SDR-014, SDR-017



ລັດວິສາຫະກິດ ວິສະວະກຳ ຄົມມະນາຄົມ
LAO TRANSPORT ENGINEERING CONSULTANT







NR 13N IMPROVEMENT AND MAINTENANCE PROJECT
CONTRACT 1 : SIKEUTH JUNCTION - BAN SONGPEUAY
CROSS SECTION
Km 4+200 - Km 4+325

REV.	DATE	DESCRIPTION	APPROVED	NAME	SIGNATURE	LTEC CODE:
				DESIGNED	Mr. Souksavanh SYPHAKHAM	SD-262-17
				CHECKED	Mr. Khamphone SORPHABMIXAY	DATE: April, 2018
				APPROVED	Mr. Vandy VORASACK	DRW No. RCS-028
						SCALE: 1: 300

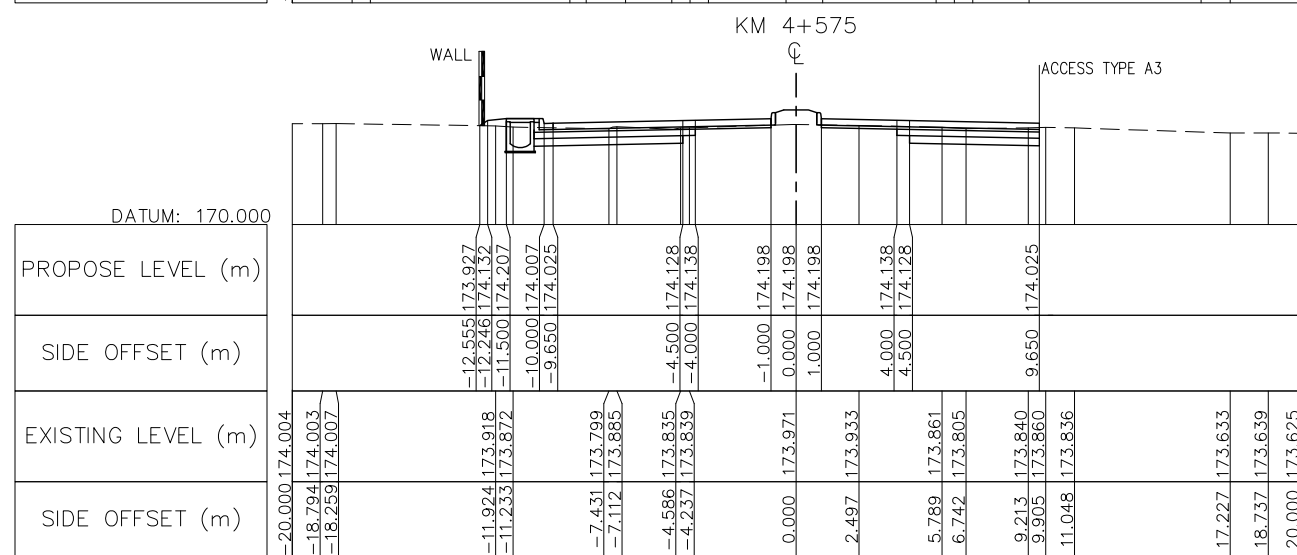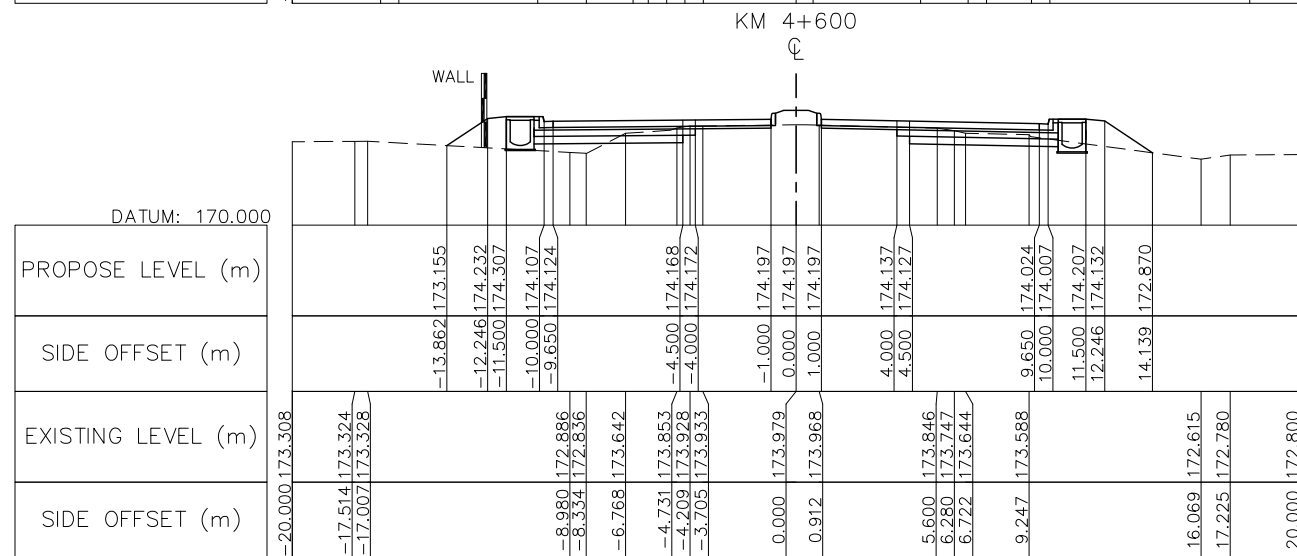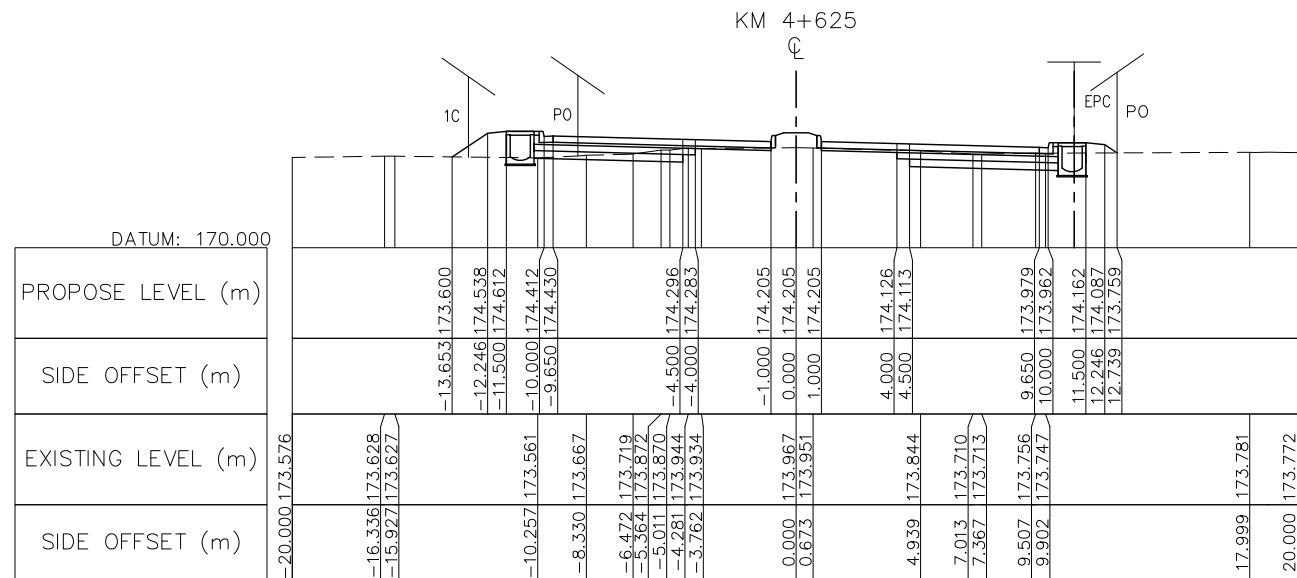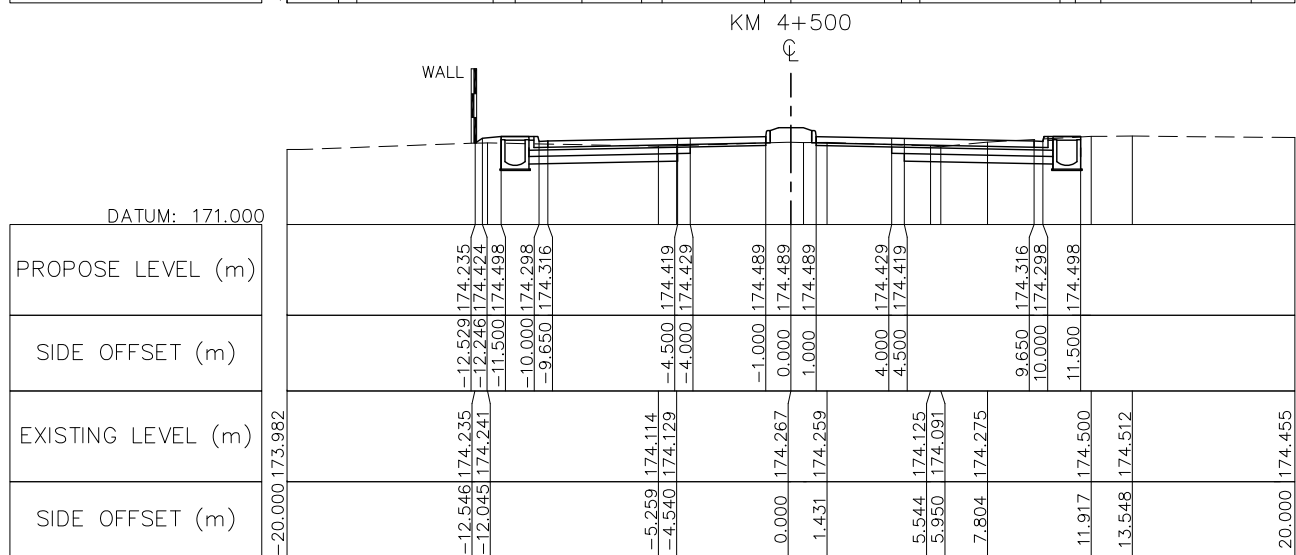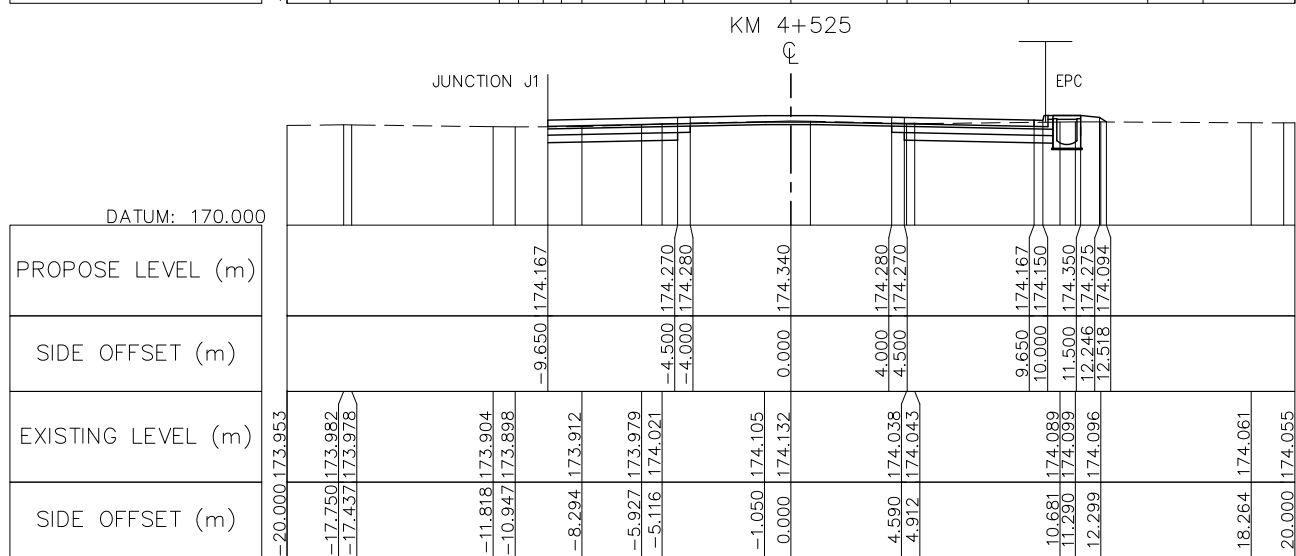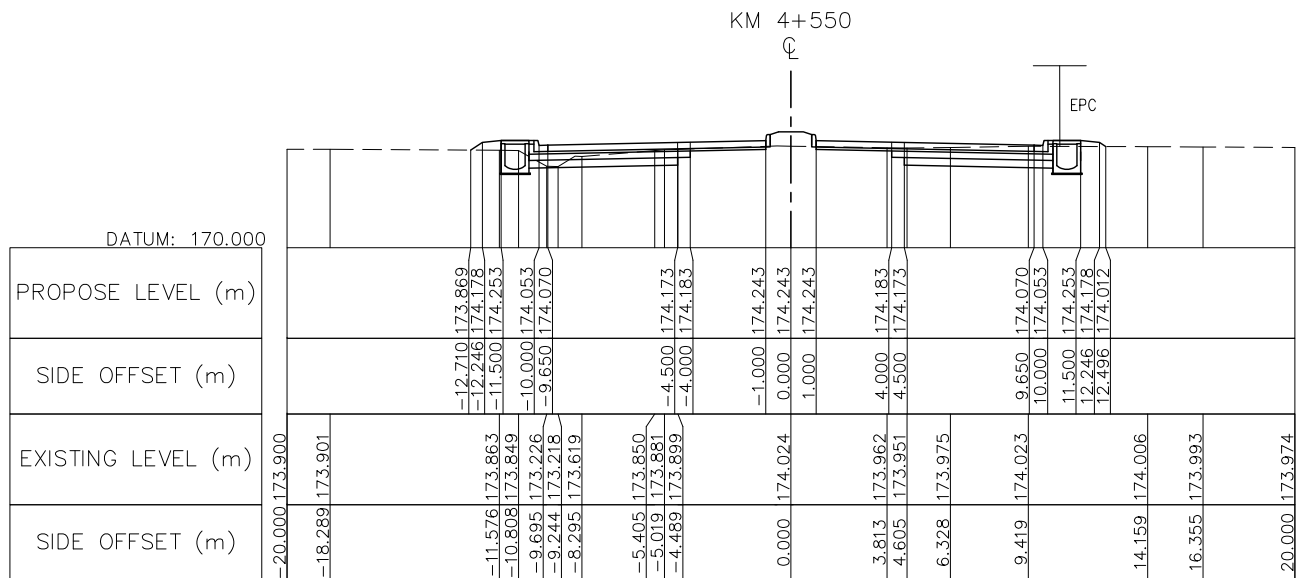

NOTE : FOR THE SECTION OF RAISED MEDIADN IS INSTALLED AT THE CURVE HAS SUPER-ELEVATION PVC PIPE Ø100 SHALL BE PROVIDED AT MEDIAN BY 10M SPACING SEE STANDARD DRAWING NUMBER SDR-014, SDR-017

	ລັດວິສາຫະກິດ ວິສະວະກຳ ຄົມມະນາຄົມ LAO TRANSPORT ENGINEERING CONSULTANT	NR 13N IMPROVEMENT AND MAINTENANCE PROJECT		REV.	DATE	DESCRIPTION	APPROVED		NAME	SIGNATURE	LTEC CODE: SD-262-17
		CONTRACT 1 : SIKEUTH JUNCTION - BAN SONGPEUAY							DESIGNED	Mr. Souksavanh SYPHAKHAM	DATE: April, 2018
		CROSS SECTION Km 4+500 - Km 4+625							CHECKED	Mr. Khamphone SORPHABMIXAY	DRW No. RCS-030
									APPROVED	Mr. Vandy VORASACK	SCALE: 1: 300

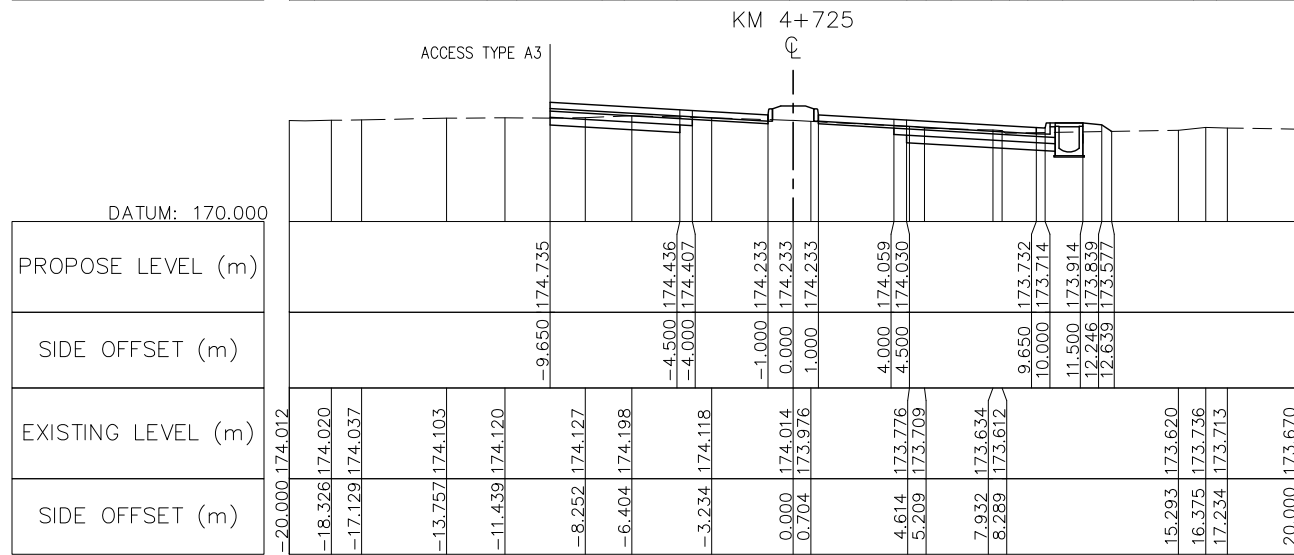
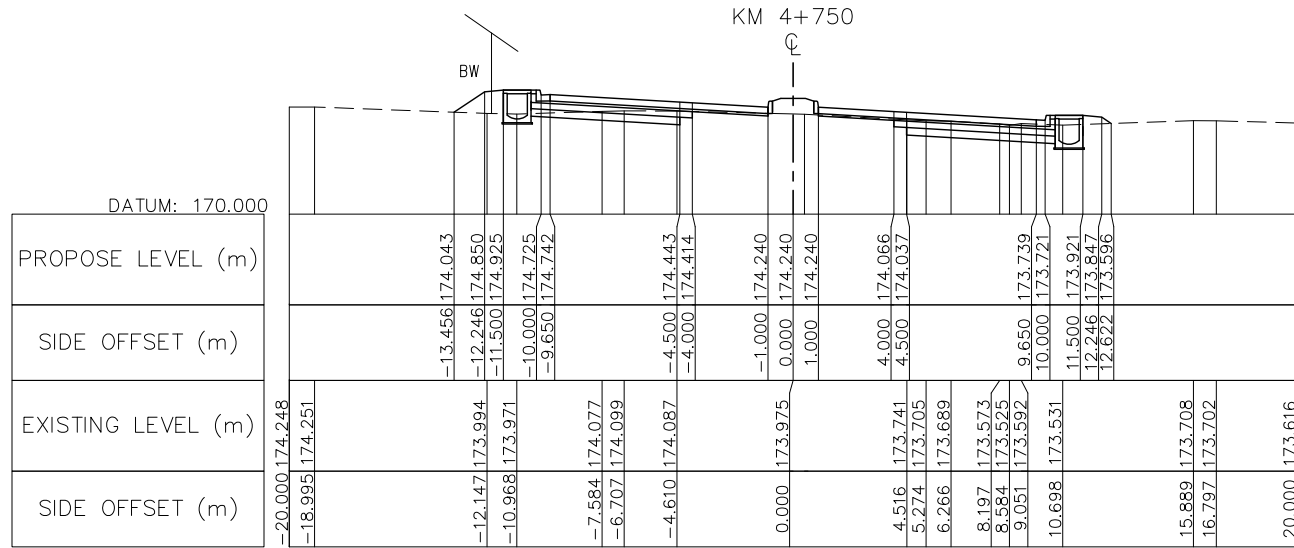
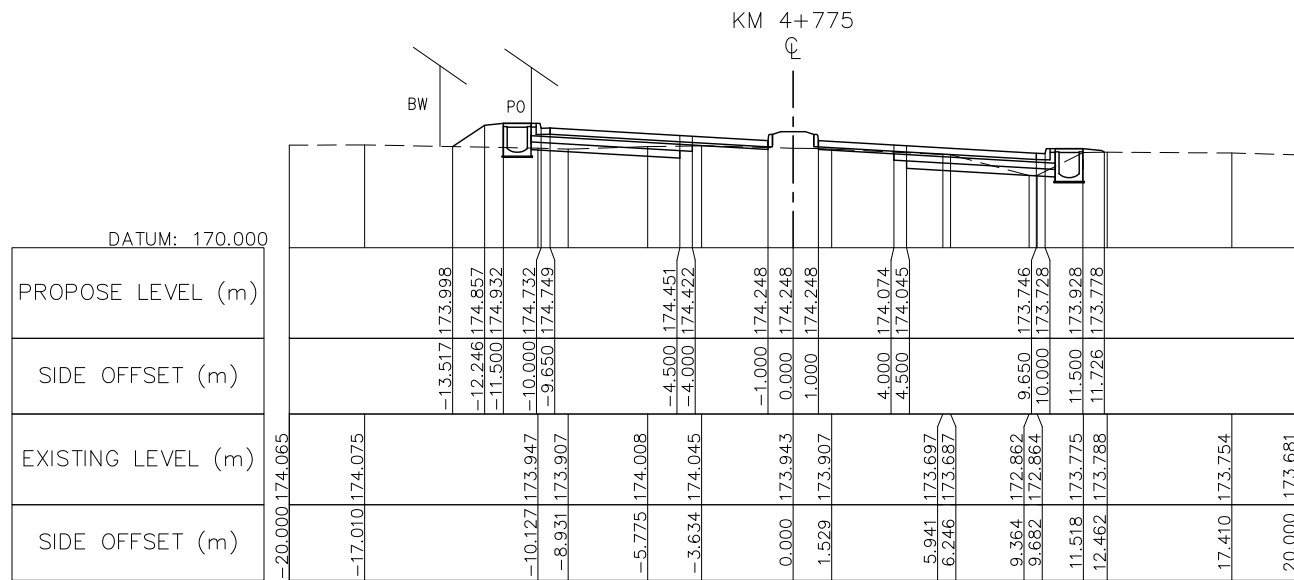
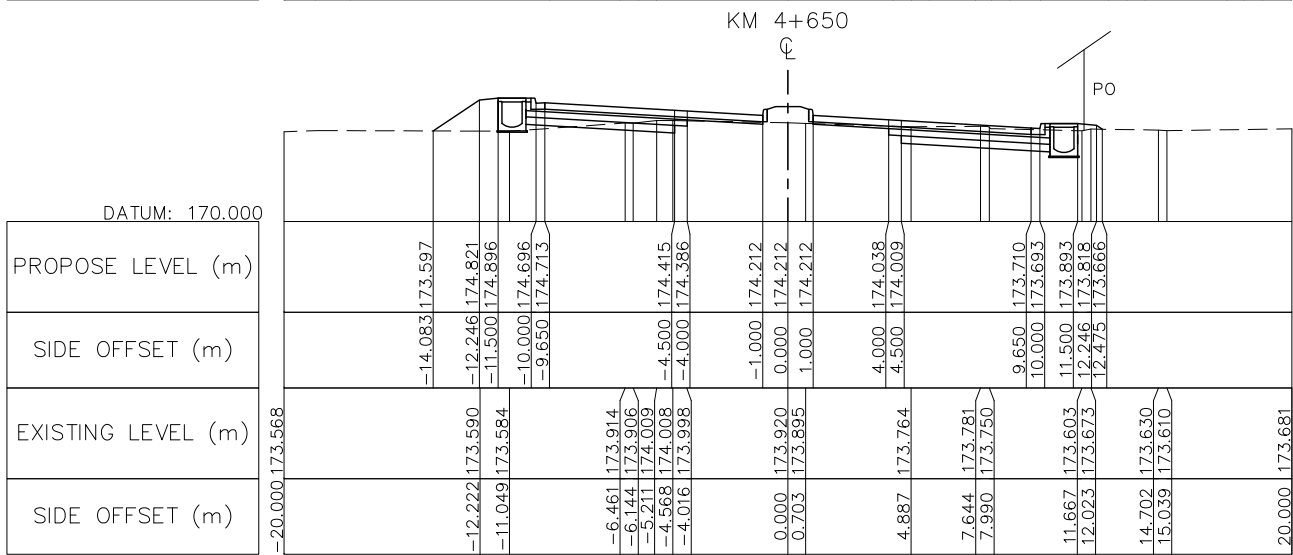
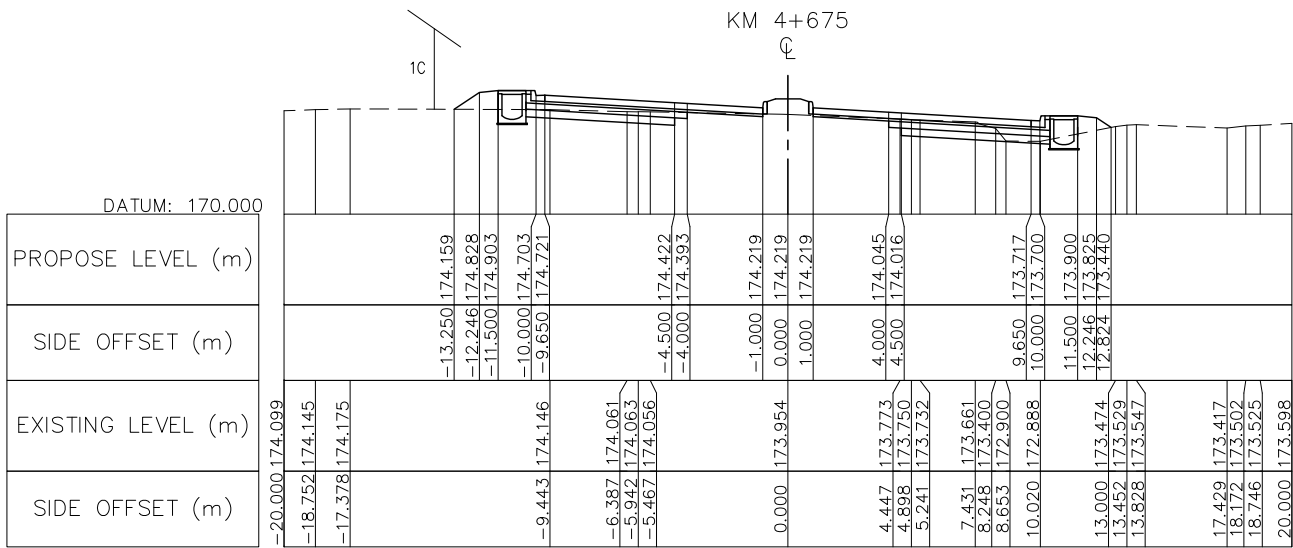
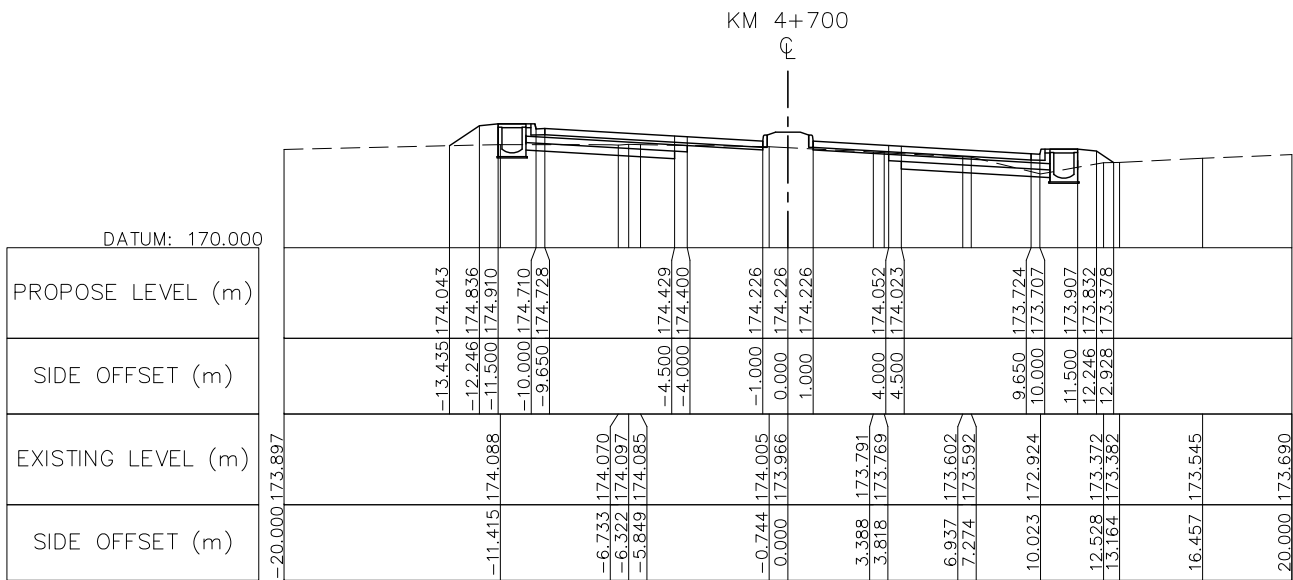


NOTE : FOR THE SECTION OF RAISED MEDIADN IS INSTALLED AT THE CURVE HAS SUPER-ELEVATION PVC PIPE Ø100 SHALL BE PROVIDED AT MEDIAN BY 10M SPACING SEE STANDARD DRAWING NUMBER SDR-014, SDR-017

	NR 13N IMPROVEMENT AND MAINTENANCE PROJECT CONTRACT 1 : SIKEUTH JUNCTION – BAN SONGPEUAY	REV.	DATE	DESCRIPTION	APPROVED		NAME	SIGNATURE	LTEC CODE: SD-262-17
						DESIGNED	Mr. Souksavanh SYPHAKHAM		DATE: April, 2018
						CHECKED	Mr. Khamphone SORPHABMIXAY		DRW No. RCS-031
						APPROVED	Mr. Vandy VORASACK		SCALE: 1: 300

ລັດວິສາຫະກິດ ວິສະວະກຳ ຄົມມະນາຄົມ
LAO TRANSPORT ENGINEERING CONSULTANT

CROSS SECTION
Km 4+650 – Km 4+775

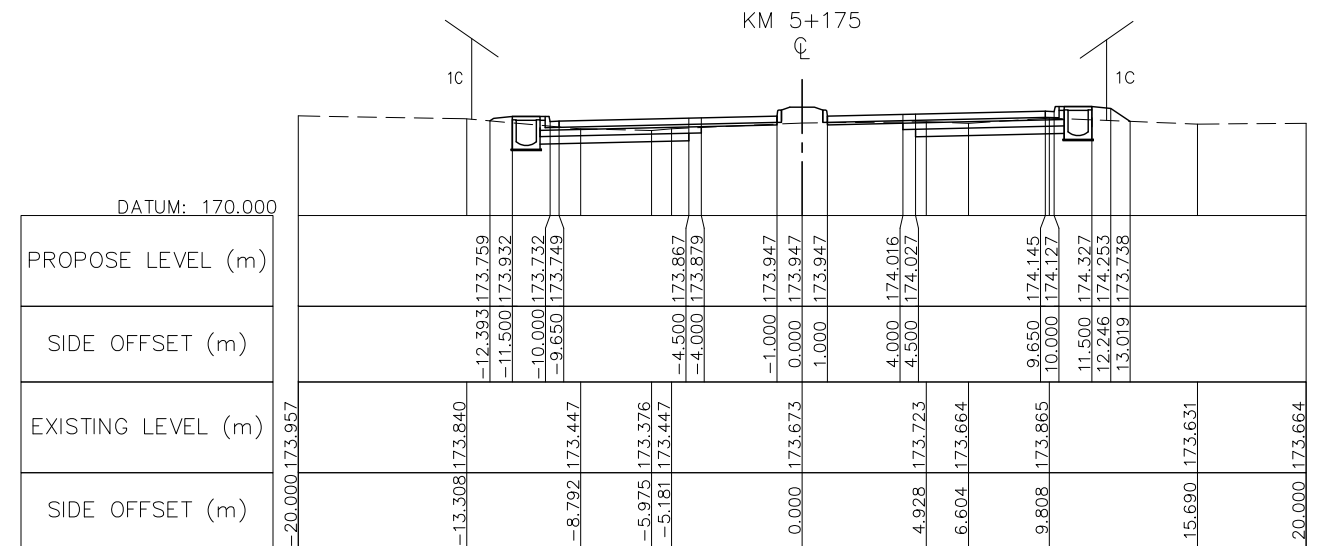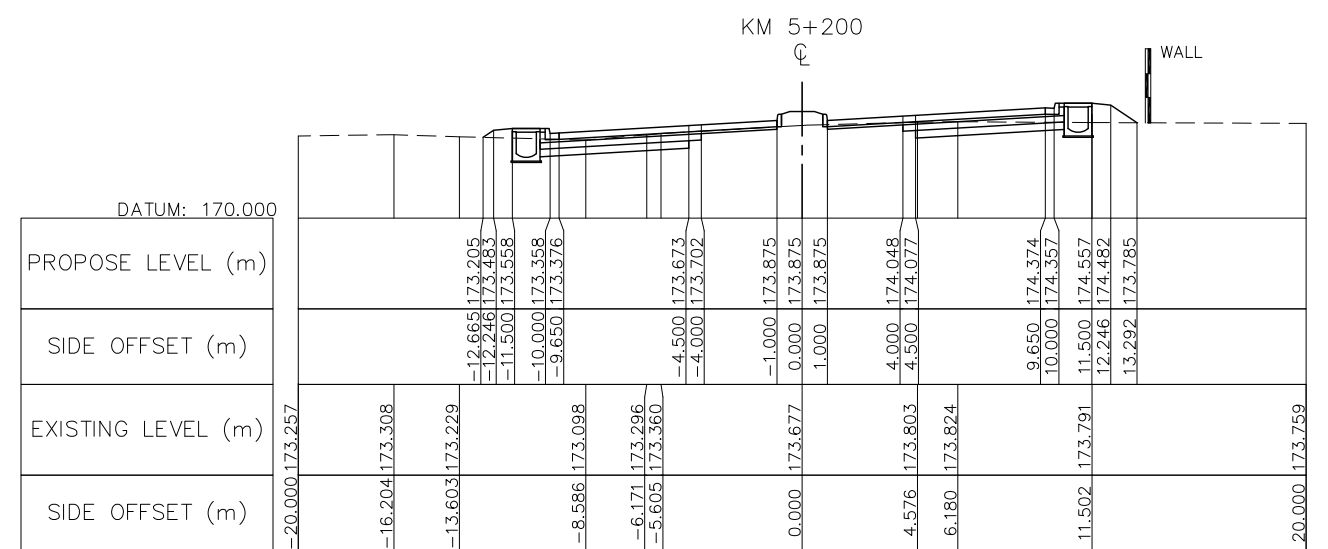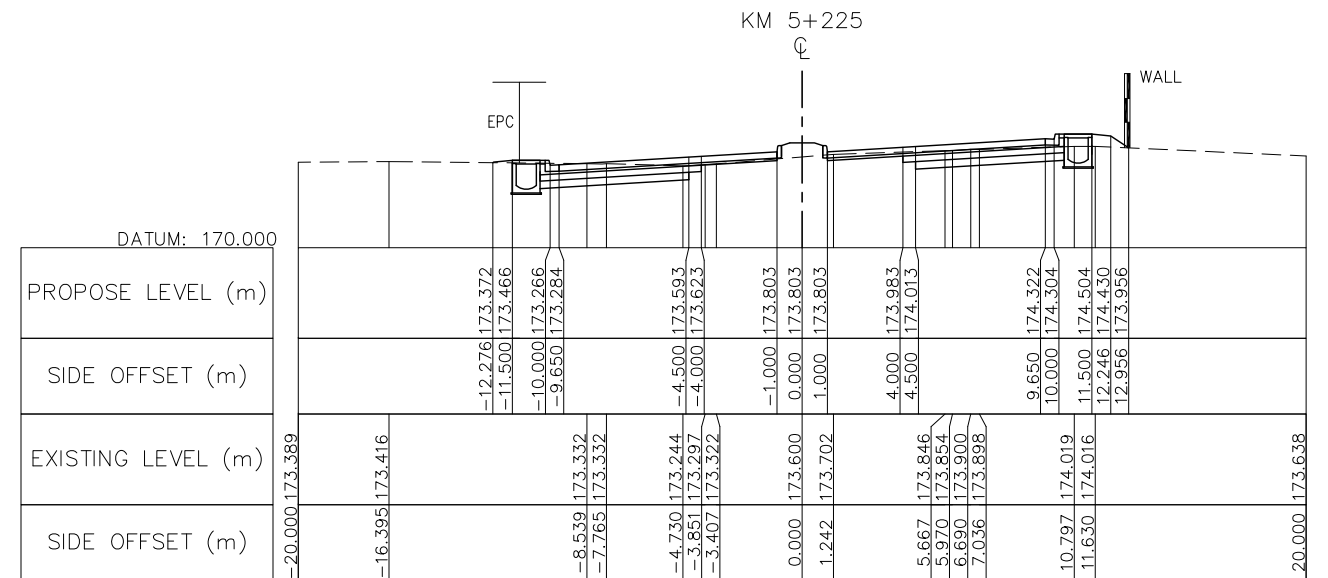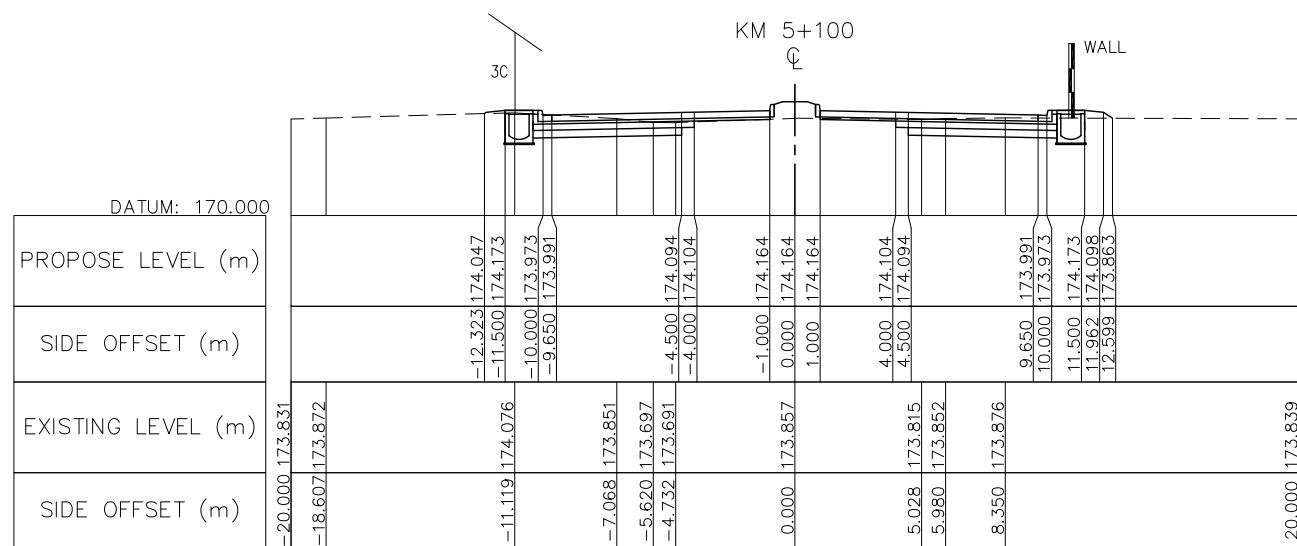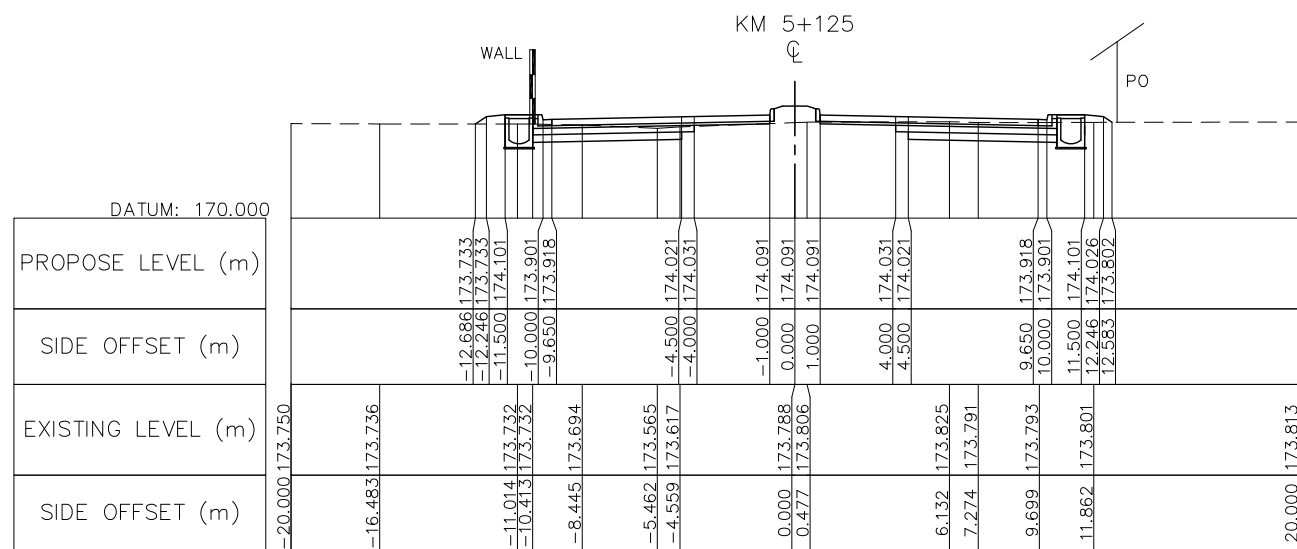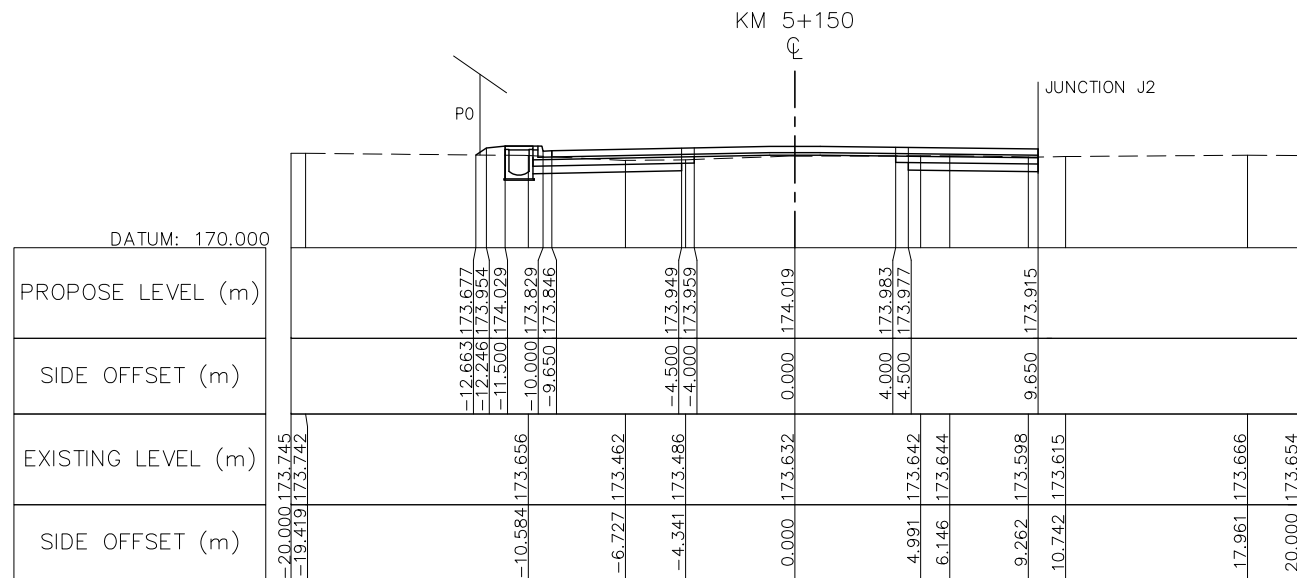







NOTE : FOR THE SECTION OF RAISED MEDIADN IS INSTALLED AT THE CURVE HAS SUPER-ELEVATION PVC PIPE Ø100 SHALL BE PROVIDED AT MEDIAN BY 10M SPACING SEE STANDARD DRAWING NUMBER SDR-014, SDR-017



ລັດວິສາຫະກິດ ວິສະວະກຳ ຄົມມະນາຄົມ
LAO TRANSPORT ENGINEERING CONSULTANT

NR 13N IMPROVEMENT AND MAINTENANCE PROJECT
CONTRACT 1 : SIKEUTH JUNCTION - BAN SONGPEUAY
CROSS SECTION
Km 5+100 - Km 5+225

REV.	DATE	DESCRIPTION	APPROVED	NAME	SIGNATURE	LTEC CODE:
				DESIGNED	Mr. Souksavanh SYPHAKHAM	SD-262-17
				CHECKED	Mr. Khamphone SORPHABMIXAY	DATE: April, 2018
				APPROVED	Mr. Vandy VORASACK	DRW No. RCS-034
						SCALE: 1: 300

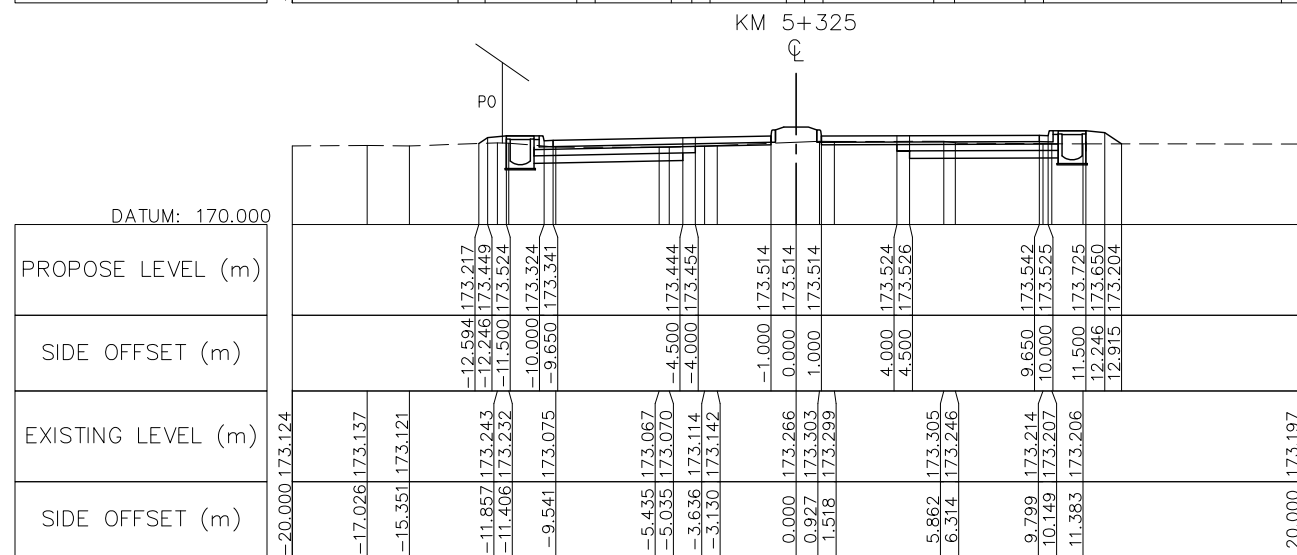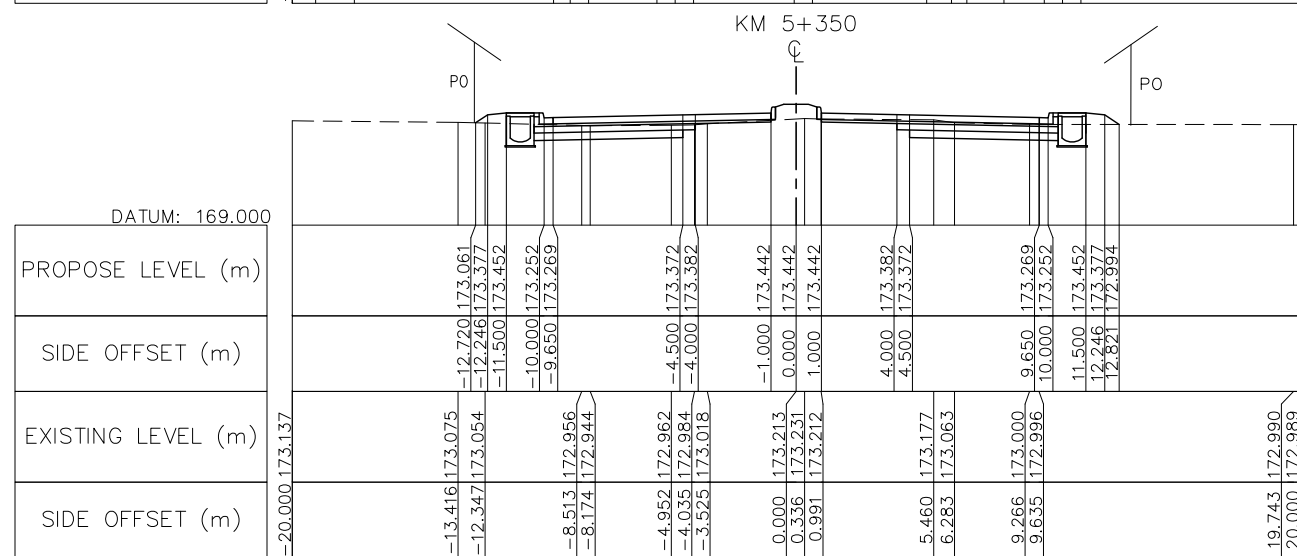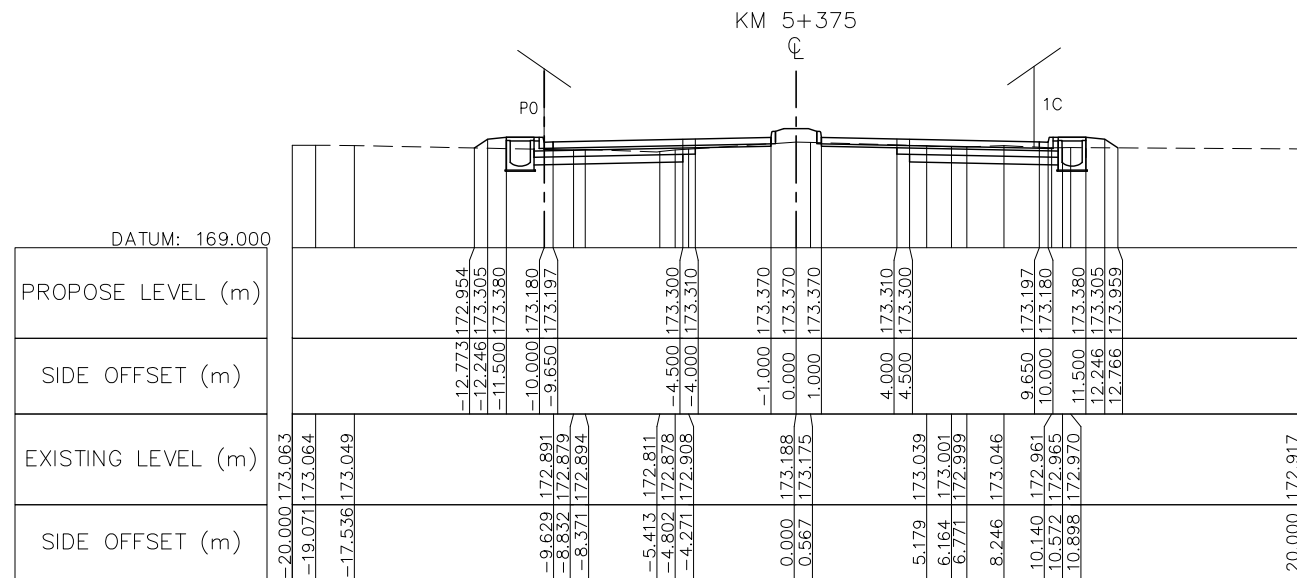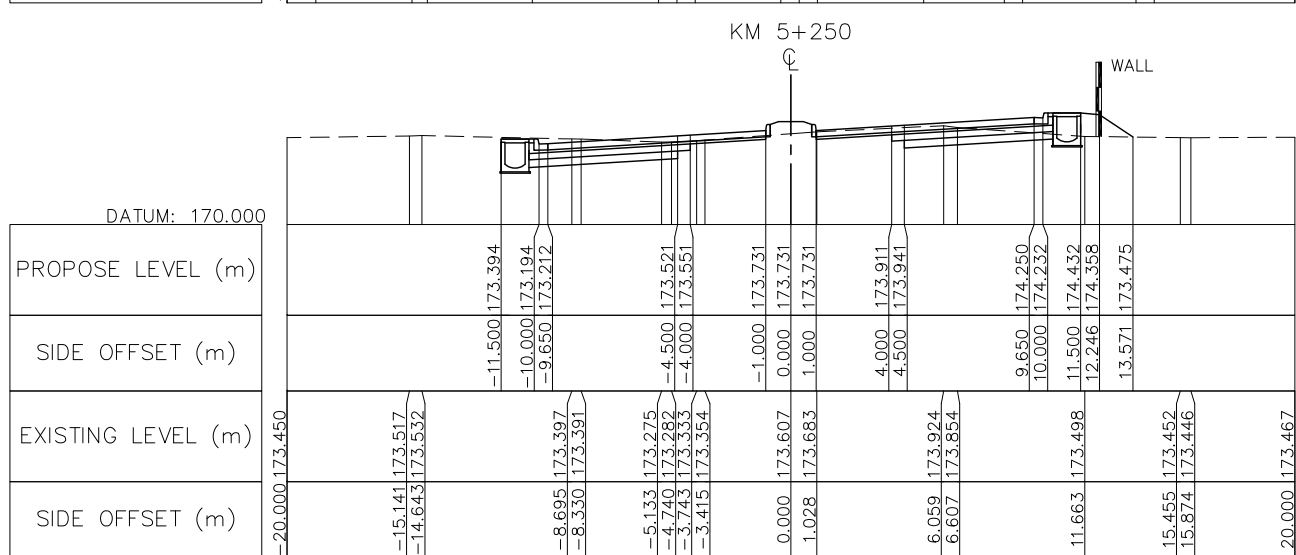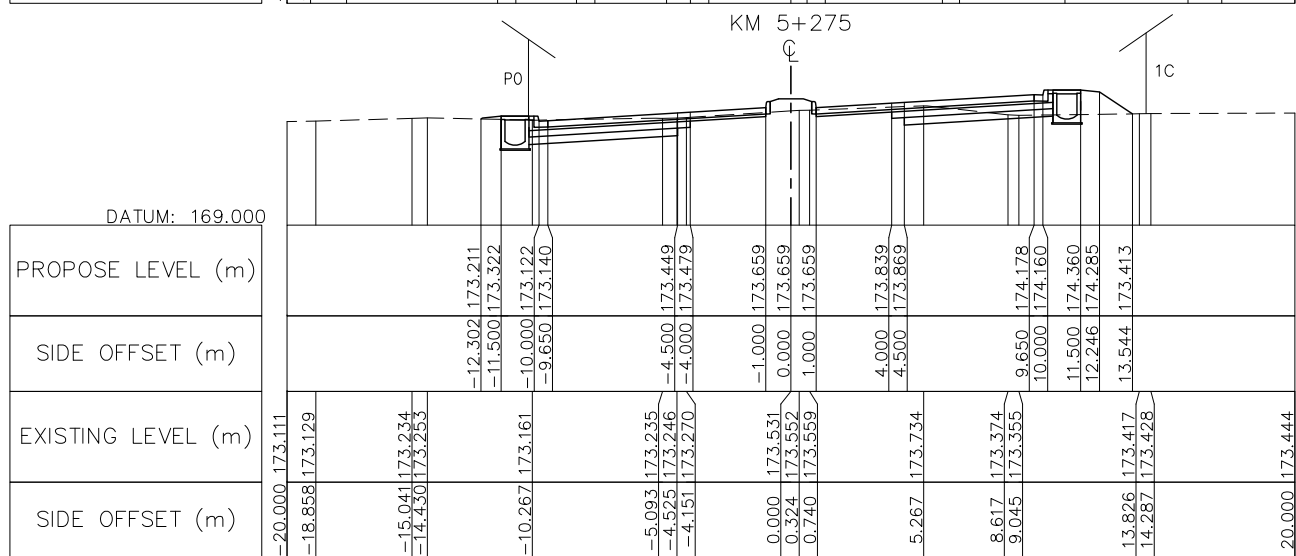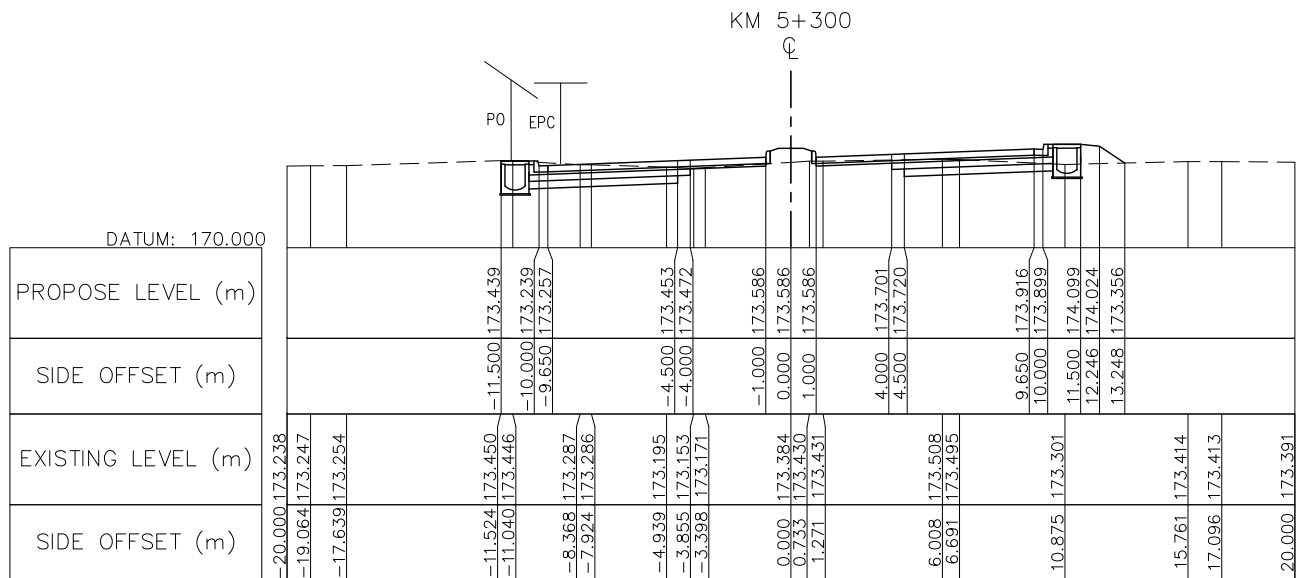







NOTE : FOR THE SECTION OF RAISED MEDIADN IS INSTALLED AT THE CURVE HAS SUPER-ELEVATION PVC PIPE Ø100 SHALL BE PROVIDED AT MEDIAN BY 10M SPACING SEE STANDARD DRAWING NUMBER SDR-014, SDR-017



ລັດວິສາຫະກິດ ວິສະວະກຳ ຄົມມະນາຄົມ
LAO TRANSPORT ENGINEERING CONSULTANT

NR 13N IMPROVEMENT AND MAINTENANCE PROJECT
CONTRACT 1 : SIKEUTH JUNCTION - BAN SONGPEUAY
CROSS SECTION
Km 5+250 - Km 5+375

REV.	DATE	DESCRIPTION	APPROVED	NAME	SIGNATURE	LTEC CODE: SD-262-17
			DESIGNED	Mr. Souksavanh SYPHAKHAM		DATE: April, 2018
			CHECKED	Mr. Khamphone SORPHABMIXAY		DRW No. RCS-035
			APPROVED	Mr. Vandy VORASACK		SCALE: 1: 300

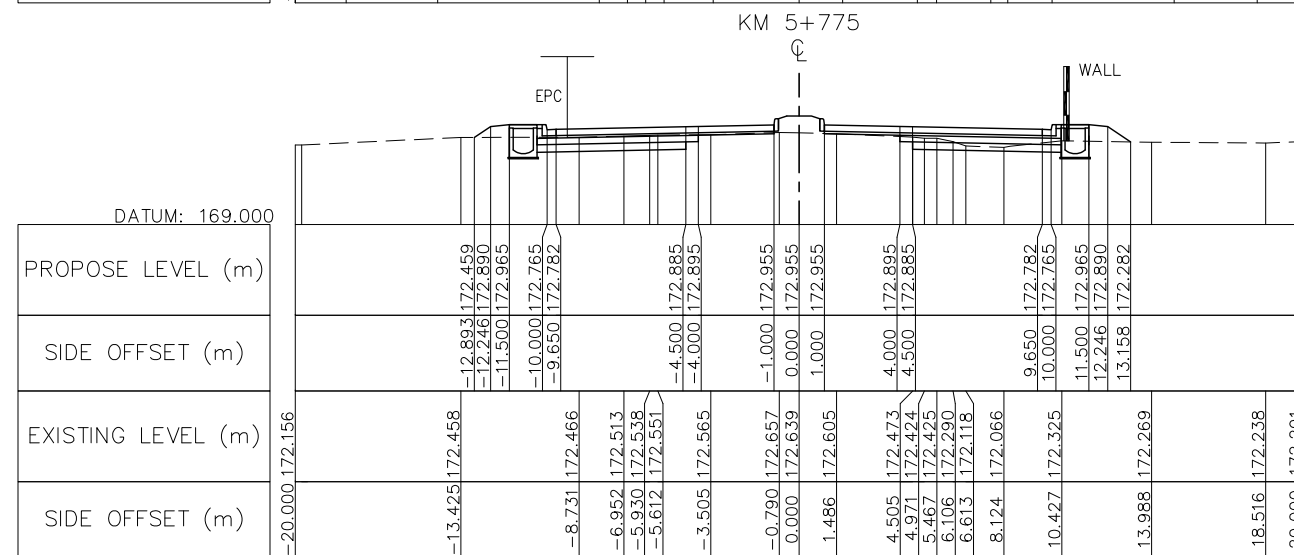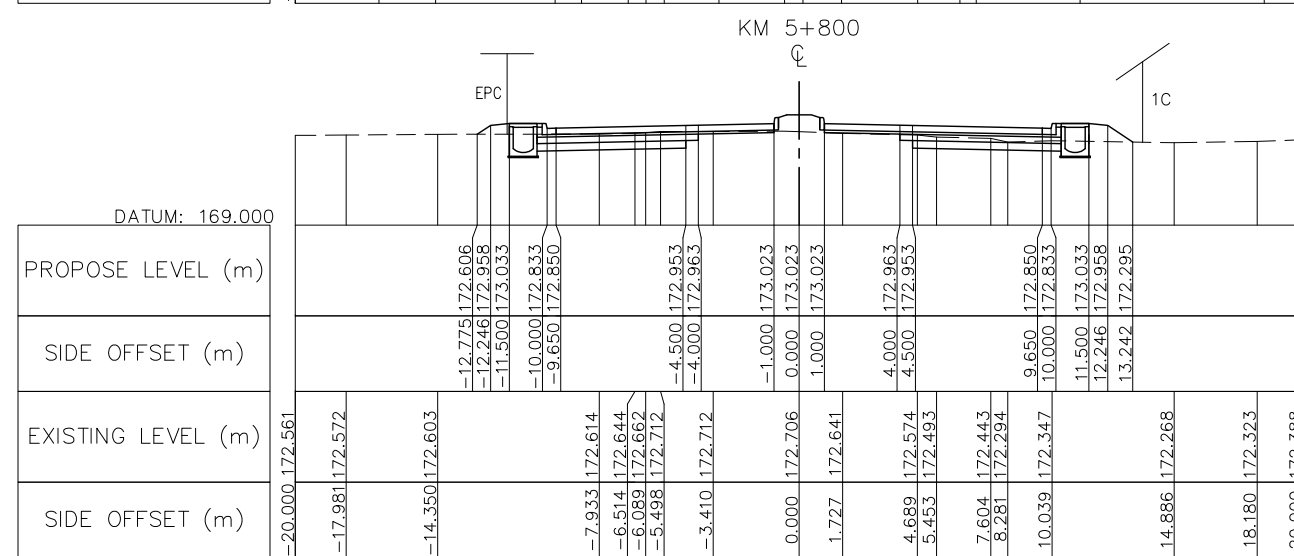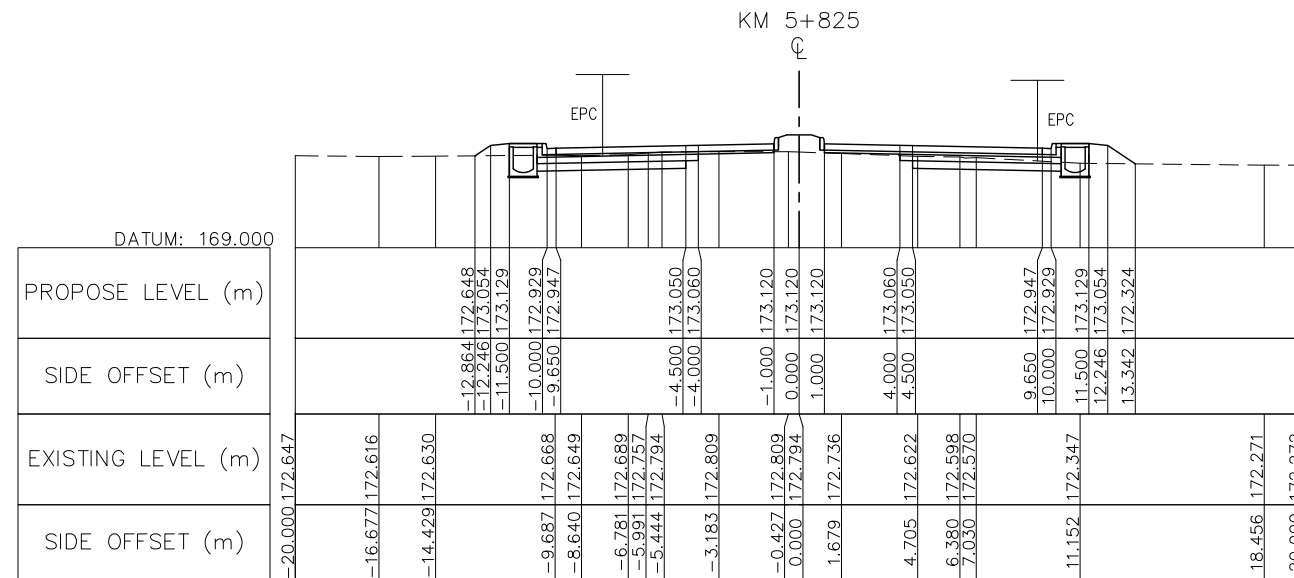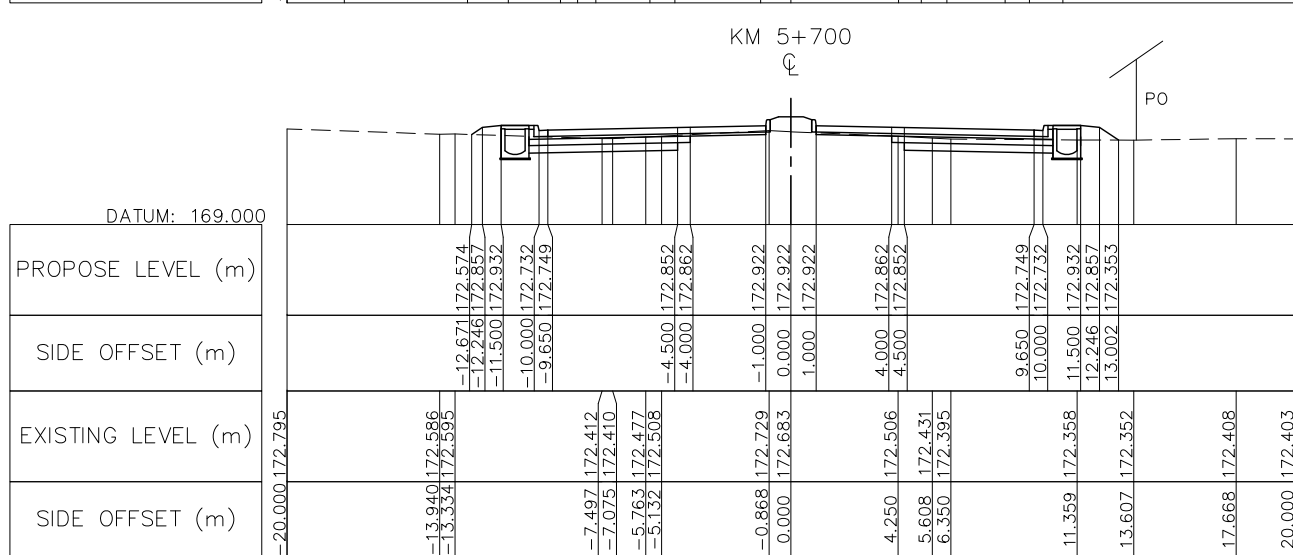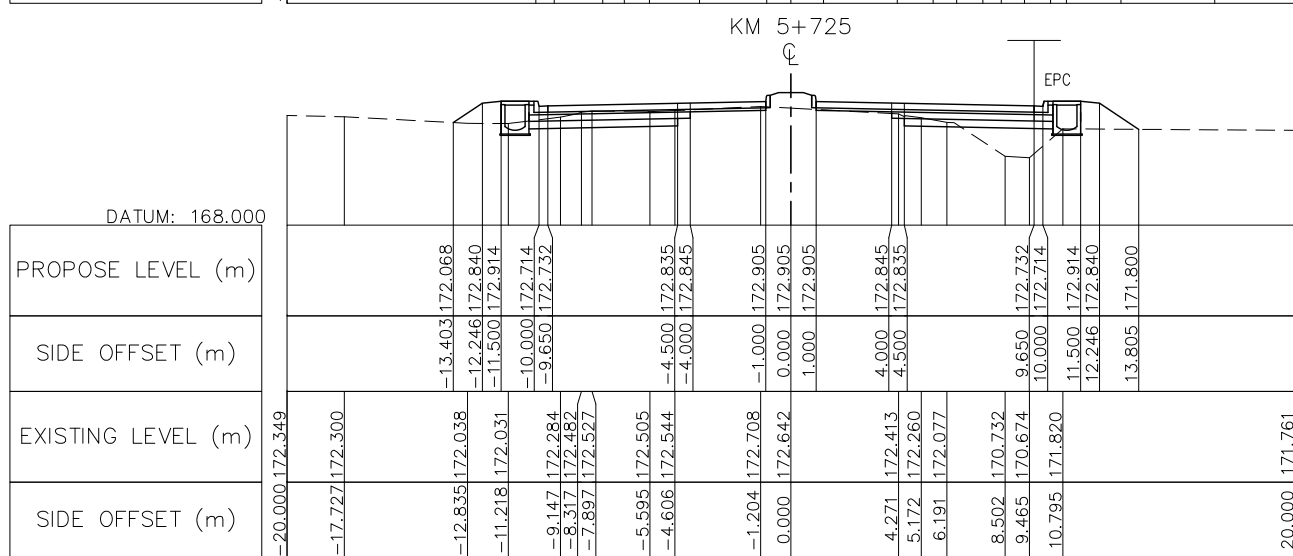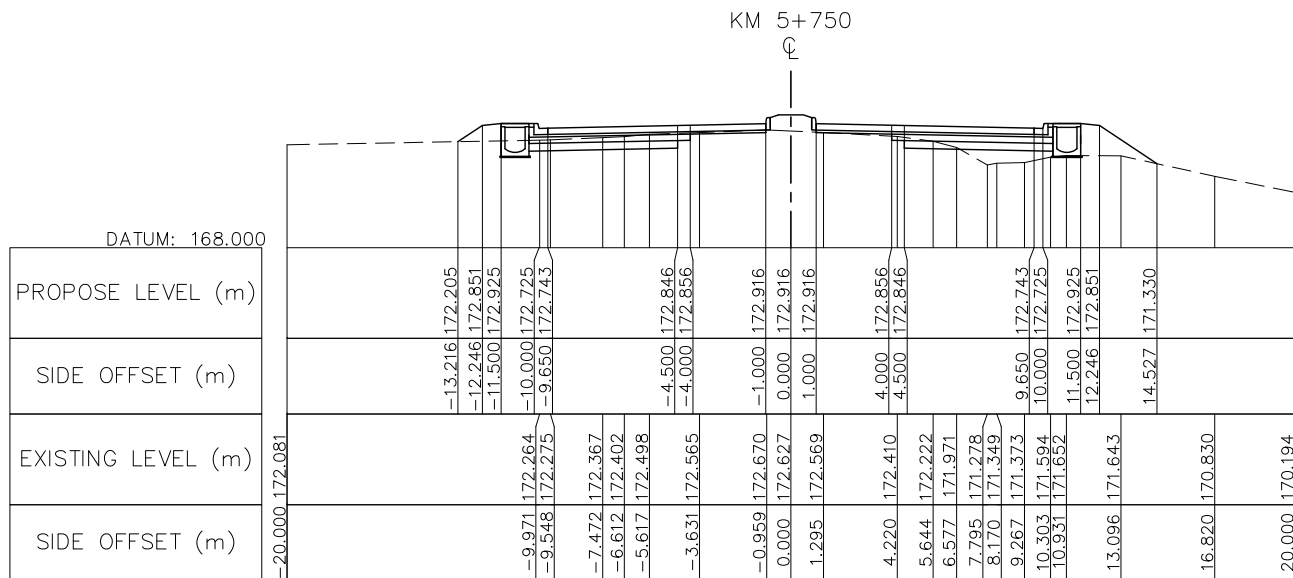







NOTE : FOR THE SECTION OF RAISED MEDIADN IS INSTALLED AT THE CURVE HAS SUPER-ELEVATION PVC PIPE Ø100 SHALL BE PROVIDED AT MEDIAN BY 10M SPACING SEE STANDARD DRAWING NUMBER SDR-014, SDR-017



ລັດວິສາຫະກິດ ວິສະວະກຳ ຄົມມະນາຄົມ
LAO TRANSPORT ENGINEERING CONSULTANT

NR 13N IMPROVEMENT AND MAINTENANCE PROJECT
CONTRACT 1 : SIKEUTH JUNCTION - BAN SONGPEUAY
CROSS SECTION
Km 5+700 - Km 5+825

REV.	DATE	DESCRIPTION	APPROVED	NAME	SIGNATURE	LTEC CODE:
				DESIGNED	Mr. Souksavanh SYPHAKHAM	SD-262-17
				CHECKED	Mr. Khamphone SORPHABMIXAY	DATE: April, 2018
				APPROVED	Mr. Vandy VORASACK	DRW No. RCS-038
						SCALE: 1: 300

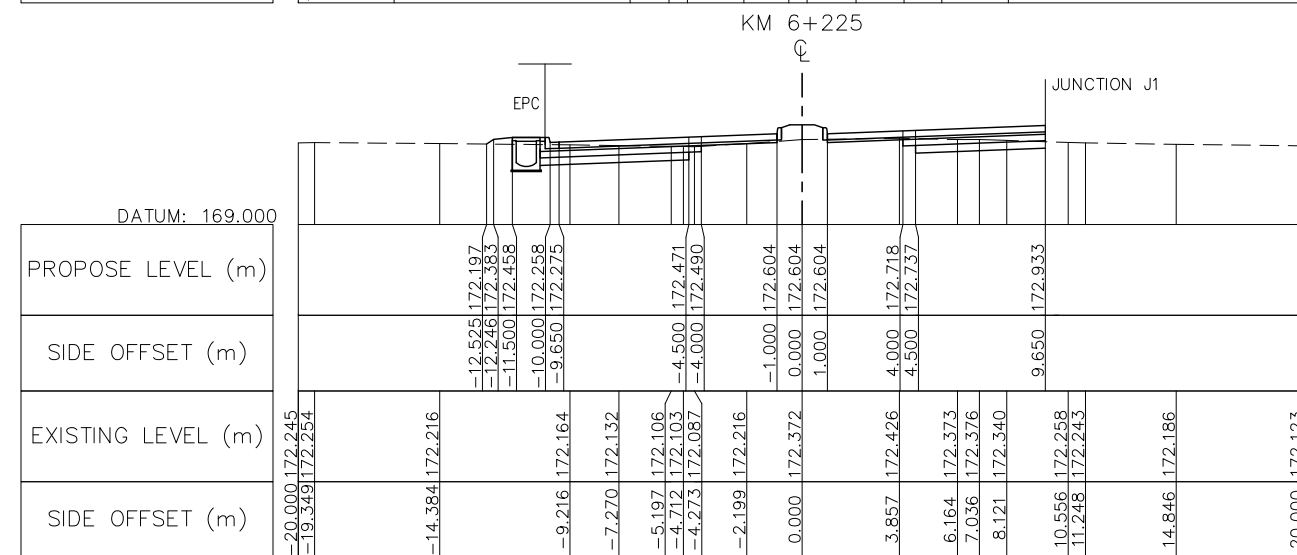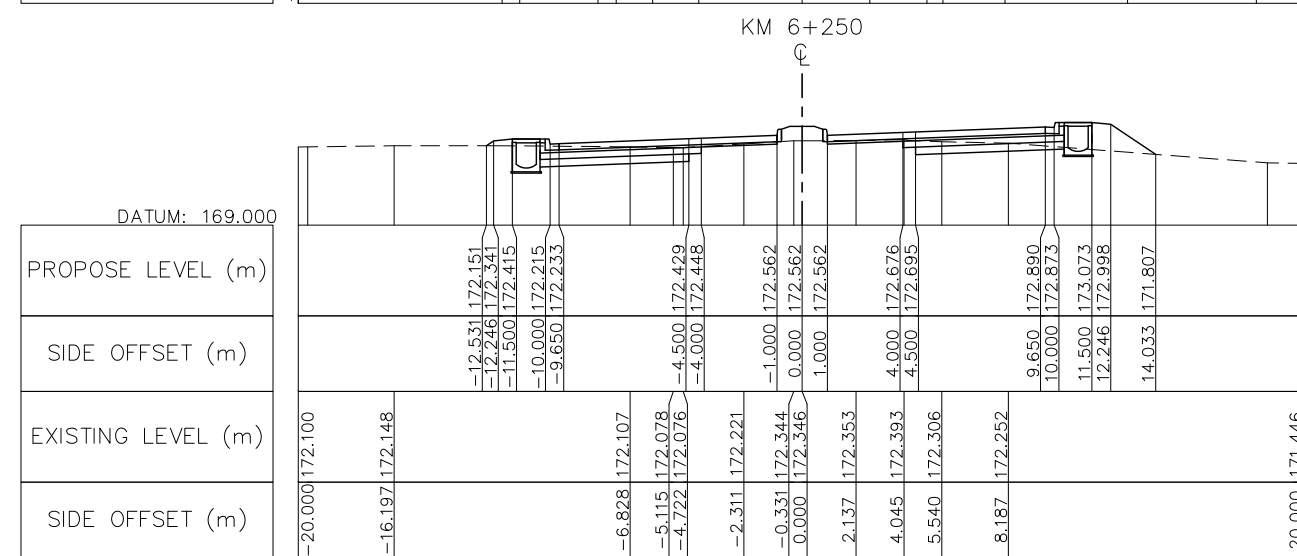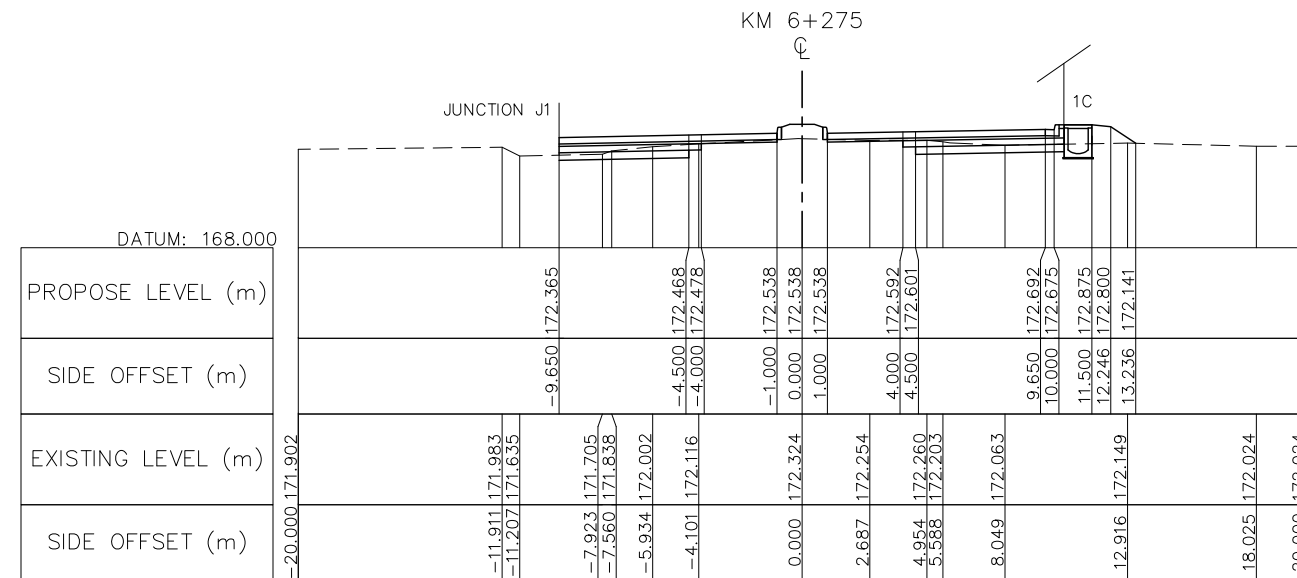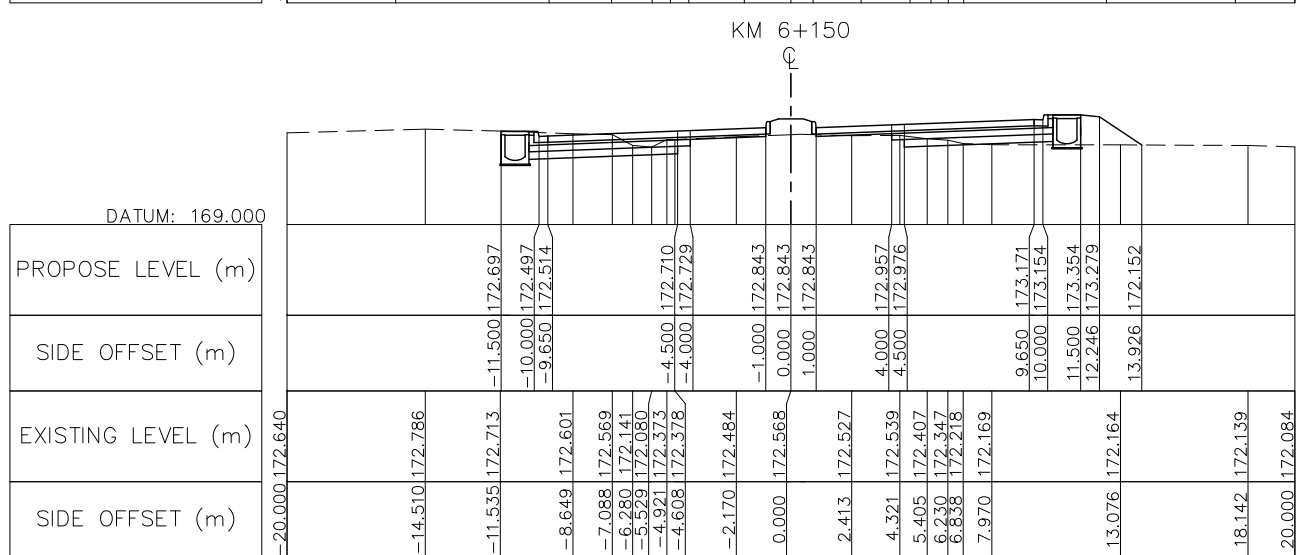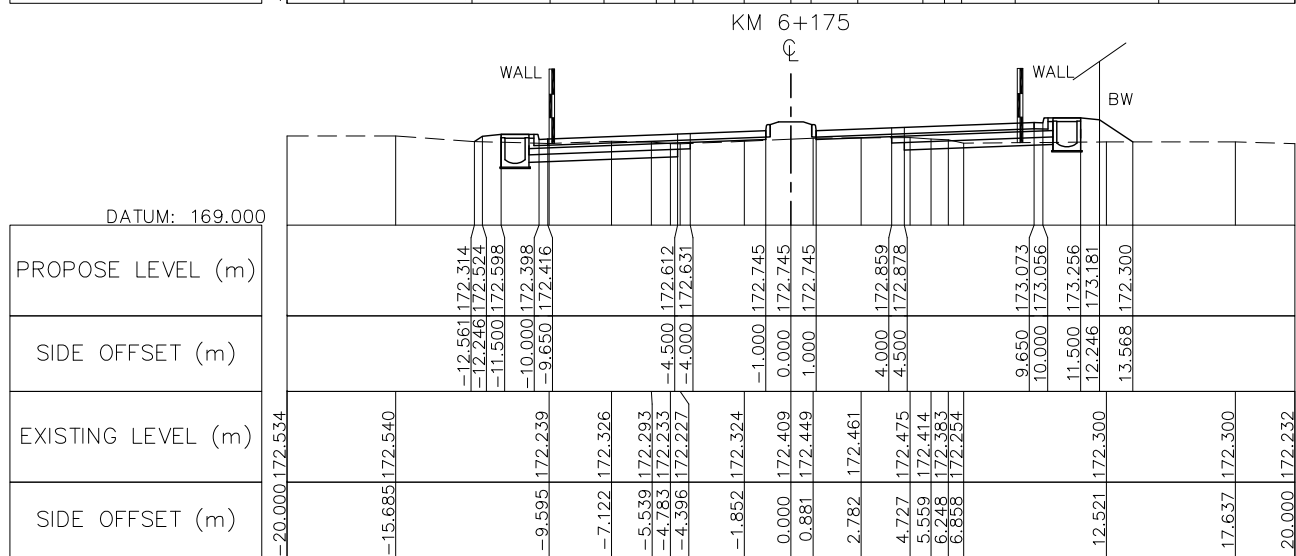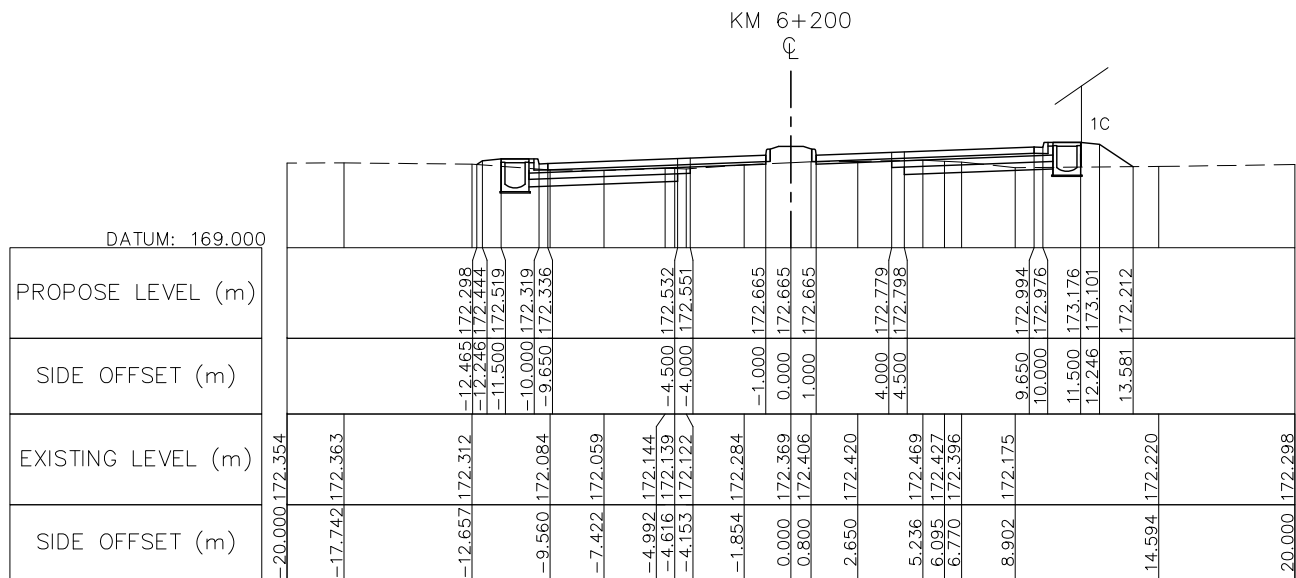







NOTE : FOR THE SECTION OF RAISED MEDIADN IS INSTALLED AT THE CURVE HAS SUPER-ELEVATION PVC PIPE Ø100 SHALL BE PROVIDED AT MEDIAN BY 10M SPACING SEE STANDARD DRAWING NUMBER SDR-014, SDR-017



ລັດວິສາຫະກິດ ວິສະວະກຳ ຄົມມະນາຄົມ
LAO TRANSPORT ENGINEERING CONSULTANT







NR 13N IMPROVEMENT AND MAINTENANCE PROJECT
CONTRACT 1 : SIKEUTH JUNCTION - BAN SONGPEUAY
CROSS SECTION
Km 6+150 - Km 6+275

REV.	DATE	DESCRIPTION	APPROVED	NAME	SIGNATURE	LTEC CODE:
						SD-262-17
				DESIGNED	Mr. Souksavanh SYPHAKHAM	DATE: April, 2018
				CHECKED	Mr. Khamphone SORPHABMIXAY	DRW No. RCS-041
				APPROVED	Mr. Vandy VORASACK	SCALE: 1: 300

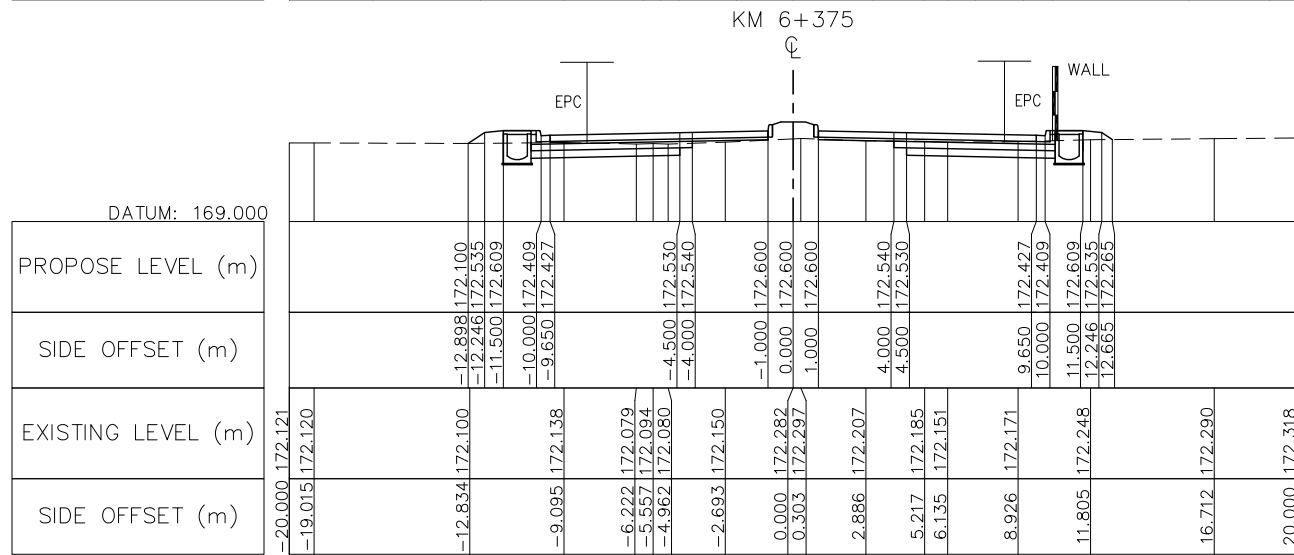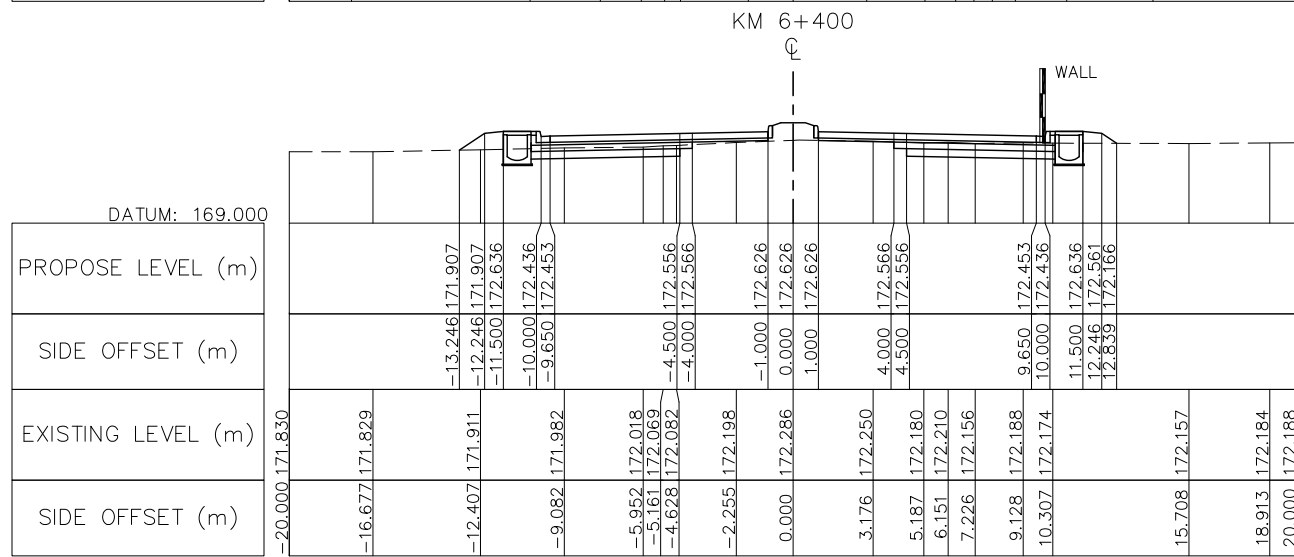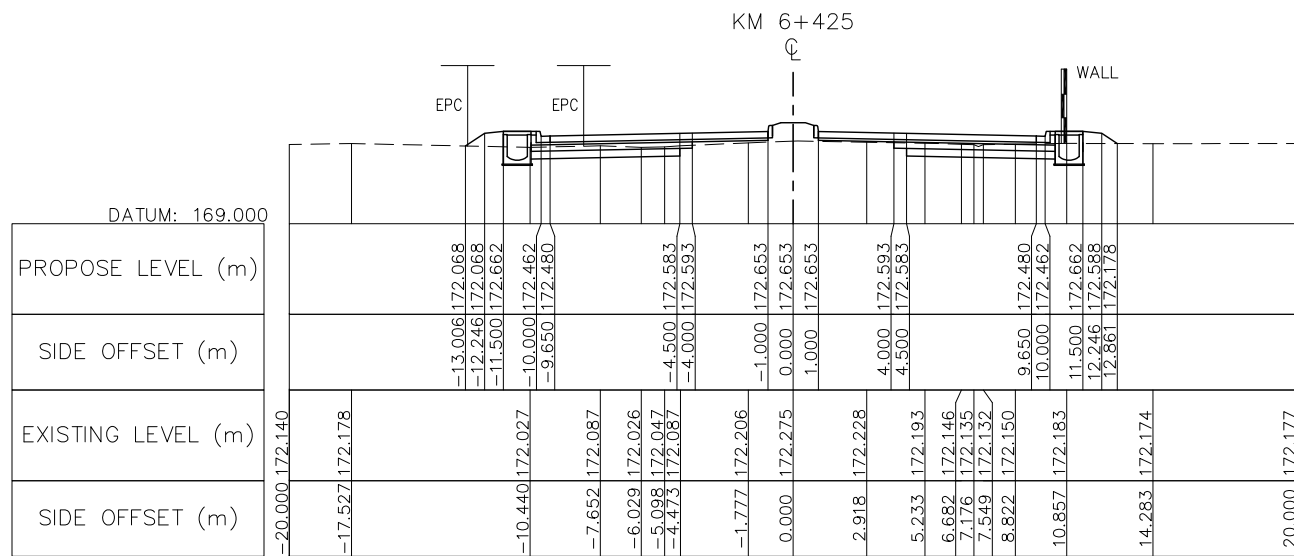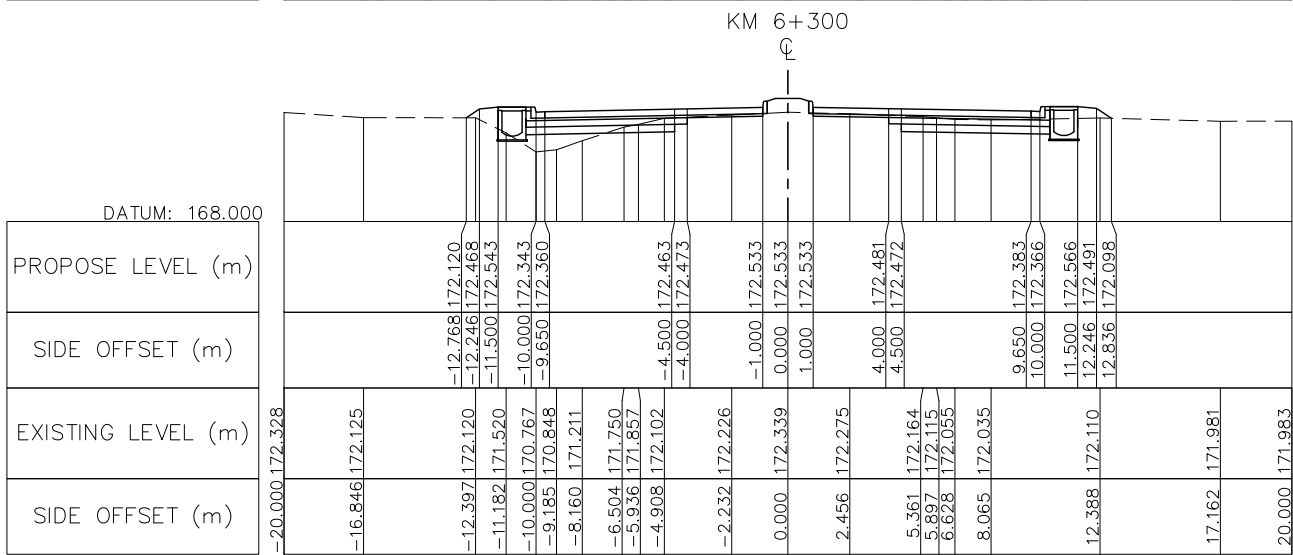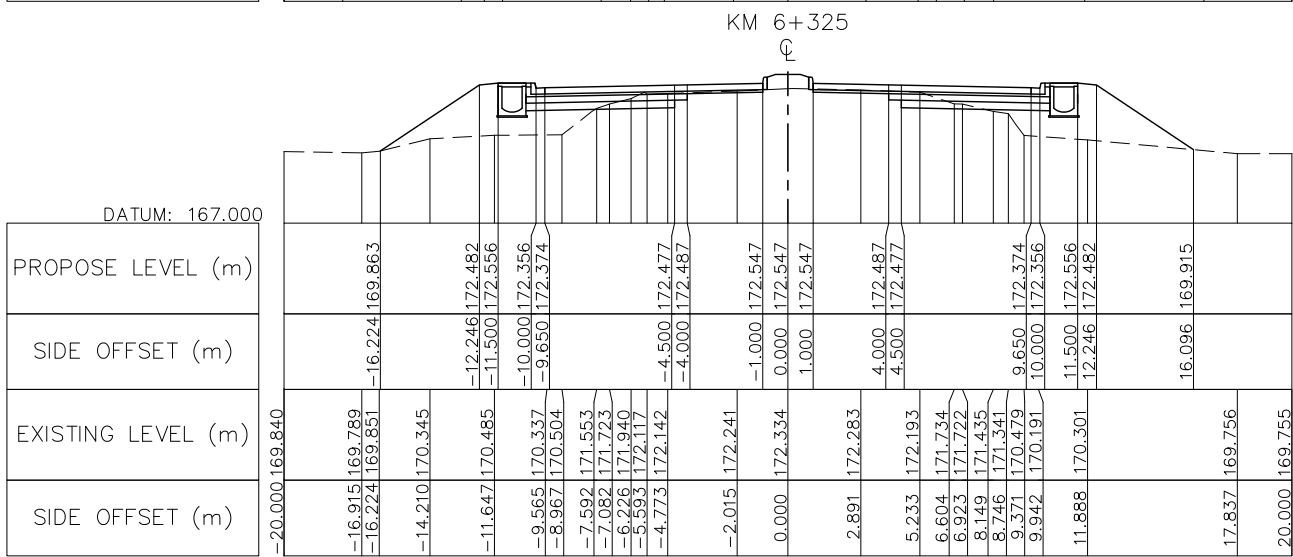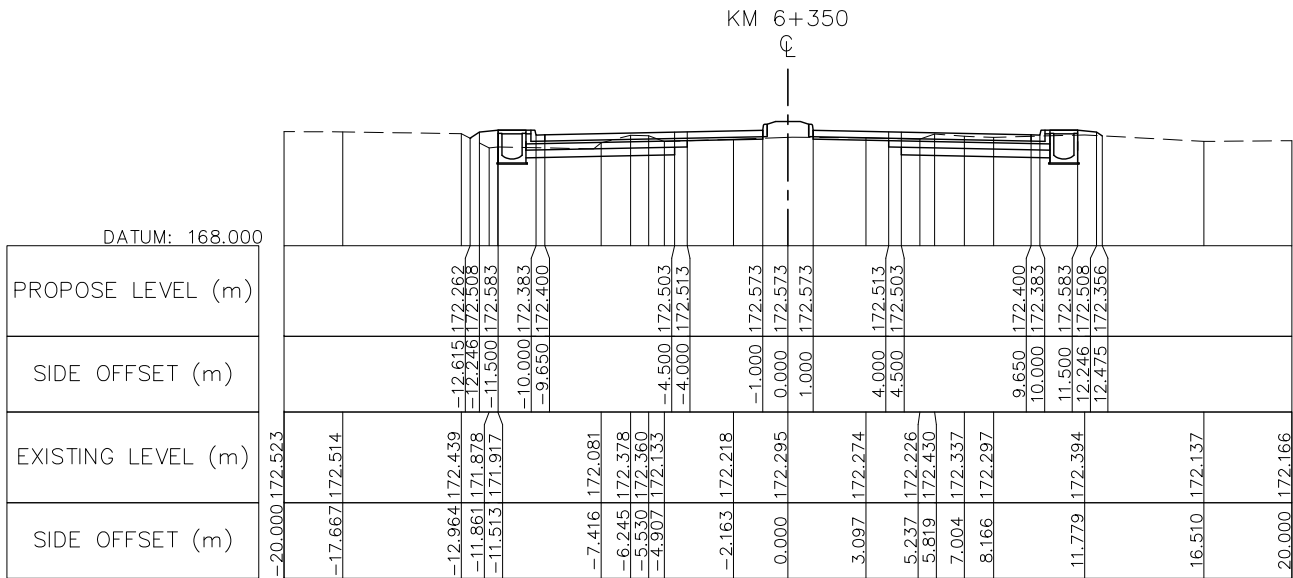

NOTE : FOR THE SECTION OF RAISED MEDIADN IS INSTALLED AT THE CURVE HAS SUPER-ELEVATION PVC PIPE Ø100 SHALL BE PROVIDED AT MEDIAN BY 10M SPACING SEE STANDARD DRAWING NUMBER SDR-014, SDR-017







ລັດວິສາຫະກິດ ວິສະວະກຳ ຄົມມະນາຄົມ LAO TRANSPORT ENGINEERING CONSULTANT	NR 13N IMPROVEMENT AND MAINTENANCE PROJECT		REV.	DATE	DESCRIPTION	APPROVED		NAME	SIGNATURE	LTEC CODE: SD-262-17
	CONTRACT 1 : SIKEUTH JUNCTION - BAN SONGPEUAY							DESIGNED	Mr. Souksavanh SYPHAKHAM	DATE: April, 2018
	CROSS SECTION							CHECKED	Mr. Khamphone SORPHABMIXAY	DRW No. RCS-042
	Km 6+300 - Km 6+425							APPROVED	Mr. Vandy VORASACK	SCALE: 1: 300

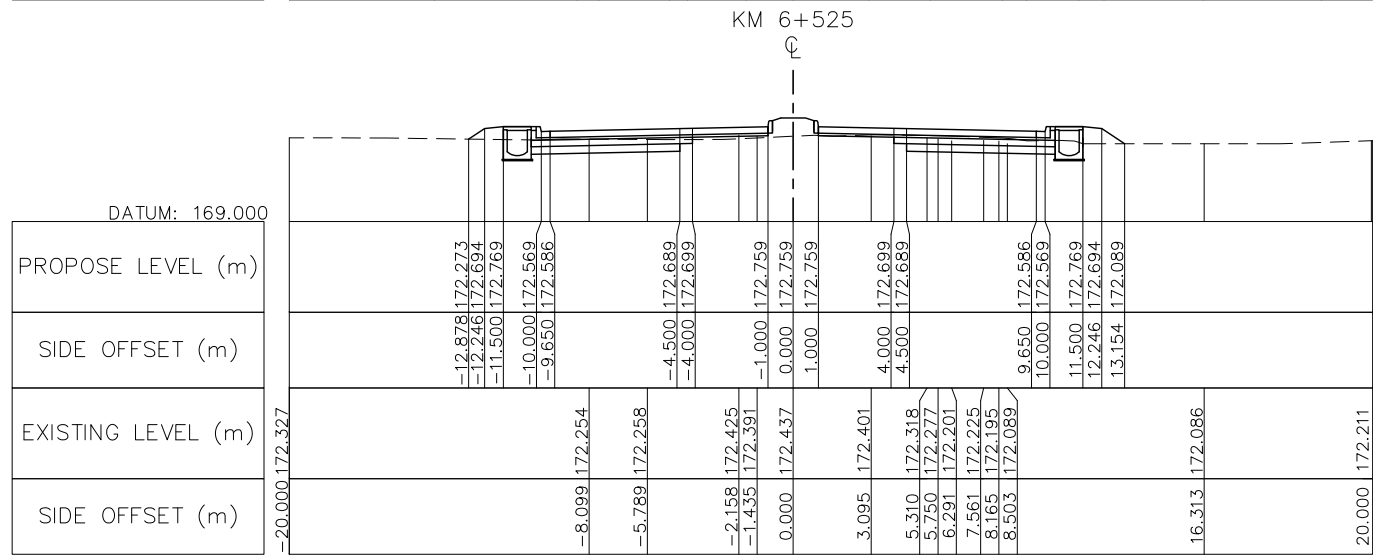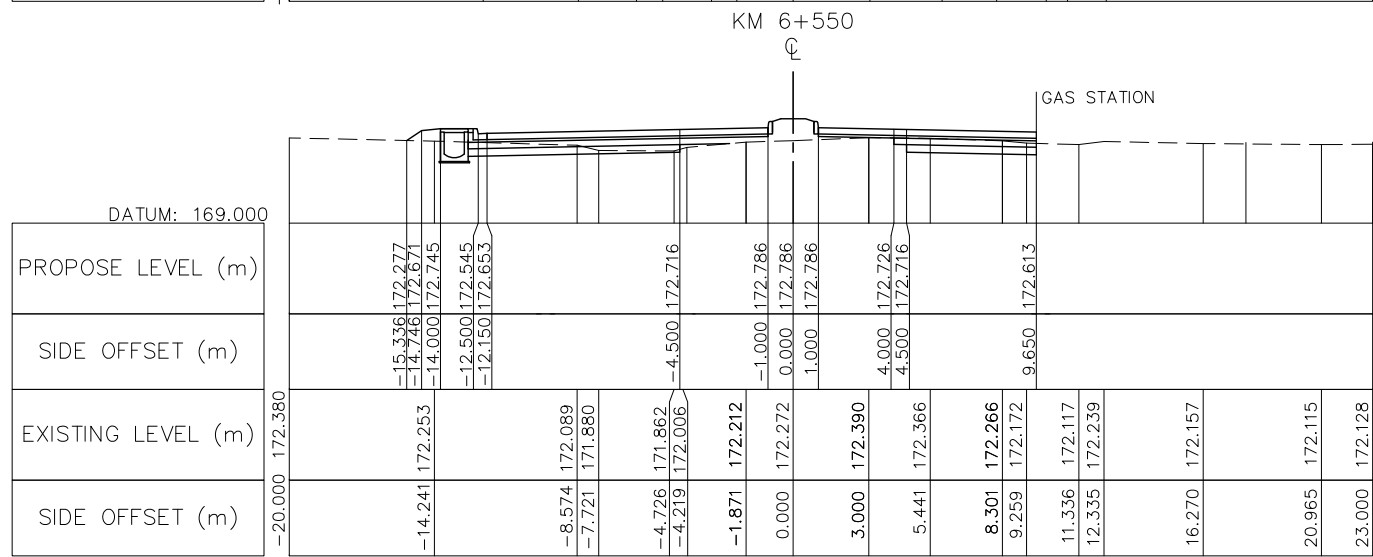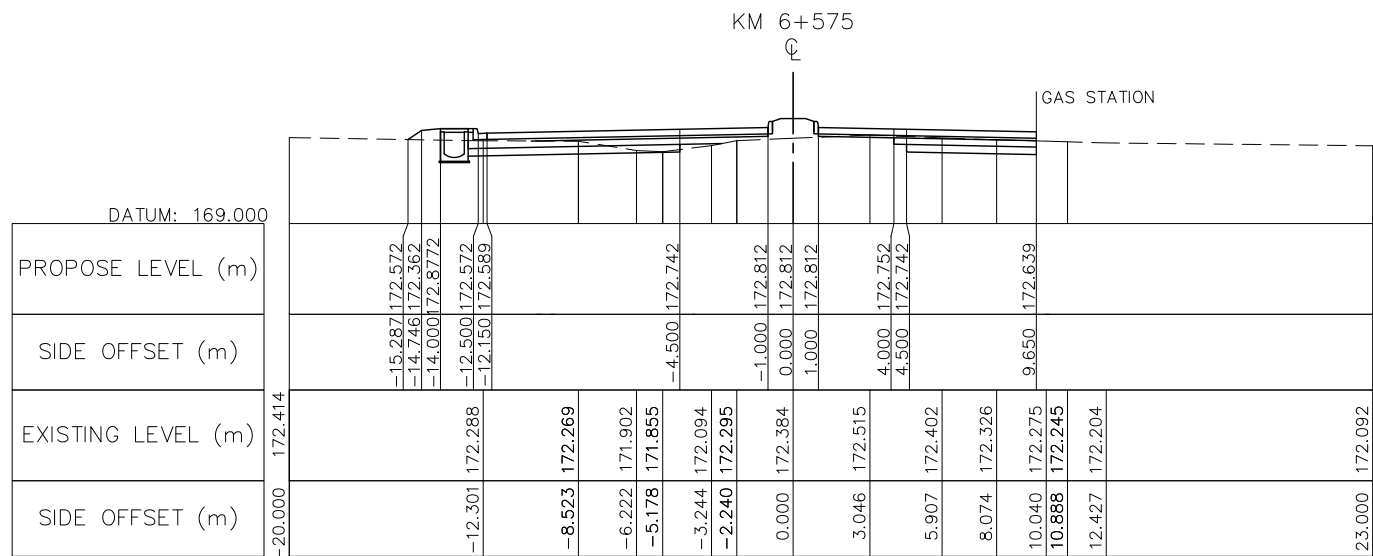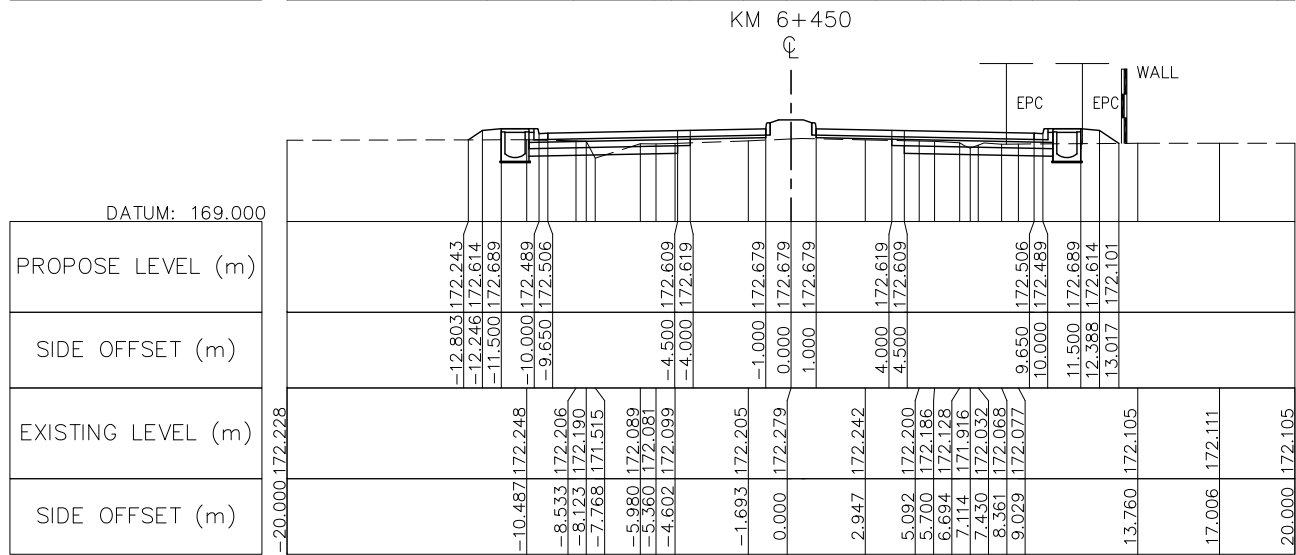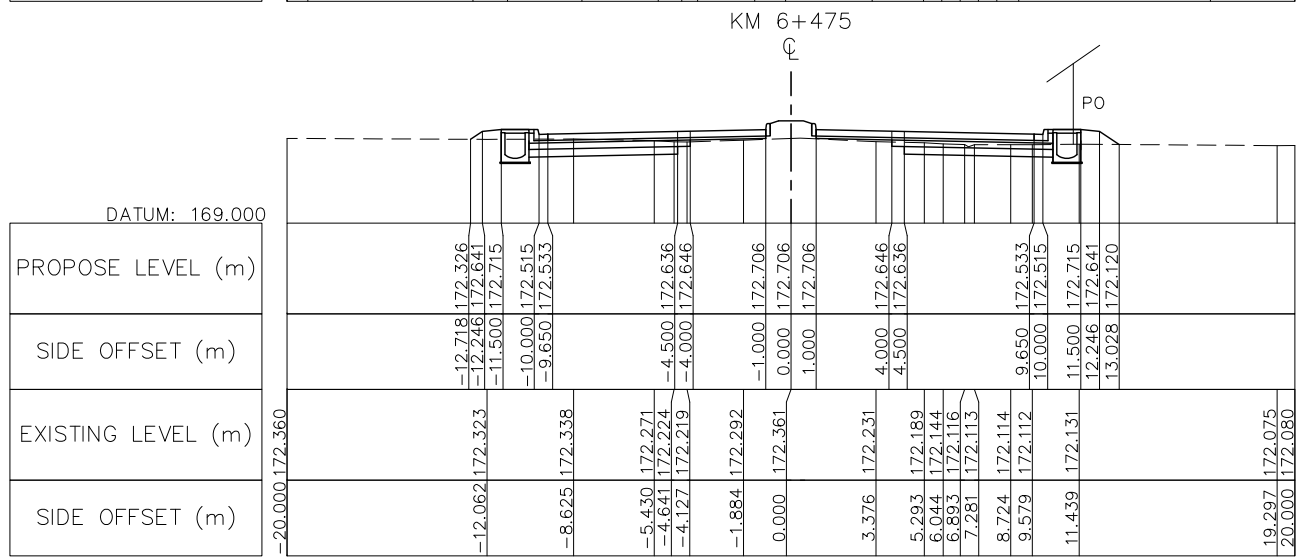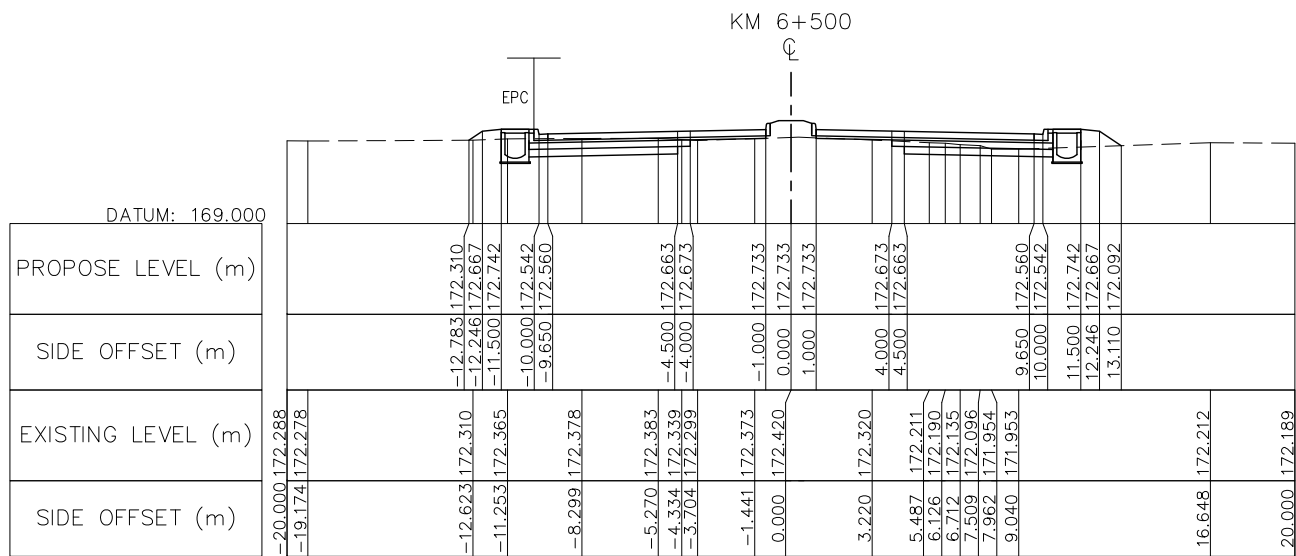

NOTE : FOR THE SECTION OF RAISED MEDIADN IS INSTALLED AT THE CURVE HAS SUPER-ELEVATION PVC PIPE Ø100 SHALL BE PROVIDED AT MEDIAN BY 10M SPACING SEE STANDARD DRAWING NUMBER SDR-014, SDR-017







	NR 13N IMPROVEMENT AND MAINTENANCE PROJECT CONTRACT 1 : SIKEUTH JUNCTION - BAN SONGPEUAY CROSS SECTION Km 6+450 - Km 6+575	REV.	DATE	DESCRIPTION	APPROVED		NAME	SIGNATURE	LTEC CODE: SD-262-17
						DESIGNED	Mr. Souksavanh SYPHAKHAM		DATE: April, 2018
						CHECKED	Mr. Khamphone SORPHABMIXAY		DRW No. RCS-043
						APPROVED	Mr. Vandy VORASACK		SCALE: 1: 300

ລັດວິສາຫະກິດ ວິສະວະກຳ ຄົມມະນາຄົມ
 LAO TRANSPORT ENGINEERING CONSULTANT

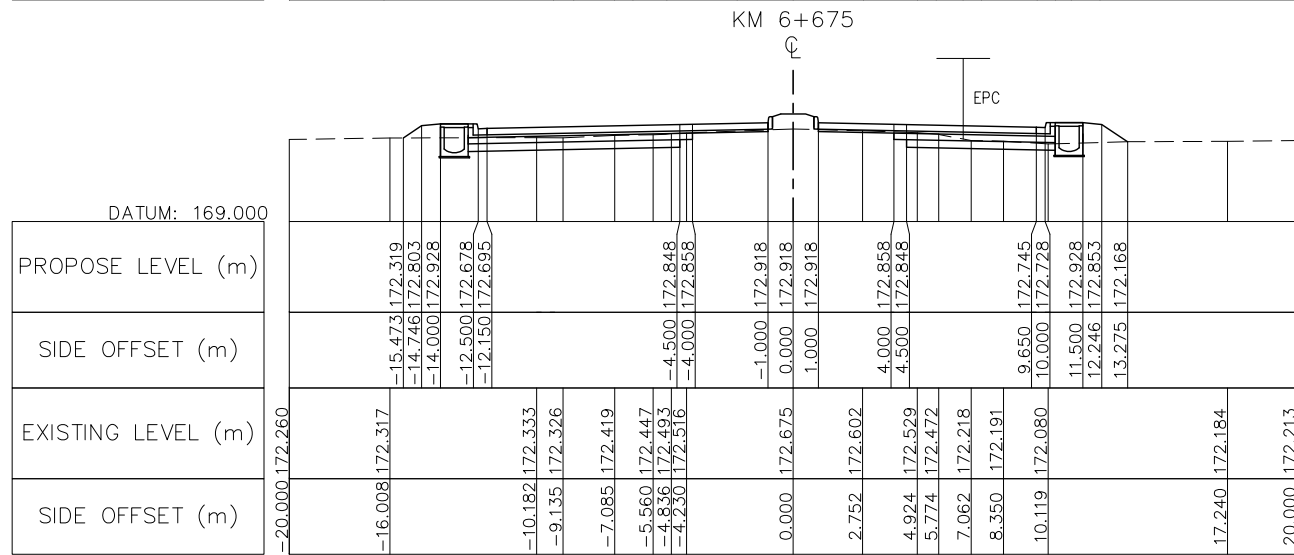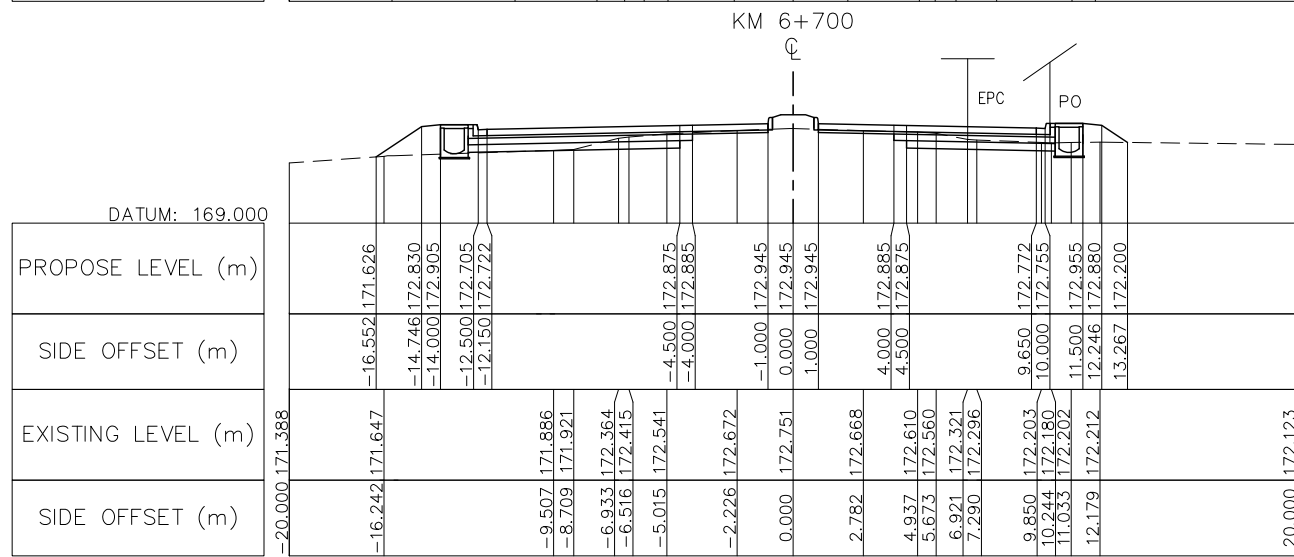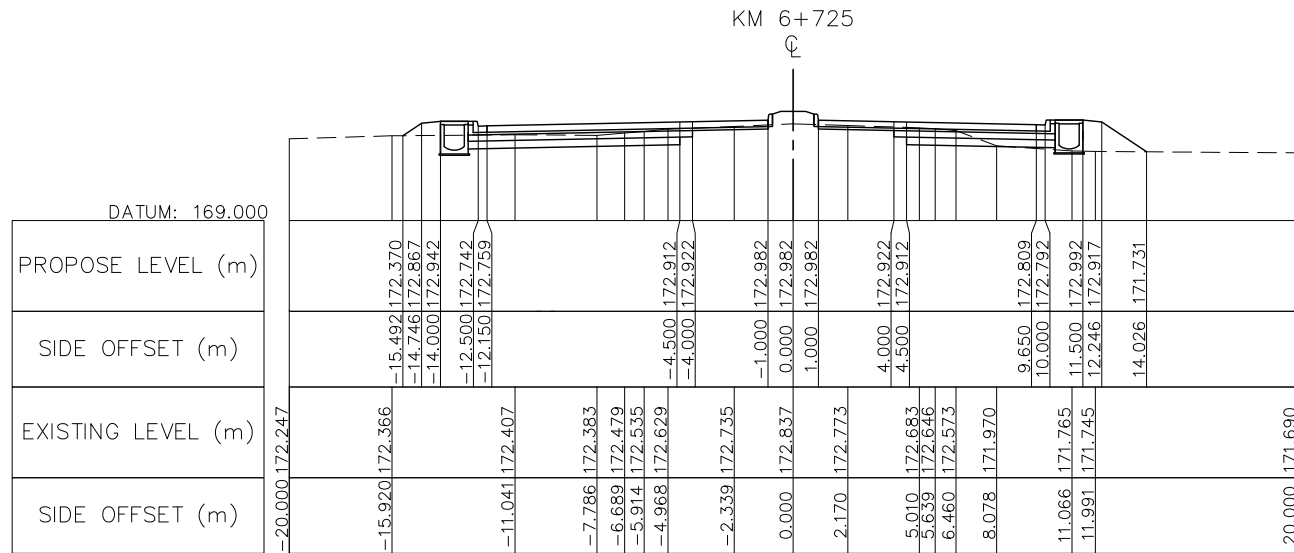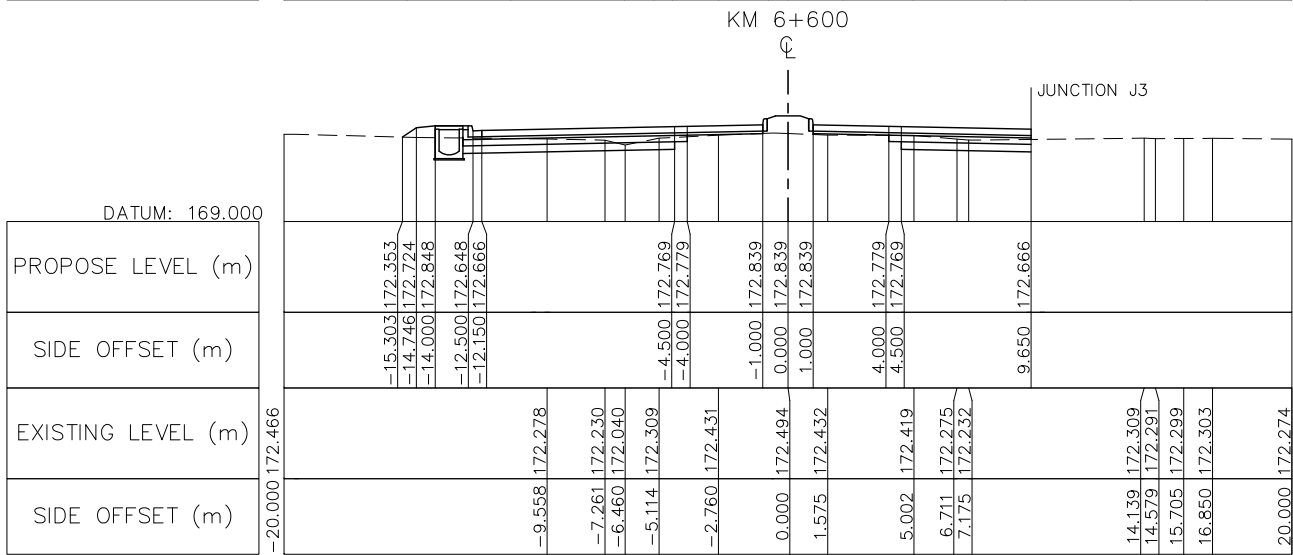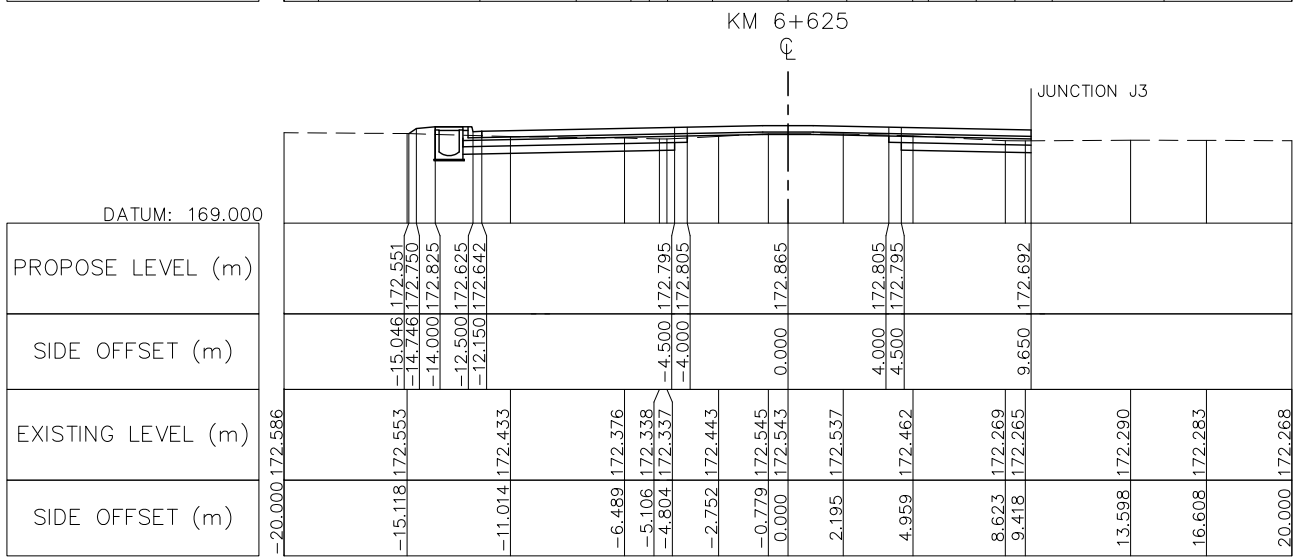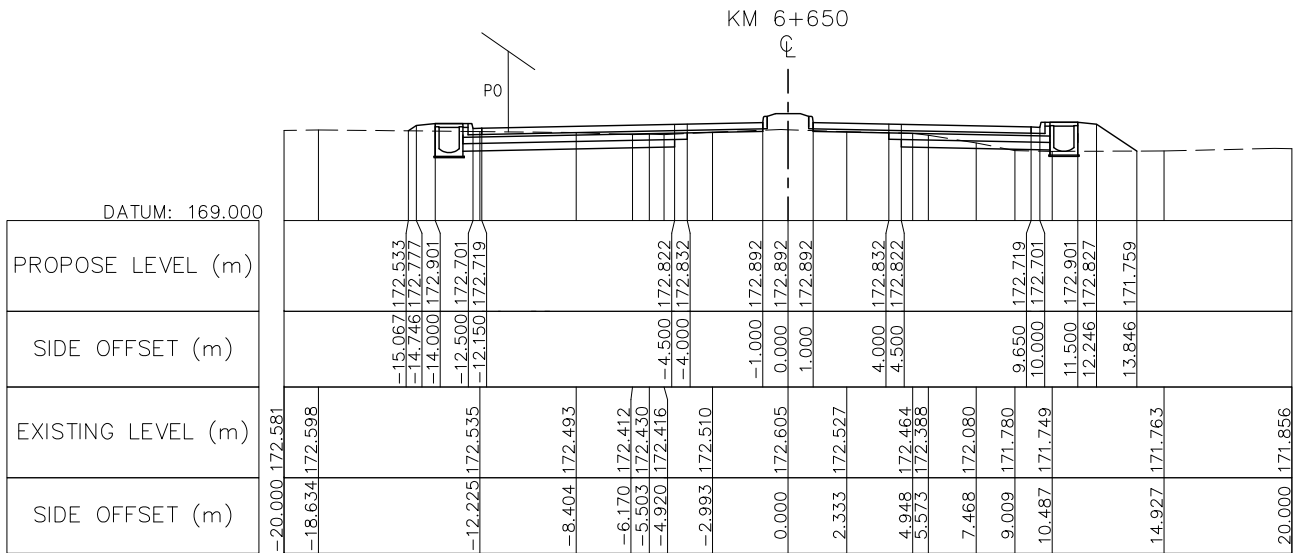







NOTE : FOR THE SECTION OF RAISED MEDIADN IS INSTALLED AT THE CURVE HAS SUPER-ELEVATION PVC PIPE Ø100 SHALL BE PROVIDED AT MEDIAN BY 10M SPACING SEE STANDARD DRAWING NUMBER SDR-014, SDR-017

	NR 13N IMPROVEMENT AND MAINTENANCE PROJECT CONTRACT 1 : SIKEUTH JUNCTION – BAN SONGPEUAY	REV.	DATE	DESCRIPTION	APPROVED		NAME	SIGNATURE	LTEC CODE: SD-262-17
						DESIGNED	Mr. Souksavanh SYPHAKHAM		DATE: April, 2018
						CHECKED	Mr. Khamphone SORPHABMIXAY		DRW No. RCS-044
						APPROVED	Mr. Vandy VORASACK		SCALE: 1: 300

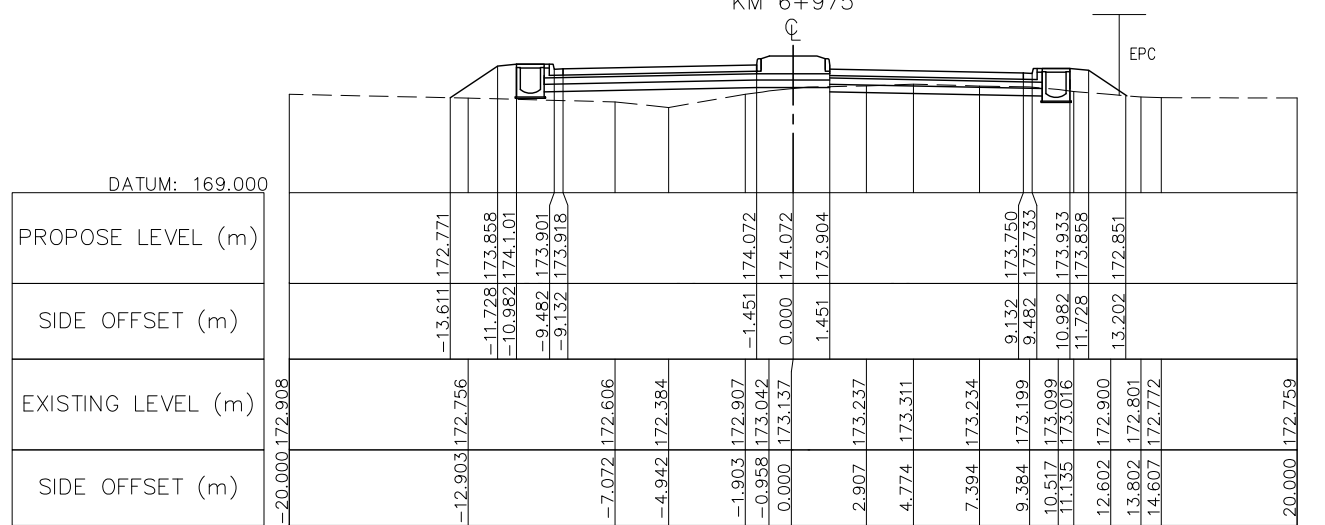
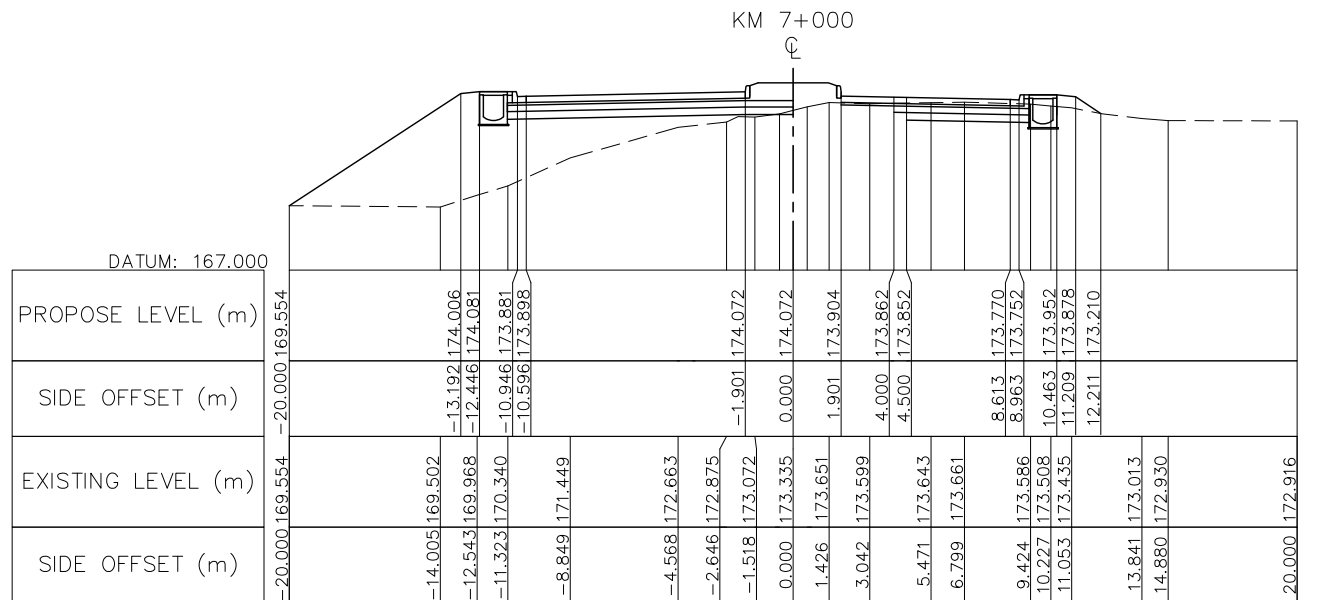
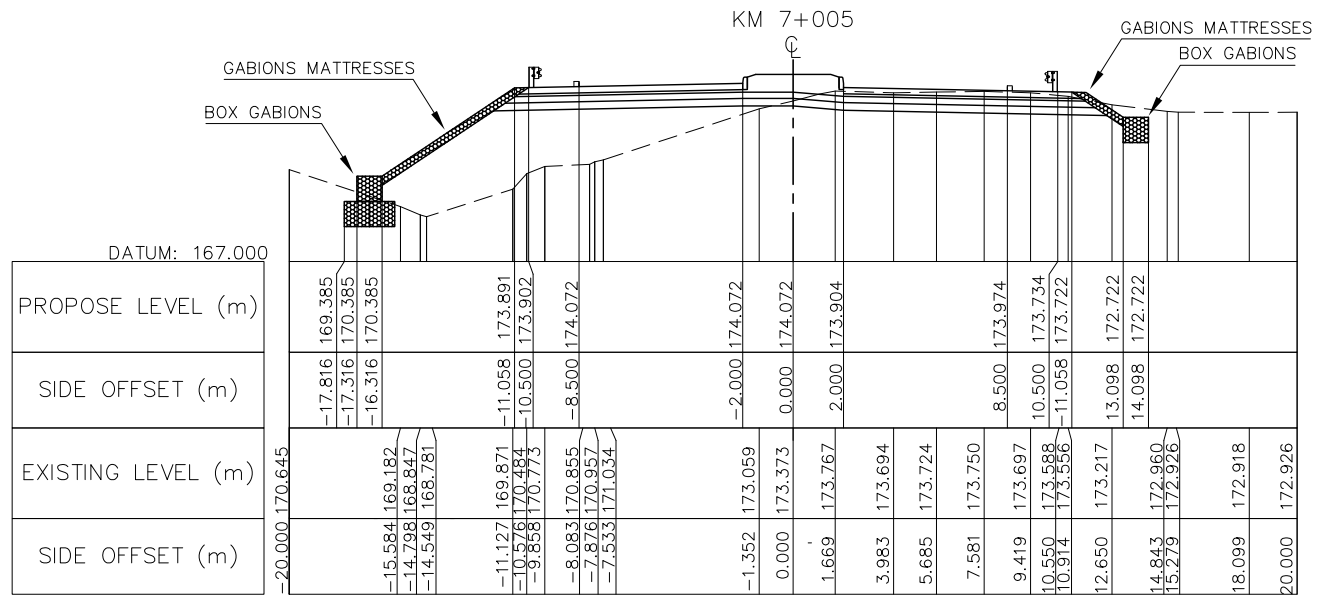
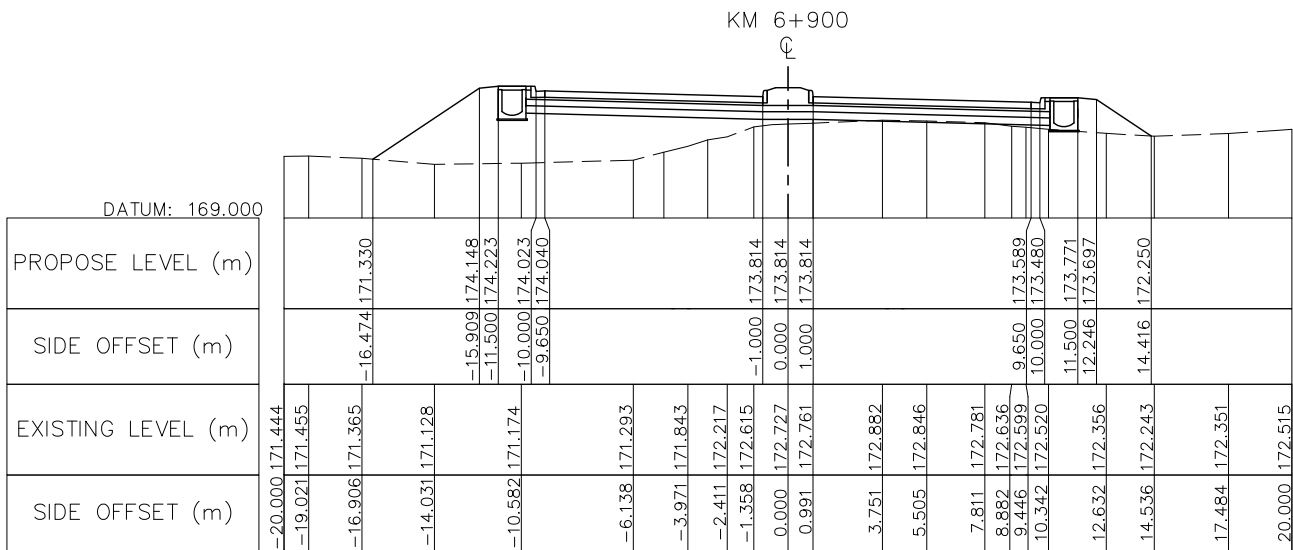
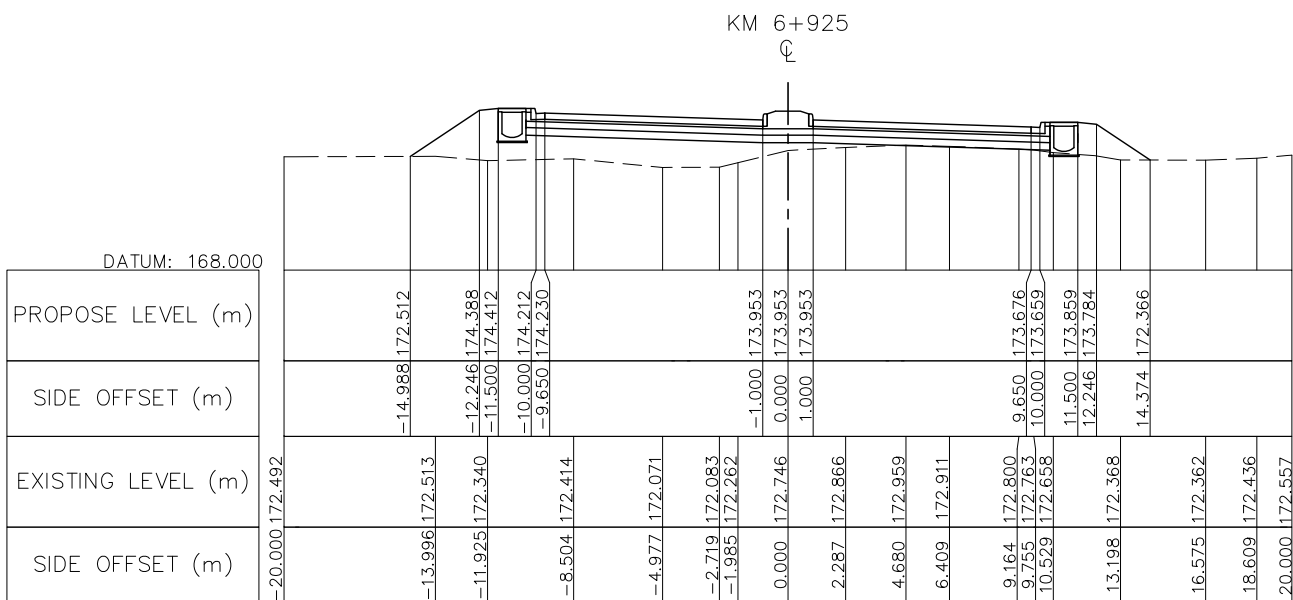
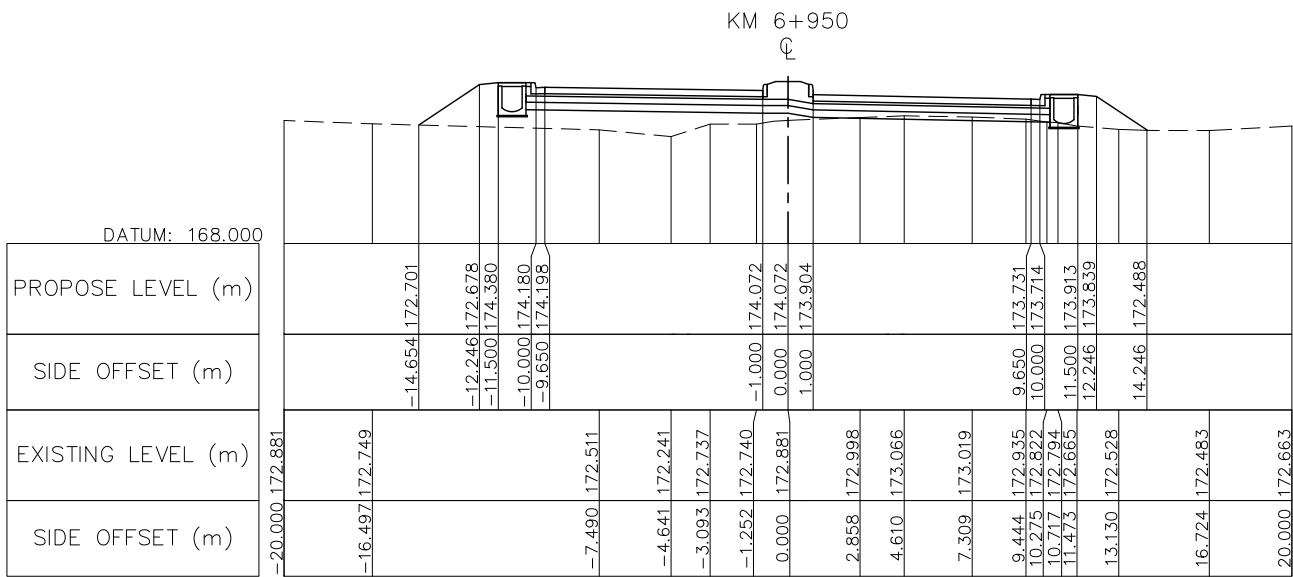


NOTE : FOR THE SECTION OF RAISED MEDIADN IS INSTALLED AT THE CURVE HAS SUPER-ELEVATION PVC PIPE Ø100 SHALL BE PROVIDED AT MEDIAN BY 10M SPACING SEE STANDARD DRAWING NUMBER SDR-014, SDR-017

 ລັດວິສາຫະກິດ ວິສະວະກຳ ຄົມມະນາຄົມ LAO TRANSPORT ENGINEERING CONSULTANT	NR 13N IMPROVEMENT AND MAINTENANCE PROJECT CONTRACT 1 : SIKEUTH JUNCTION – BAN SONGPEUAY	REV.	DATE	DESCRIPTION	APPROVED		NAME	SIGNATURE	LTEC CODE: SD–262–17
	CROSS SECTION Km 6+900 – Km 7+005					DESIGNED	Mr. Souksavanh SYPHAKHAM		DATE: April, 2018
						CHECKED	Mr. Khamphone SORPHABMIXAY		DRW No. RCS–046
						APPROVED	Mr. Vandy VORASACK		SCALE: 1: 300

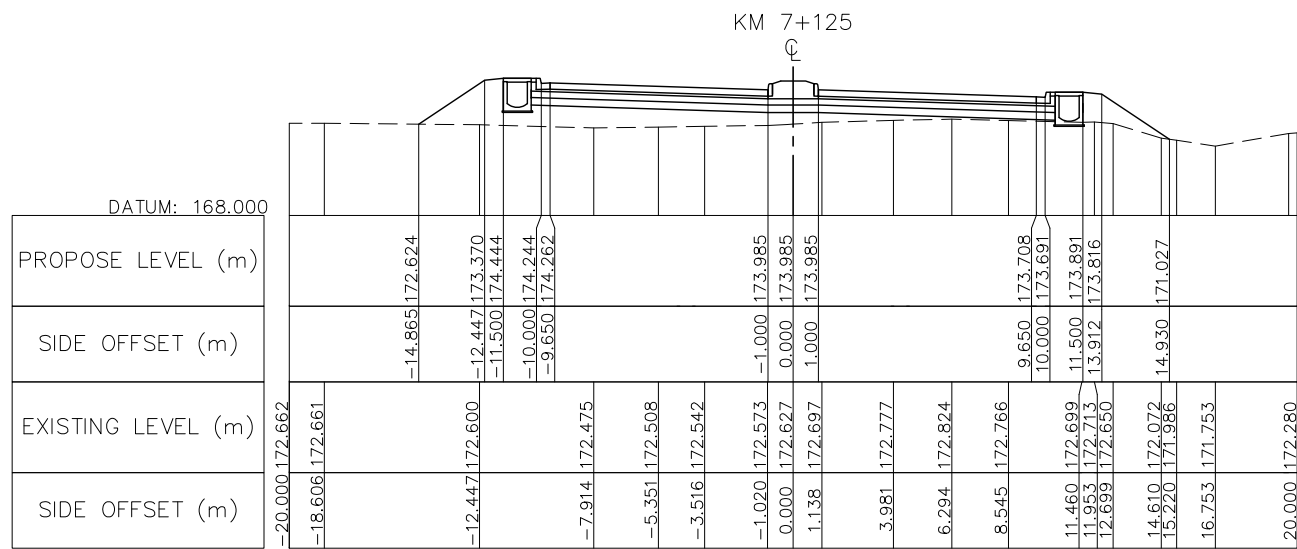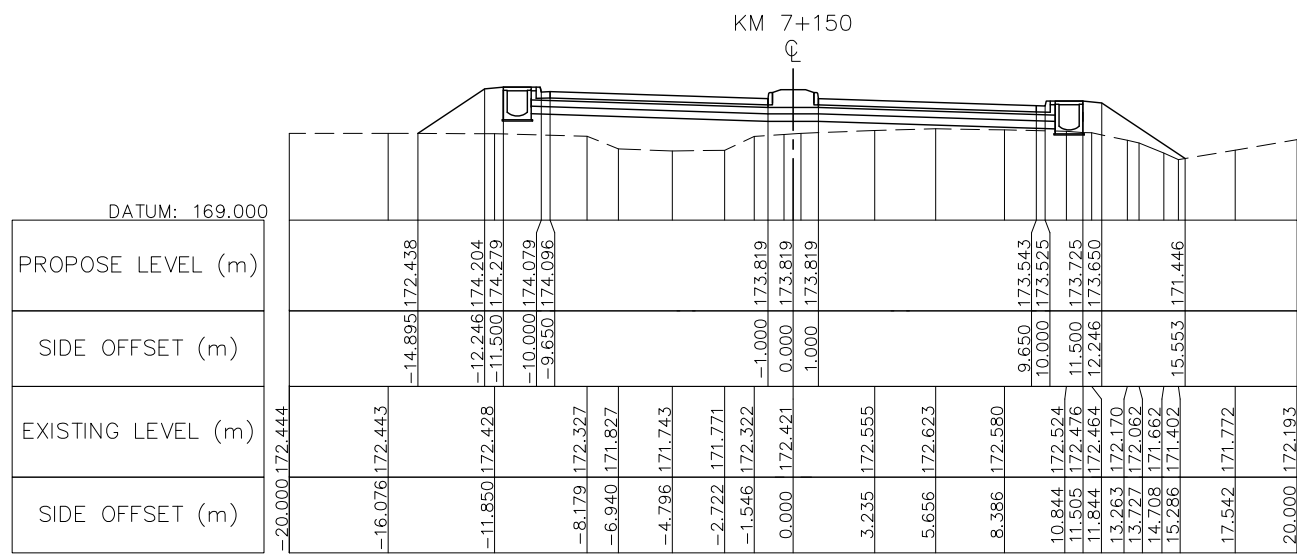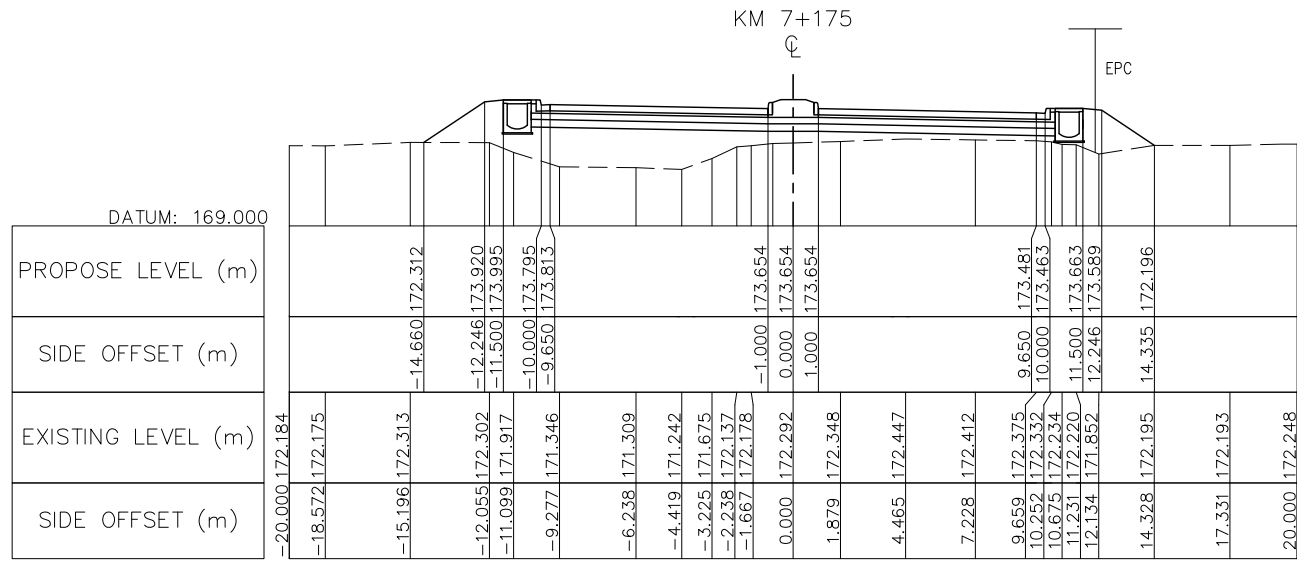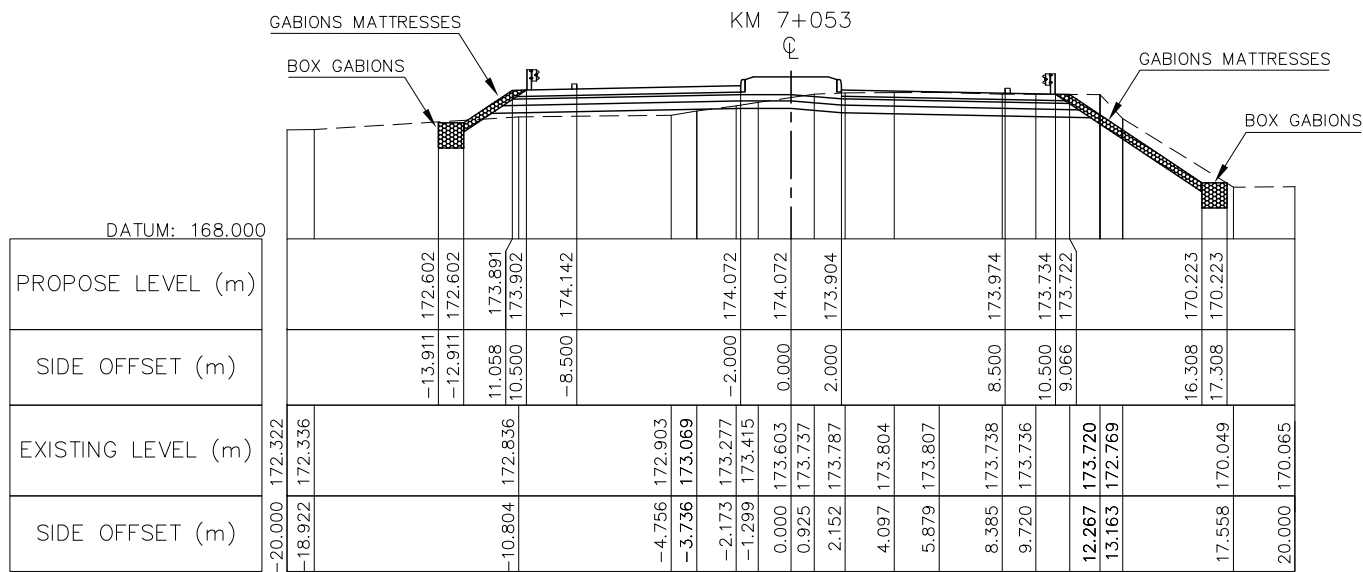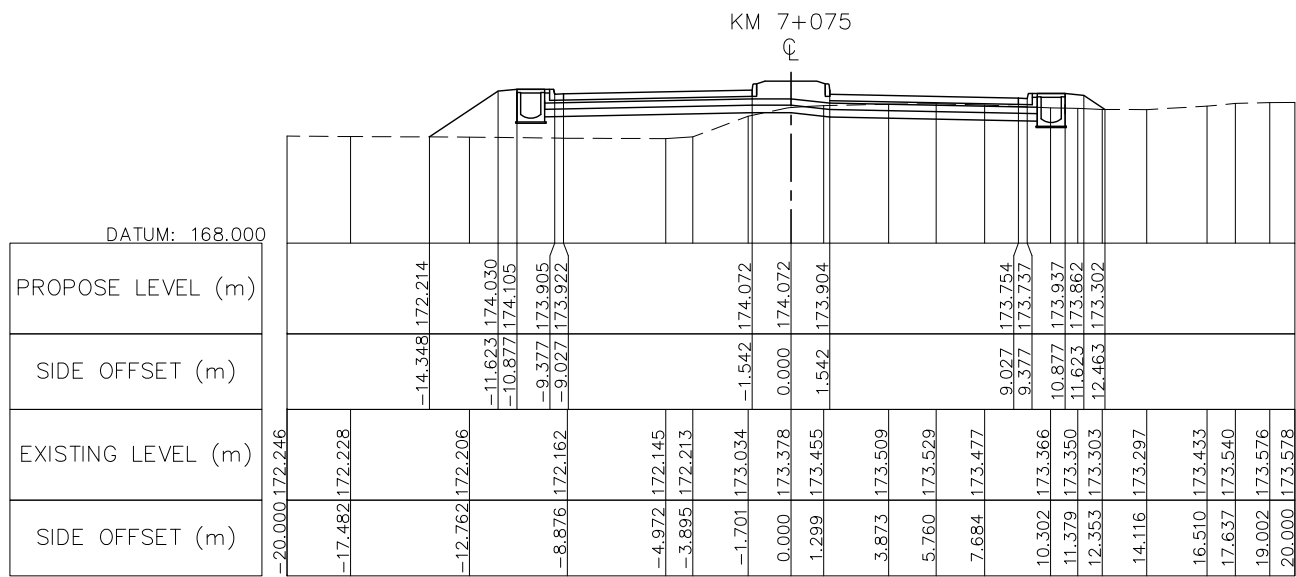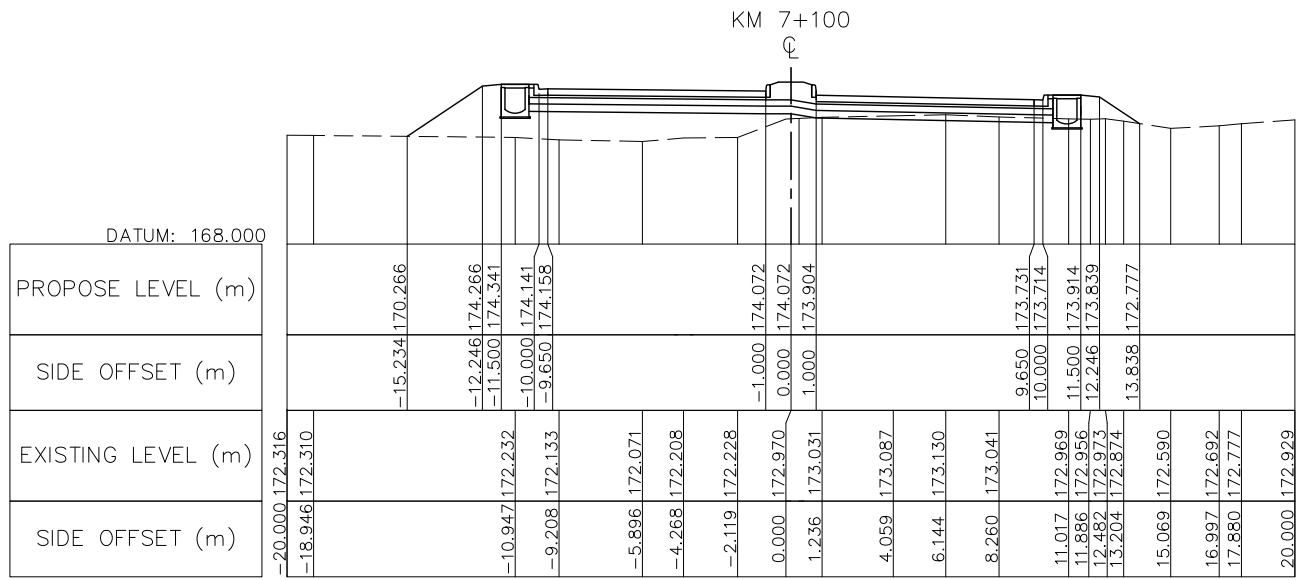

NOTE : FOR THE SECTION OF RAISED MEDIADN IS INSTALLED AT THE CURVE HAS SUPER-ELEVATION PVC PIPE Ø100 SHALL BE PROVIDED AT MEDIAN BY 10M SPACING SEE STANDARD DRAWING NUMBER SDR-014, SDR-017

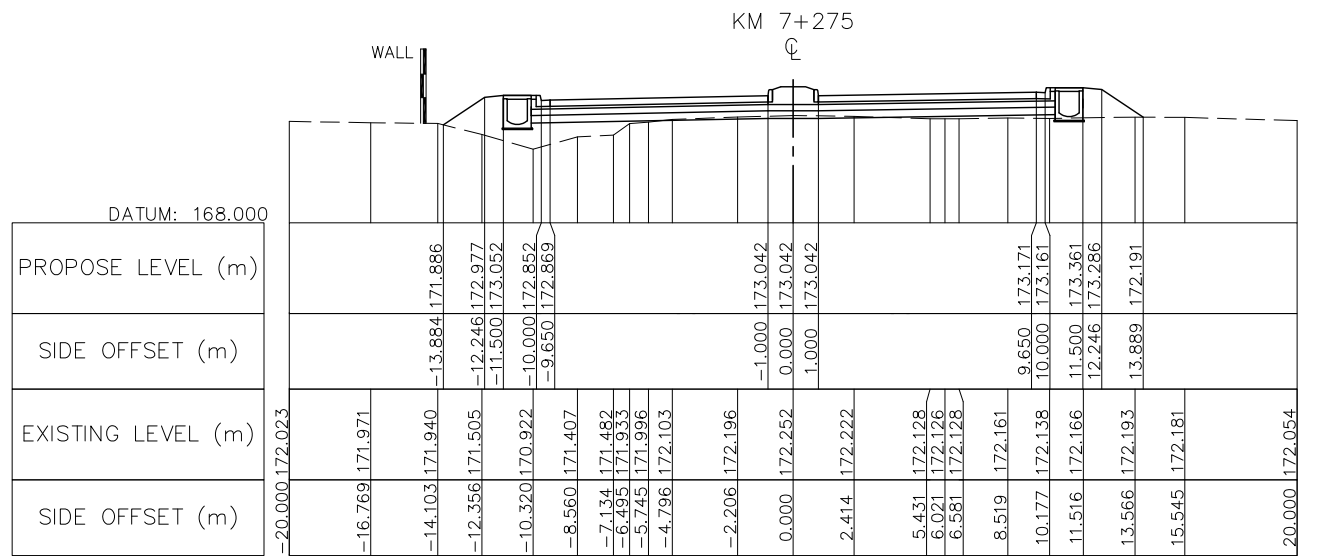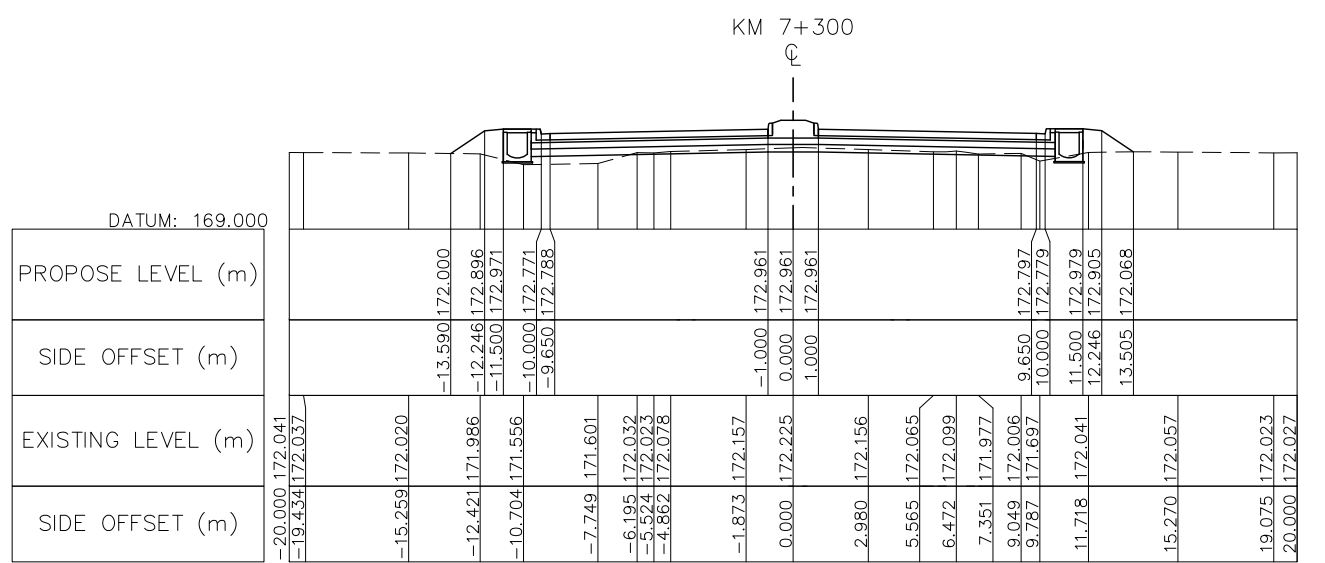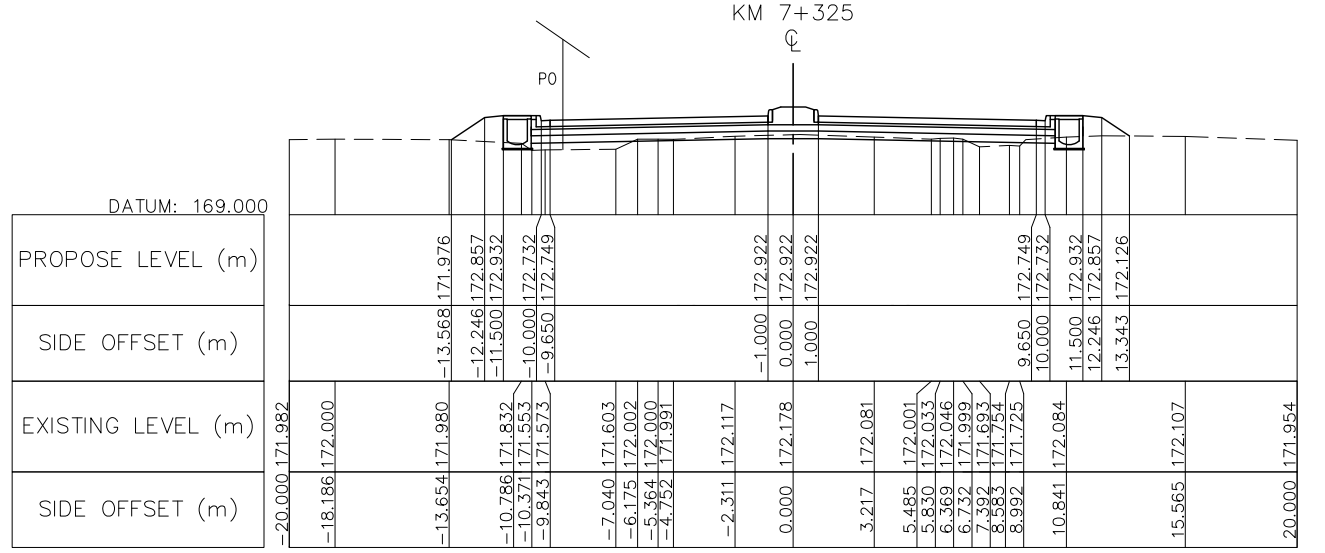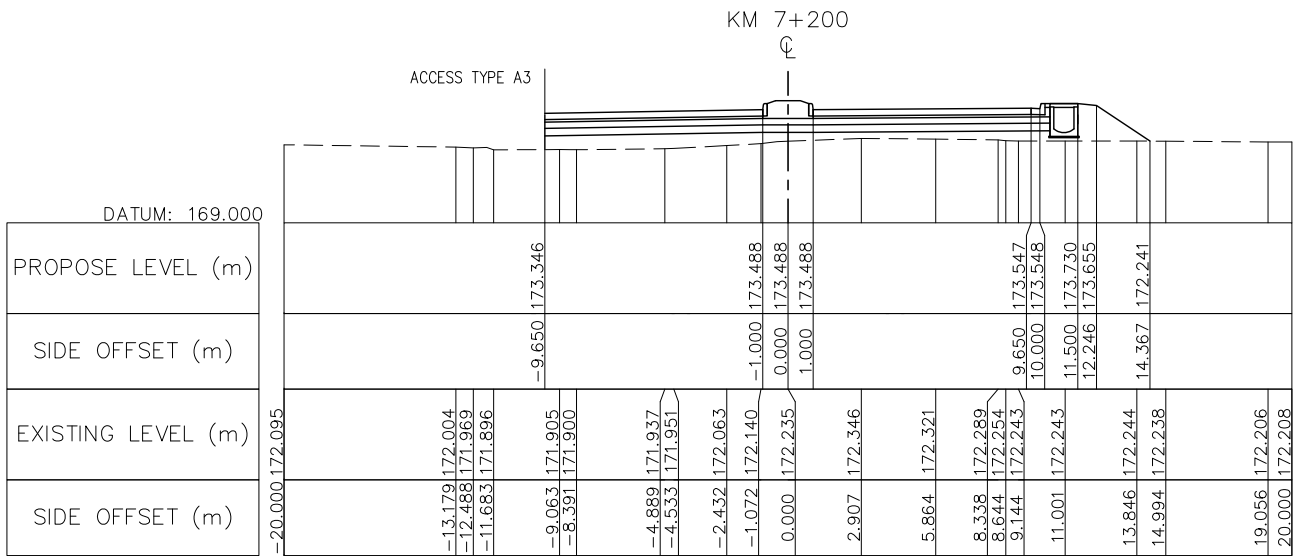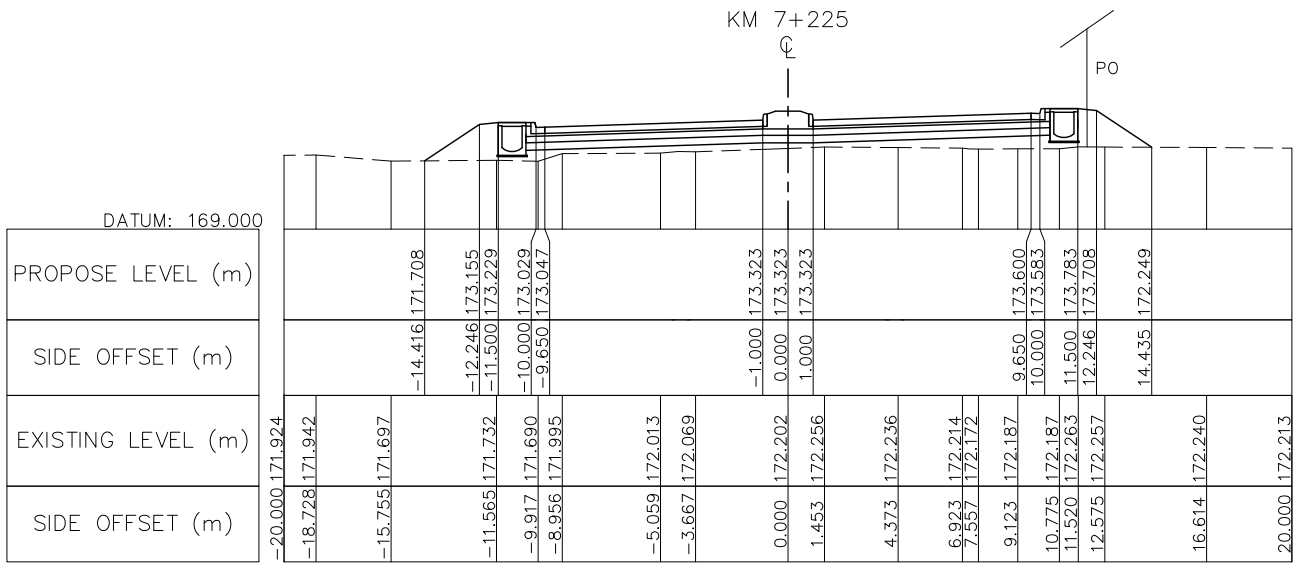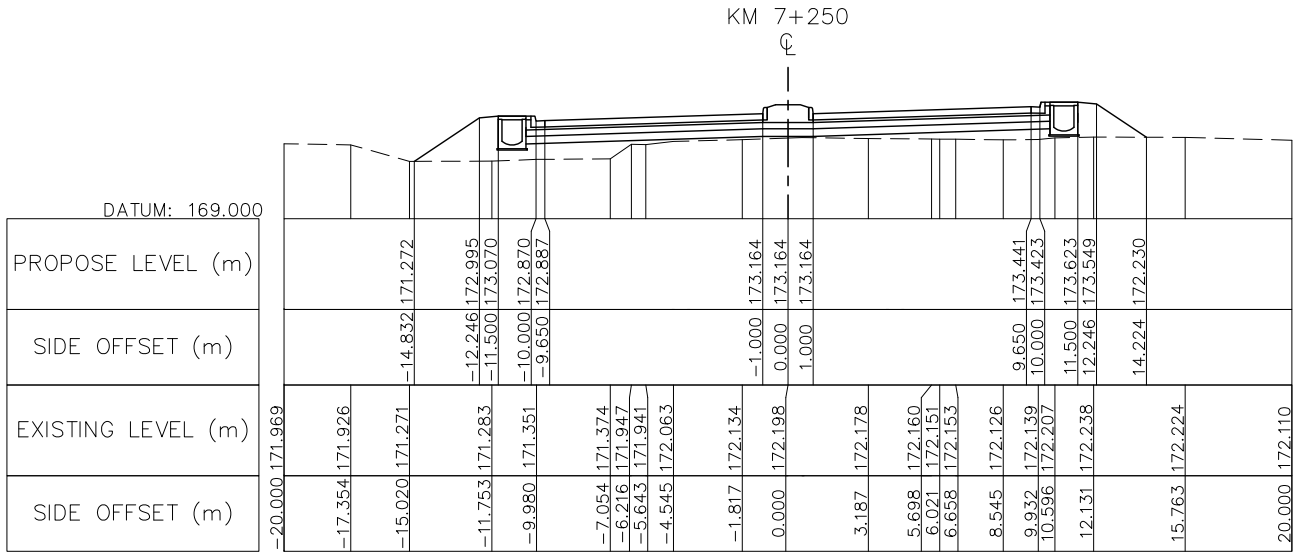







NOTE : FOR THE SECTION OF RAISED MEDIADN IS INSTALLED AT THE CURVE HAS SUPER-ELEVATION PVC PIPE Ø100 SHALL BE PROVIDED AT MEDIAN BY 10M SPACING SEE STANDARD DRAWING NUMBER SDR-014, SDR-017



ລັດວິສາຫະກິດ ວິສະວະກຳ ຄົມມະນາຄົມ
LAO TRANSPORT ENGINEERING CONSULTANT

NR 13N IMPROVEMENT AND MAINTENANCE PROJECT
CONTRACT 1 : SIKEUTH JUNCTION - BAN SONGPEUAY
CROSS SECTION
Km 7+200 - Km 7+325

REV.	DATE	DESCRIPTION	APPROVED	NAME	SIGNATURE	LTEC CODE:
				DESIGNED	Mr. Souksavanh SYPHAKHAM	SD-262-17
				CHECKED	Mr. Khamphone SORPHABMIXAY	DATE: April, 2018
				APPROVED	Mr. Vandy VORASACK	DRW No. RCS-048
						SCALE: 1: 300

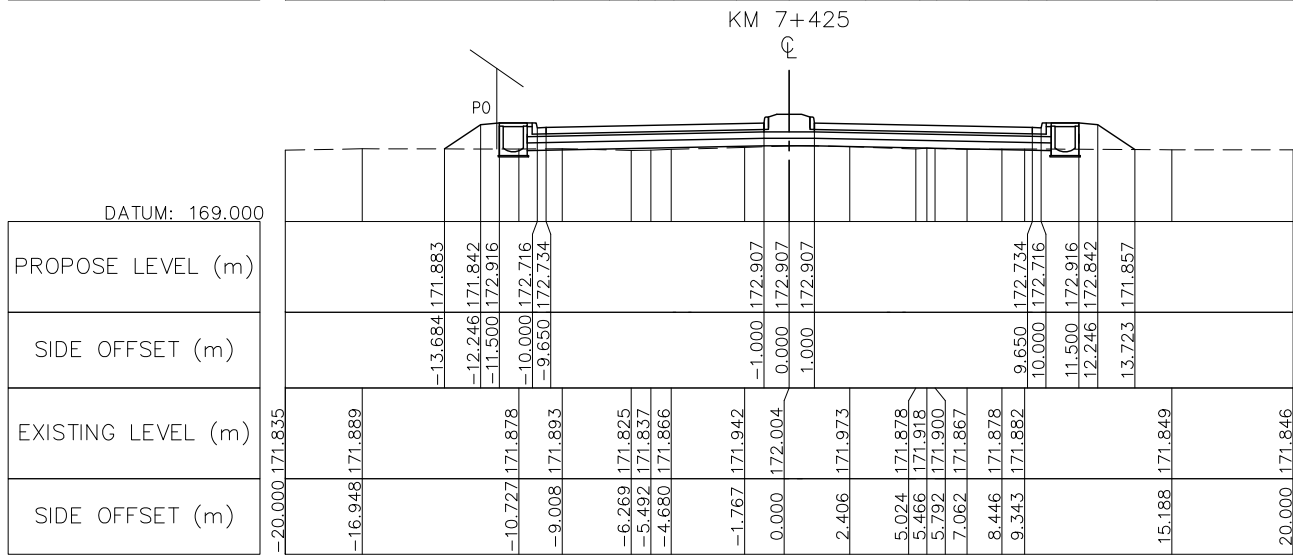
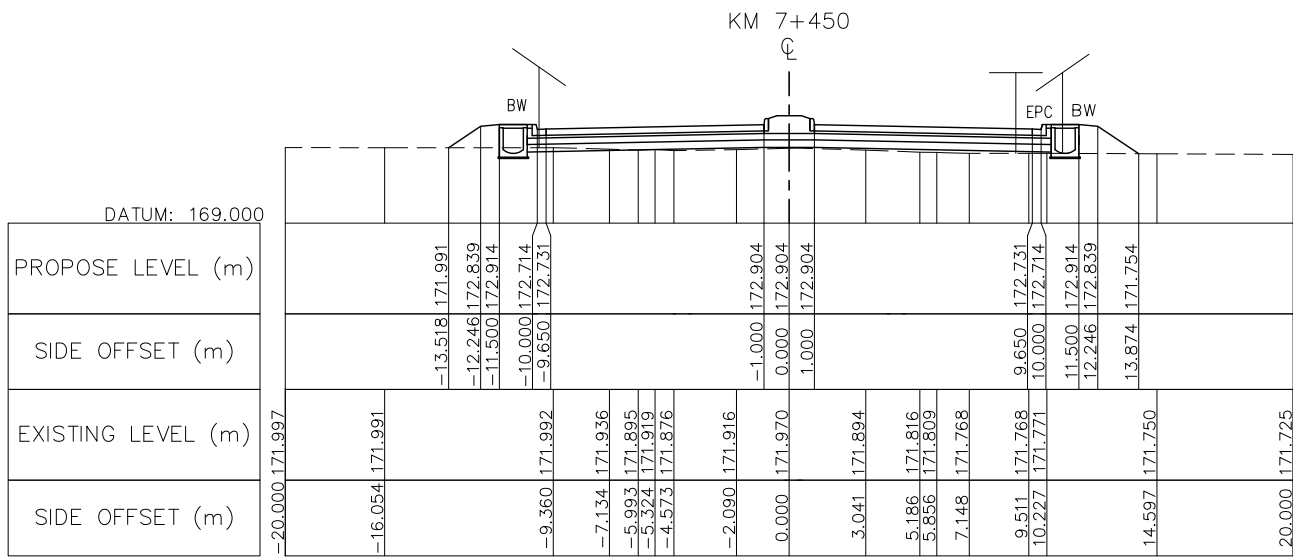
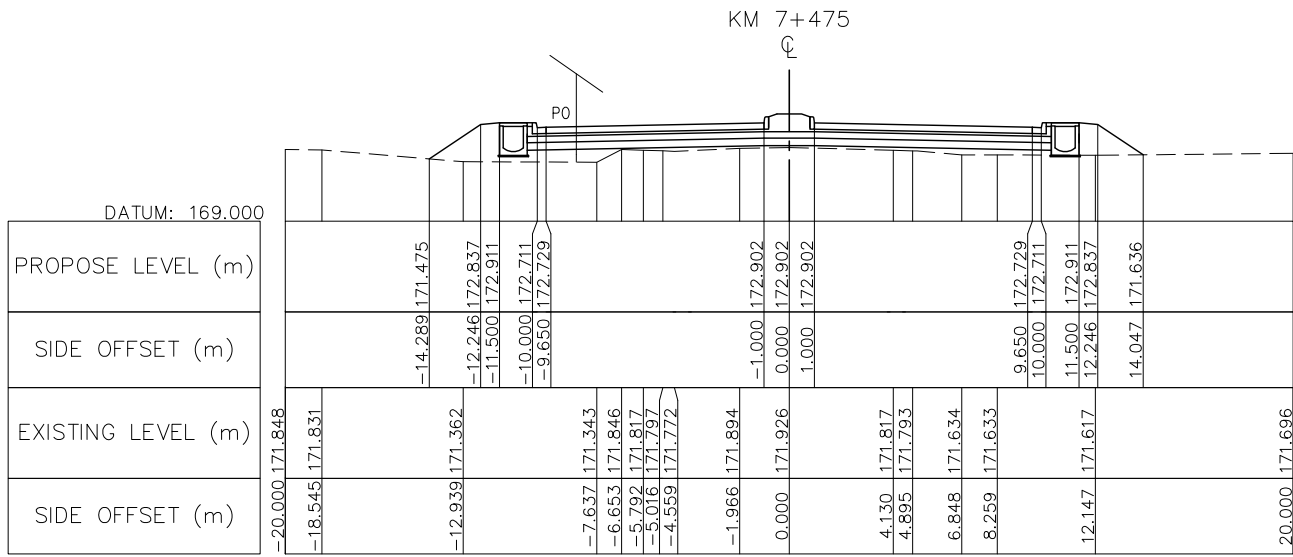
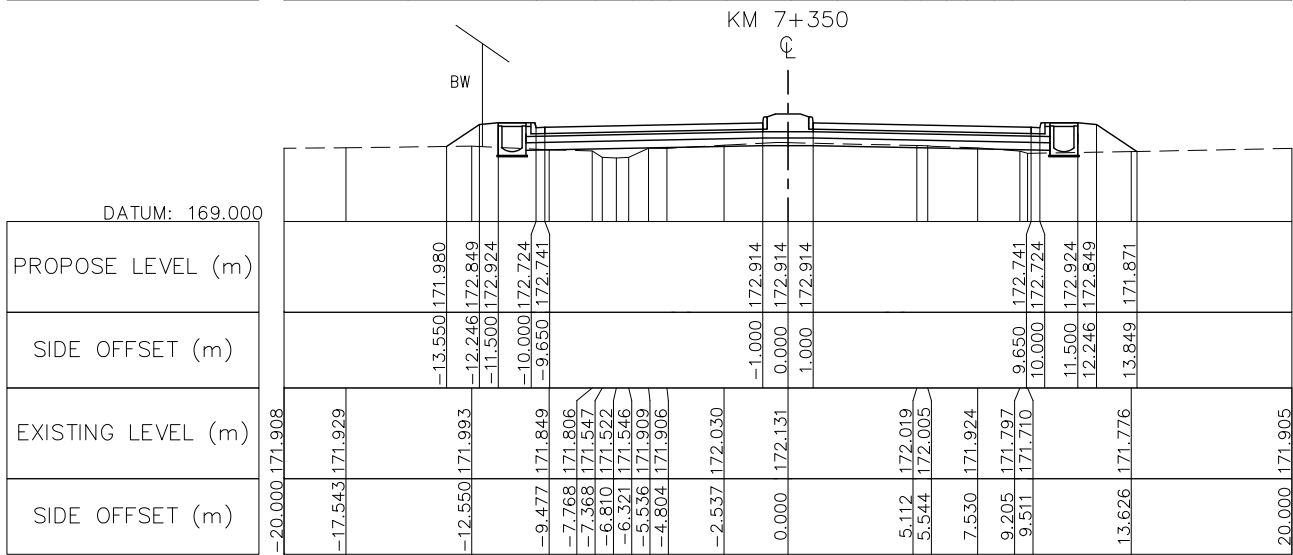
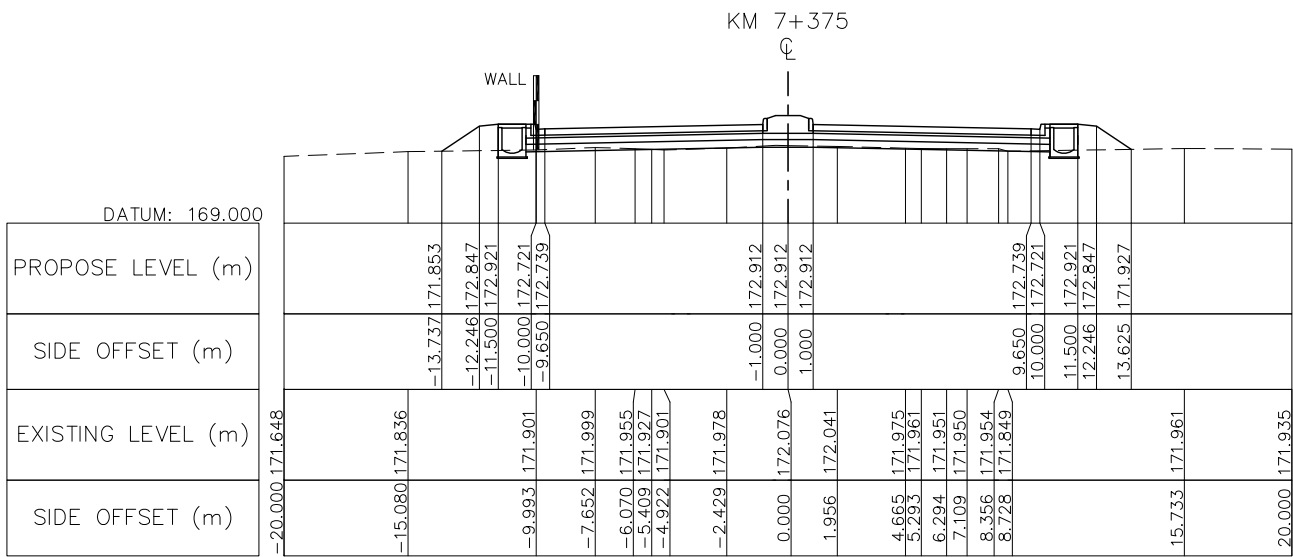
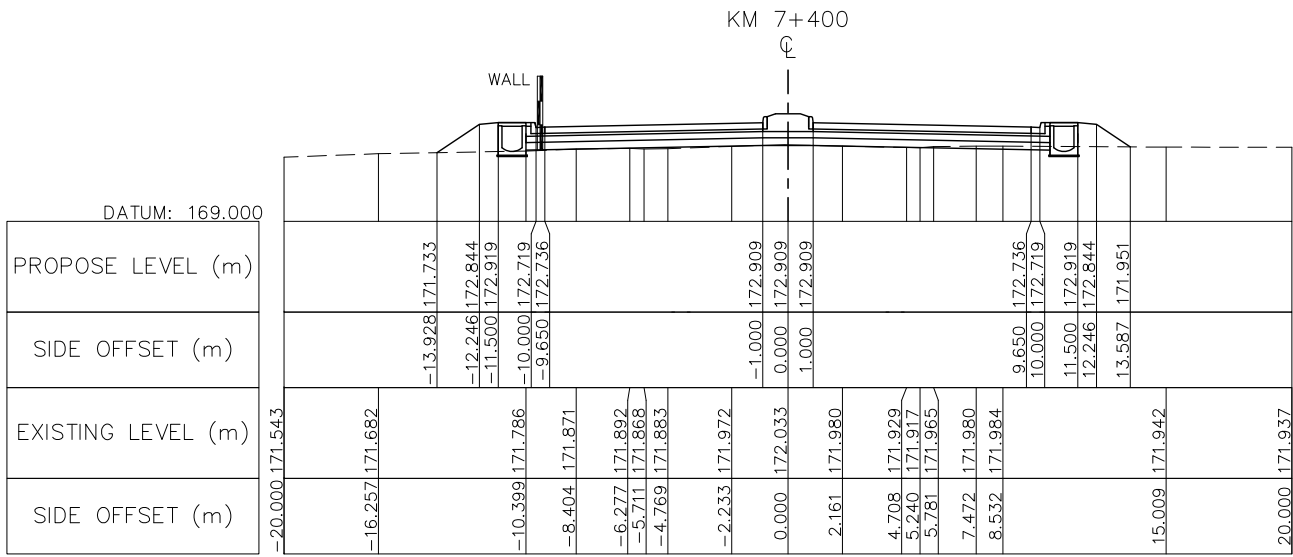


NOTE : FOR THE SECTION OF RAISED MEDIADN IS INSTALLED AT THE CURVE HAS SUPER-ELEVATION PVC PIPE Ø100 SHALL BE PROVIDED AT MEDIAN BY 10M SPACING SEE STANDARD DRAWING NUMBER SDR-014, SDR-017

	NR 13N IMPROVEMENT AND MAINTENANCE PROJECT CONTRACT 1 : SIKEUTH JUNCTION – BAN SONGPEUAY	REV.	DATE	DESCRIPTION	APPROVED		NAME	SIGNATURE	LTEC CODE: SD-262-17
						DESIGNED	Mr. Souksavanh SYPHAKHAM		DATE: April, 2018
						CHECKED	Mr. Khamphone SORPHABMIXAY		DRW No. RCS-049
						APPROVED	Mr. Vandy VORASACK		SCALE: 1: 300

ລັດວິສາຫະກິດ ວິສະວະກຳ ຄົມມະນາຄົມ
LAO TRANSPORT ENGINEERING CONSULTANT

CROSS SECTION
Km 7+350 – Km 7+475

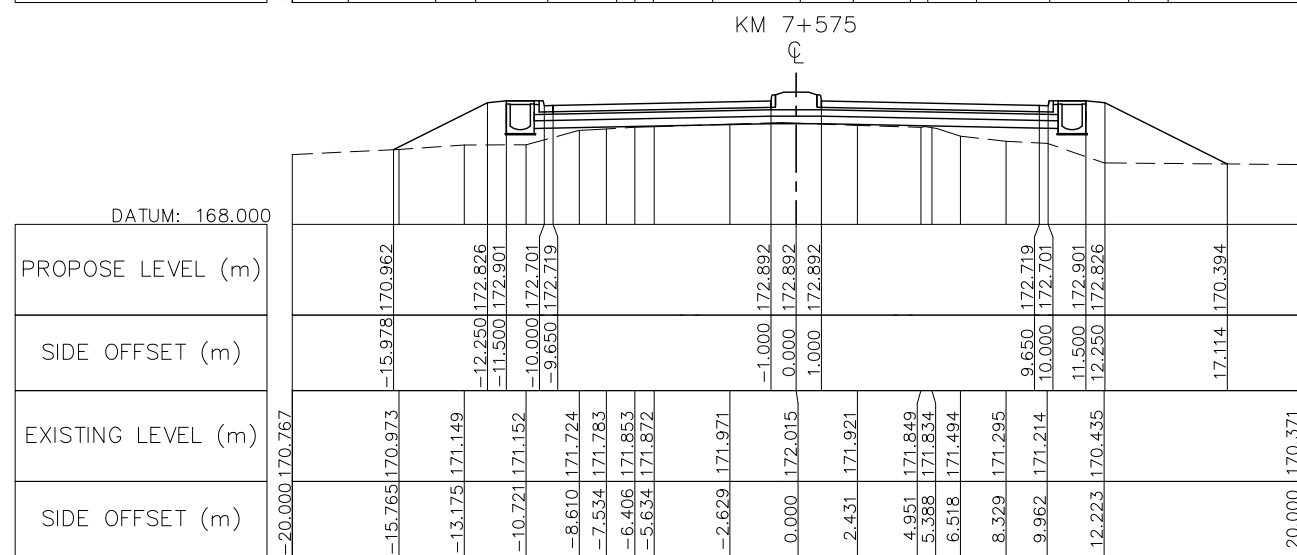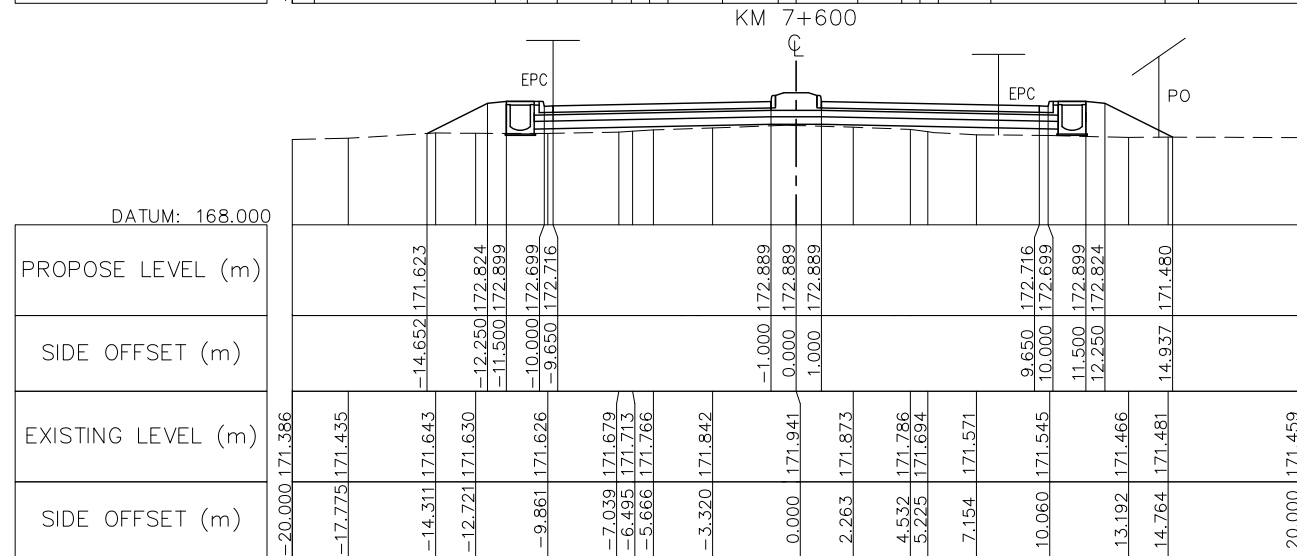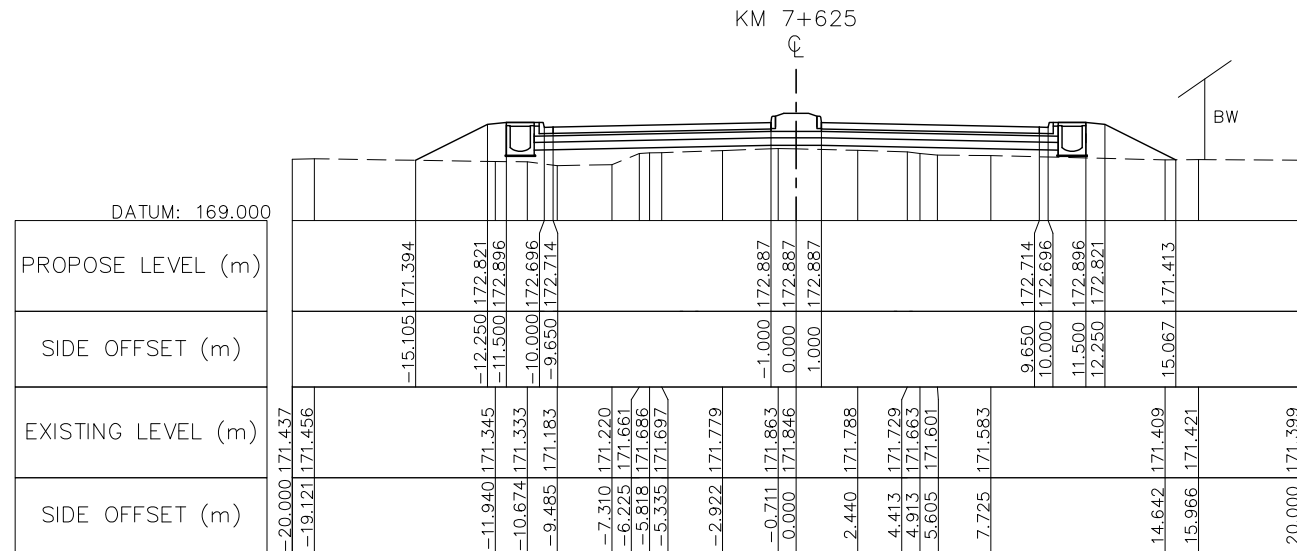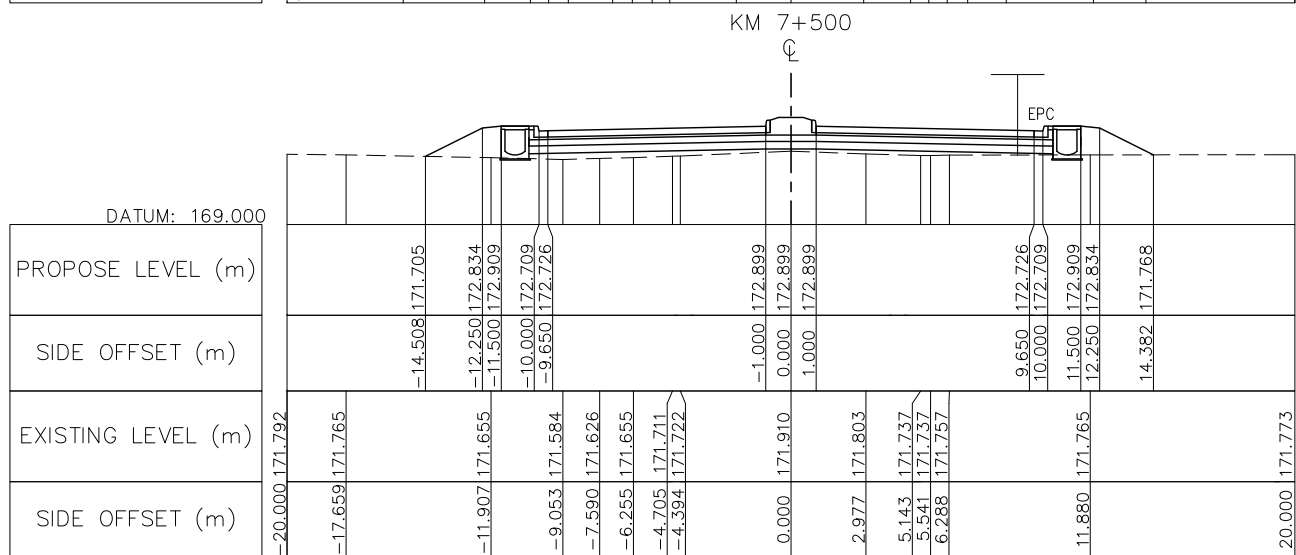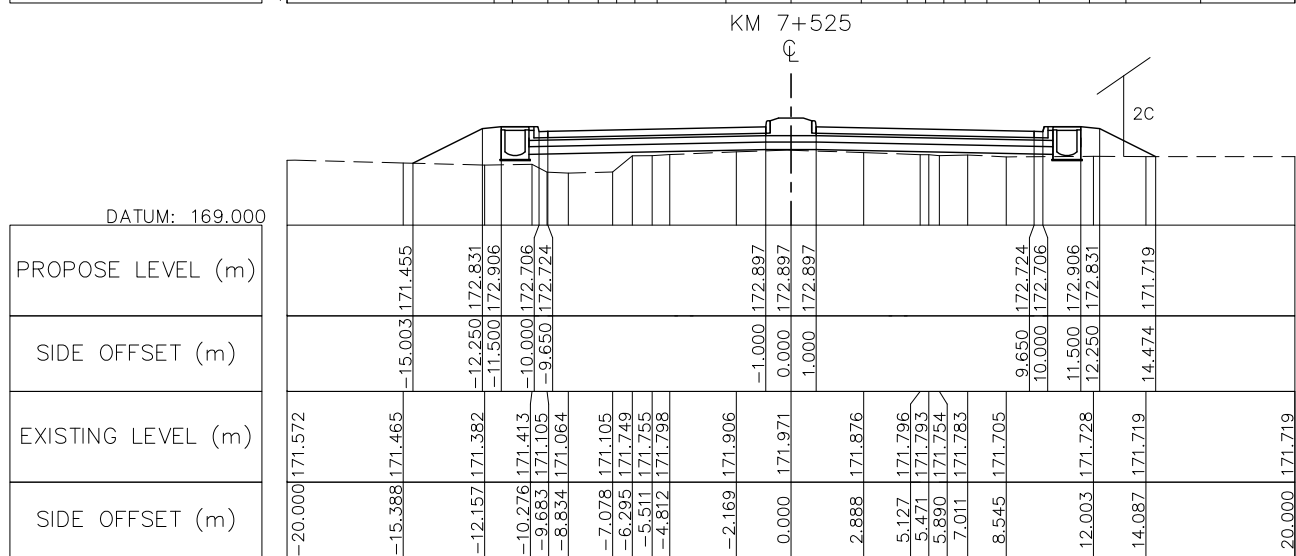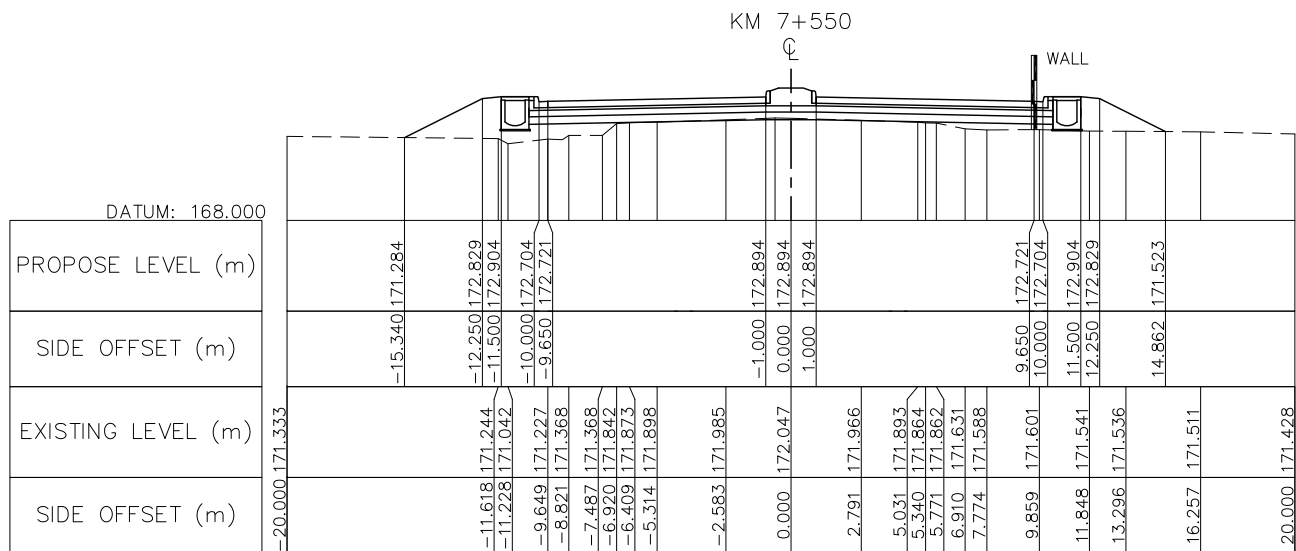







NOTE : FOR THE SECTION OF RAISED MEDIADN IS INSTALLED AT THE CURVE HAS SUPER-ELEVATION PVC PIPE Ø100 SHALL BE PROVIDED AT MEDIAN BY 10M SPACING SEE STANDARD DRAWING NUMBER SDR-014, SDR-017



ລັດວິສາຫະກິດ ວິສະວະກຳ ຄົມມະນາຄົມ
LAO TRANSPORT ENGINEERING CONSULTANT

NR 13N IMPROVEMENT AND MAINTENANCE PROJECT
CONTRACT 1 : SIKEUTH JUNCTION - BAN SONGPEUAY
CROSS SECTION
Km 7+500 - Km 7+625

REV.	DATE	DESCRIPTION	APPROVED	NAME	SIGNATURE	LTEC CODE:
				DESIGNED	Mr. Souksavanh SYPHAKHAM	SD-262-17
				CHECKED	Mr. Khamphone SORPHABMIXAY	DATE: April, 2018
				APPROVED	Mr. Vandy VORASACK	DRW No. RCS-050
						SCALE: 1: 300

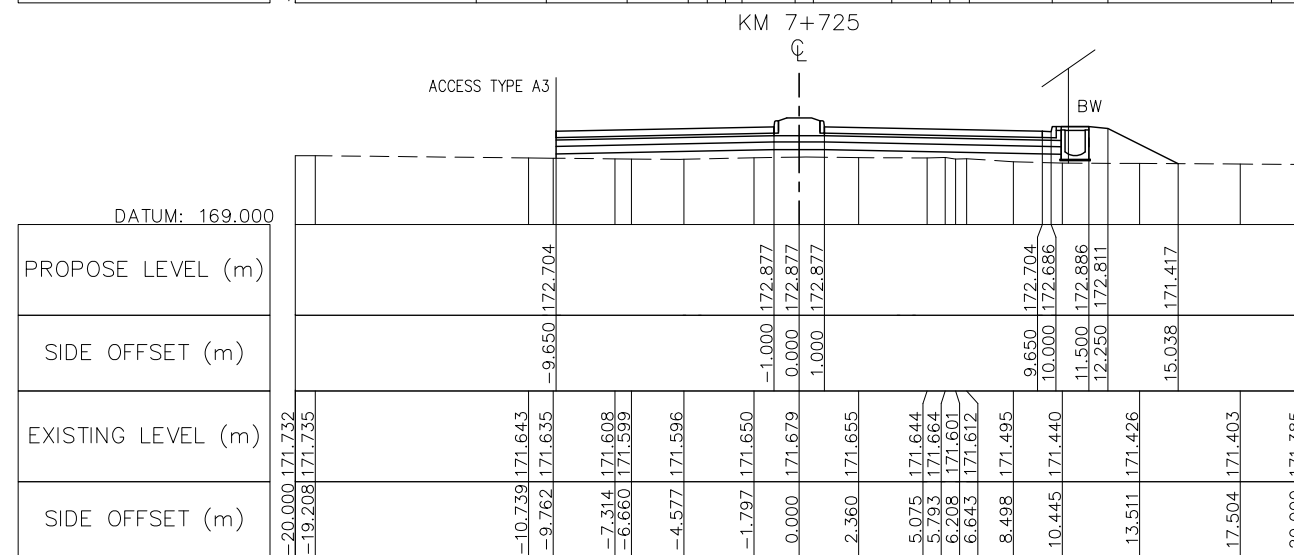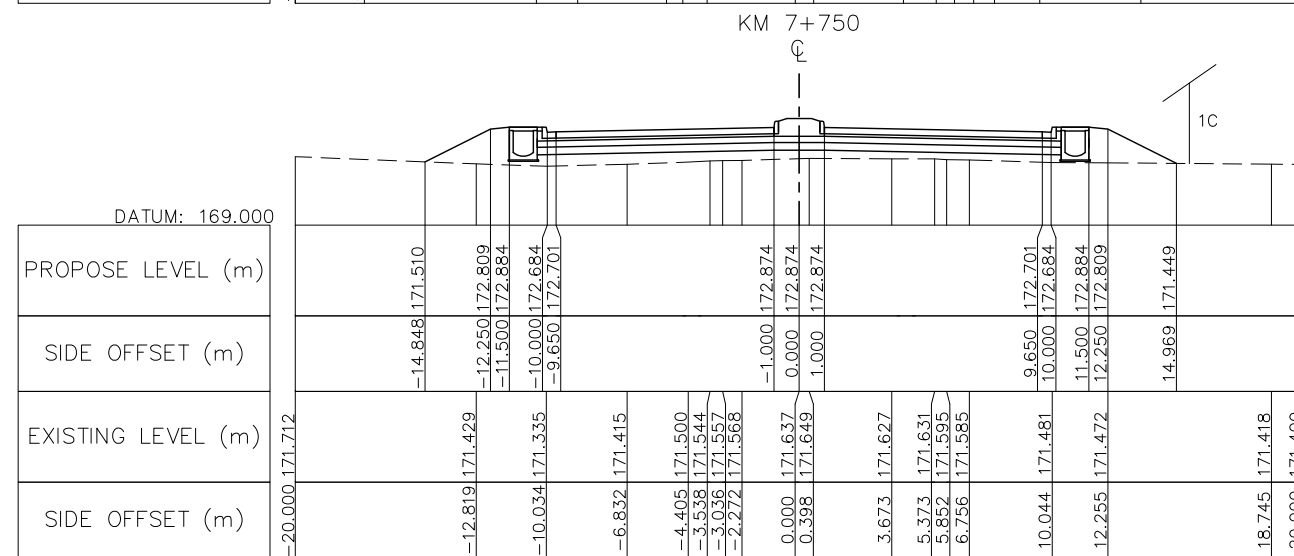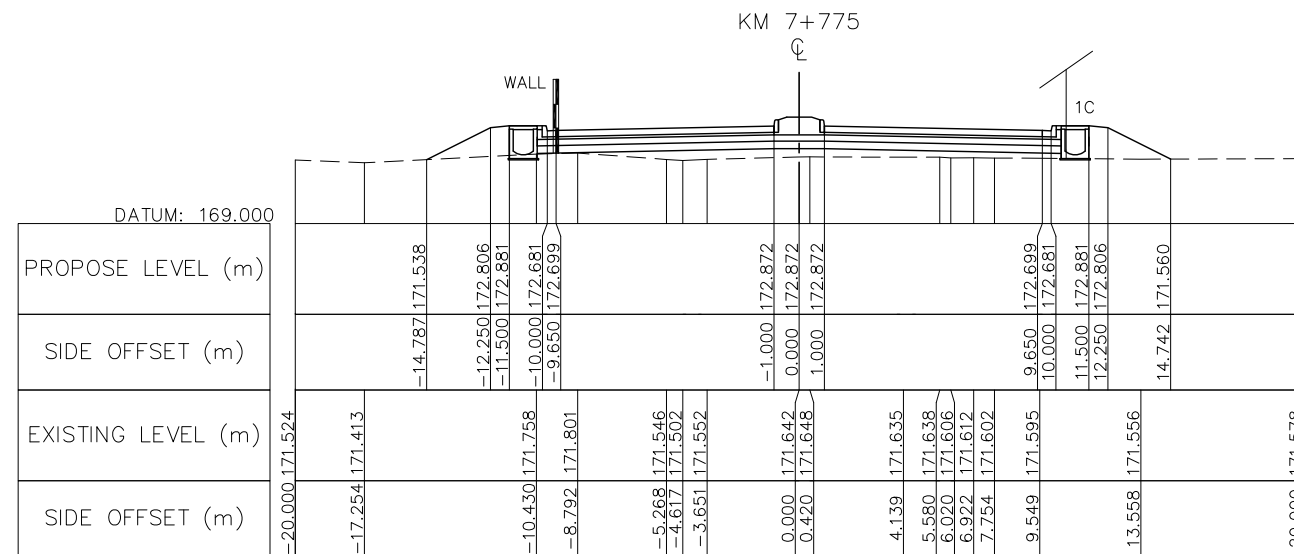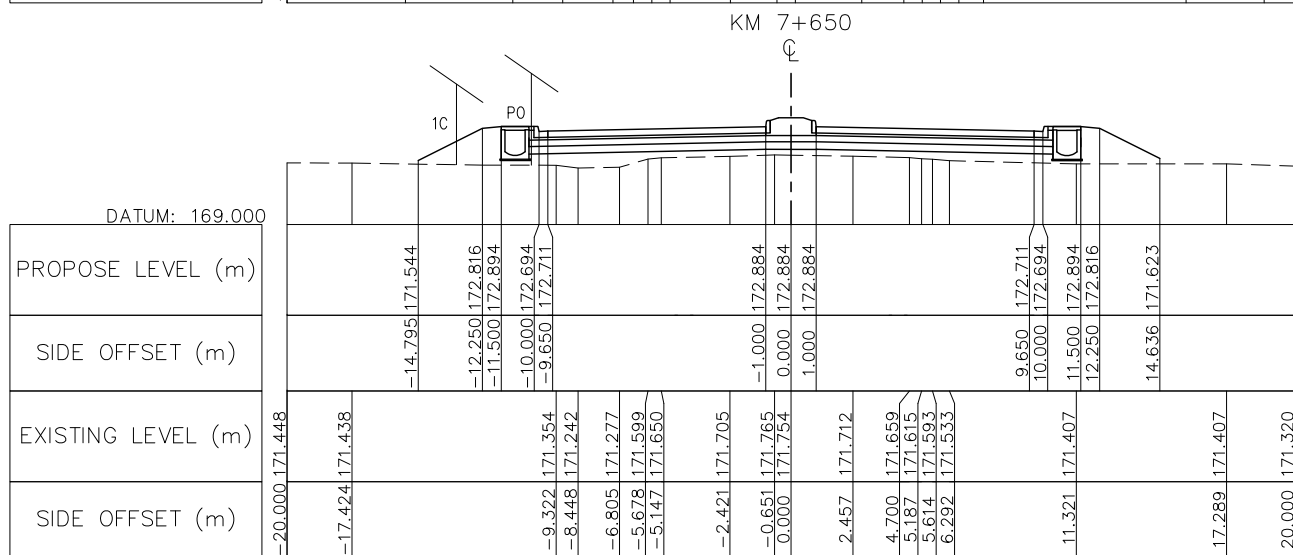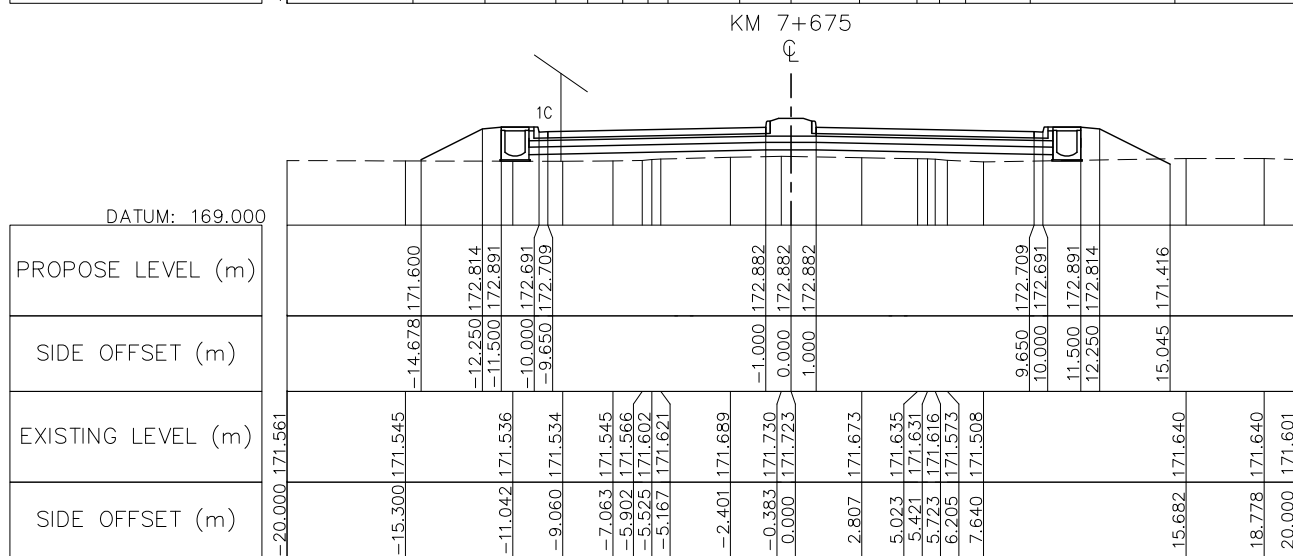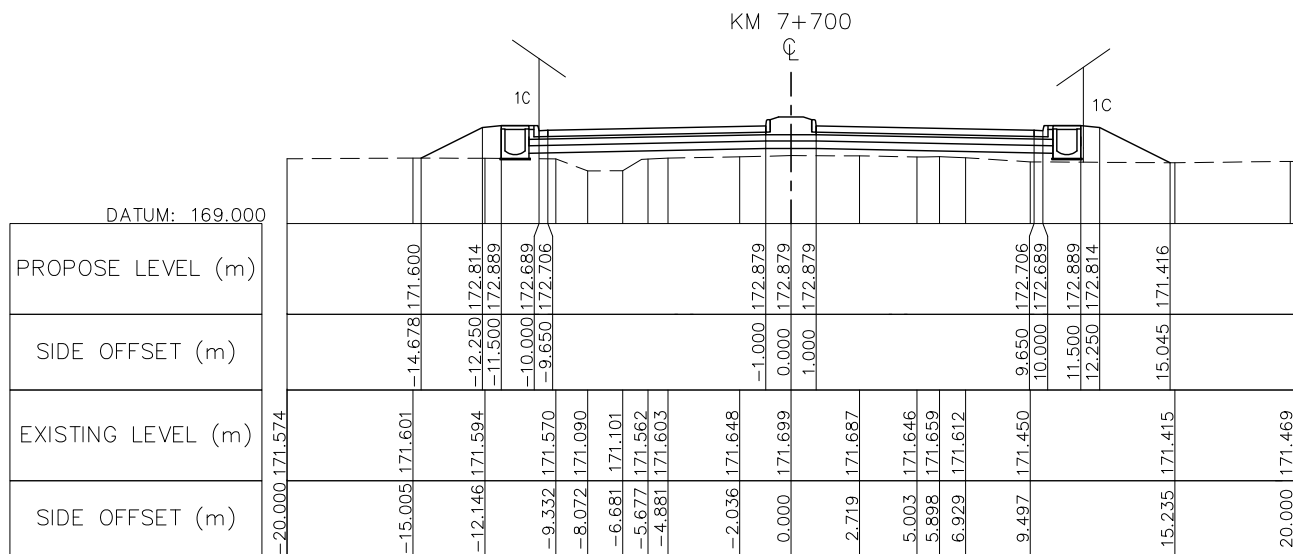







NOTE : FOR THE SECTION OF RAISED MEDIADN IS INSTALLED AT THE CURVE HAS SUPER-ELEVATION PVC PIPE Ø100 SHALL BE PROVIDED AT MEDIAN BY 10M SPACING SEE STANDARD DRAWING NUMBER SDR-014, SDR-017



ລັດວິສາຫະກິດ ວິສະວະກຳ ຄົມມະນາຄົມ
LAO TRANSPORT ENGINEERING CONSULTANT







NR 13N IMPROVEMENT AND MAINTENANCE PROJECT
CONTRACT 1 : SIKEUTH JUNCTION - BAN SONGPEUAY
CROSS SECTION
Km 7+650 - Km 7+775

REV.	DATE	DESCRIPTION	APPROVED	NAME	SIGNATURE	LTEC CODE:
				DESIGNED	Mr. Souksavanh SYPHAKHAM	SD-262-17
				CHECKED	Mr. Khamphone SORPHABMIXAY	DATE: April, 2018
				APPROVED	Mr. Vandy VORASACK	DRW No. RCS-051
						SCALE: 1: 300

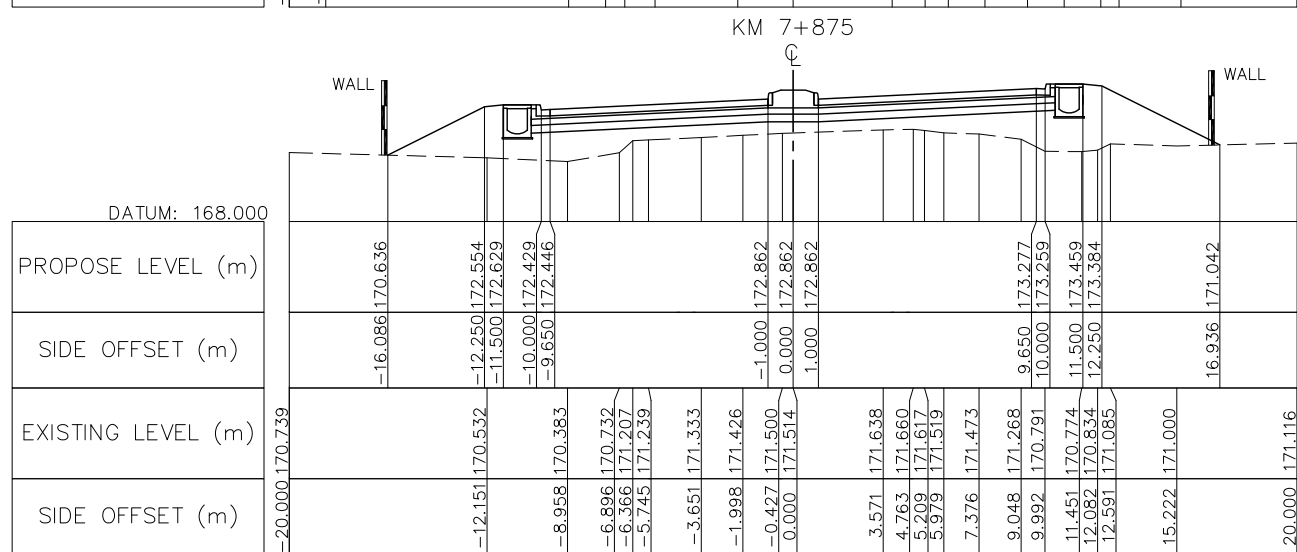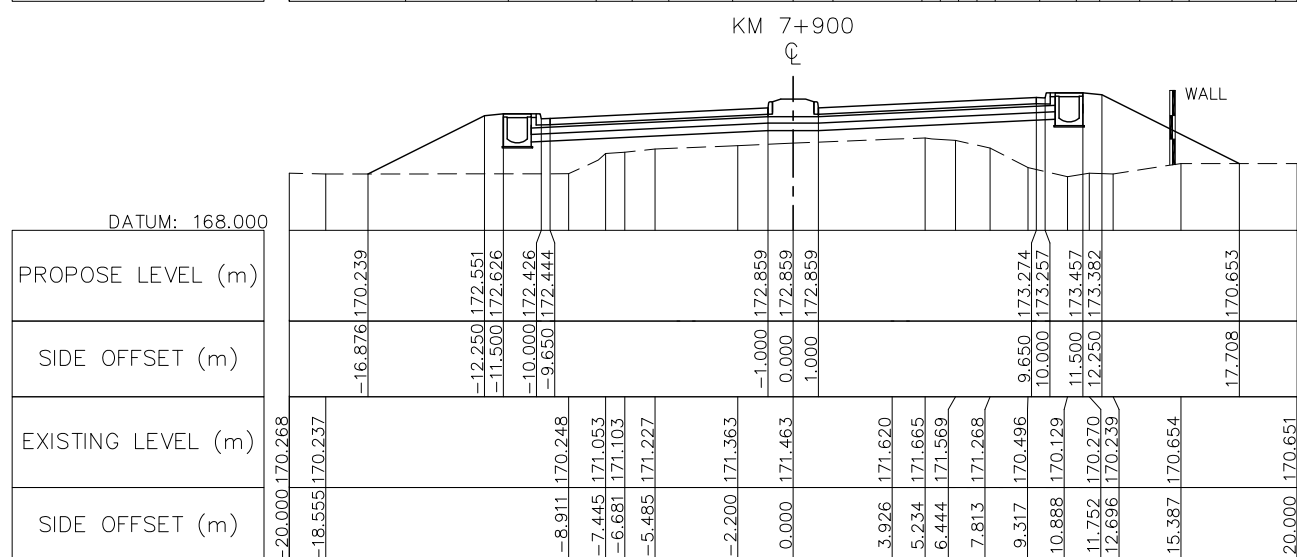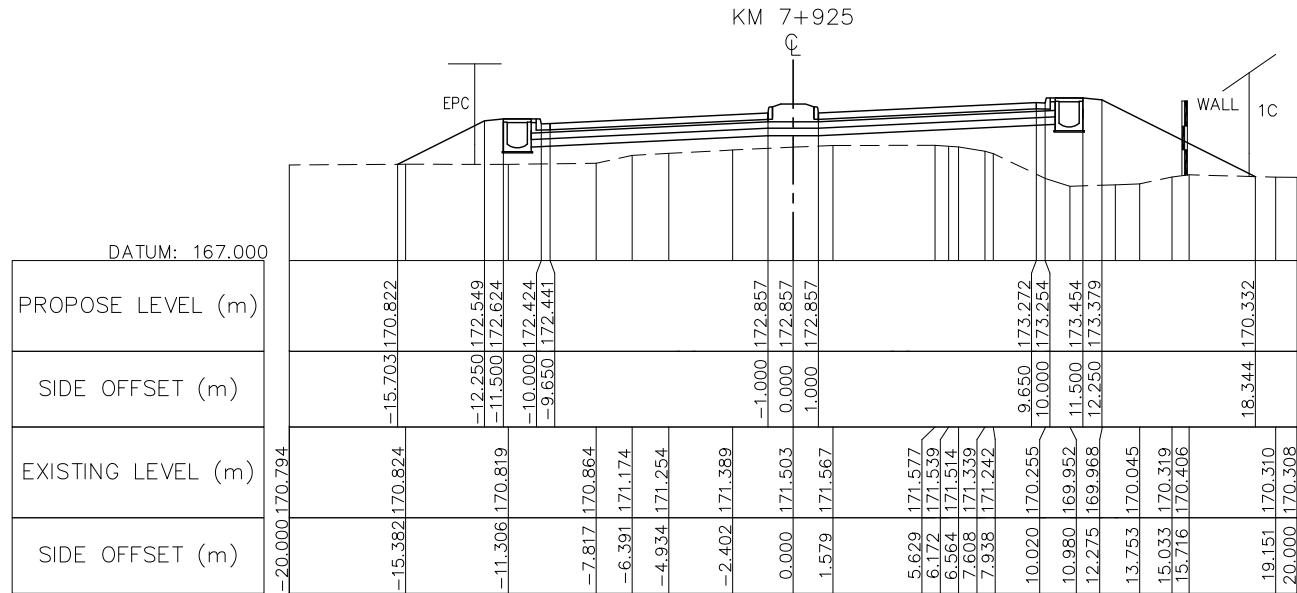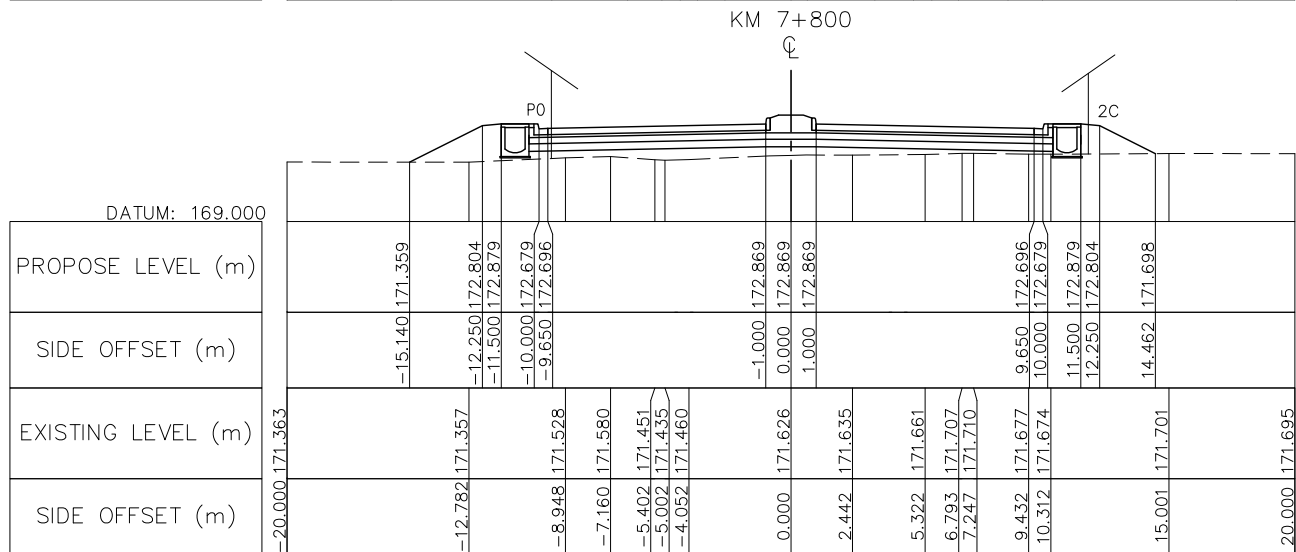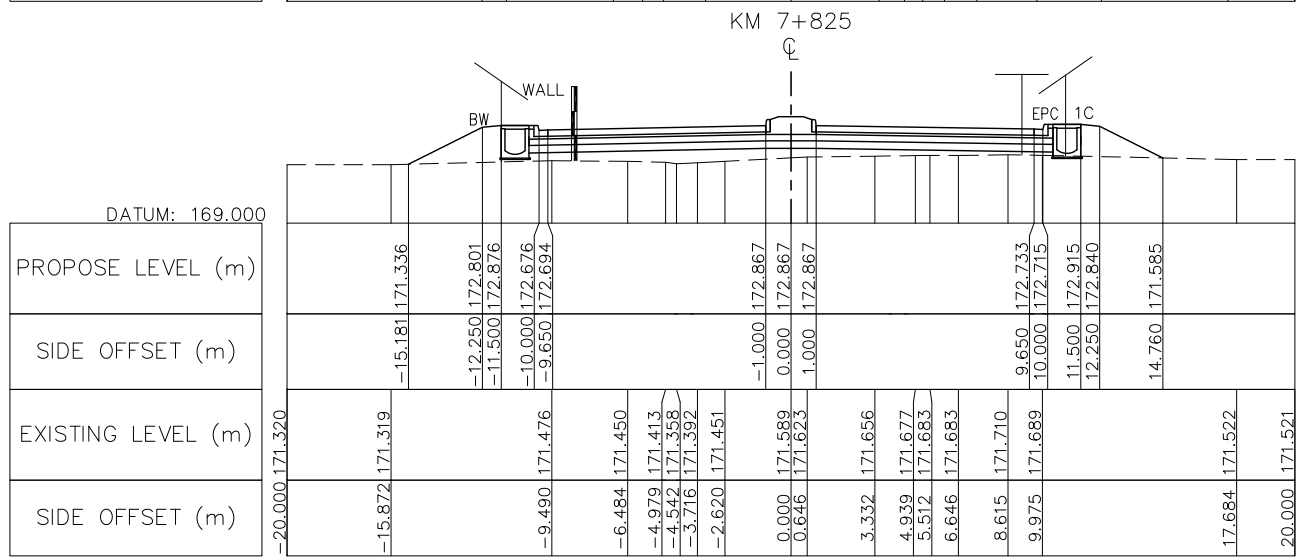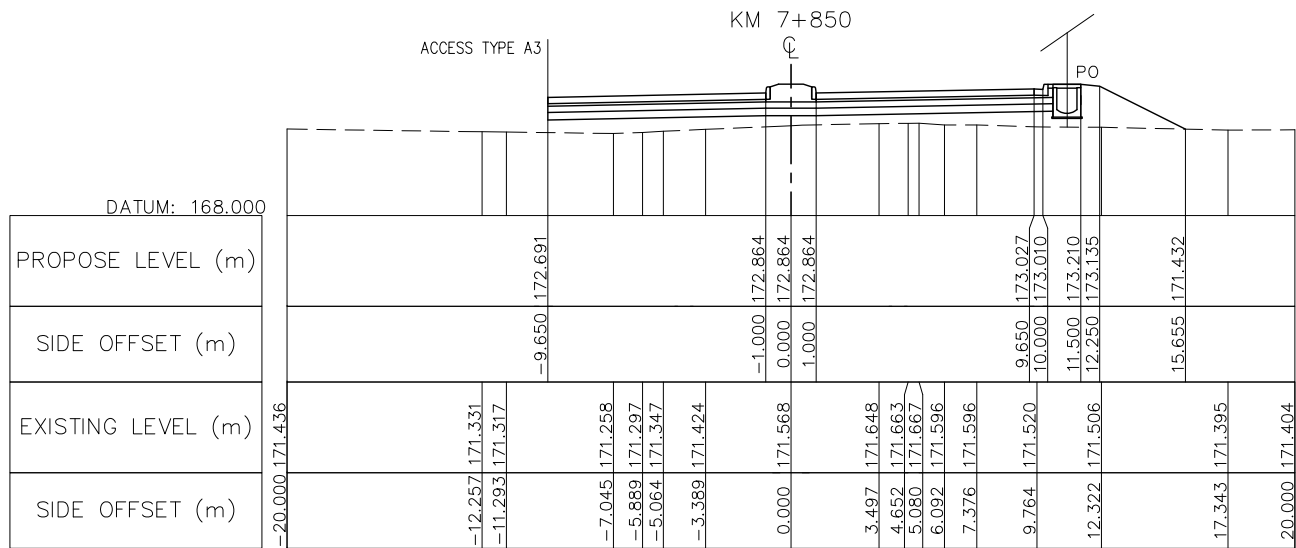

NOTE : FOR THE SECTION OF RAISED MEDIADN IS INSTALLED AT THE CURVE HAS SUPER-ELEVATION PVC PIPE Ø100 SHALL BE PROVIDED AT MEDIAN BY 10M SPACING SEE STANDARD DRAWING NUMBER SDR-014, SDR-017

 ລັດວິສາຫະກິດ ວິສະວະກຳ ຄົມມະນາຄົມ LAO TRANSPORT ENGINEERING CONSULTANT	NR 13N IMPROVEMENT AND MAINTENANCE PROJECT CONTRACT 1 : SIKEUTH JUNCTION – BAN SONGPEUAY	REV.	DATE	DESCRIPTION	APPROVED		NAME	SIGNATURE	LTEC CODE: SD-262-17
						DESIGNED	Mr. Souksavanh SYPHAKHAM		DATE: April, 2018
						CHECKED	Mr. Khamphone SORPHABMIXAY		DRW No. RCS-052
						APPROVED	Mr. Vandy VORASACK		SCALE: 1: 300
CROSS SECTION Km 7+800 – Km 7+925									

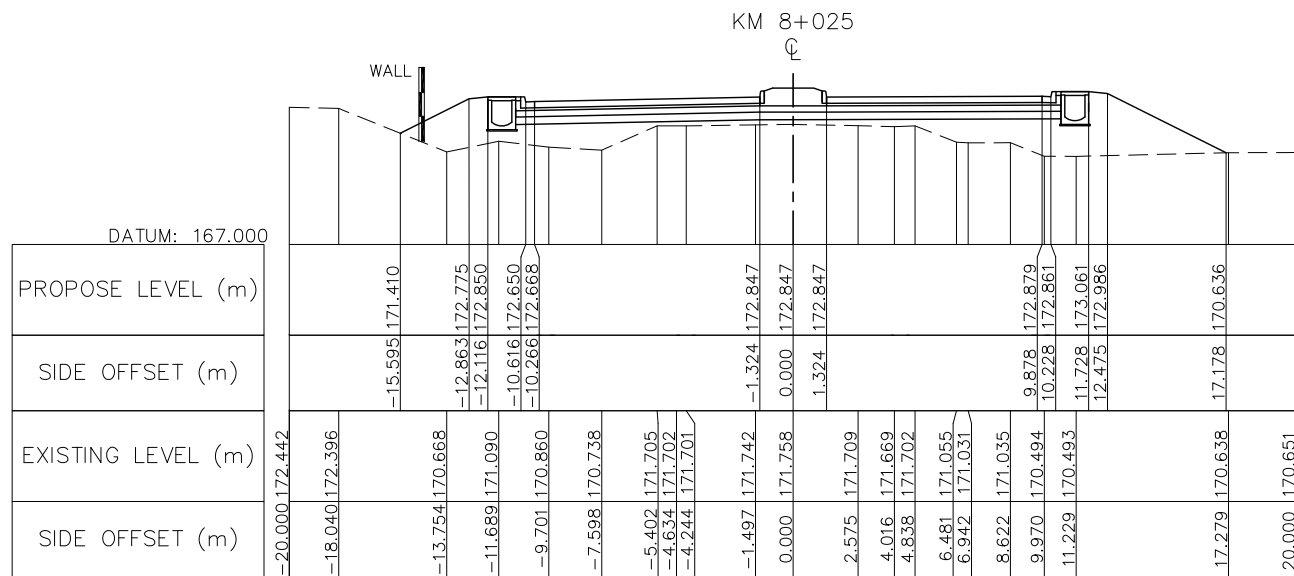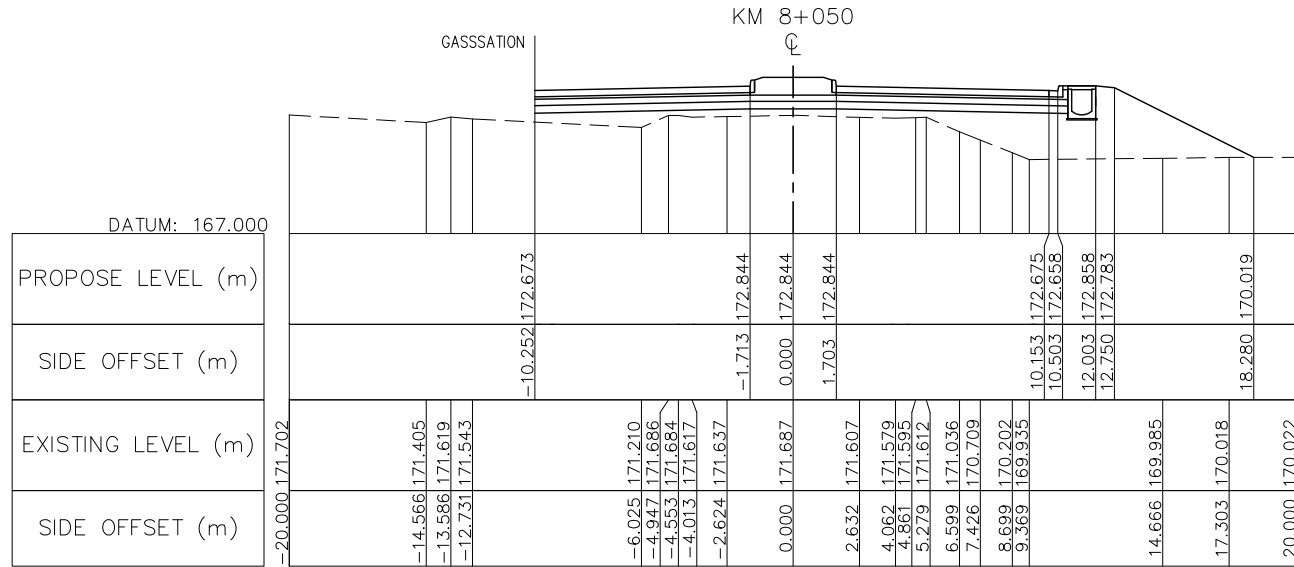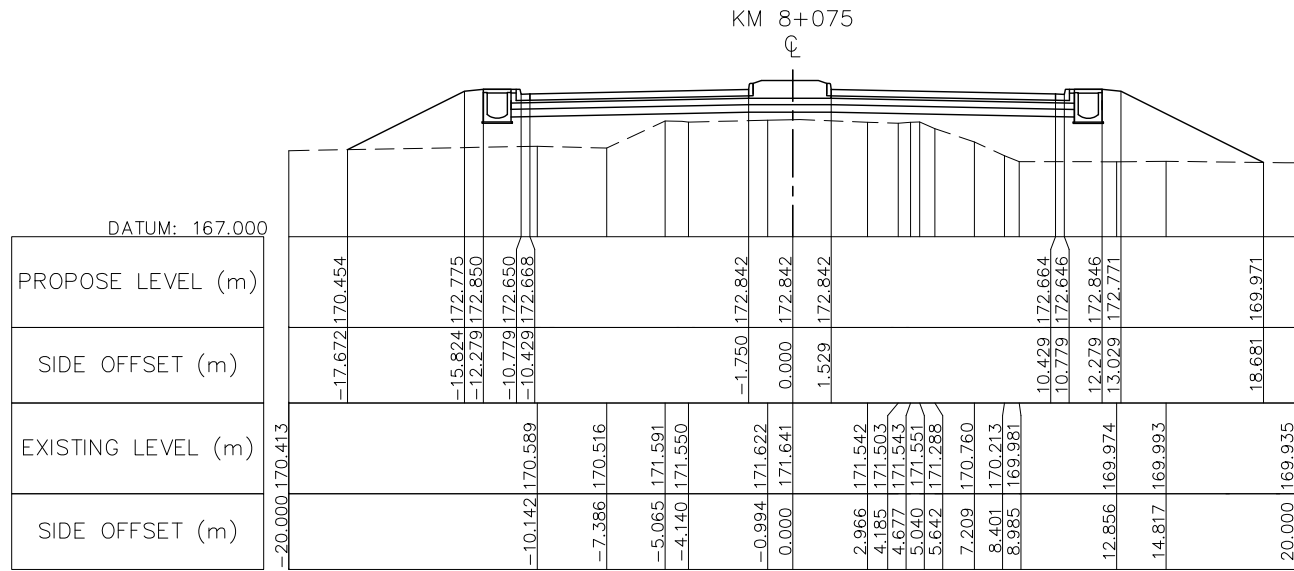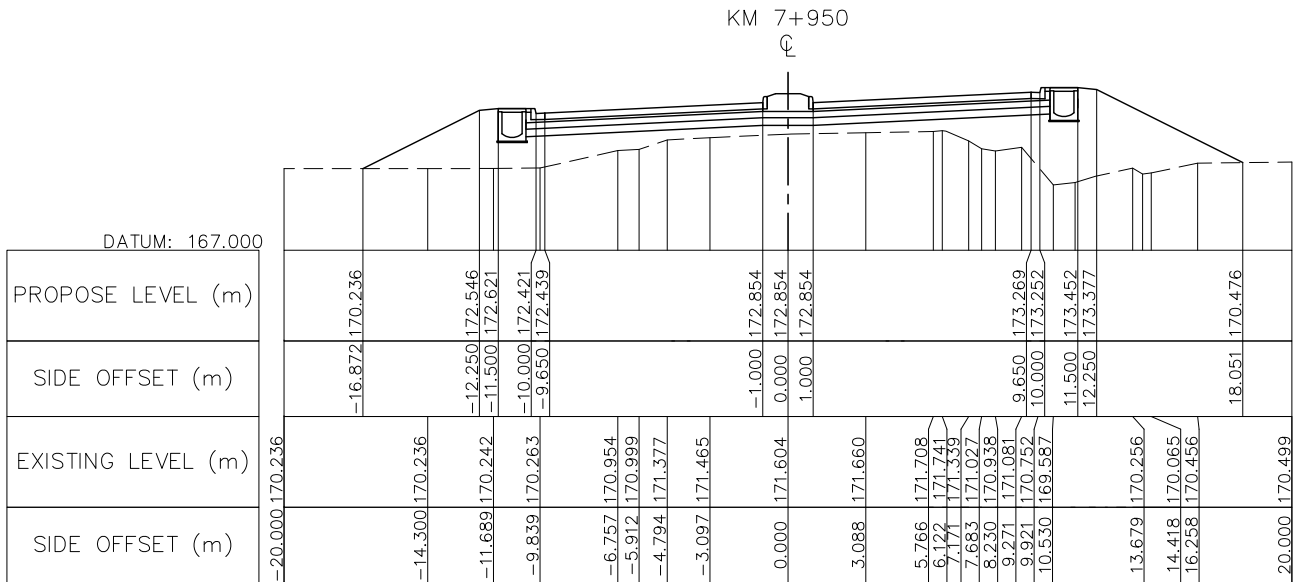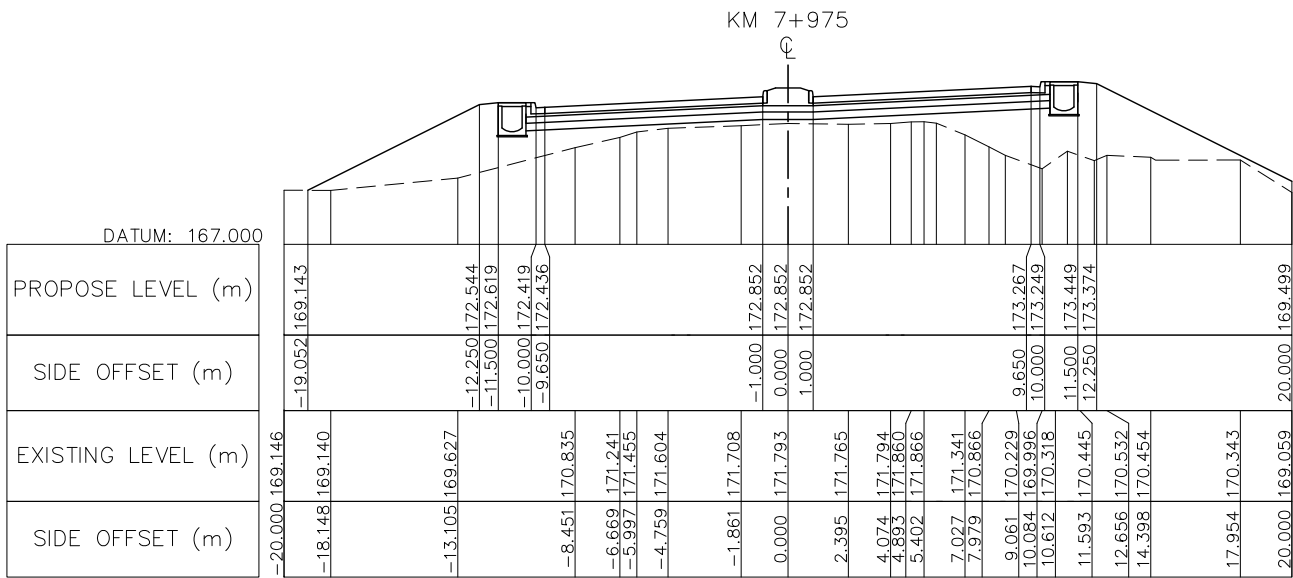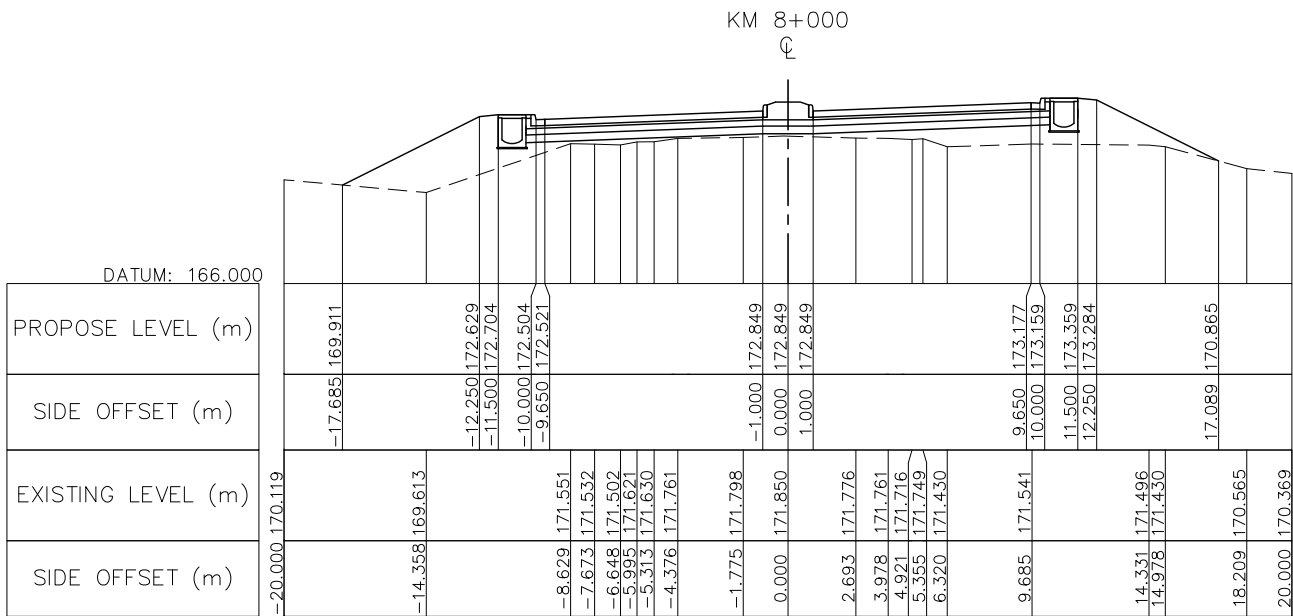




NOTE : FOR THE SECTION OF RAISED MEDIADN IS INSTALLED AT THE CURVE HAS SUPER-ELEVATION PVC PIPE Ø100 SHALL BE PROVIDED AT MEDIAN BY 10M SPACING SEE STANDARD DRAWING NUMBER SDR-014, SDR-017



ລັດວິສາຫະກິດ ວິສະວະກຳ ຄົມມະນາຄົມ
LAO TRANSPORT ENGINEERING CONSULTANT


NR 13N IMPROVEMENT AND MAINTENANCE PROJECT
CONTRACT 1 : SIKEUTH JUNCTION - BAN SONGPEUAY
CROSS SECTION
Km 7+950 - Km 8+075

REV.	DATE	DESCRIPTION	APPROVED	NAME	SIGNATURE	LTEC CODE:
				DESIGNED	Mr. Souksavanh SYPHAKHAM	SD-262-17
				CHECKED	Mr. Khamphone SORPHABMIXAY	DATE: April, 2018
				APPROVED	Mr. Vandy VORASACK	DRW No. RCS-053
						SCALE: 1: 300




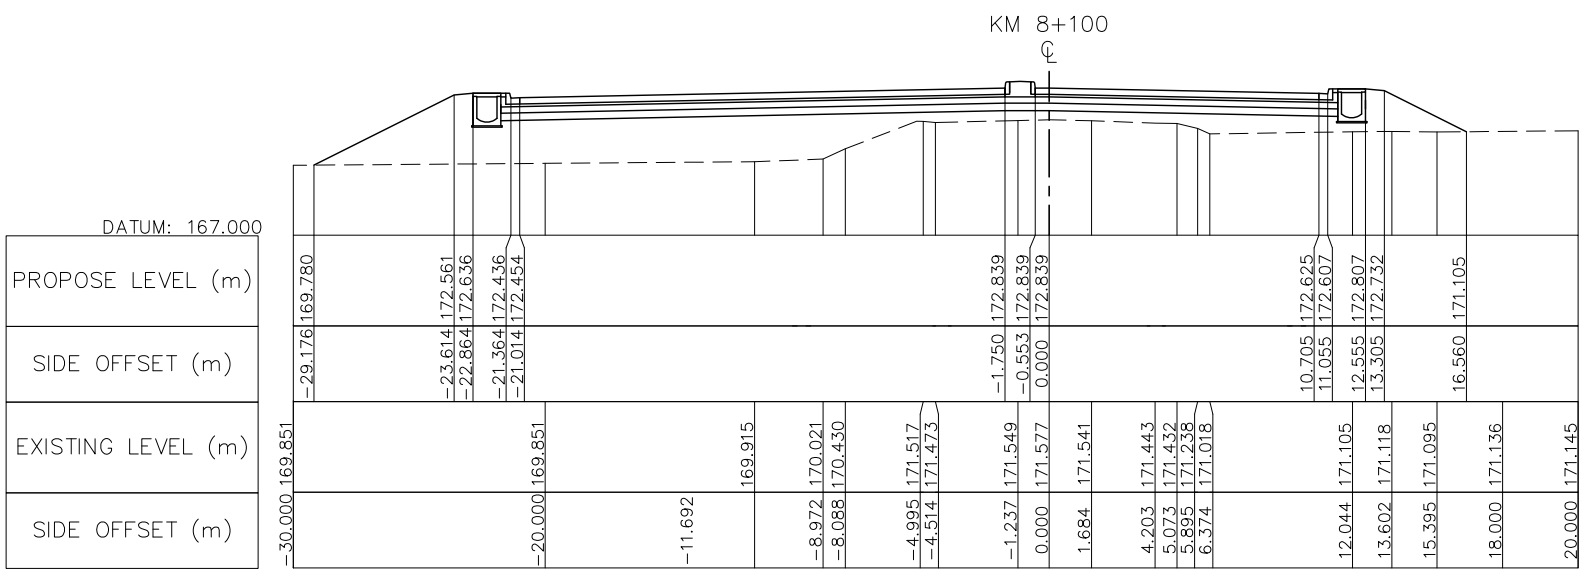
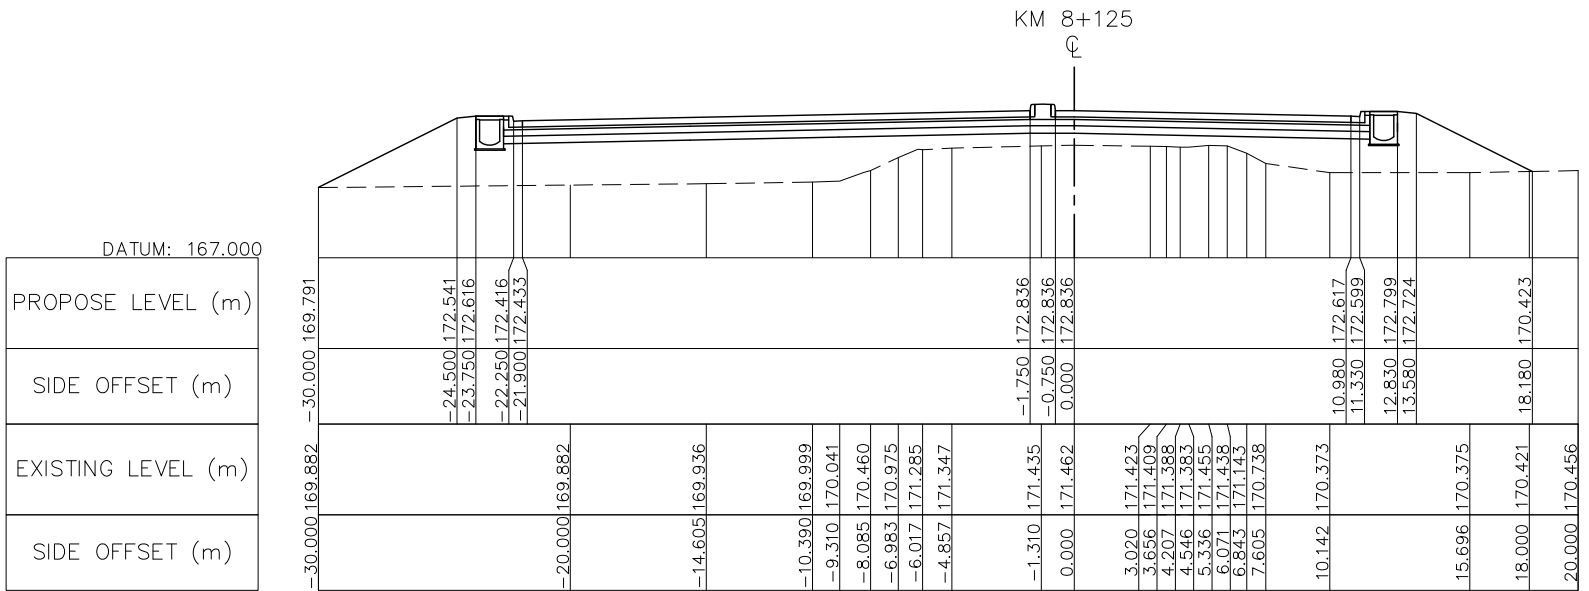
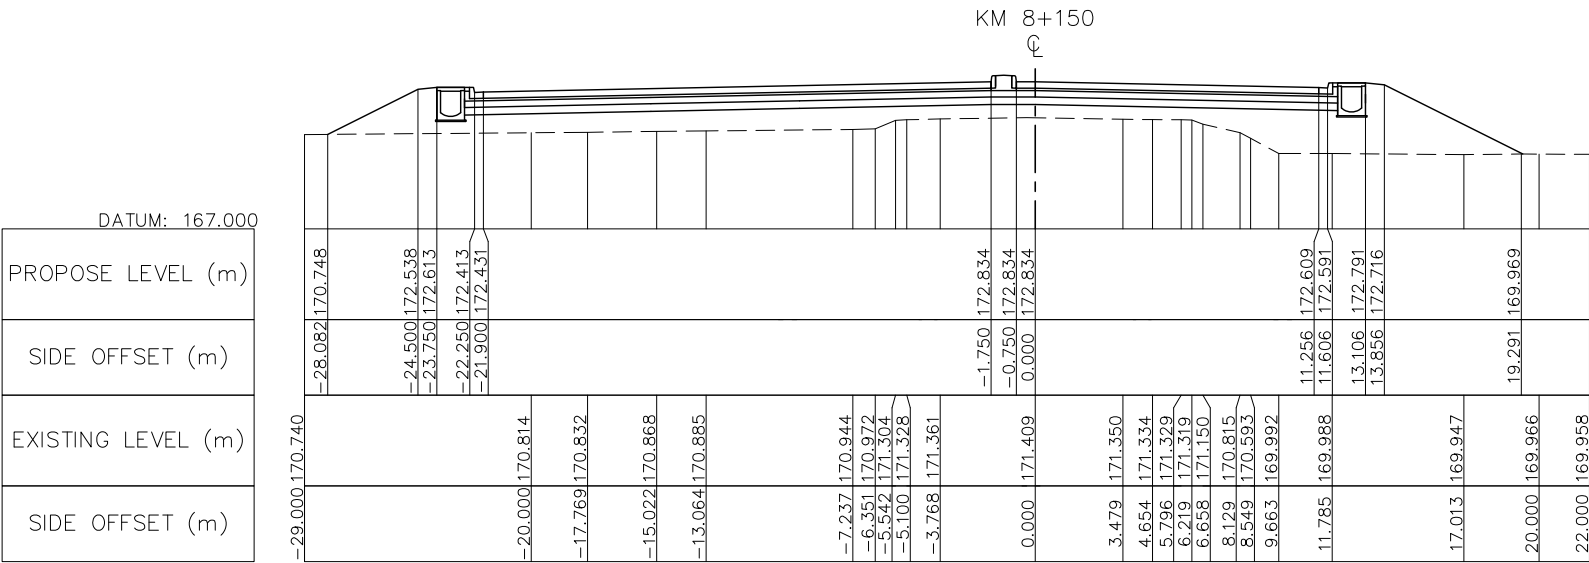


NOTE : FOR THE SECTION OF RAISED MEDIADN IS INSTALLED AT THE CURVE HAS SUPER-ELEVATION PVC PIPE Ø100 SHALL BE PROVIDED AT MEDIAN BY 10M SPACING SEE STANDARD DRAWING NUMBER SDR-014, SDR-017

 ລັດວິສາຫະກິດ ວິສະວະກຳ ຄົມມະນາຄົມ LAO TRANSPORT ENGINEERING CONSULTANT	NR 13N IMPROVEMENT AND MAINTENANCE PROJECT CONTRACT 1 : SIKEUTH JUNCTION – BAN SONGPEUAY	REV.	DATE	DESCRIPTION	APPROVED		NAME	SIGNATURE	LTEC CODE: SD-262-17
						DESIGNED	Mr. Souksavanh SYPHAKHAM		DATE: April, 2018
						CHECKED	Mr. Khamphone SORPHABMIXAY		DRW No. RCS-054
						APPROVED	Mr. Vandy VORASACK		SCALE: 1: 300

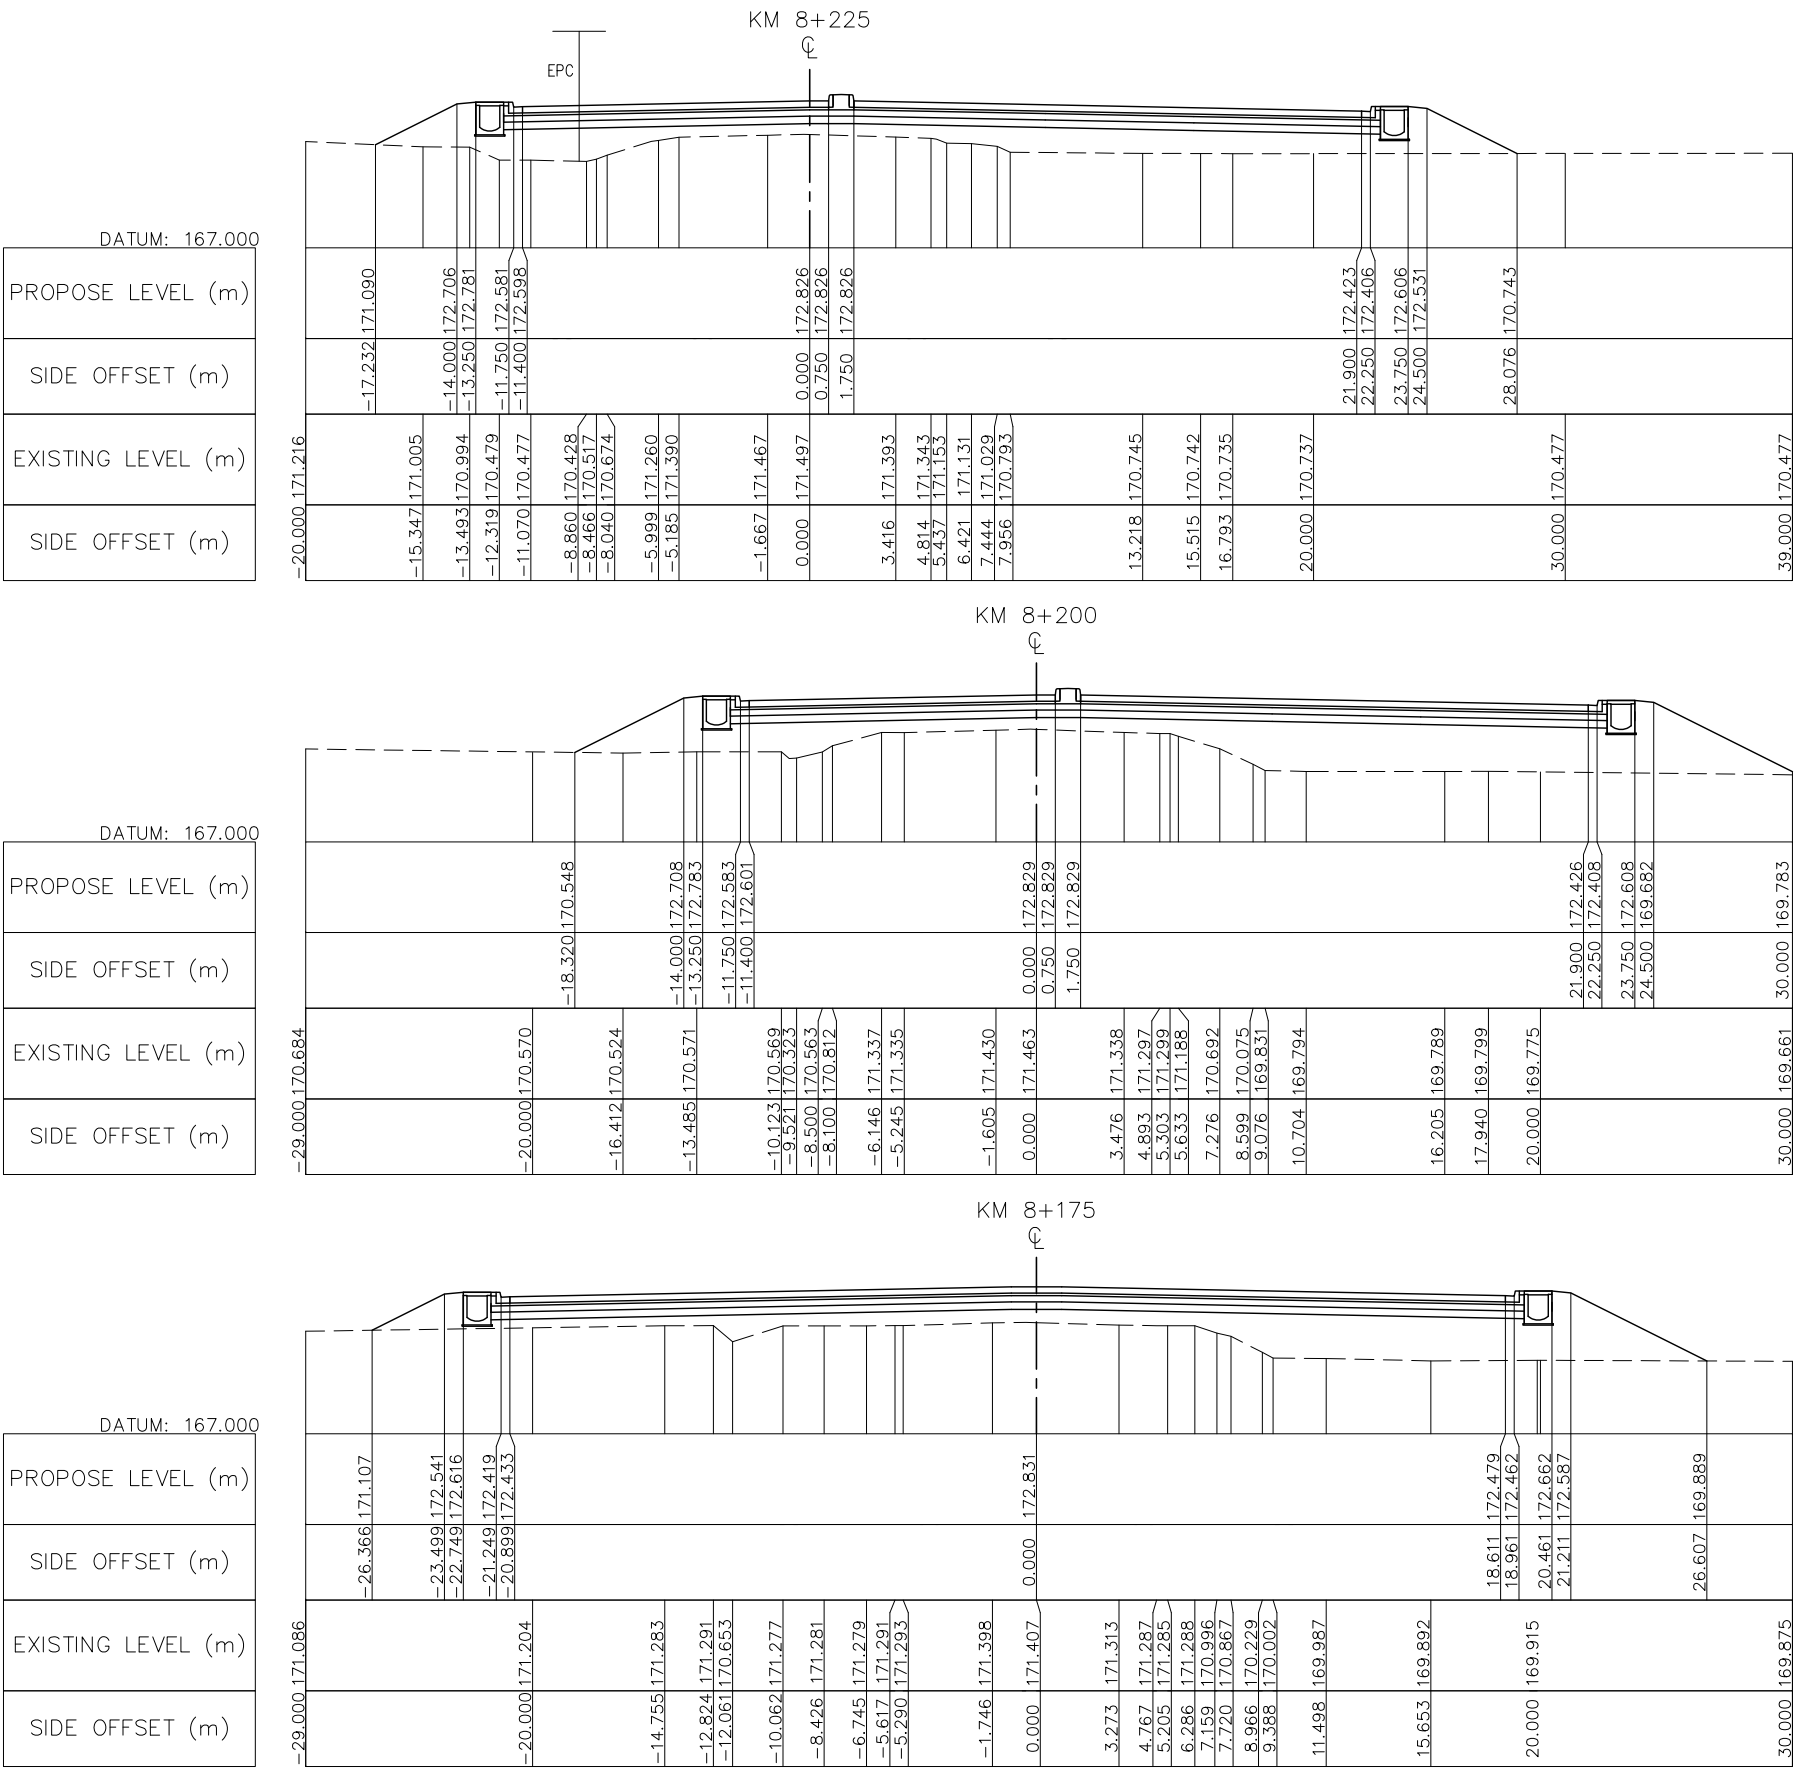

 Lao Transport Engineering Consultant	ລັດວິສາຫະກິດ ວິສະວະກຳ ຄົມມະນາຄົມ LAO TRANSPORT ENGINEERING CONSULTANT	NR 13N IMPROVEMENT AND MAINTENANCE PROJECT CONTRACT 1 : SIKEUTH JUNCTION – BAN SONGPEUAY	REV.	DATE	DESCRIPTION	APPROVED		NAME	SIGNATURE	LTEC CODE: SD–262–17
						DESIGNED	Mr. Souksavanh SYPHAKHAM		DATE: April, 2018	
		CROSS SECTION Km 8+175 – Km 8+225				CHECKED	Mr. Khamphone SORPHABMIXAY		DRW No. RCS–055	
						APPROVED	Mr. Vandy VORASACK		SCALE: 1: 300	

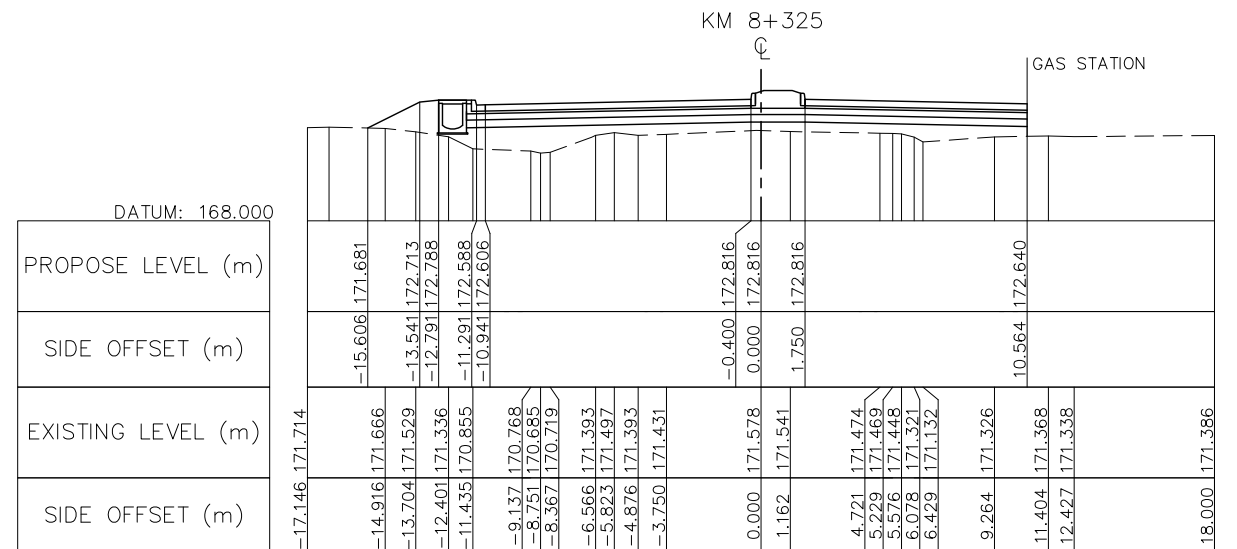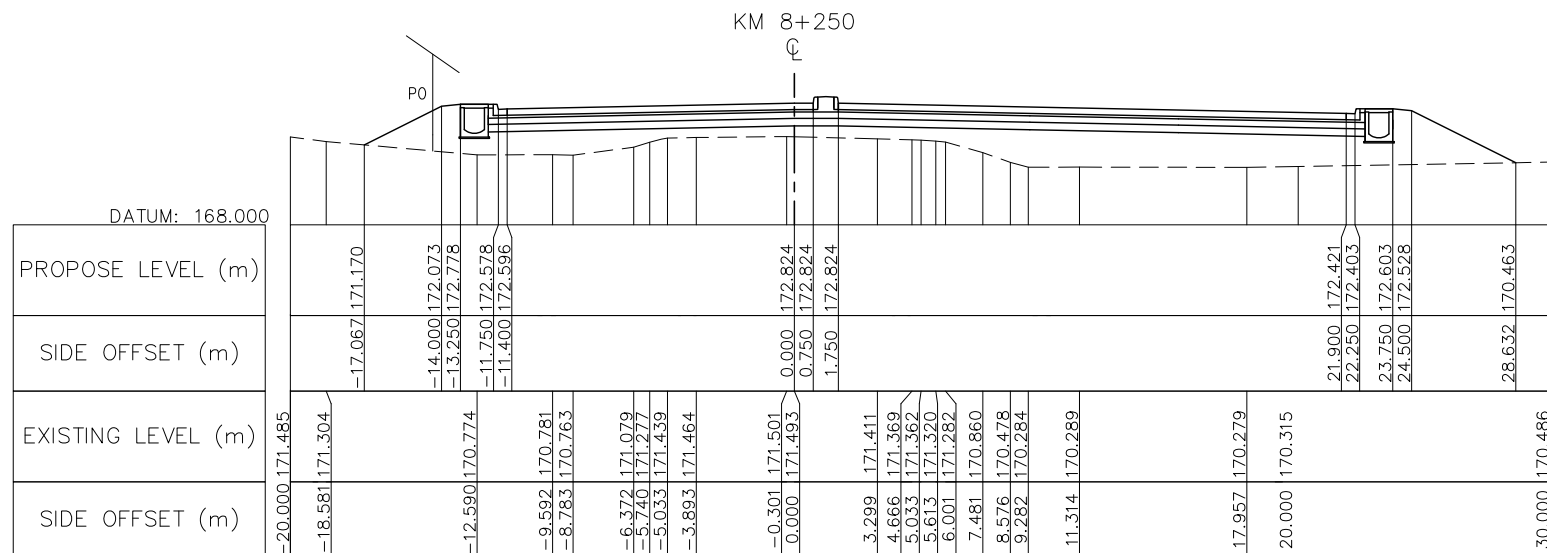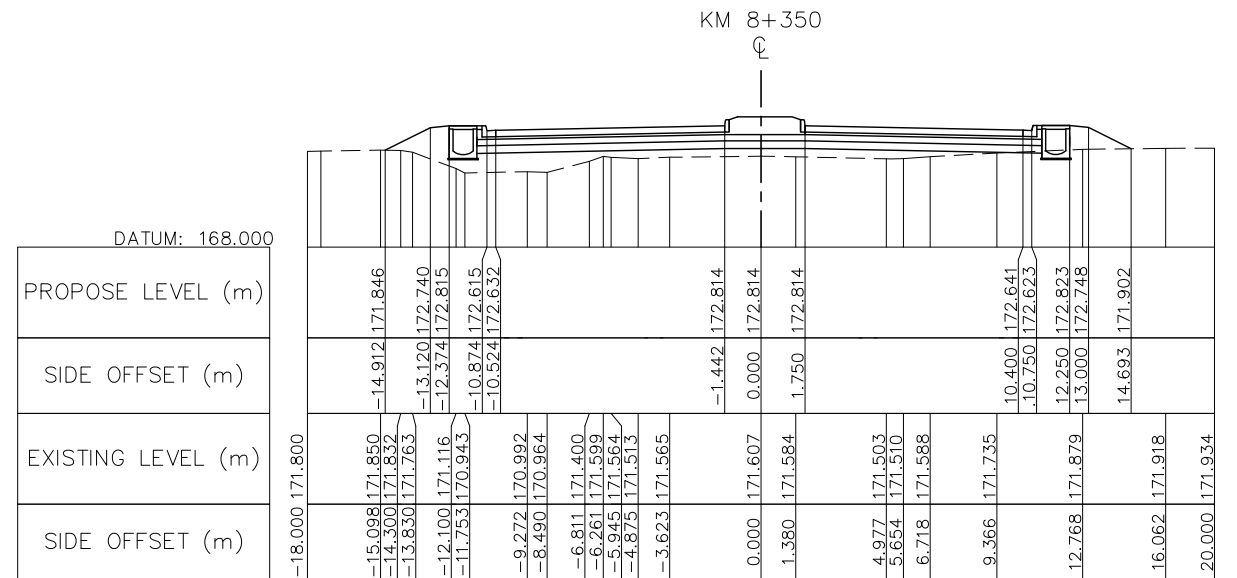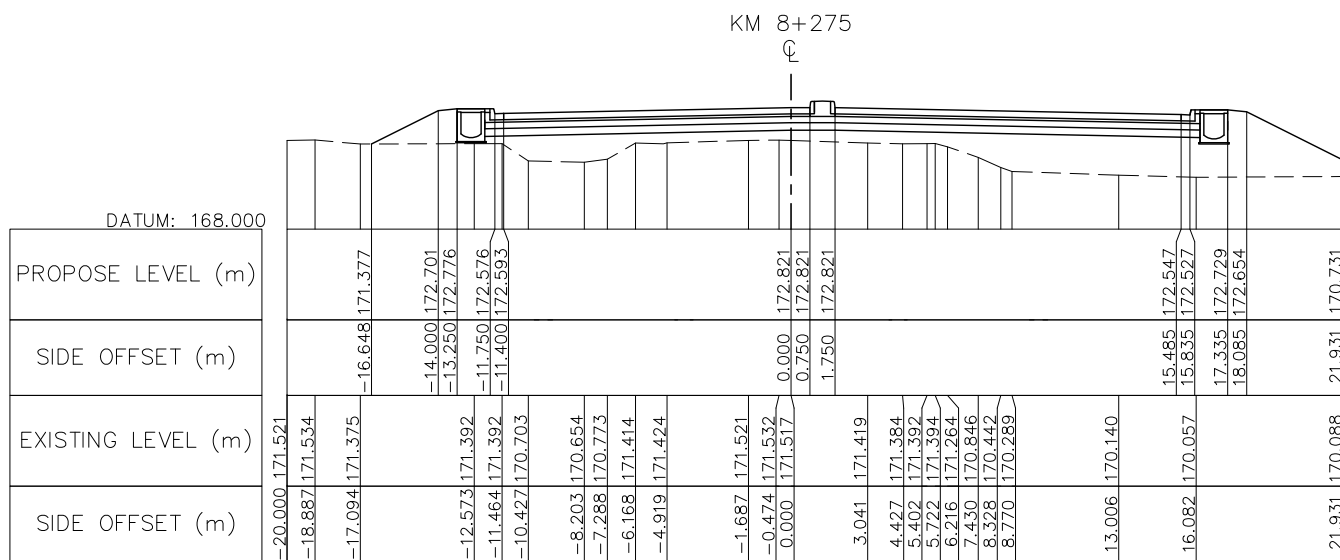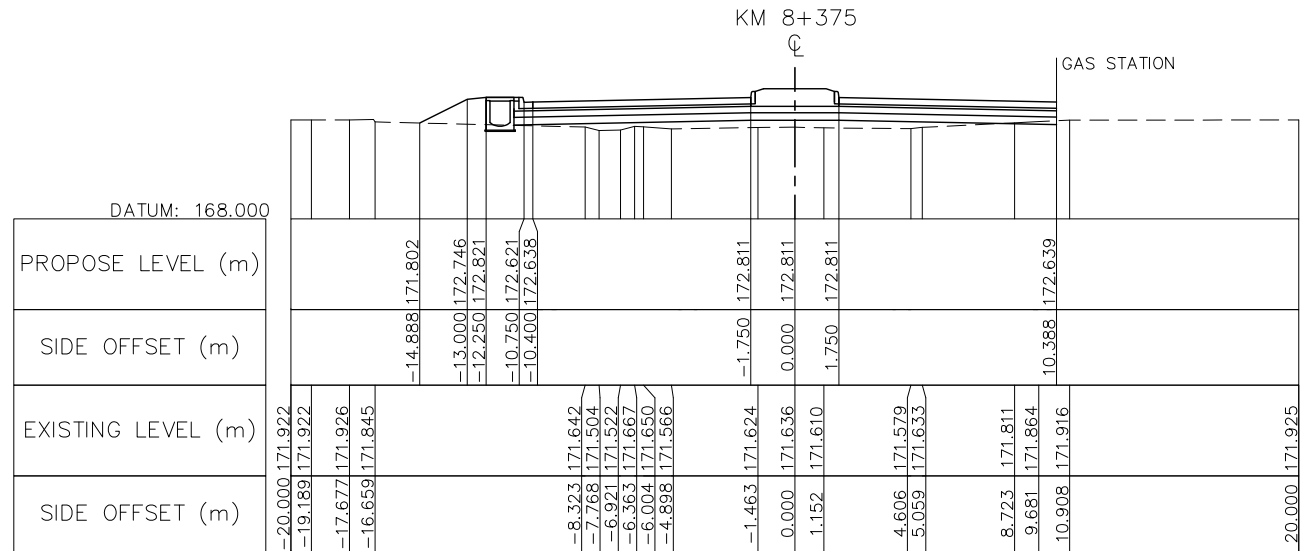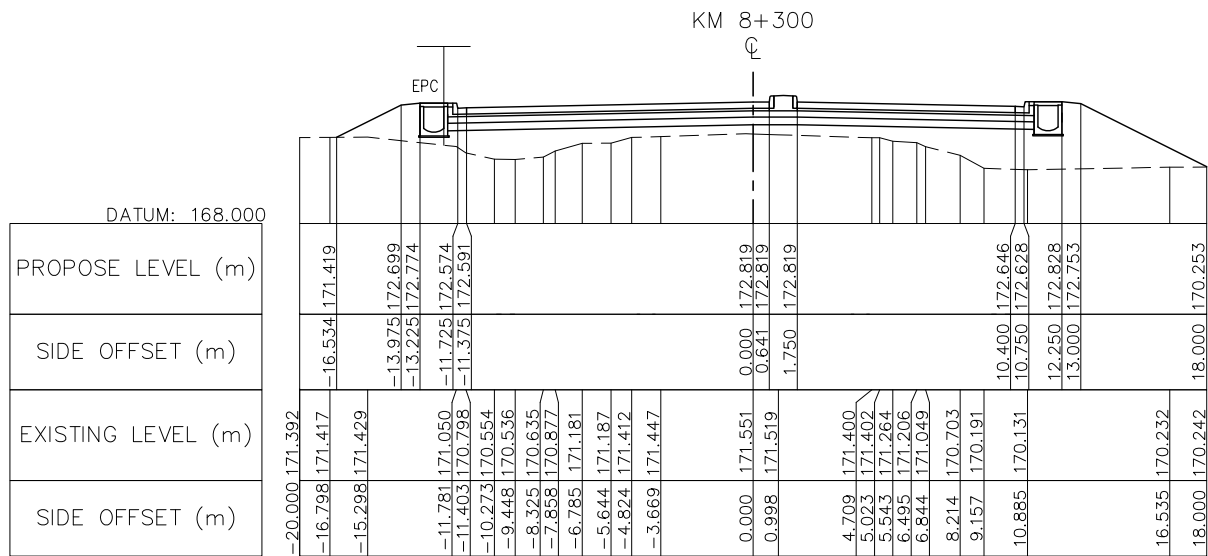







NOTE : FOR THE SECTION OF RAISED MEDIADN IS INSTALLED AT THE CURVE HAS SUPER-ELEVATION PVC PIPE Ø100 SHALL BE PROVIDED AT MEDIAN BY 10M SPACING SEE STANDARD DRAWING NUMBER SDR-014, SDR-017



ລັດວິສາຫະກິດ ວິສະວະກຳ ຄົມມະນາຄົມ
LAO TRANSPORT ENGINEERING CONSULTANT

NR 13N IMPROVEMENT AND MAINTENANCE PROJECT
CONTRACT 1 : SIKEUTH JUNCTION - BAN SONGPEUAY
CROSS SECTION
Km 8+250 - Km 8+375

REV.	DATE	DESCRIPTION	APPROVED	NAME	SIGNATURE	LTEC CODE: SD-262-17
				DESIGNED	Mr. Souksavanh SYPHAKHAM	DATE: April, 2018
				CHECKED	Mr. Khamphone SORPHABMIXAY	DRW No. RCS-056
				APPROVED	Mr. Vandy VORASACK	SCALE: 1: 300

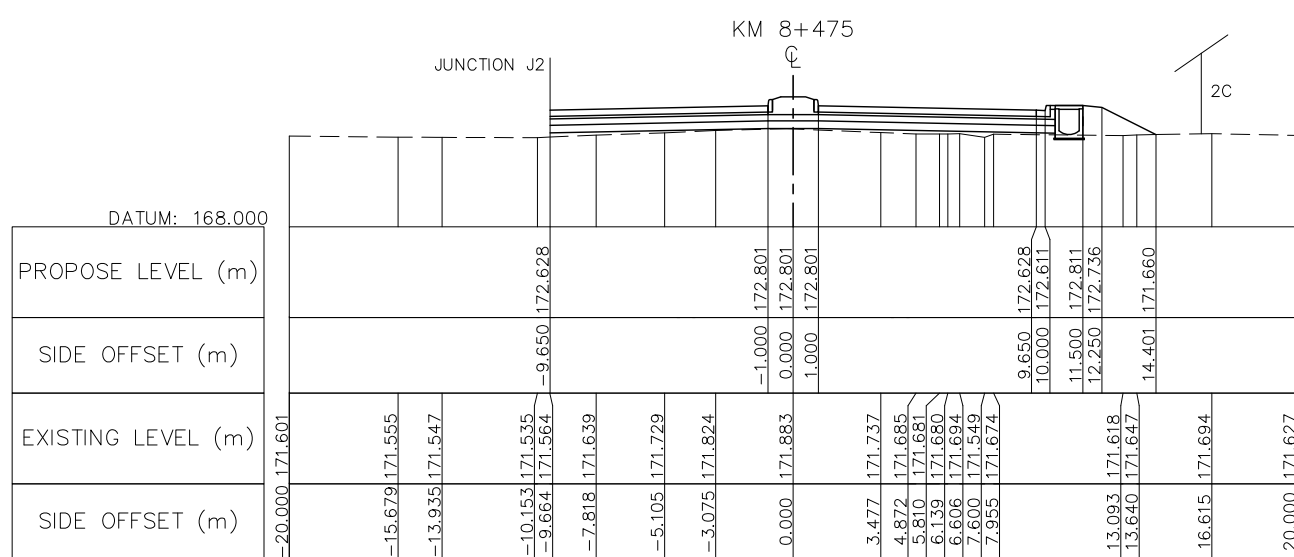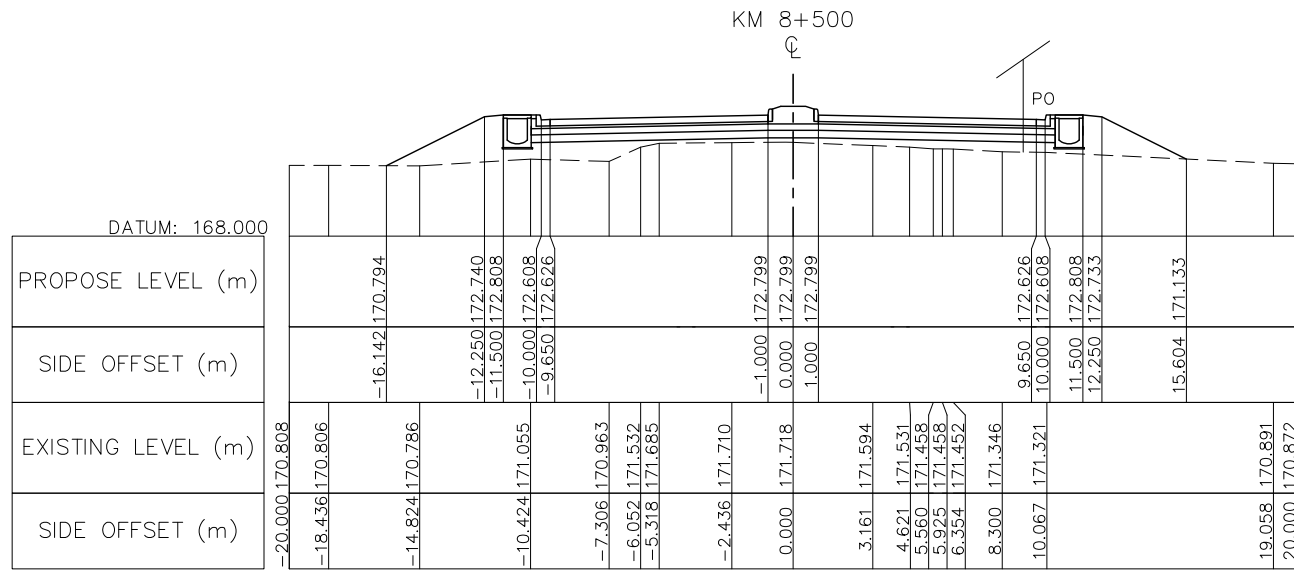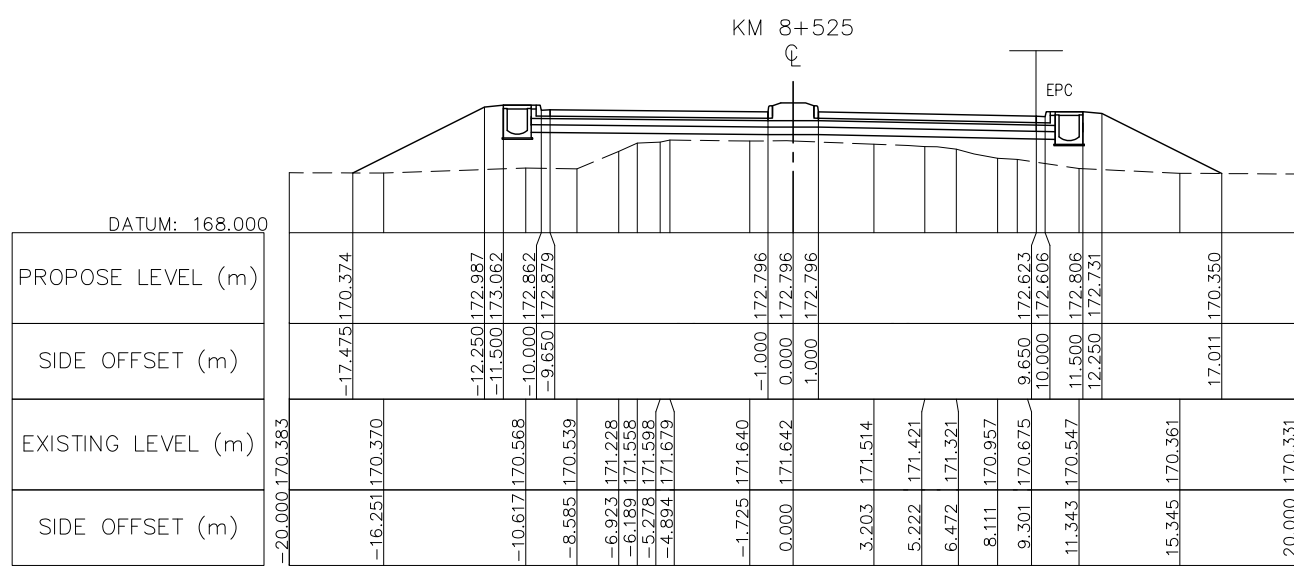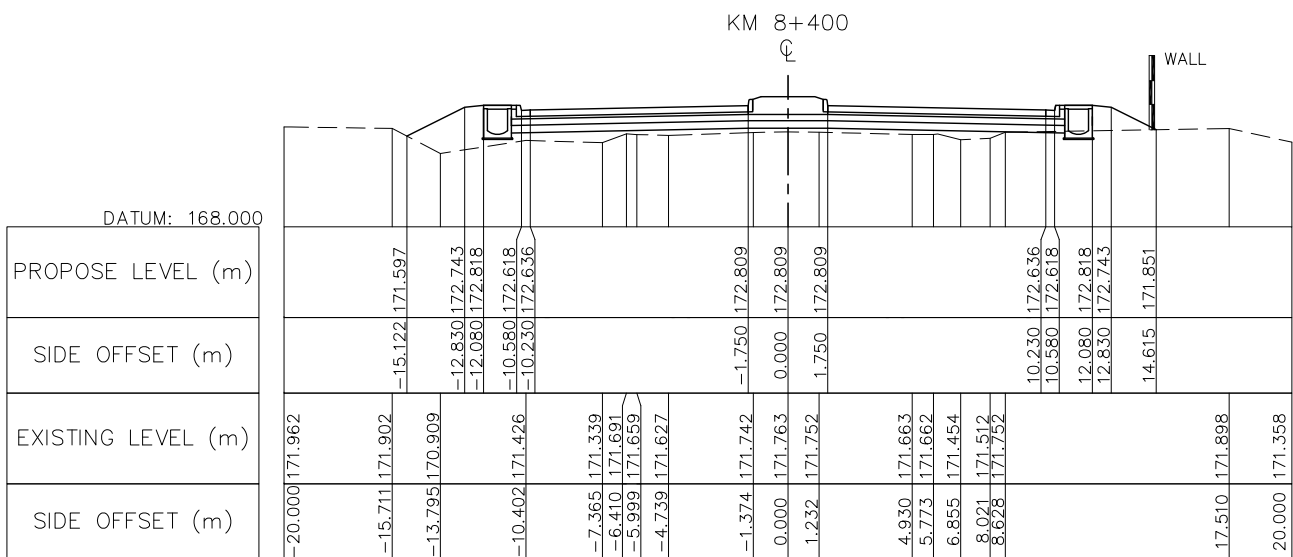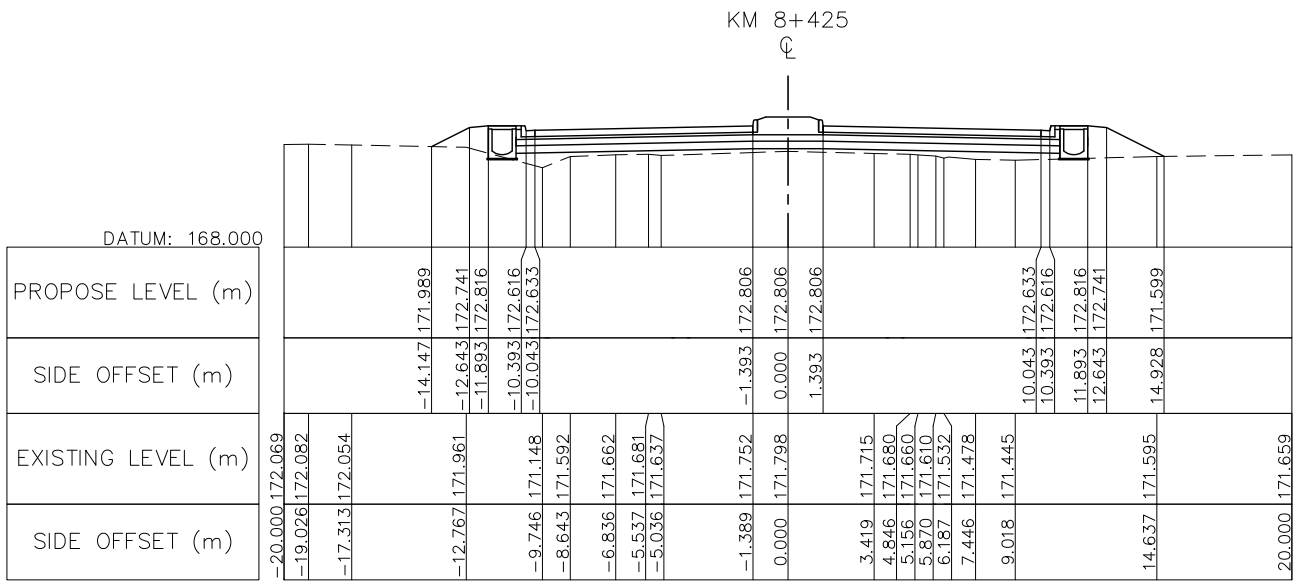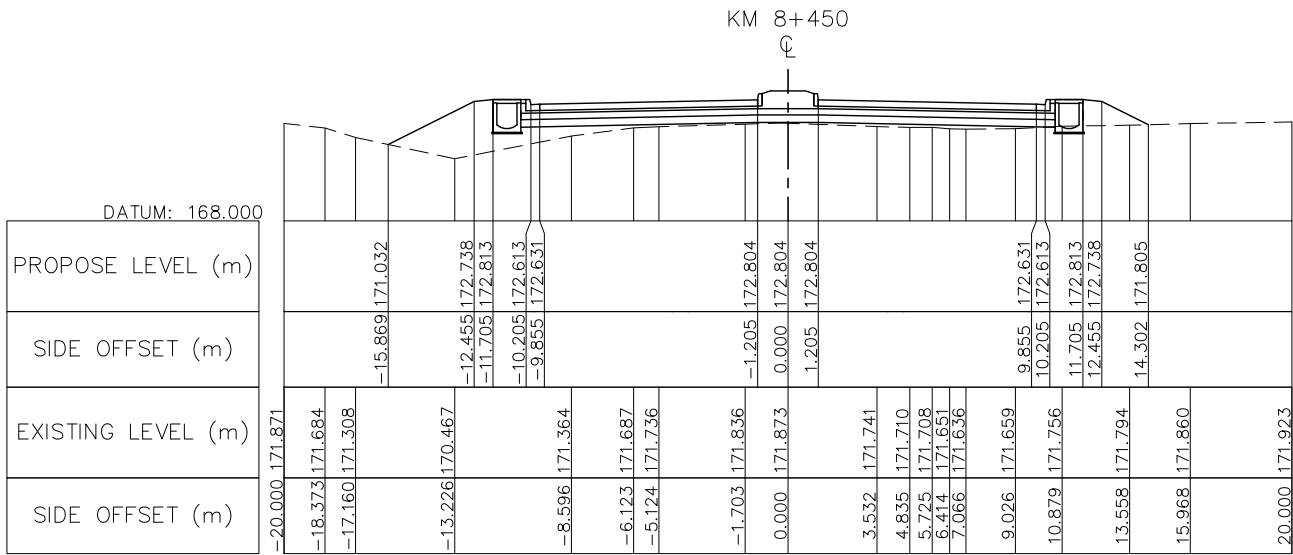







NOTE : FOR THE SECTION OF RAISED MEDIADN IS INSTALLED AT THE CURVE HAS SUPER-ELEVATION PVC PIPE Ø100 SHALL BE PROVIDED AT MEDIAN BY 10M SPACING SEE STANDARD DRAWING NUMBER SDR-014, SDR-017



ລັດວິສາຫະກິດ ວິສະວະກຳ ຄົມມະນາຄົມ
LAO TRANSPORT ENGINEERING CONSULTANT

NR 13N IMPROVEMENT AND MAINTENANCE PROJECT
CONTRACT 1 : SIKEUTH JUNCTION - BAN SONGPEUAY
CROSS SECTION
Km 8+400 - Km 8+525

REV.	DATE	DESCRIPTION	APPROVED	NAME	SIGNATURE	LTEC CODE:
				DESIGNED	Mr. Souksavanh SYPHAKHAM	SD-262-17
				CHECKED	Mr. Khamphone SORPHABMIXAY	DATE: April, 2018
				APPROVED	Mr. Vandy VORASACK	DRW No. RCS-057
						SCALE: 1: 300

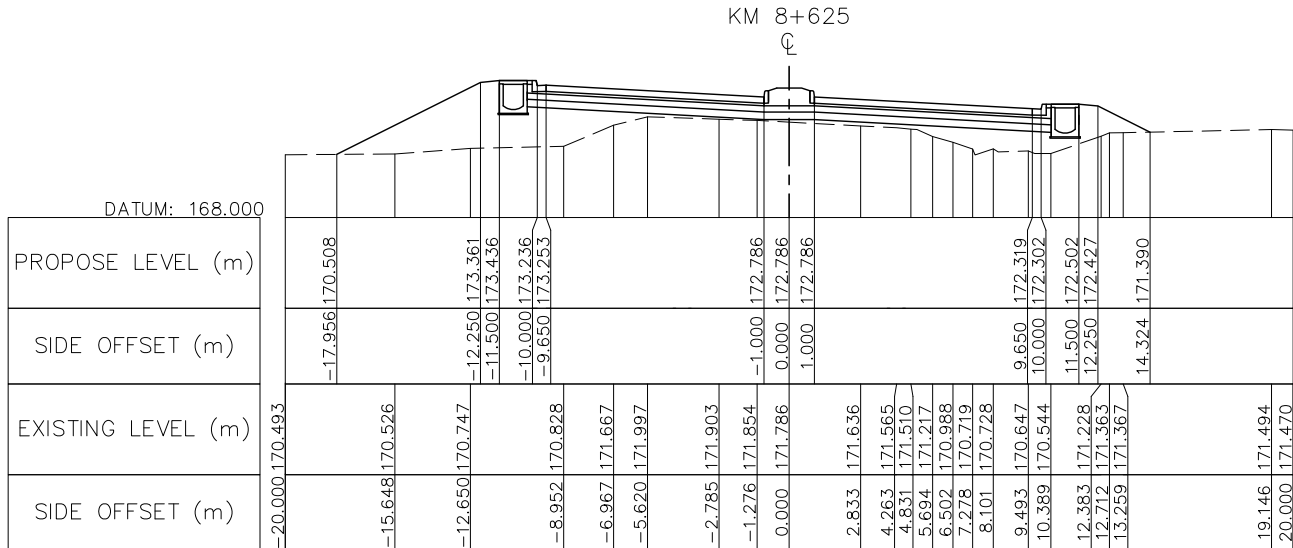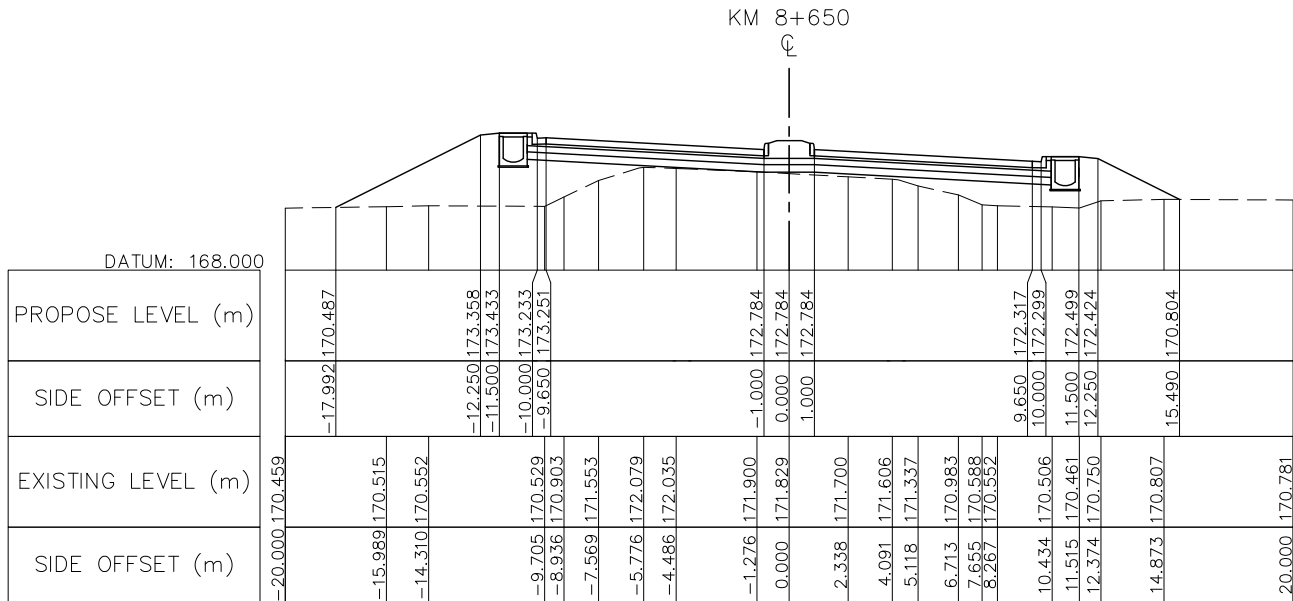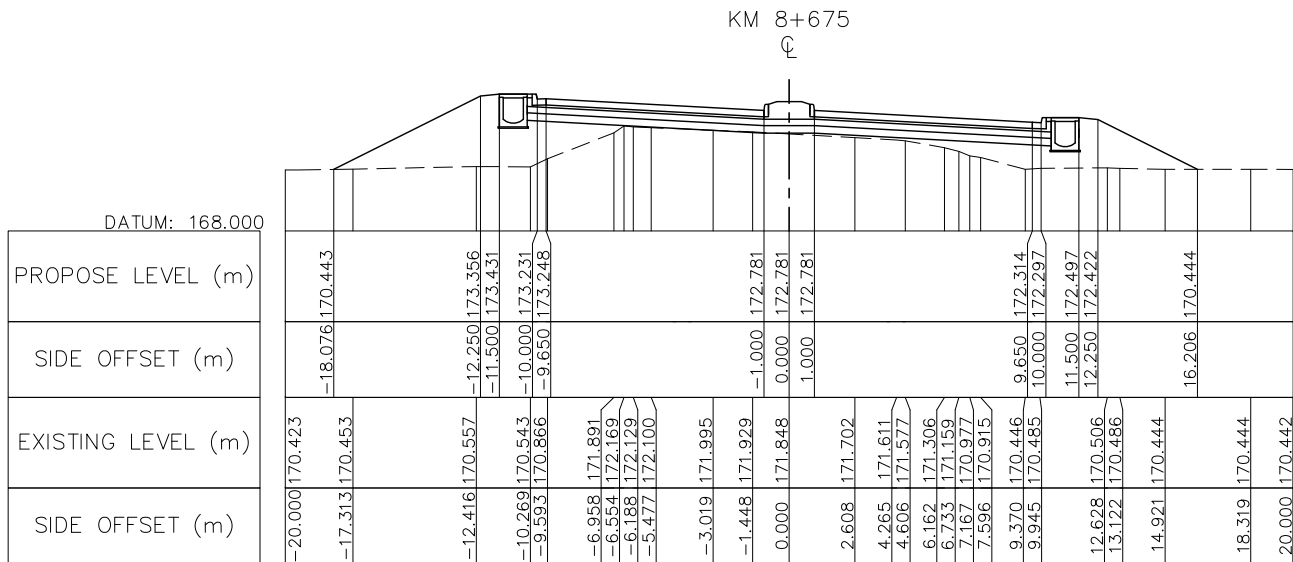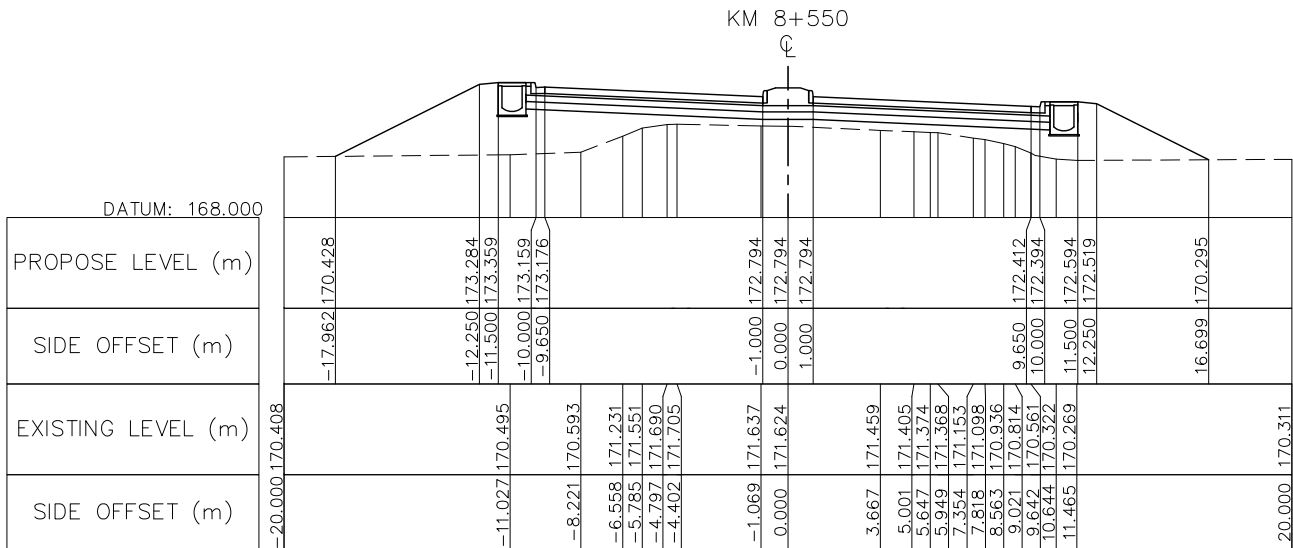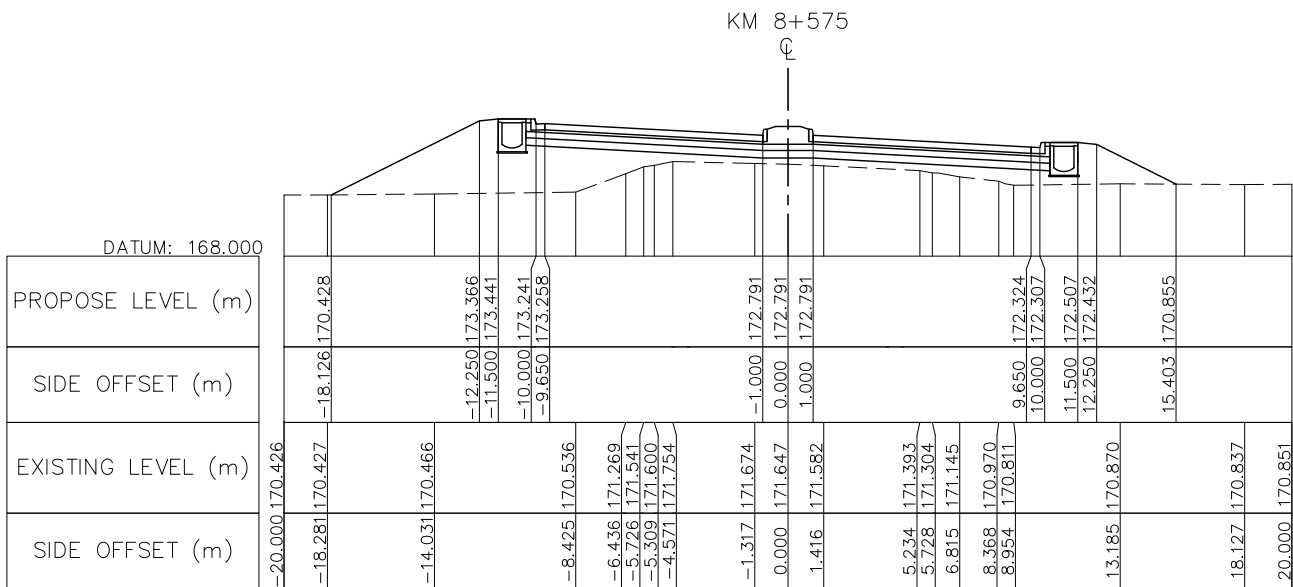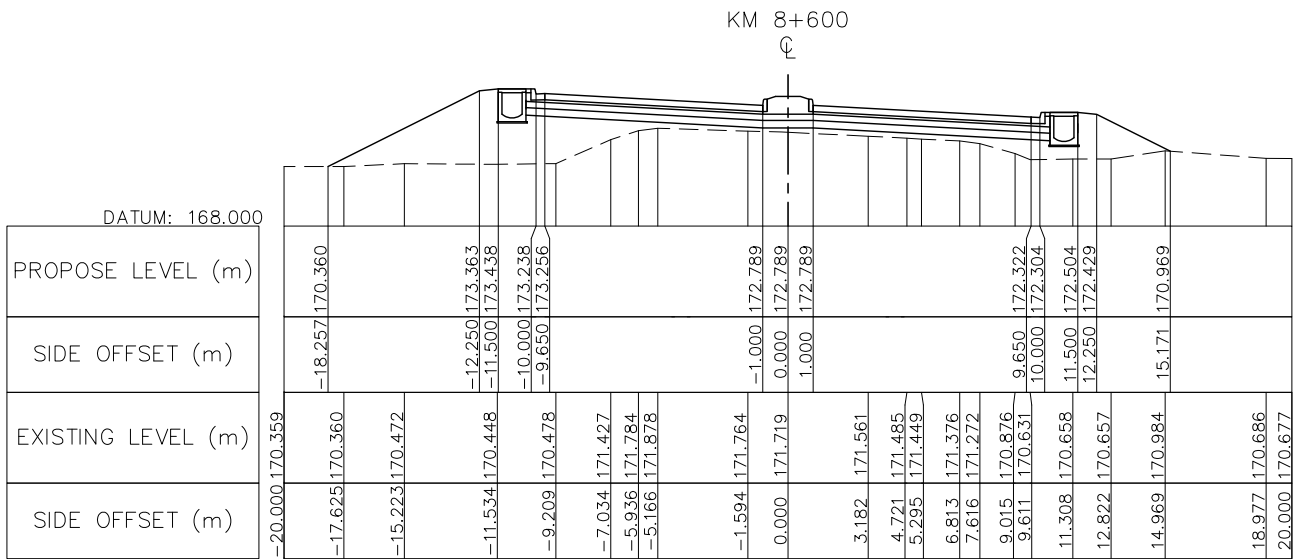







NOTE : FOR THE SECTION OF RAISED MEDIADN IS INSTALLED AT THE CURVE HAS SUPER-ELEVATION PVC PIPE ø100 SHALL BE PROVIDED AT MEDIAN BY 10M SPACING SEE STANDARD DRAWING NUMBER SDR-014, SDR-017



ລັດວິສາຫະກິດ ວິສະວະກຳ ຄົມມະນາຄົມ
LAO TRANSPORT ENGINEERING CONSULTANT

NR 13N IMPROVEMENT AND MAINTENANCE PROJECT
CONTRACT 1 : SIKEUTH JUNCTION - BAN SONGPEUAY
CROSS SECTION
Km 8+550 - Km 8+675







REV.	DATE	DESCRIPTION	APPROVED	NAME	SIGNATURE	LTEC CODE:
						SD-262-17
				DESIGNED	Mr. Souksavanh SYPHAKHAM	DATE: April, 2018
				CHECKED	Mr. Khamphone SORPHABMIXAY	DRW No. RCS-058
				APPROVED	Mr. Vandy VORASACK	SCALE: 1: 300

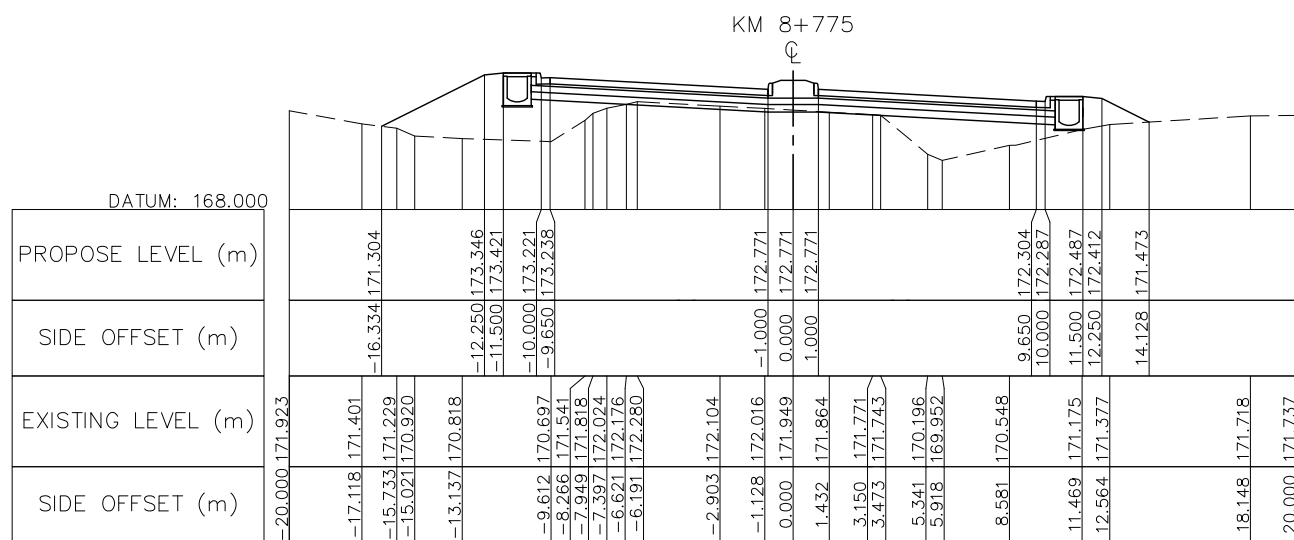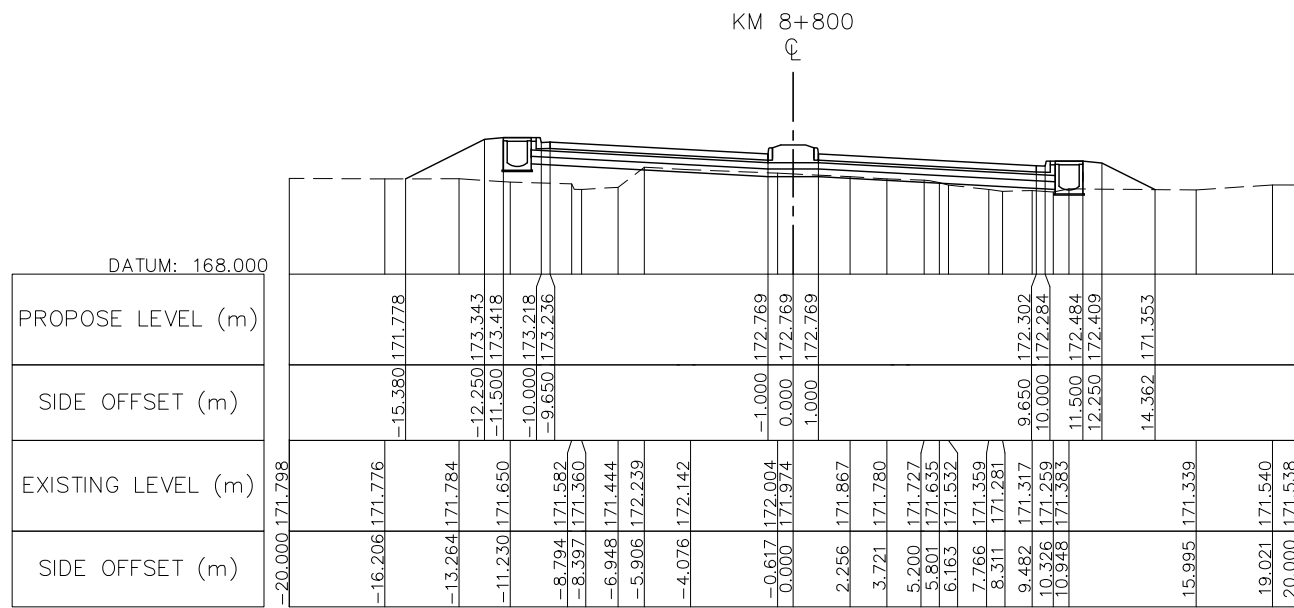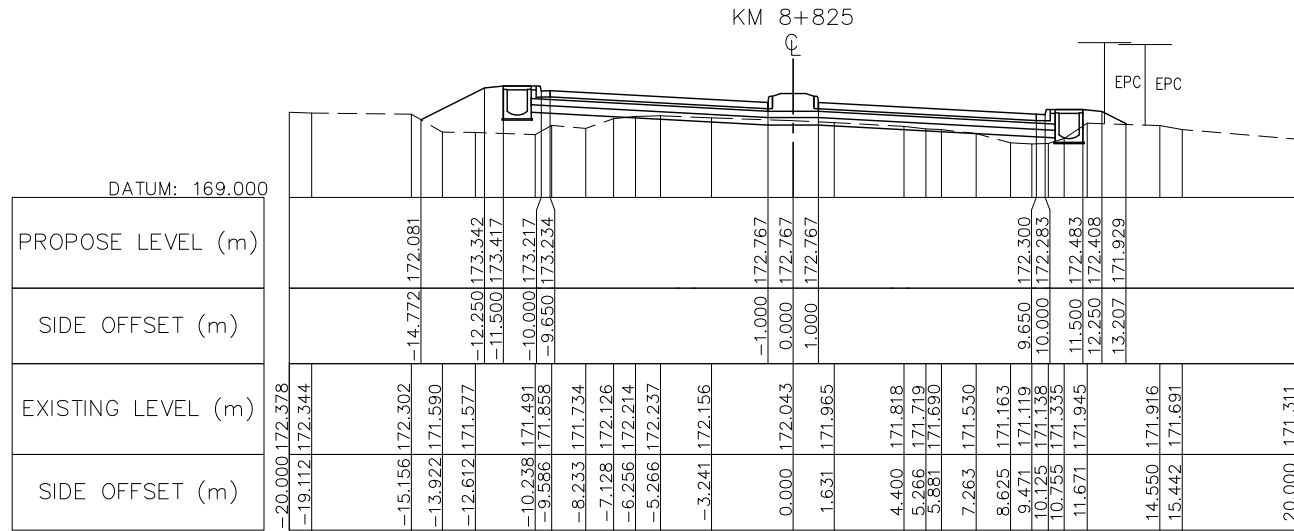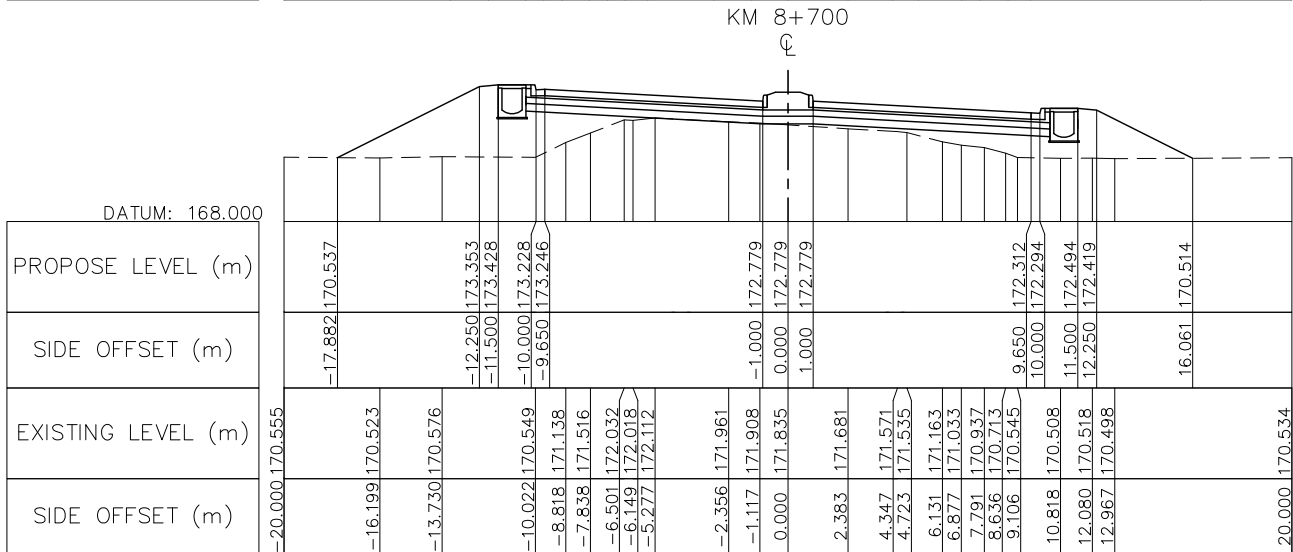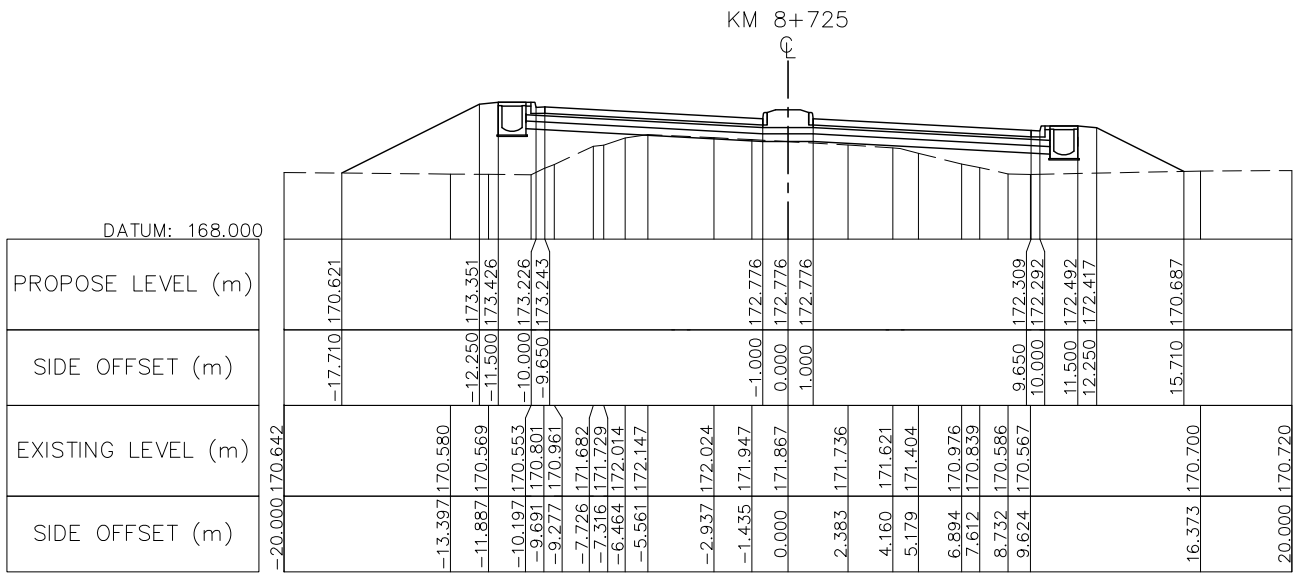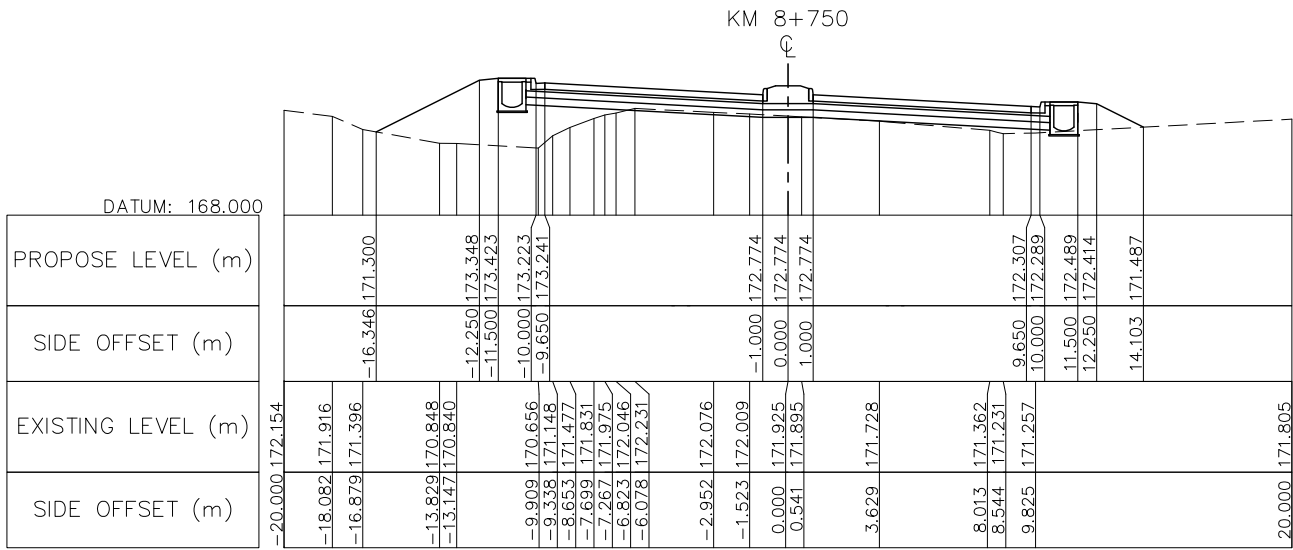

NOTE : FOR THE SECTION OF RAISED MEDIADN IS INSTALLED AT THE CURVE HAS SUPER-ELEVATION PVC PIPE Ø100 SHALL BE PROVIDED AT MEDIAN BY 10M SPACING SEE STANDARD DRAWING NUMBER SDR-014, SDR-017



	ລັດວິສາຫະກິດ ວິສະວະກຳ ຄົມມະນາຄົມ LAO TRANSPORT ENGINEERING CONSULTANT	NR 13N IMPROVEMENT AND MAINTENANCE PROJECT CONTRACT 1 : SIKEUTH JUNCTION – BAN SONGPEUAY	REV.	DATE	DESCRIPTION	APPROVED		NAME	SIGNATURE	LTEC CODE: SD-262-17
		CROSS SECTION Km 8+700 – Km 8+825					DESIGNED	Mr. Souksavanh SYPHAKHAM		DATE: April, 2018
							CHECKED	Mr. Khamphone SORPHABMIXAY		DRW No. RCS-059
							APPROVED	Mr. Vandy VORASACK		SCALE: 1: 300

DESIGNED Mr. Souksavanh SYPHAKHAM
 CHECKED Mr. Khamphone SORPHABMIXAY
 APPROVED Mr. Vandy VORASACK

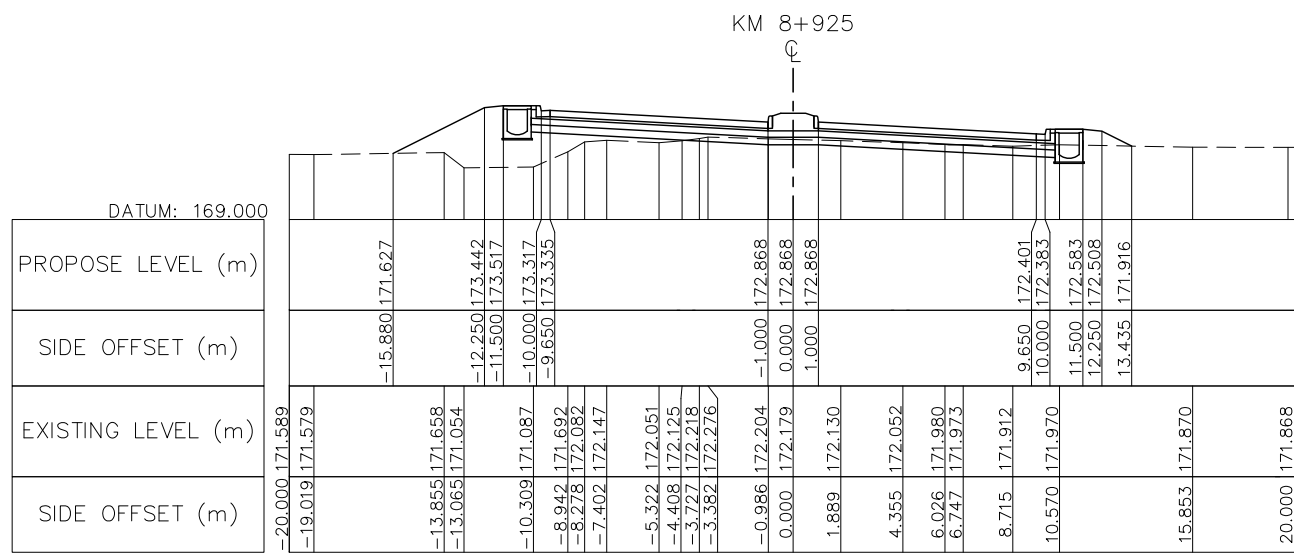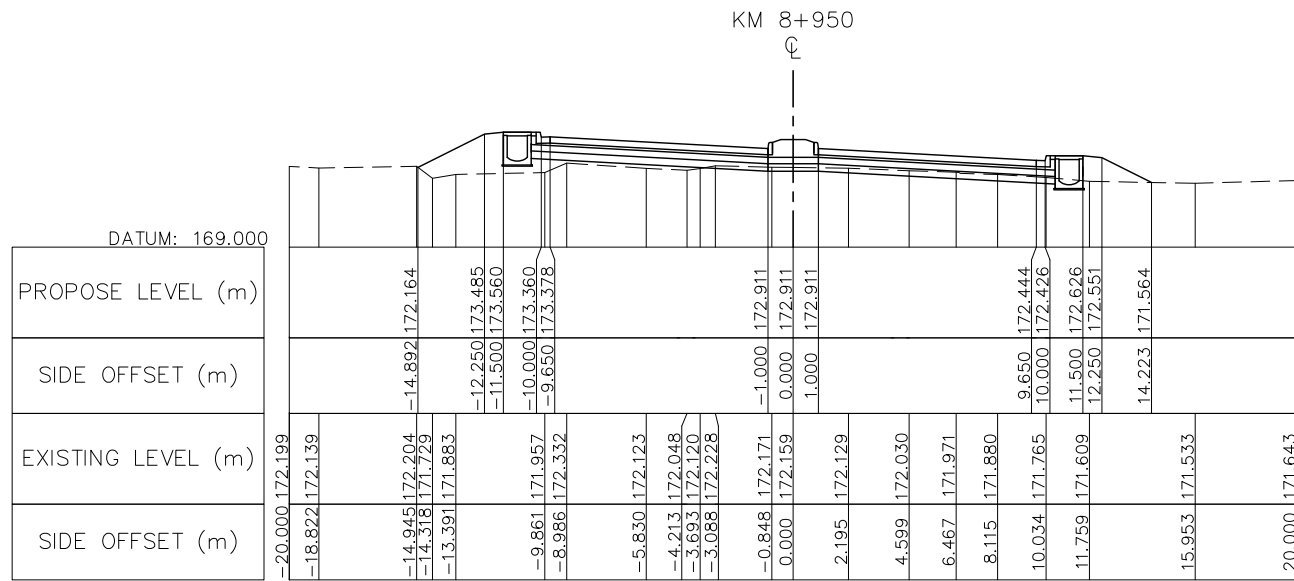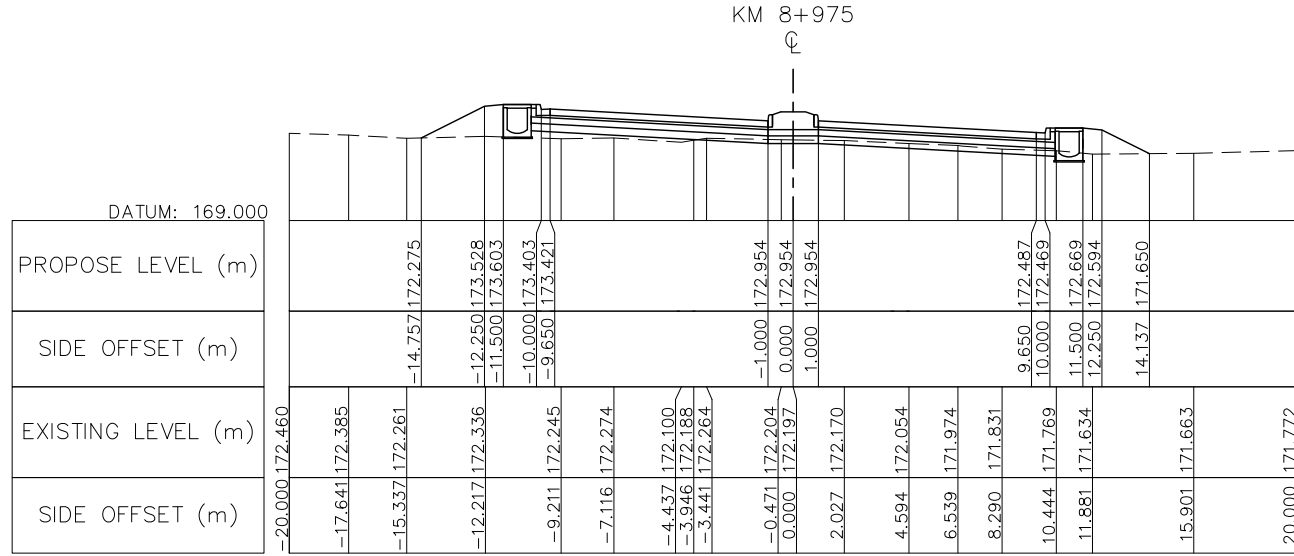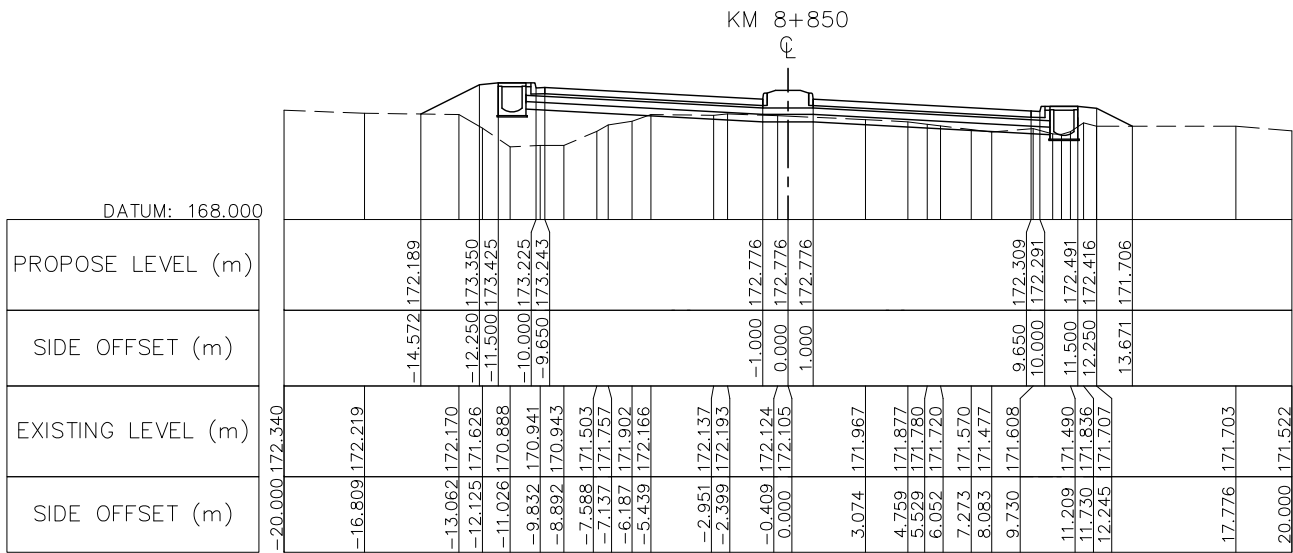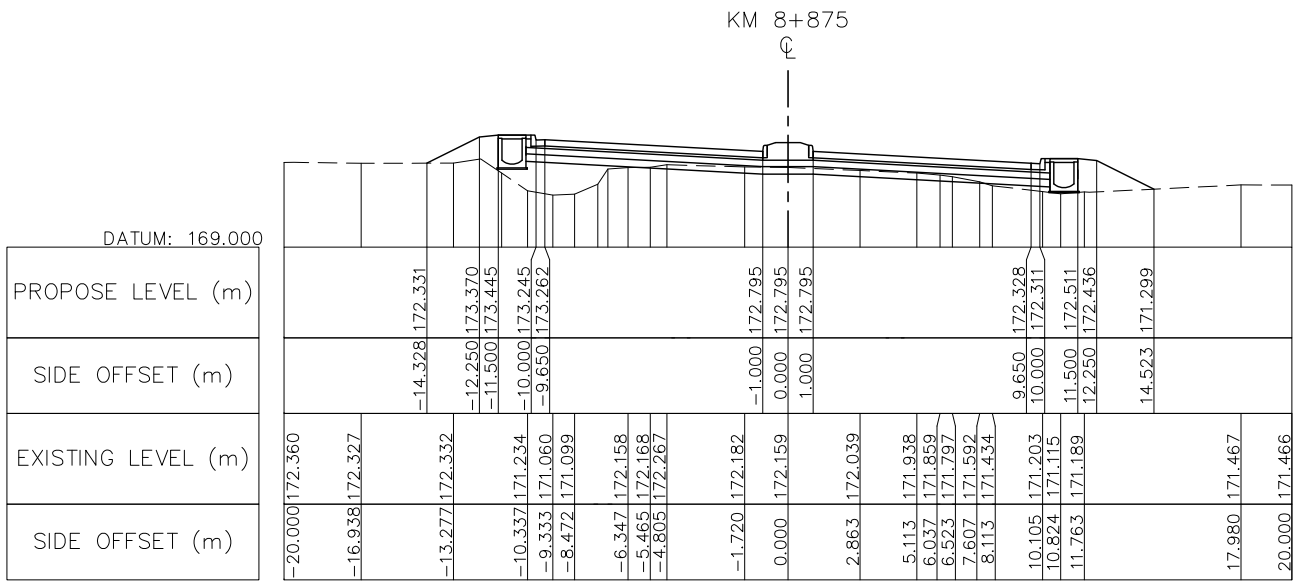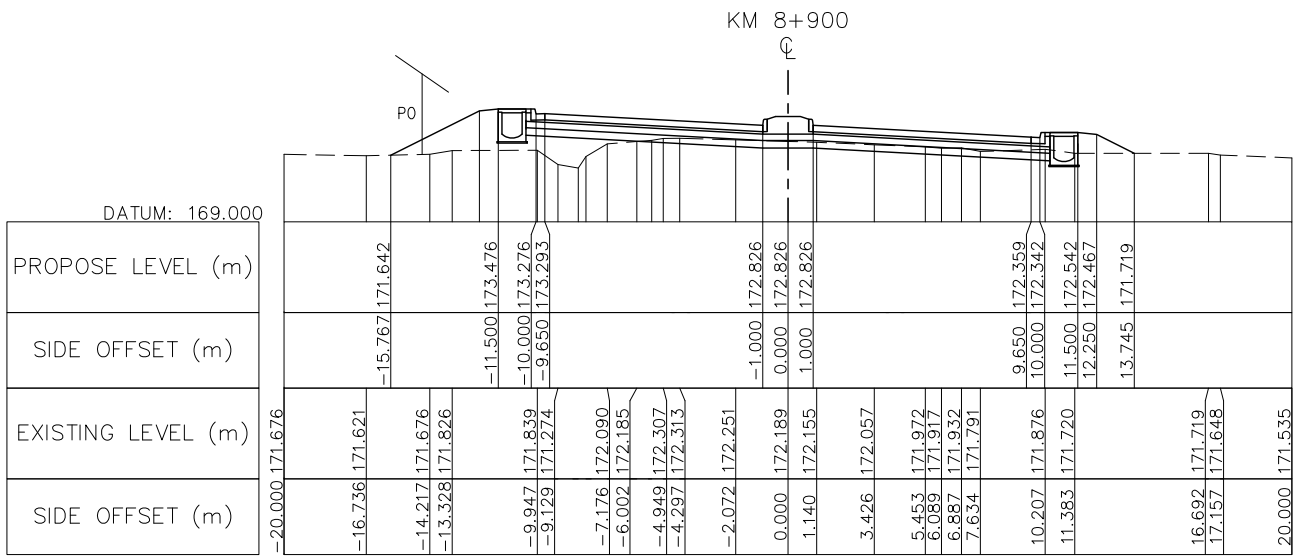







NOTE : FOR THE SECTION OF RAISED MEDIADN IS INSTALLED AT THE CURVE HAS SUPER-ELEVATION PVC PIPE Ø100 SHALL BE PROVIDED AT MEDIAN BY 10M SPACING SEE STANDARD DRAWING NUMBER SDR-014, SDR-017

	ລັດວິສາຫະກິດ ວິສະວະກຳ ຄົມມະນາຄົມ LAO TRANSPORT ENGINEERING CONSULTANT	NR 13N IMPROVEMENT AND MAINTENANCE PROJECT		REV.	DATE	DESCRIPTION	APPROVED		NAME	SIGNATURE	LTEC CODE: SD-262-17
		CONTRACT 1 : SIKEUTH JUNCTION - BAN SONGPEUAY							DESIGNED	Mr. Souksavanh SYPHAKHAM	DATE: April, 2018
		CROSS SECTION							CHECKED	Mr. Khamphone SORPHABMIXAY	DRW No. RCS-060
		Km 8+850 - Km 8+975							APPROVED	Mr. Vandy VORASACK	SCALE: 1: 300





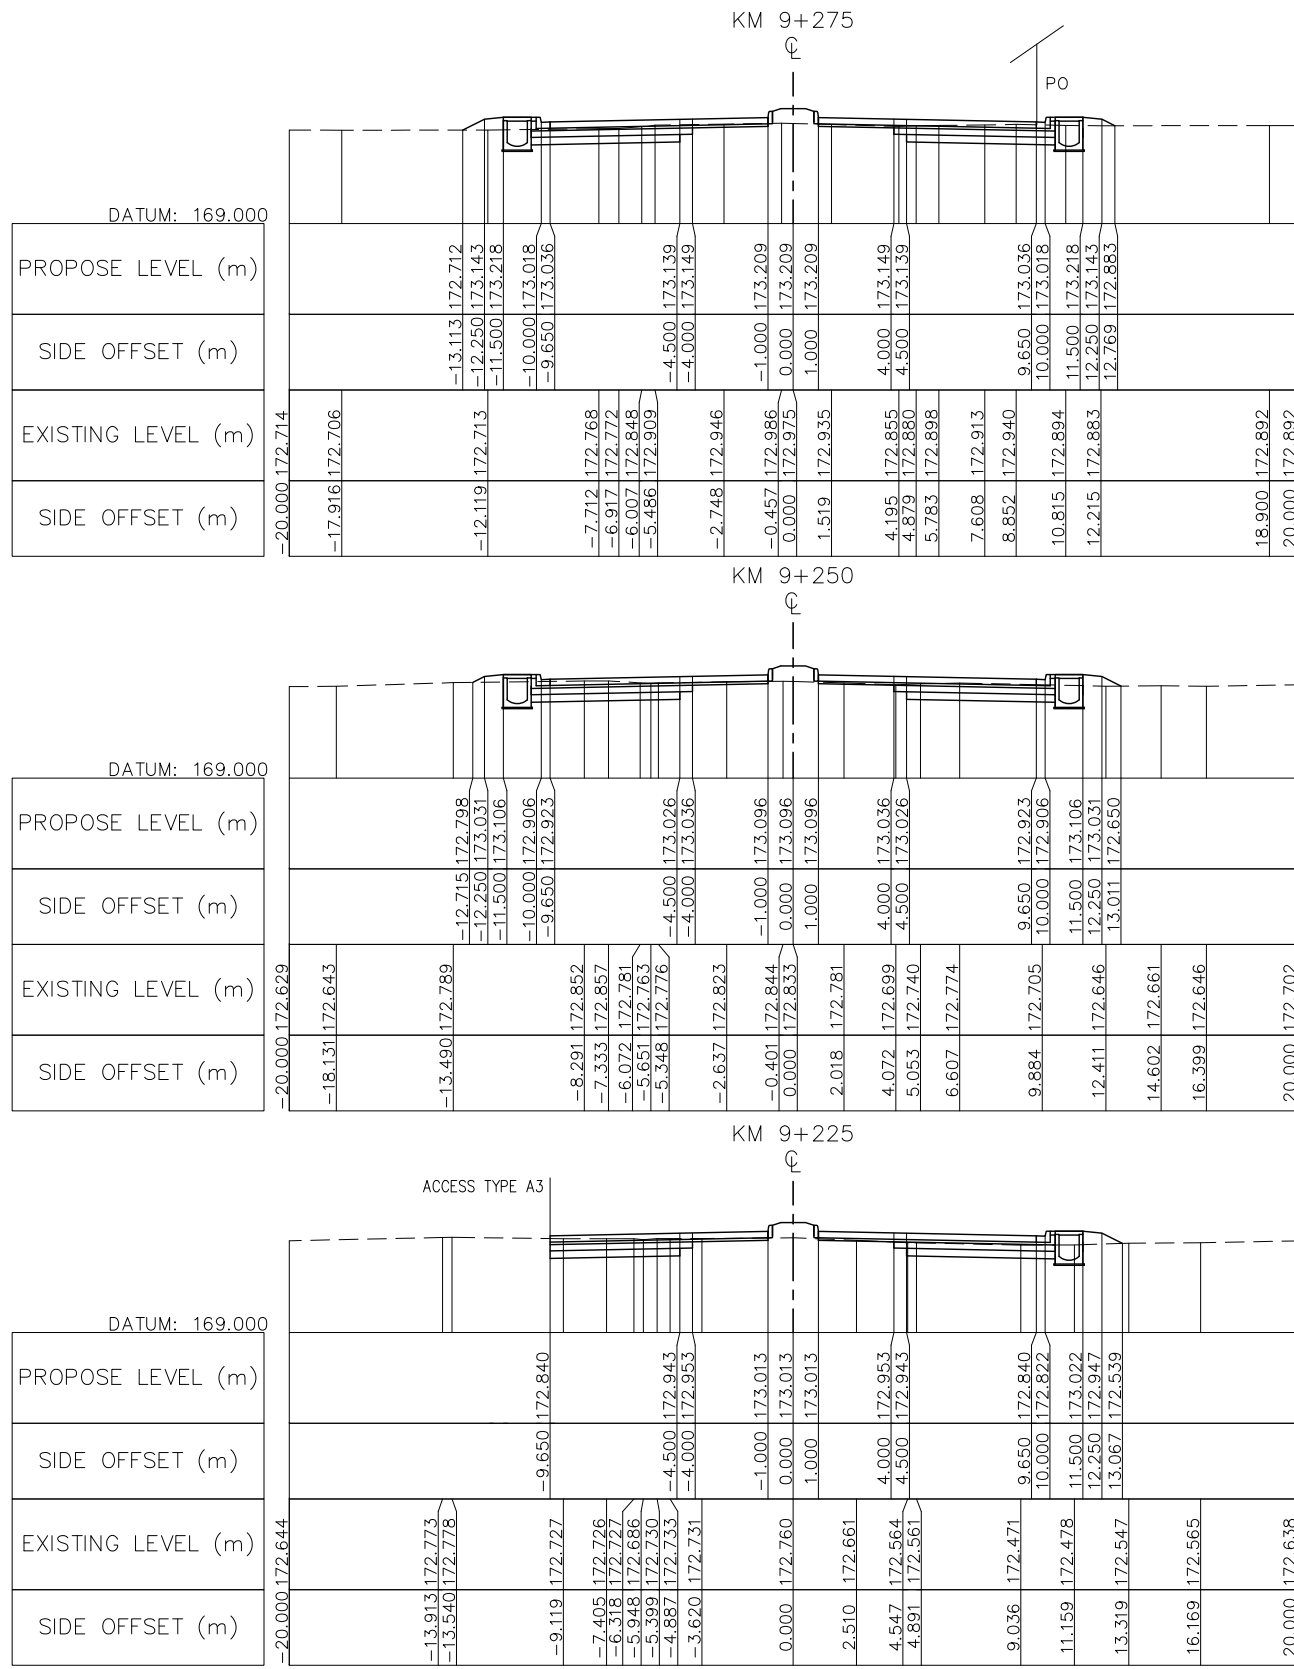
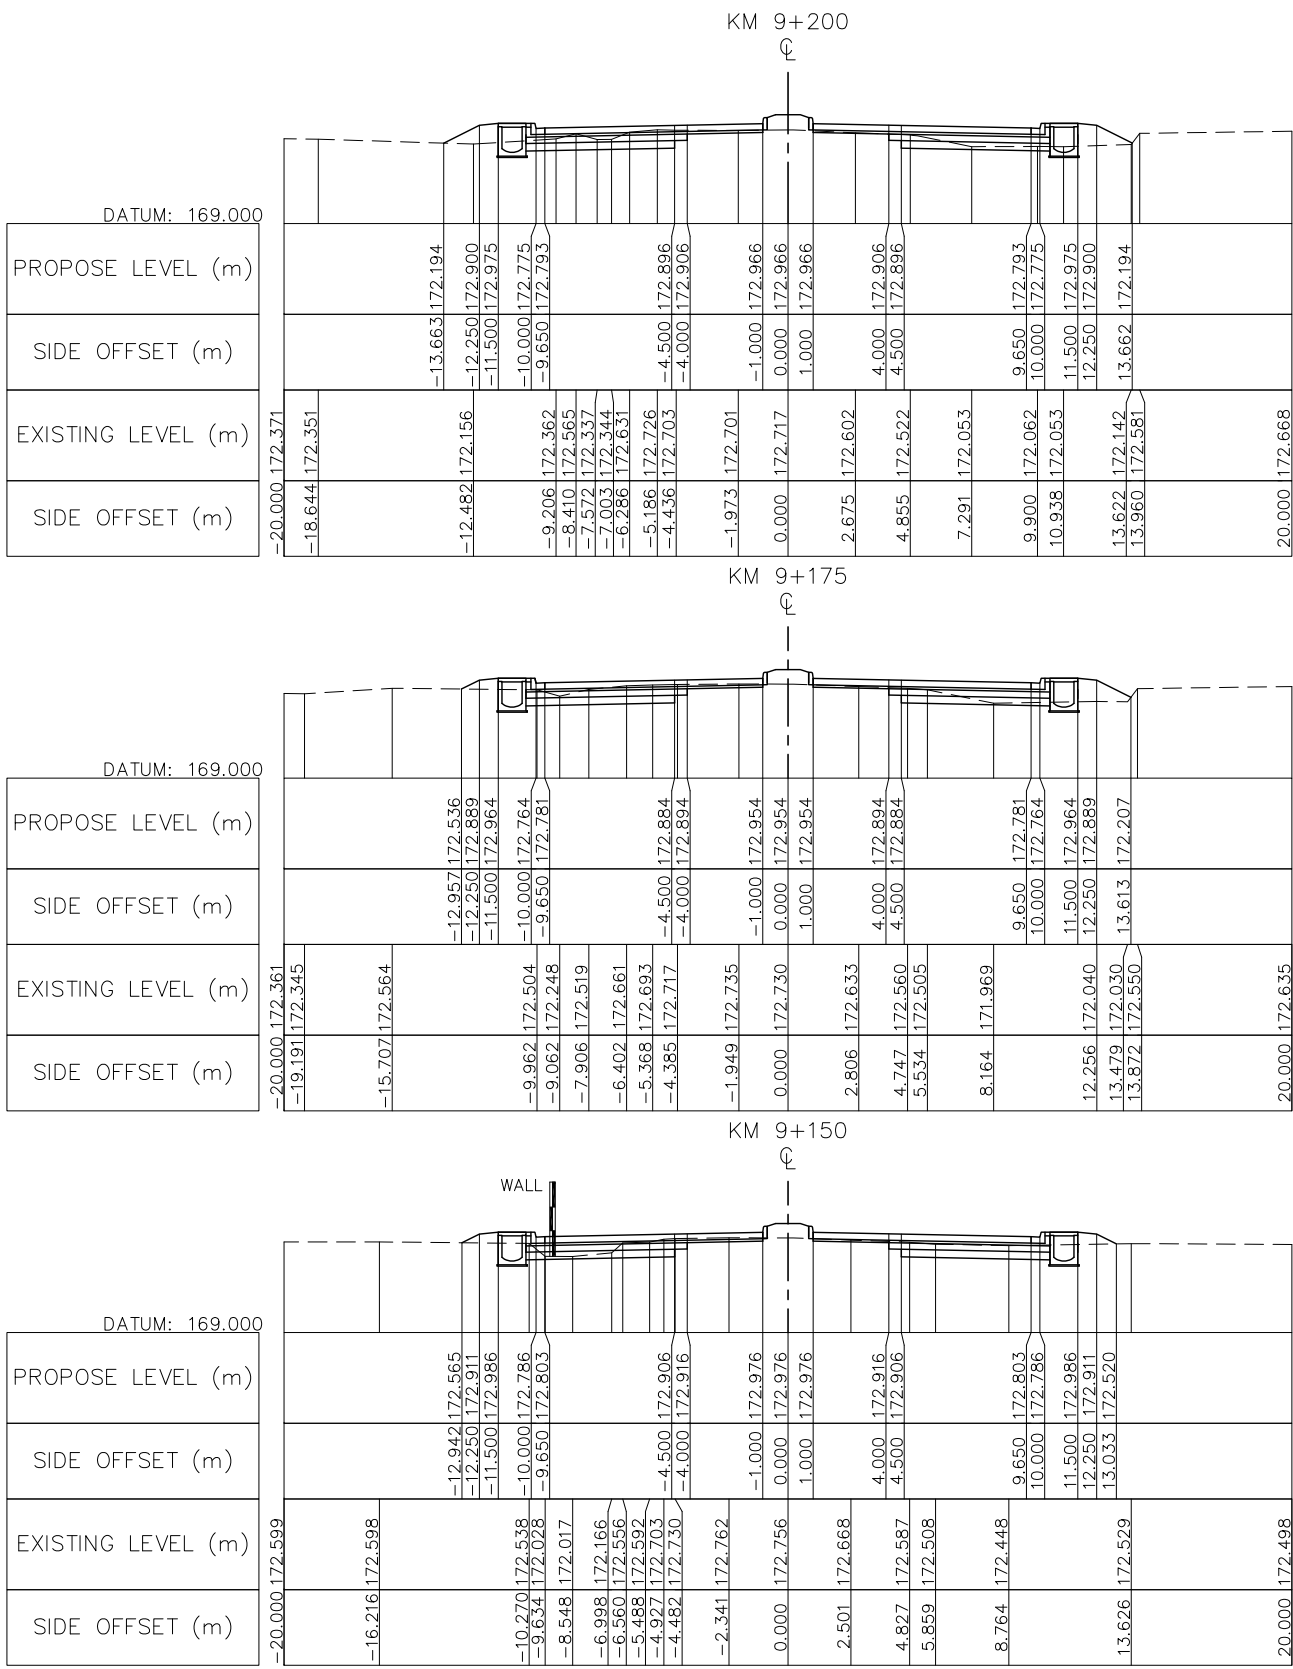


NOTE : FOR THE SECTION OF RAISED MEDIADN IS INSTALLED AT THE CURVE HAS SUPER-ELEVATION PVC PIPE Ø100 SHALL BE PROVIDED AT MEDIAN BY 10M SPACING SEE STANDARD DRAWING NUMBER SDR-014, SDR-017

 ລັດວິສາຫະກິດ ວິສະວະກຳ ຄົມມະນາຄົມ LAO TRANSPORT ENGINEERING CONSULTANT	NR 13N IMPROVEMENT AND MAINTENANCE PROJECT CONTRACT 1 : SIKEUTH JUNCTION – BAN SONGPEUAY	REV.	DATE	DESCRIPTION	APPROVED		NAME	SIGNATURE	LTEC CODE: SD-262-17
	CROSS SECTION Km 9+150 – Km 9+275					DESIGNED	Mr. Souksavanh SYPHAKHAM		DATE: April, 2017
						CHECKED	Mr. Khamphone SORPHABMIXAY		DRW No. RC-01
						APPROVED	Mr. Vandy VORASACK		SCALE: 1:1000

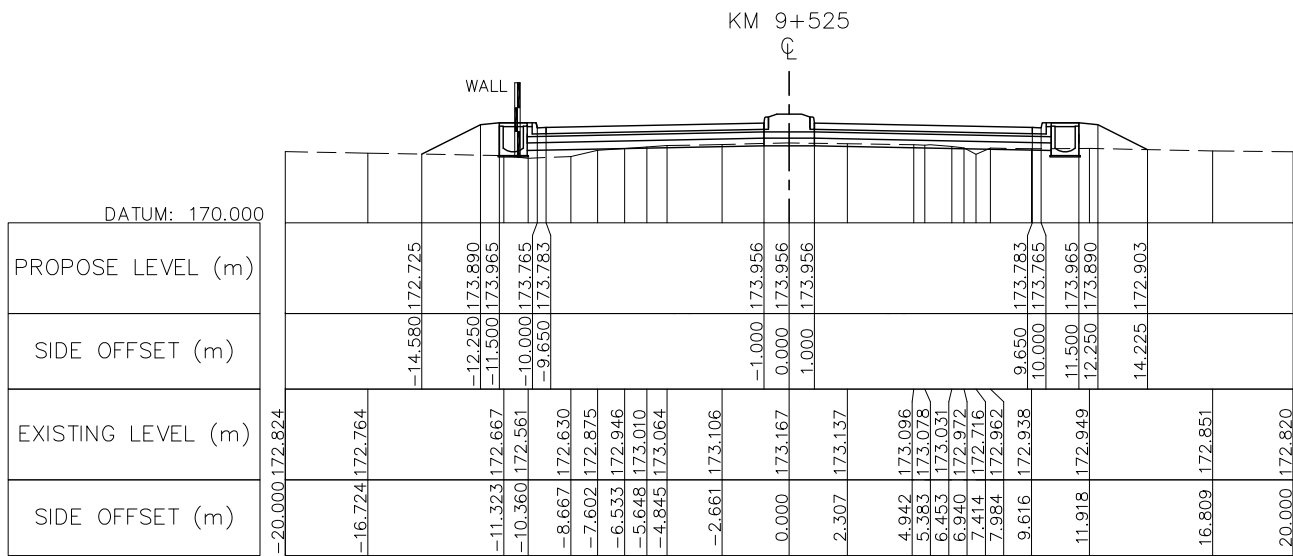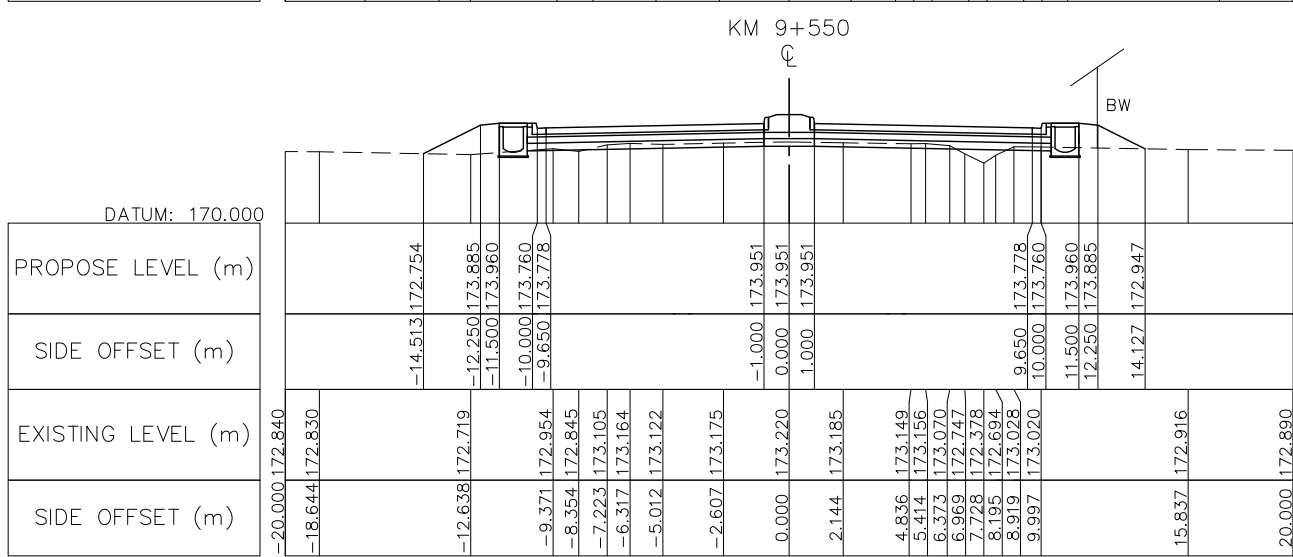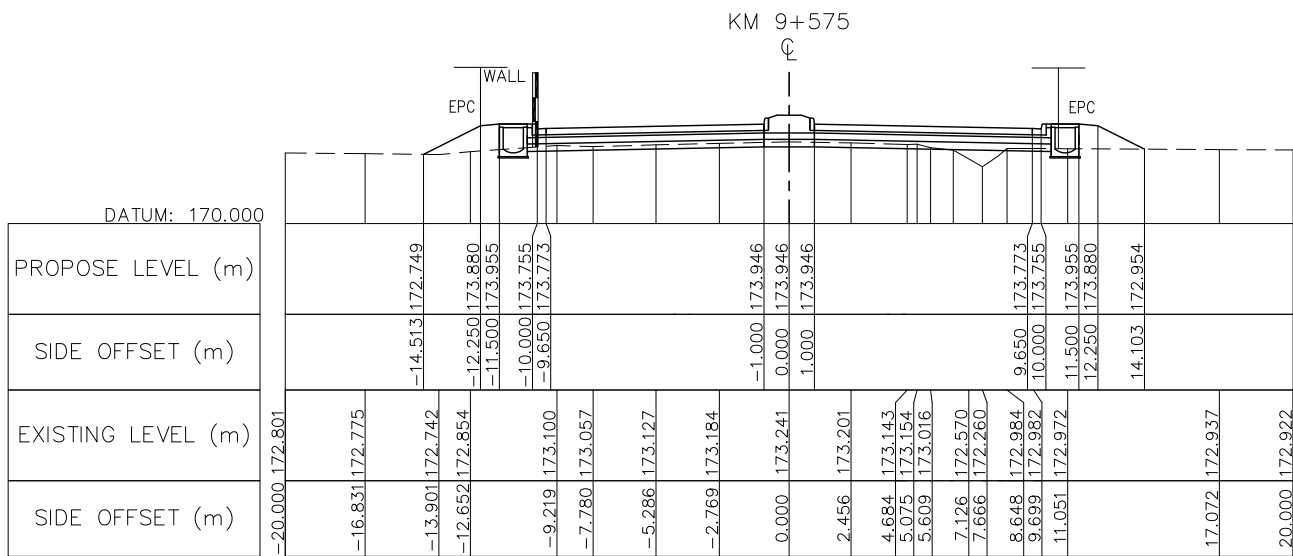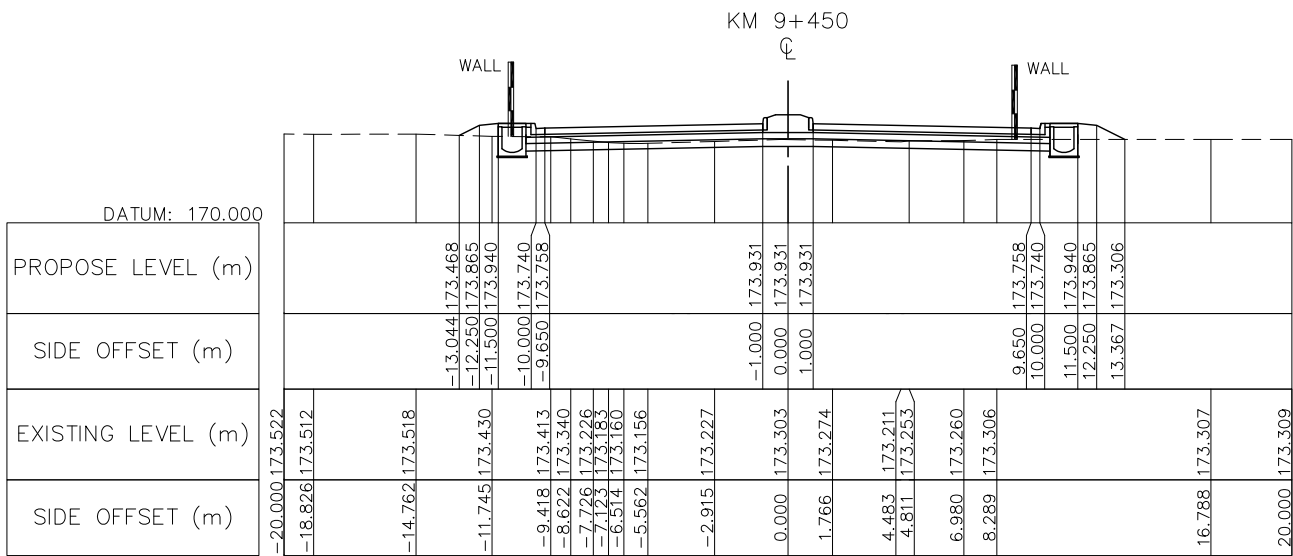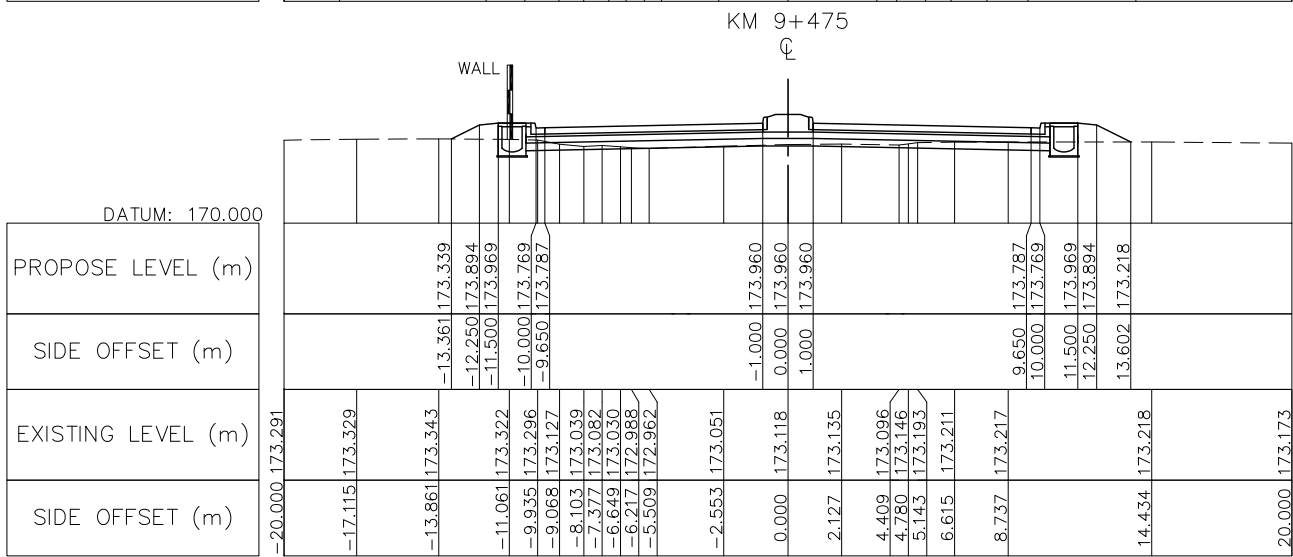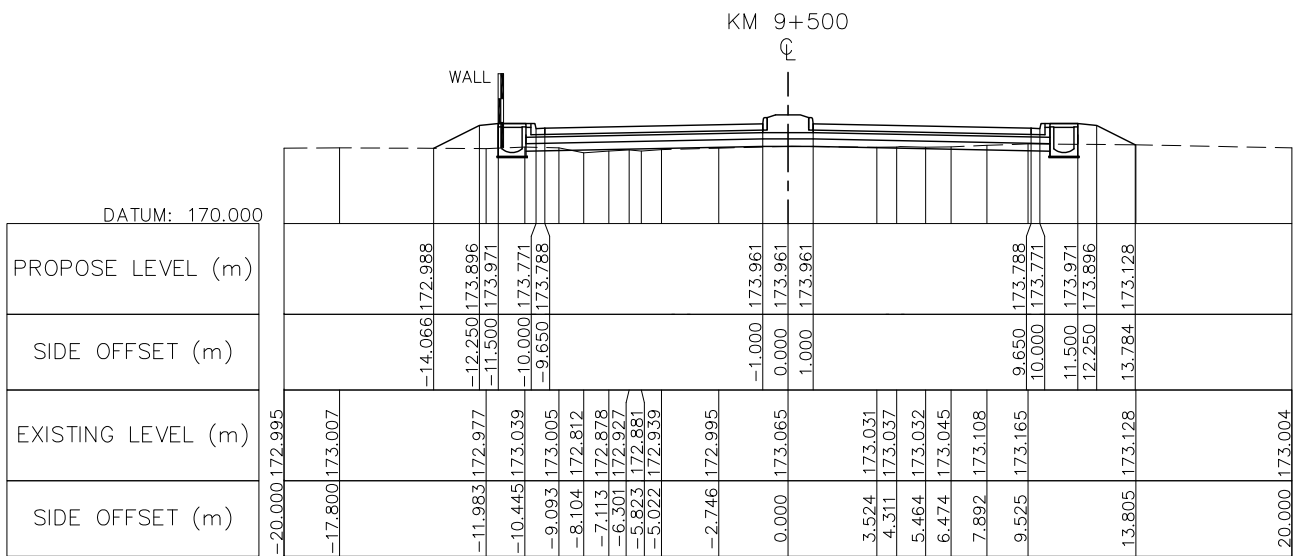

NOTE : FOR THE SECTION OF RAISED MEDIADN IS INSTALLED AT THE CURVE HAS SUPER-ELEVATION PVC PIPE Ø100 SHALL BE PROVIDED AT MEDIAN BY 10M SPACING SEE STANDARD DRAWING NUMBER SDR-014, SDR-017

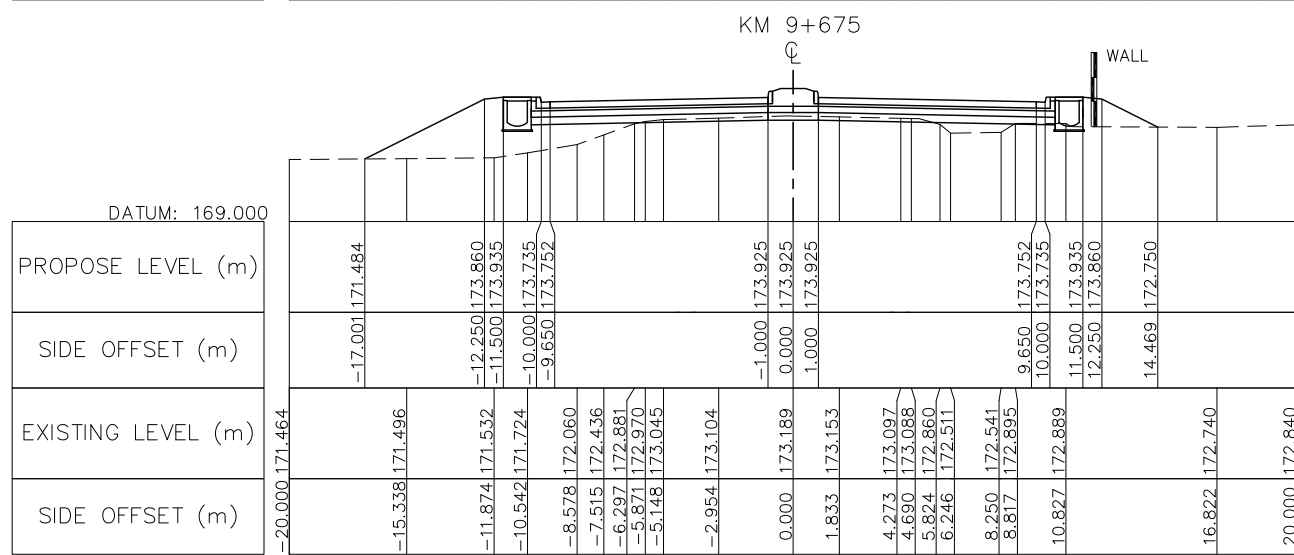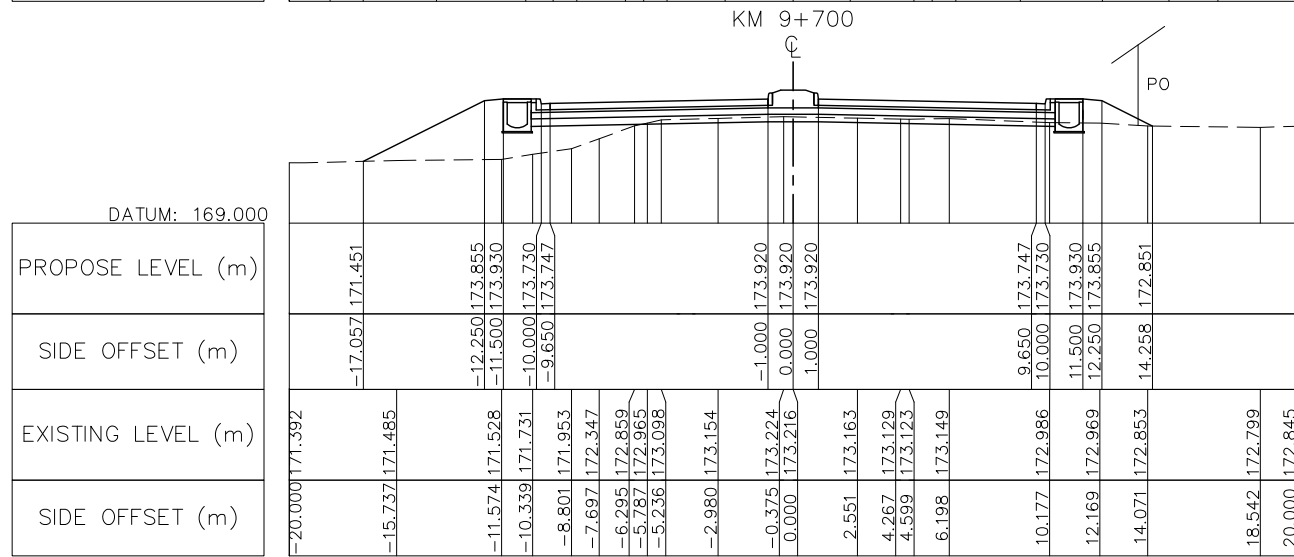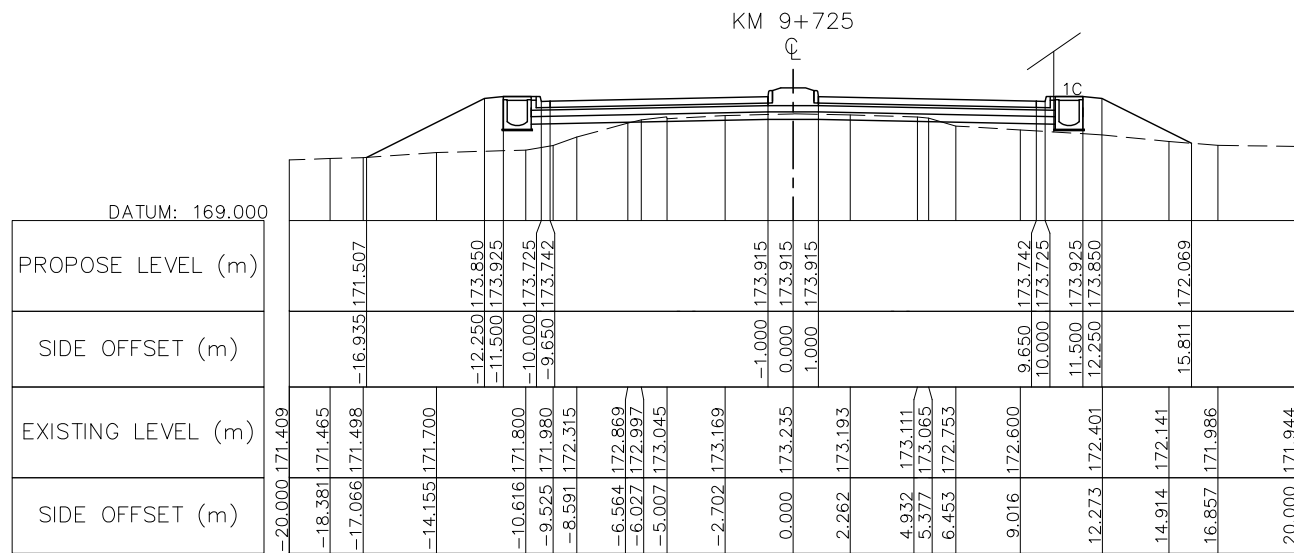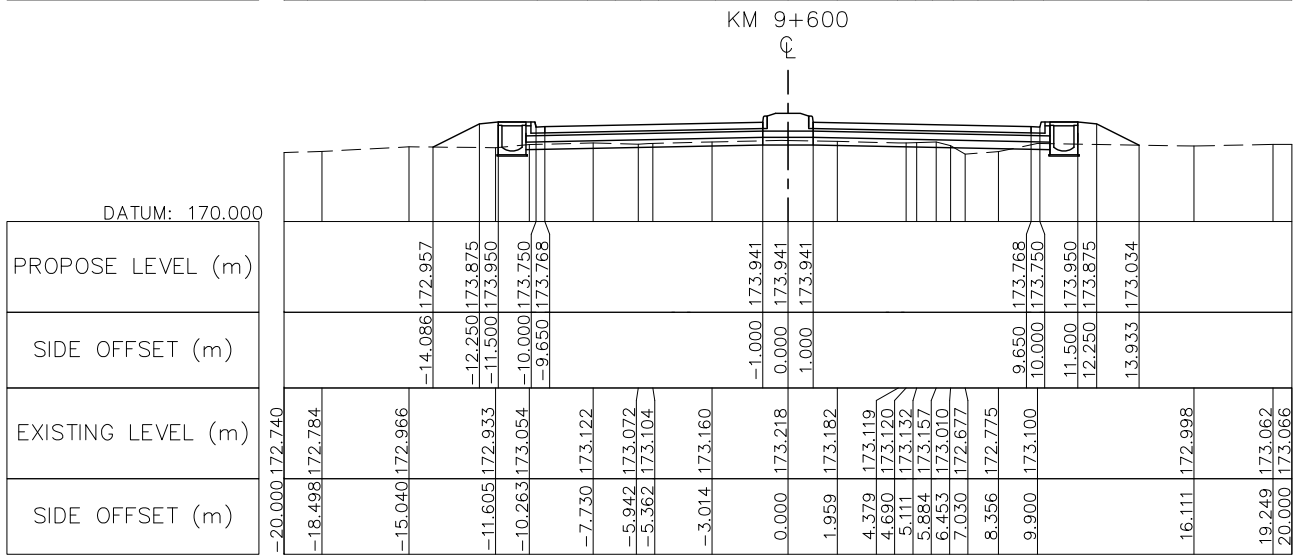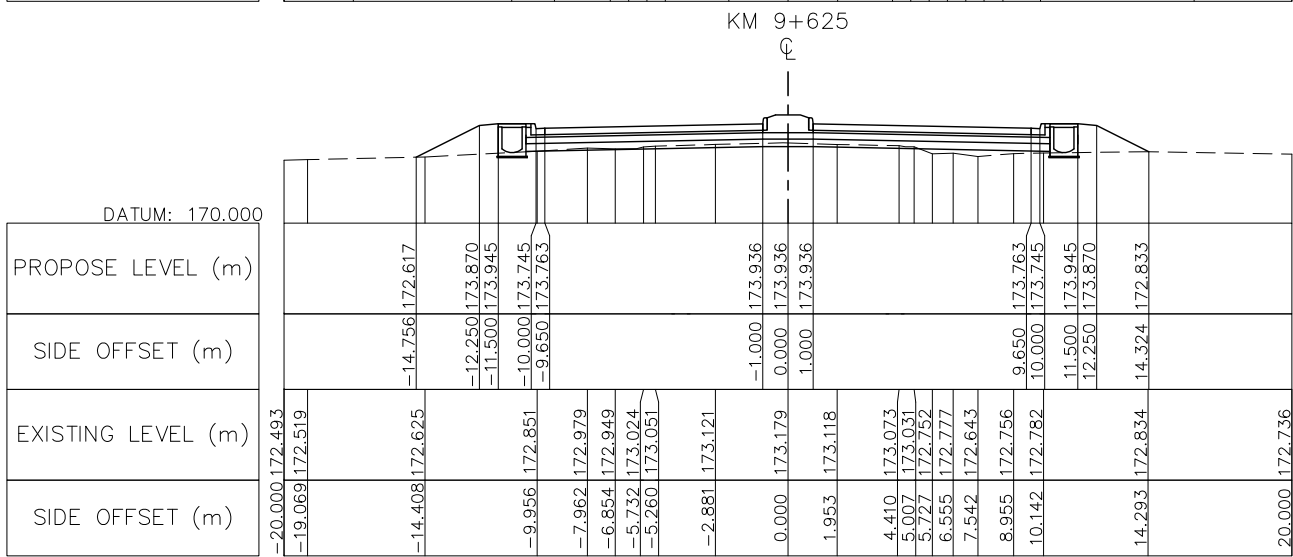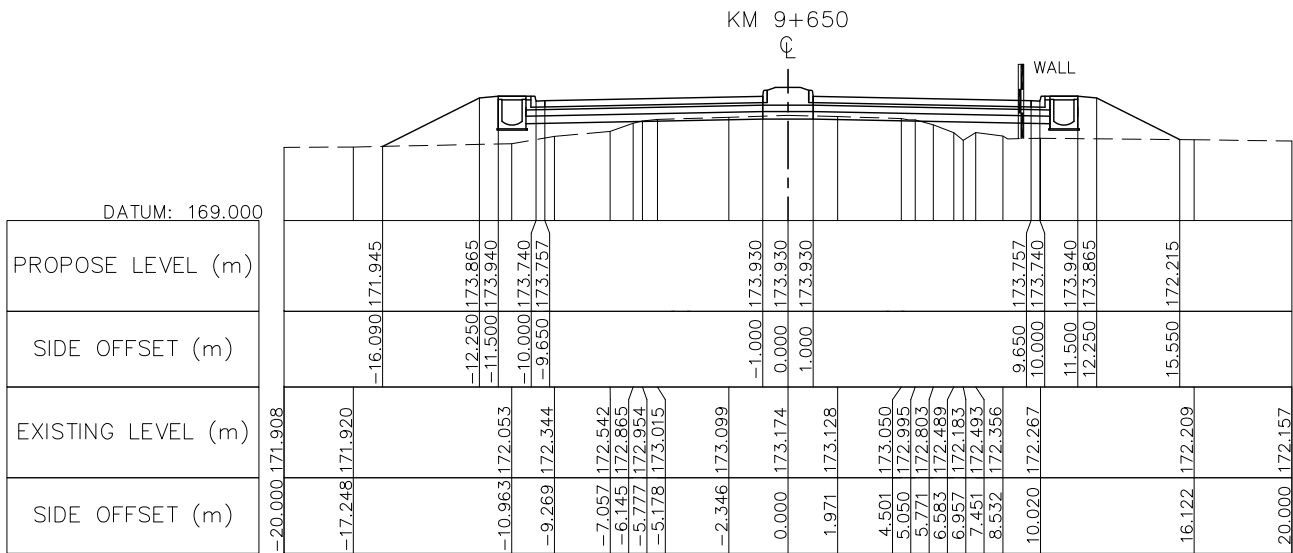







NOTE : FOR THE SECTION OF RAISED MEDIADN IS INSTALLED AT THE CURVE HAS SUPER-ELEVATION PVC PIPE Ø100 SHALL BE PROVIDED AT MEDIAN BY 10M SPACING SEE STANDARD DRAWING NUMBER SDR-014, SDR-017

	NR 13N IMPROVEMENT AND MAINTENANCE PROJECT CONTRACT 1 : SIKEUTH JUNCTION - BAN SONGPEUAY	REV.	DATE	DESCRIPTION	APPROVED		NAME	SIGNATURE	LTEC CODE: SD-262-17
									DATE: April, 2018
									DRW No. RCS-065
									SCALE: 1: 300

ລັດວິສາຫະກິດ ວິສະວະກຳ ຄົມມະນາຄົມ
LAO TRANSPORT ENGINEERING CONSULTANT

CROSS SECTION
Km 9+600 - Km 9+725

DESIGNED Mr. Souksavanh SYPHAKHAM
CHECKED Mr. Khamphone SORPHABMIXAY
APPROVED Mr. Vandy VORASACK

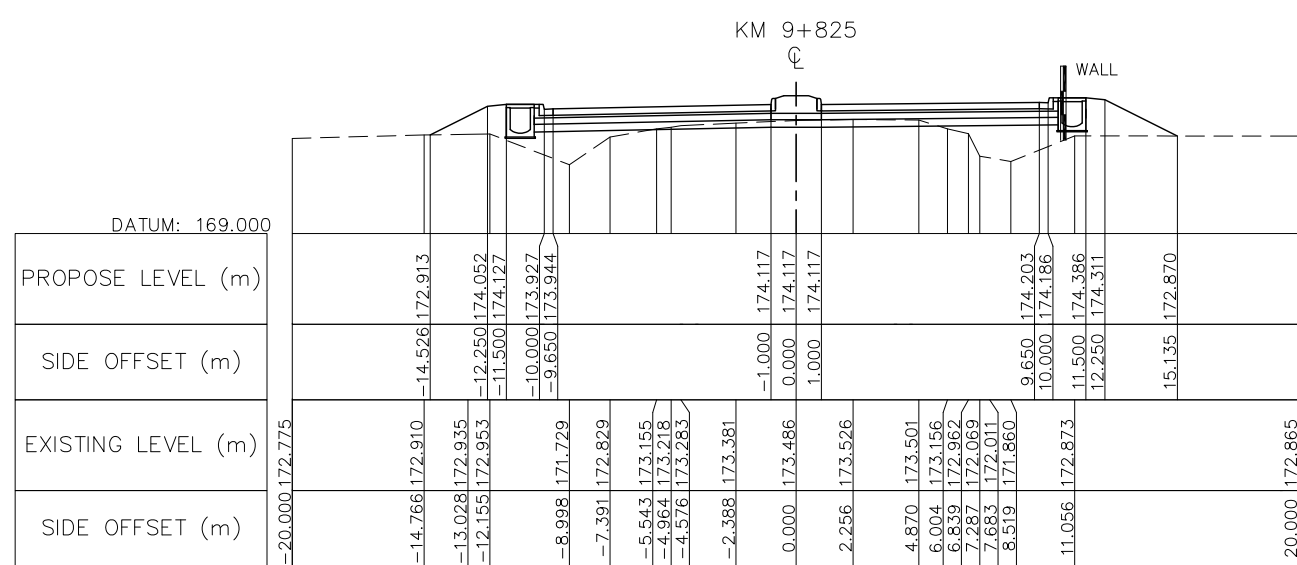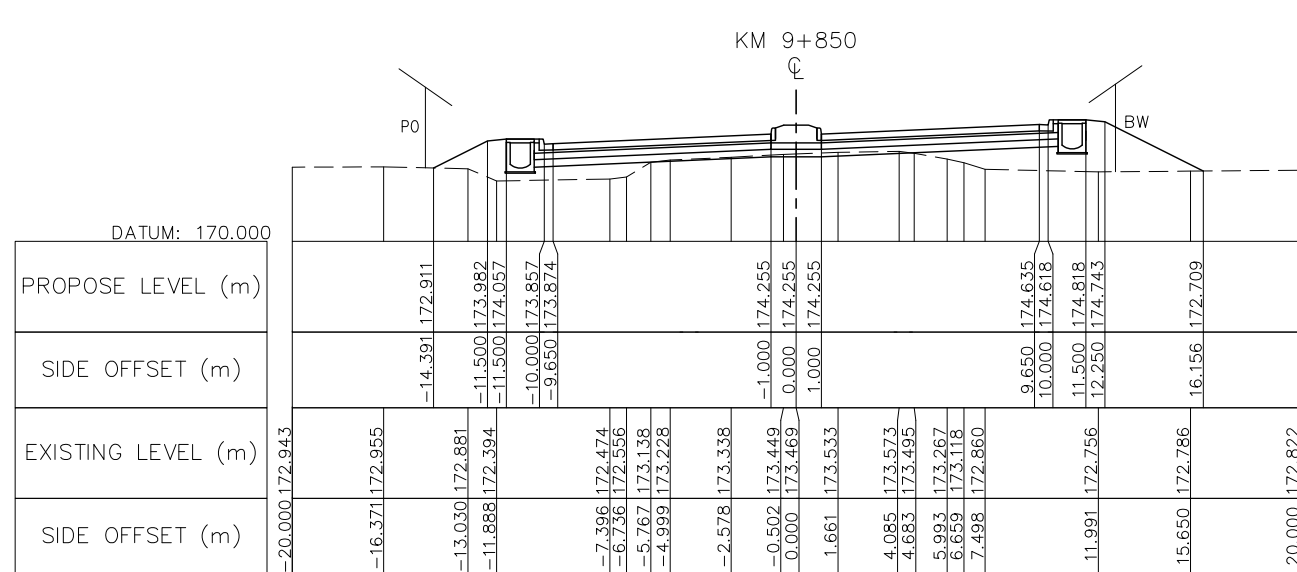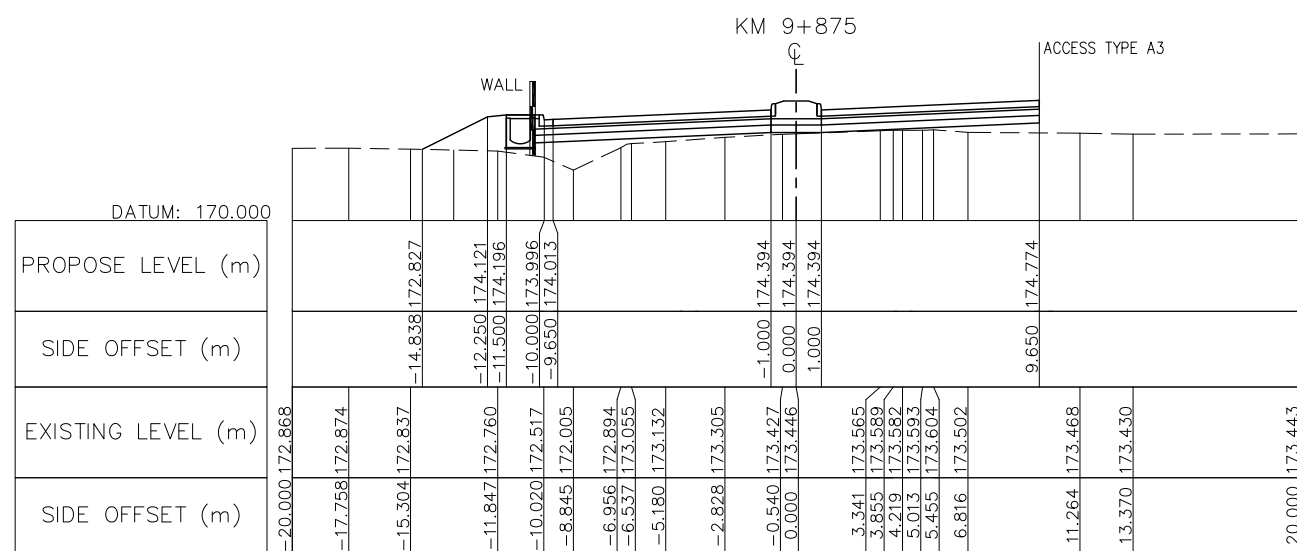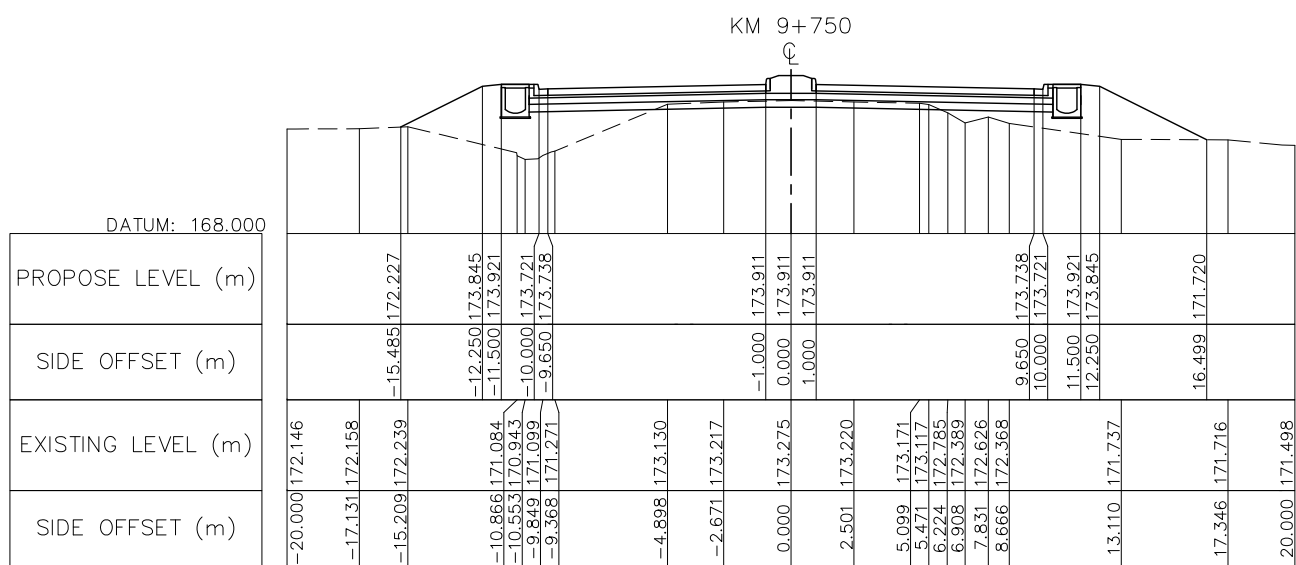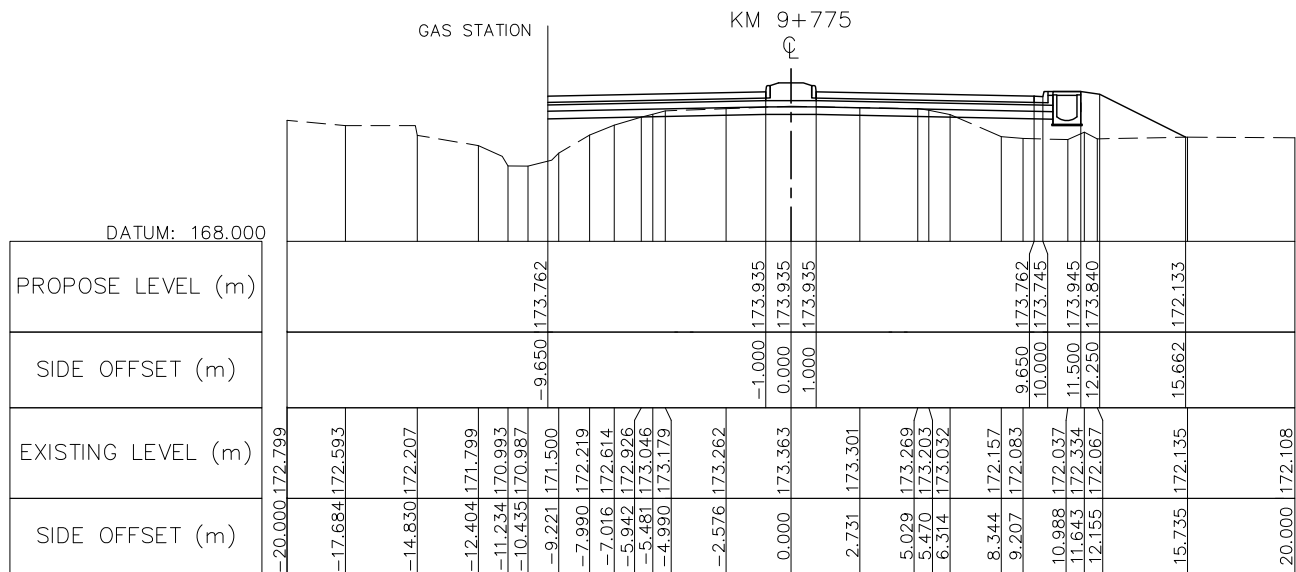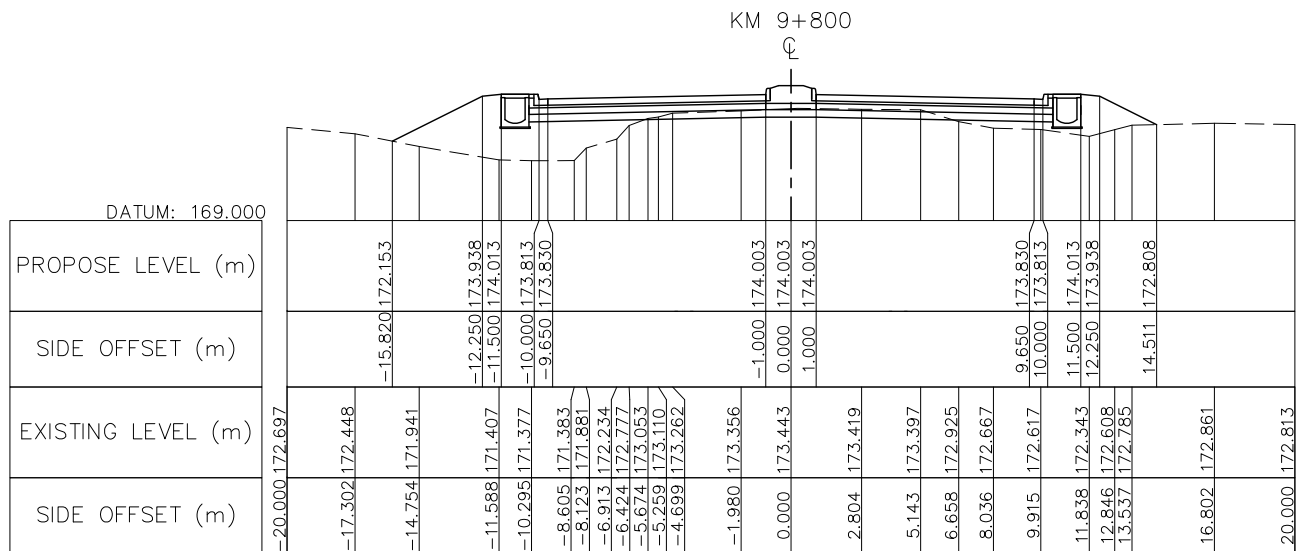







NOTE : FOR THE SECTION OF RAISED MEDIADN IS INSTALLED AT THE CURVE HAS SUPER-ELEVATION PVC PIPE Ø100 SHALL BE PROVIDED AT MEDIAN BY 10M SPACING SEE STANDARD DRAWING NUMBER SDR-014, SDR-017



ລັດວິສາຫະກິດ ວິສະວະກຳ ຄົມມະນາຄົມ
LAO TRANSPORT ENGINEERING CONSULTANT





NR 13N IMPROVEMENT AND MAINTENANCE PROJECT
CONTRACT 1 : SIKEUTH JUNCTION - BAN SONGPEUAY
CROSS SECTION
Km 9+750 - Km 9+875

REV.	DATE	DESCRIPTION	APPROVED	NAME	SIGNATURE	LTEC CODE:
				DESIGNED	Mr. Souksavanh SYPHAKHAM	SD-262-17
				CHECKED	Mr. Khamphone SORPHABMIXAY	DATE: April, 2018
				APPROVED	Mr. Vandy VORASACK	DRW No. RCS-066
						SCALE: 1: 300

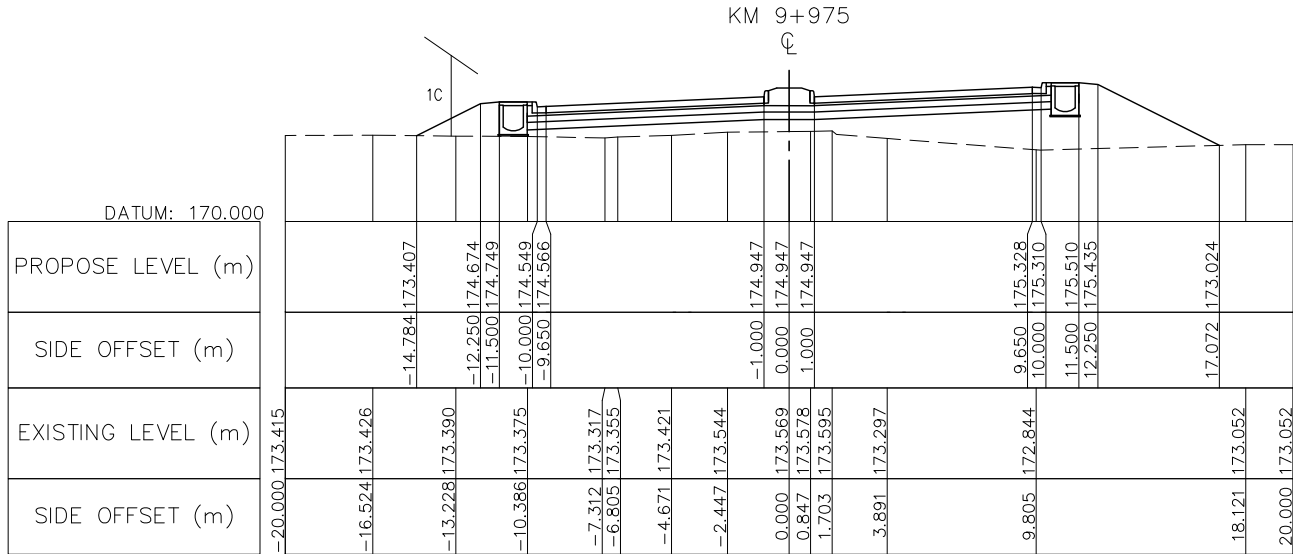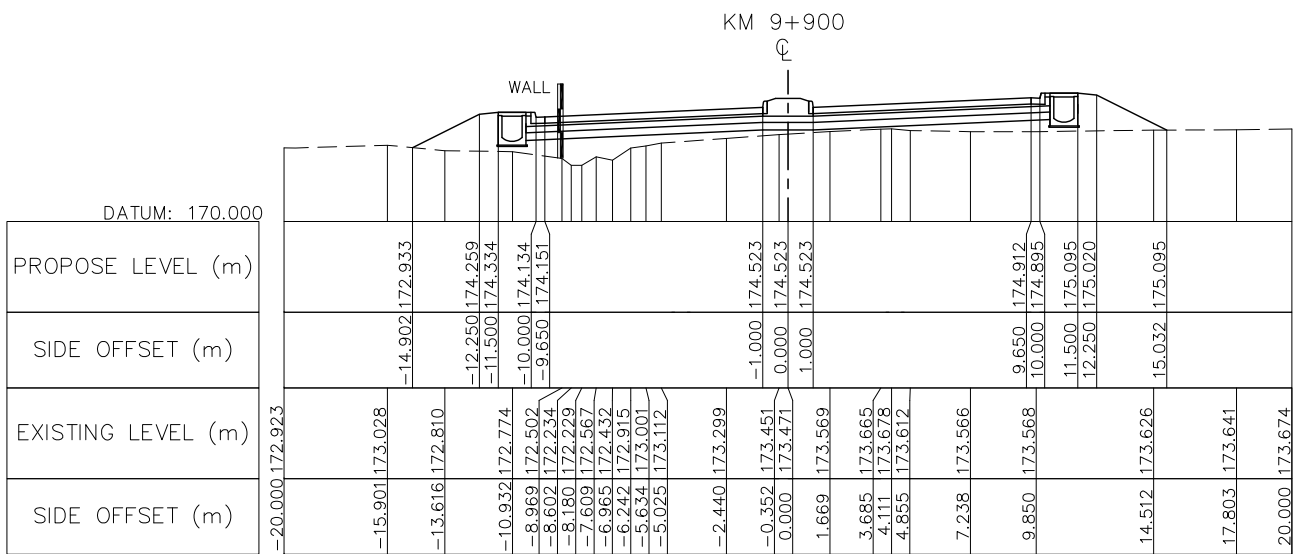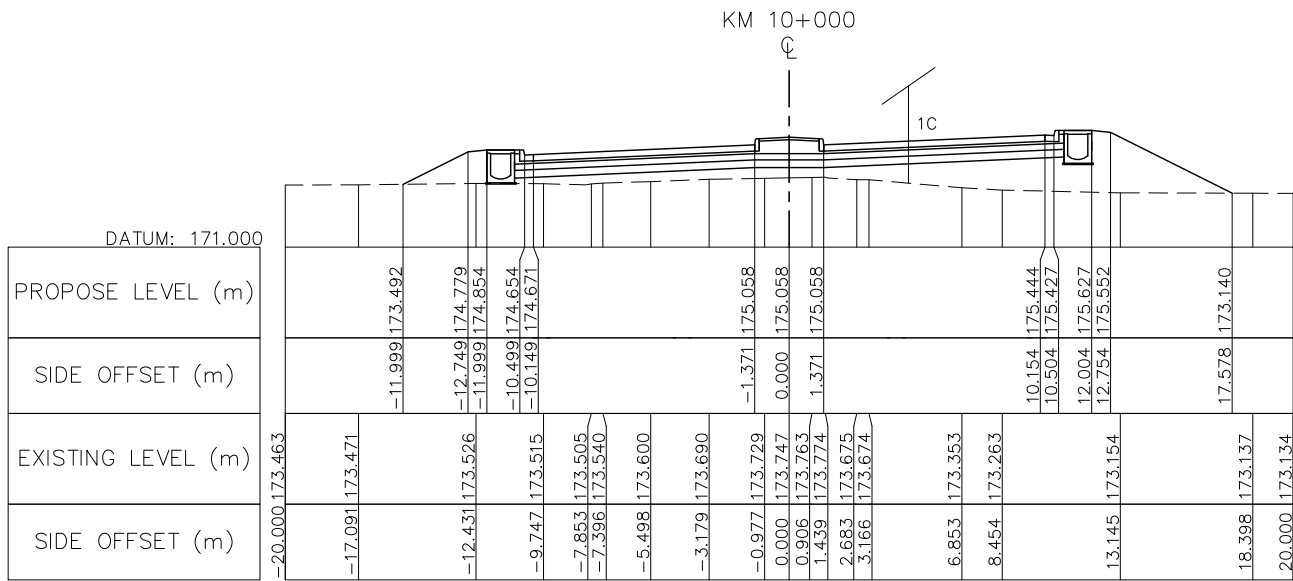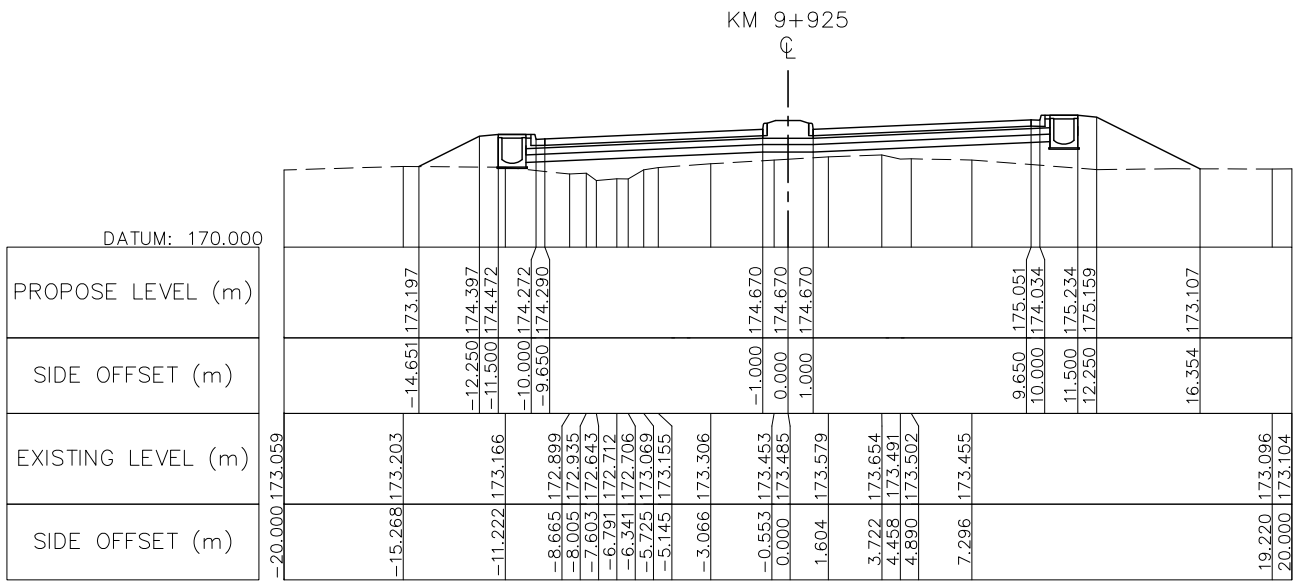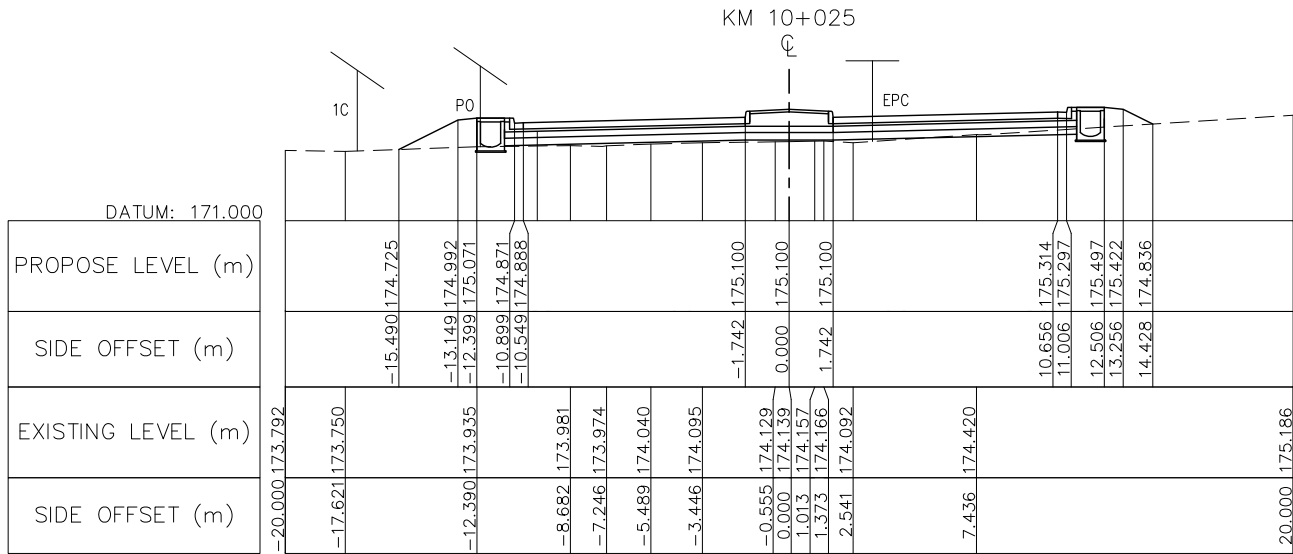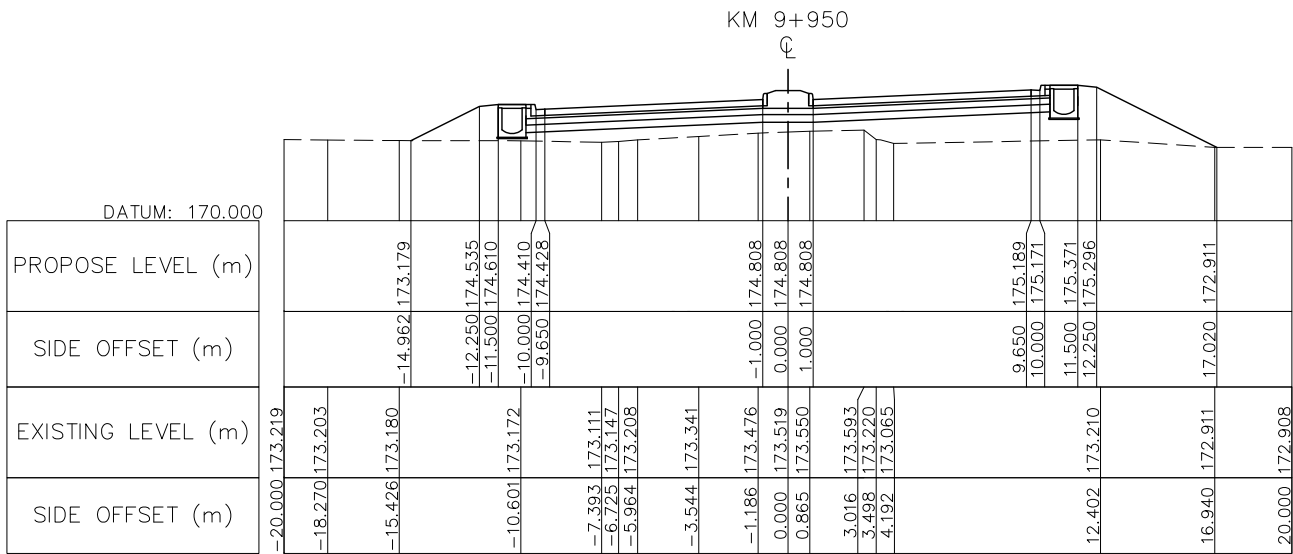

NOTE : FOR THE SECTION OF RAISED MEDIADN IS INSTALLED AT THE CURVE HAS SUPER-ELEVATION PVC PIPE Ø100 SHALL BE PROVIDED AT MEDIAN BY 10M SPACING SEE STANDARD DRAWING NUMBER SDR-014, SDR-017

ລັດວິສາຫະກິດ ວິສະວະກຳ ຄົມມະນາຄົມ LAO TRANSPORT ENGINEERING CONSULTANT	NR 13N IMPROVEMENT AND MAINTENANCE PROJECT		REV.	DATE	DESCRIPTION	APPROVED		NAME	SIGNATURE	LTEC CODE: SD-262-17
	CONTRACT 1 : SIKEUTH JUNCTION - BAN SONGPEUAY							DESIGNED	Mr. Souksavanh SYPHAKHAM	DATE: April, 2018
	CROSS SECTION							CHECKED	Mr. Khamphone SORPHABMIXAY	DRW No. RCS-067
	Km 9+900 - Km 10+025							APPROVED	Mr. Vandy VORASACK	SCALE: 1: 300

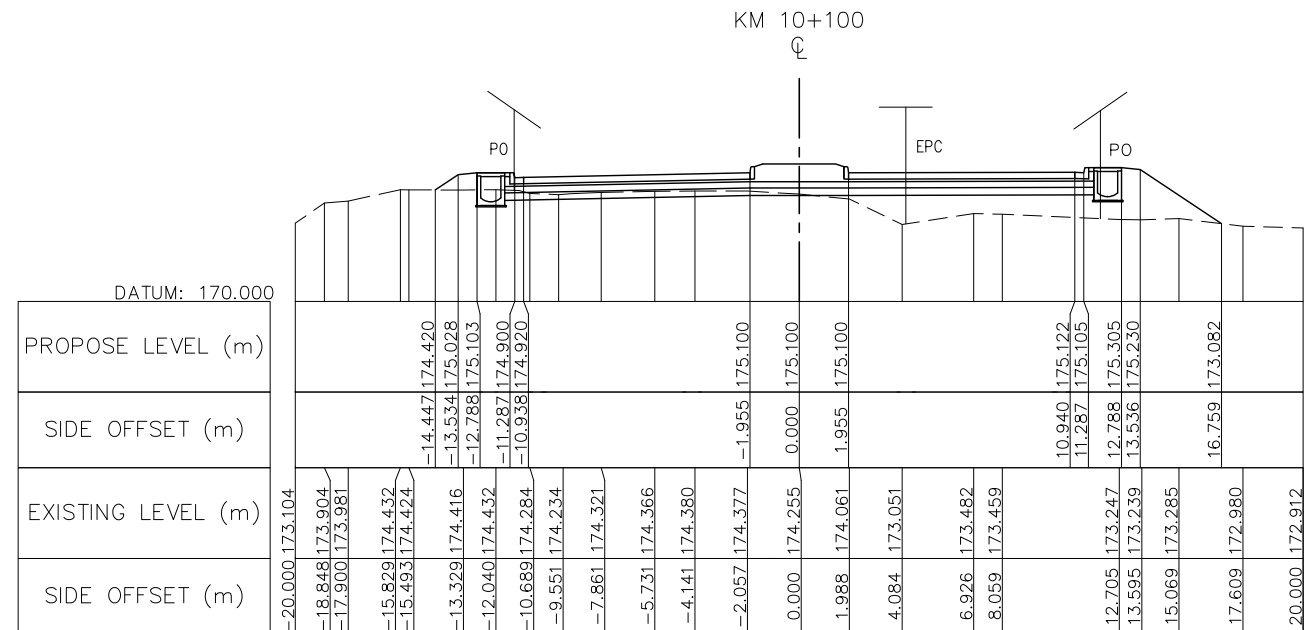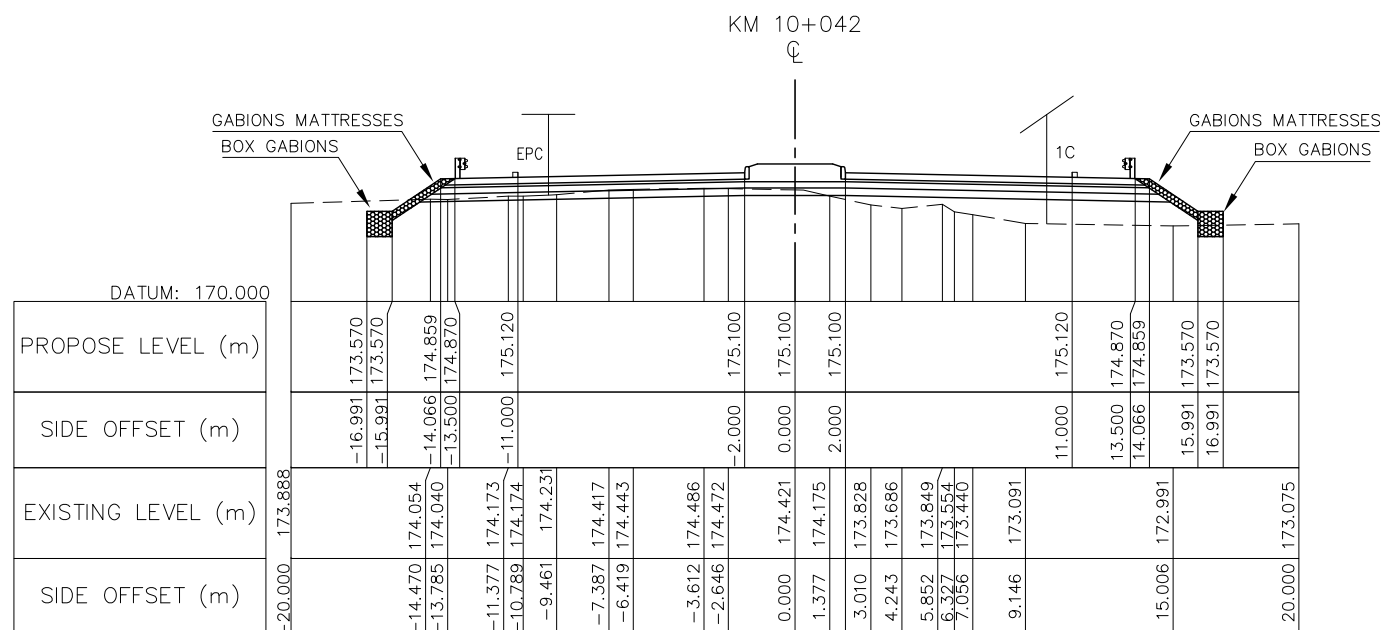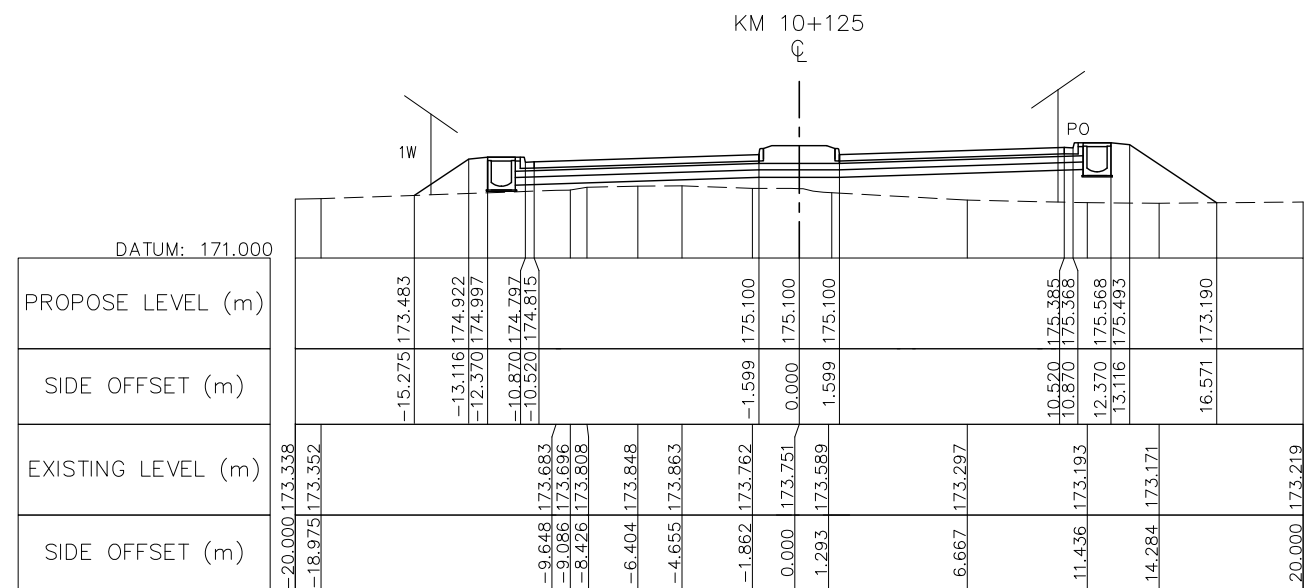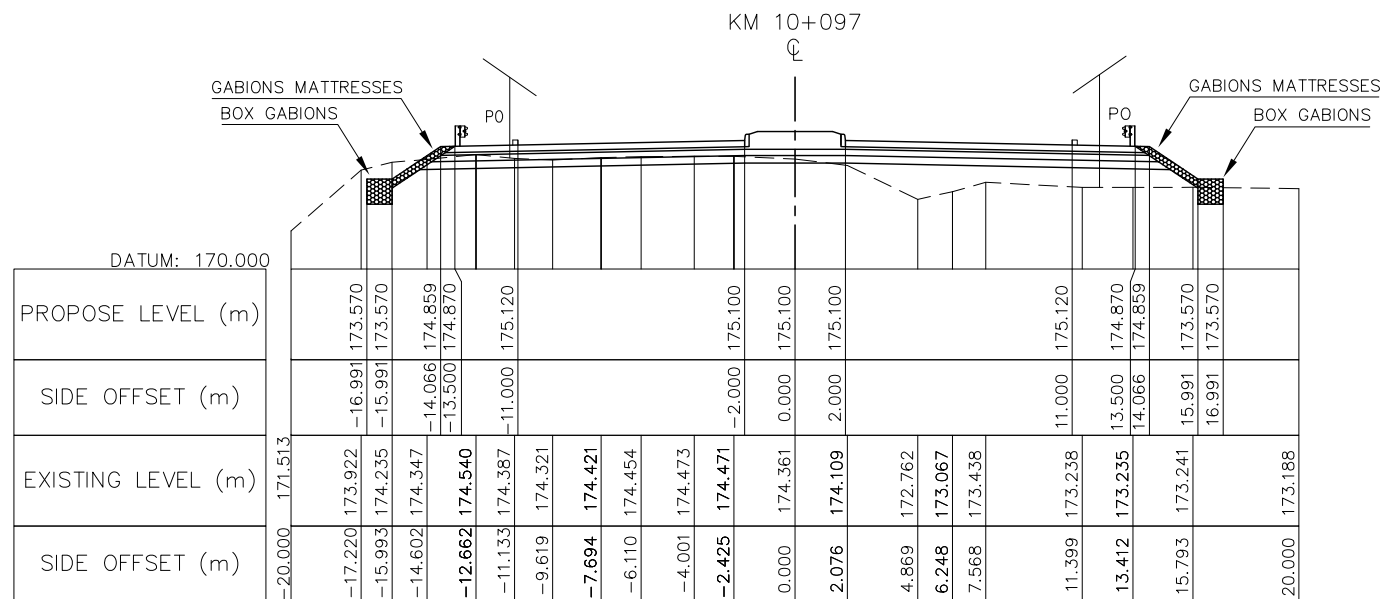







NOTE : FOR THE SECTION OF RAISED MEDIADN IS INSTALLED AT THE CURVE HAS SUPER-ELEVATION PVC PIPE Ø100 SHALL BE PROVIDED AT MEDIAN BY 10M SPACING SEE STANDARD DRAWING NUMBER SDR-014, SDR-017



ລັດວິສາຫະກິດ ວິສະວະກຳ ຄົມມະນາຄົມ
LAO TRANSPORT ENGINEERING CONSULTANT







NR 13N IMPROVEMENT AND MAINTENANCE PROJECT
CONTRACT 1 : SIKEUTH JUNCTION - BAN SONGPEUAY
CROSS SECTION
Km 10+042 - Km 10+125

REV.	DATE	DESCRIPTION	APPROVED	NAME	SIGNATURE	LTEC CODE:
				DESIGNED	Mr. Souksavanh SYPHAKHAM	SD-262-17
				CHECKED	Mr. Khamphone SORPHABMIXAY	DATE: April, 2018
				APPROVED	Mr. Vandy VORASACK	DRW No. RCS-068
						SCALE: 1: 300

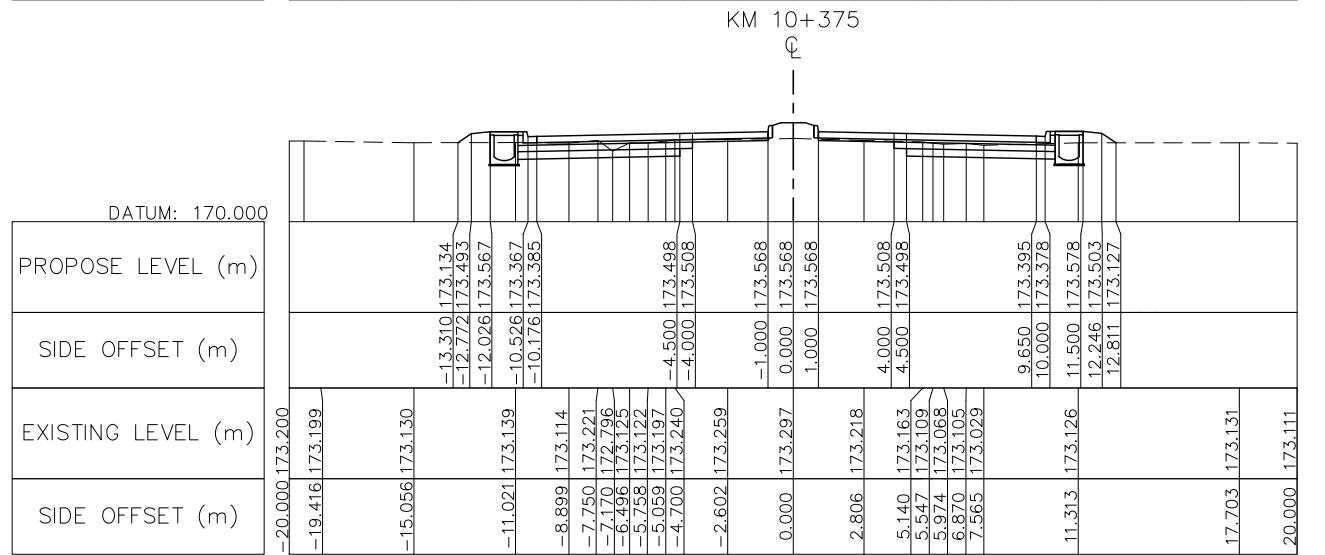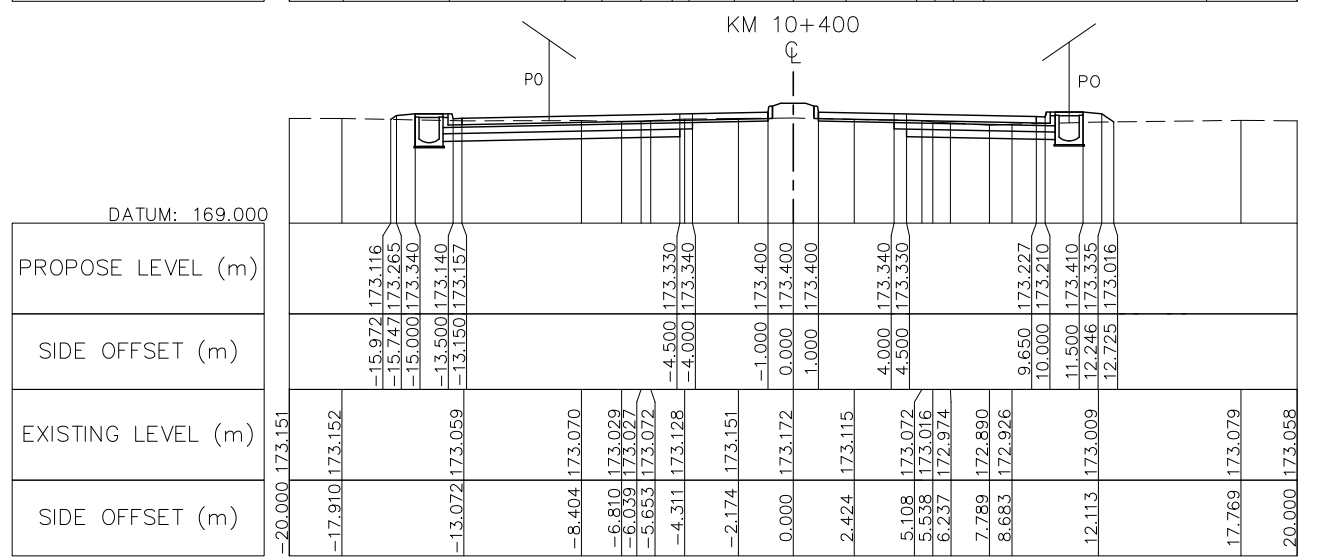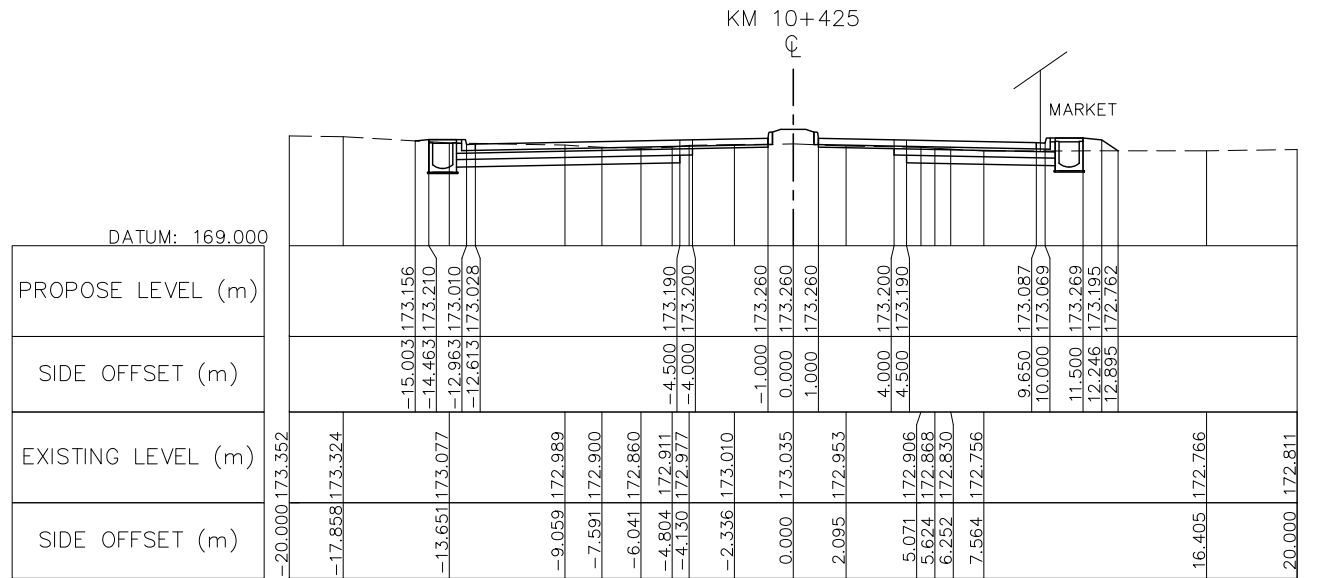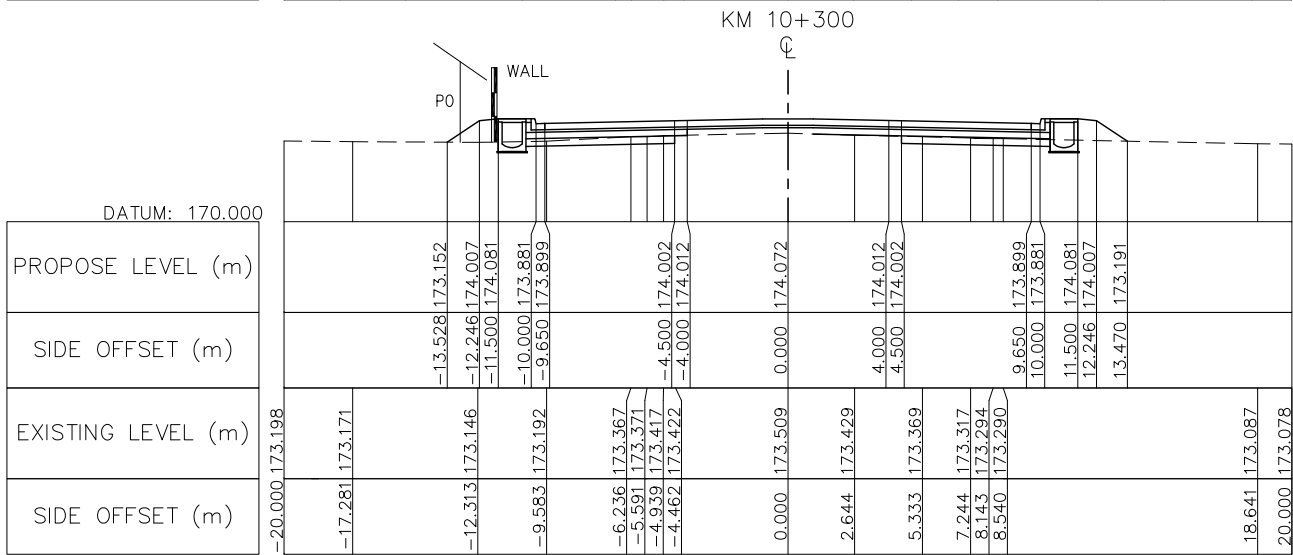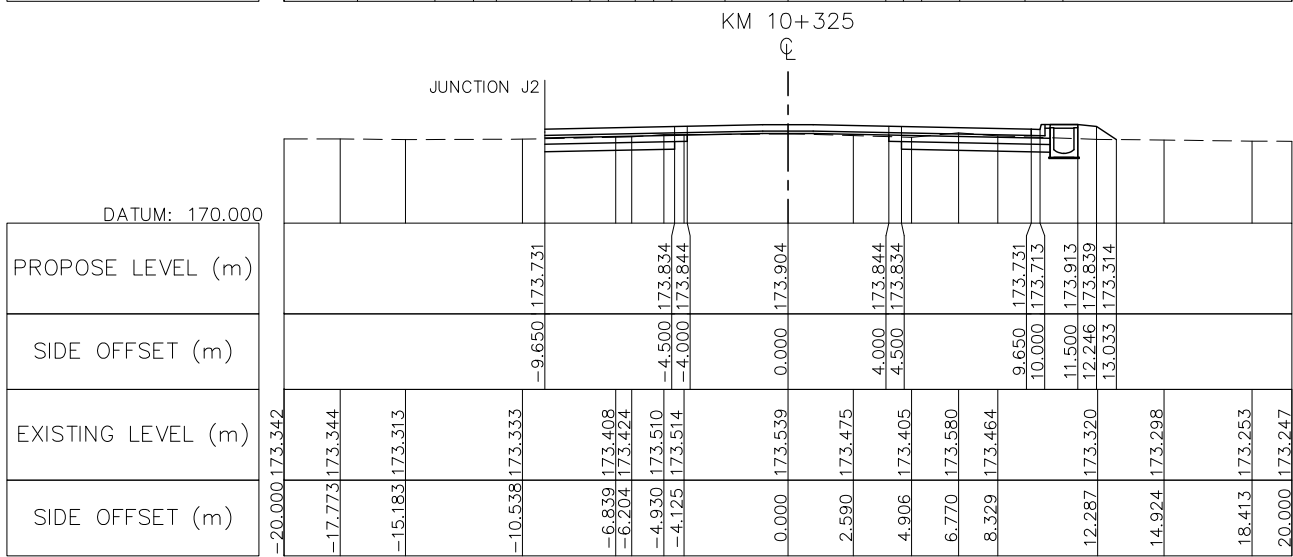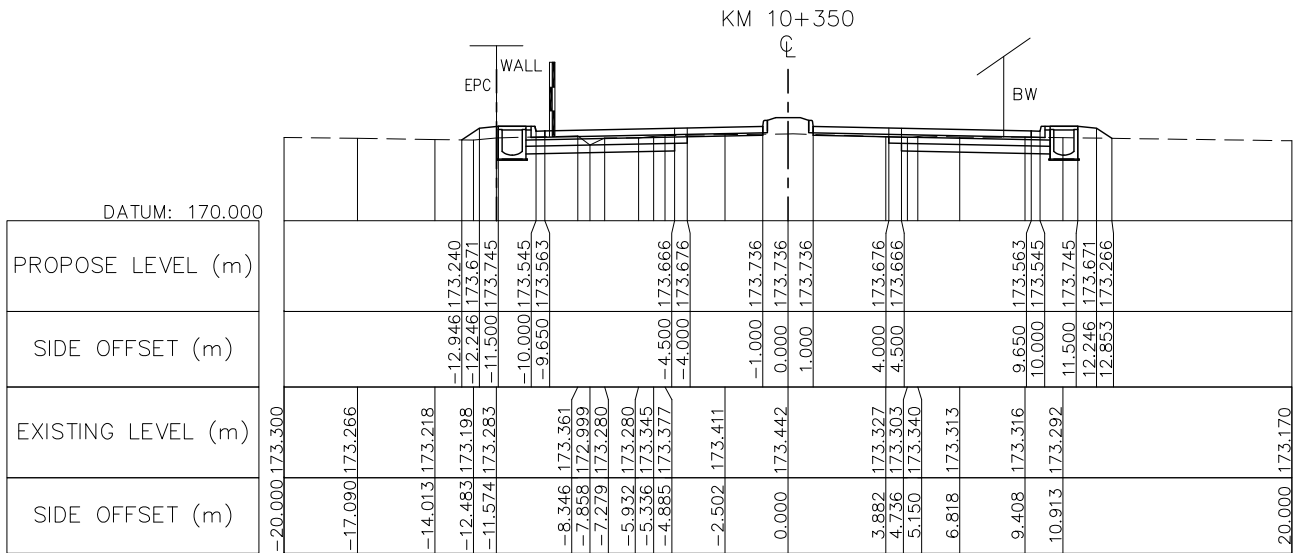

NOTE : FOR THE SECTION OF RAISED MEDIADN IS INSTALLED AT THE CURVE HAS SUPER-ELEVATION PVC PIPE Ø100 SHALL BE PROVIDED AT MEDIAN BY 10M SPACING SEE STANDARD DRAWING NUMBER SDR-014, SDR-017







	ລັດວິສາຫະກິດ ວິສະວະກຳ ຄົມມະນາຄົມ LAO TRANSPORT ENGINEERING CONSULTANT	NR 13N IMPROVEMENT AND MAINTENANCE PROJECT CONTRACT 1 : SIKEUTH JUNCTION – BAN SONGPEUAY	REV.	DATE	DESCRIPTION	APPROVED		NAME	SIGNATURE	LTEC CODE: SD–262–17
		CROSS SECTION Km 10+300 – Km 10+425					DESIGNED	Mr. Souksavanh SYPHAKHAM		DATE: April, 2018
							CHECKED	Mr. Khamphone SORPHABMIXAY		DRW No. RCS–070
							APPROVED	Mr. Vandy VORASACK		SCALE: 1: 300

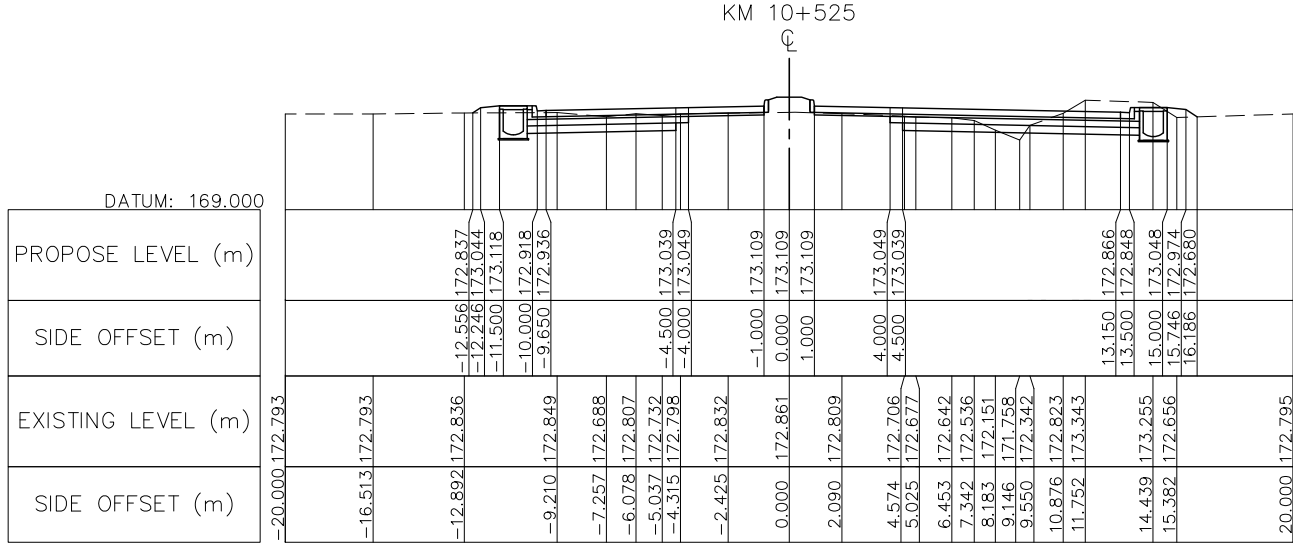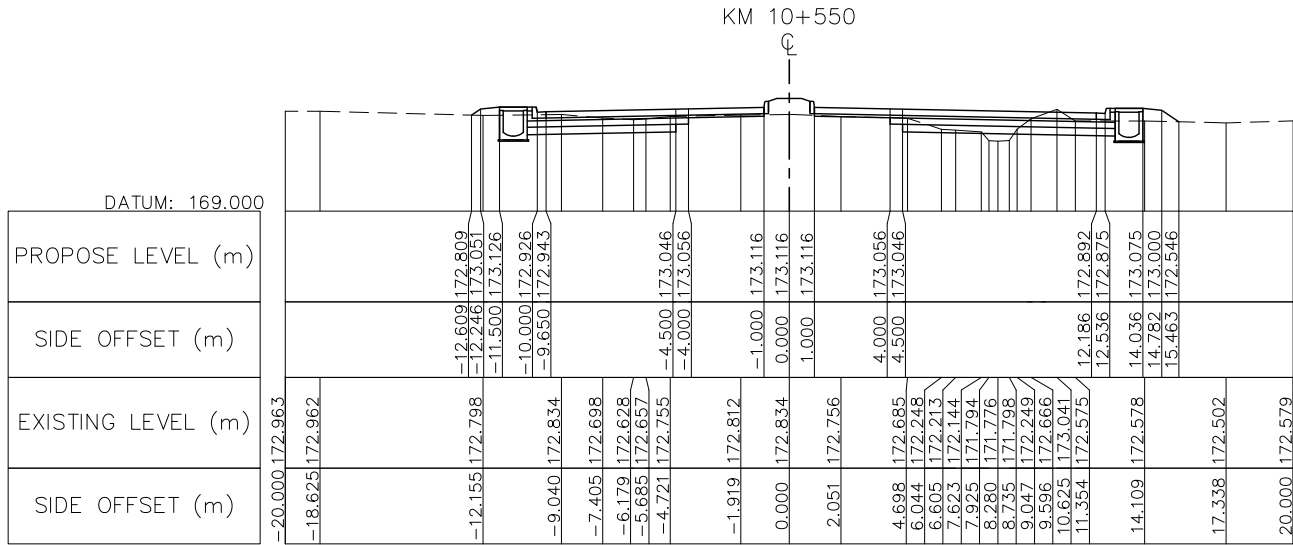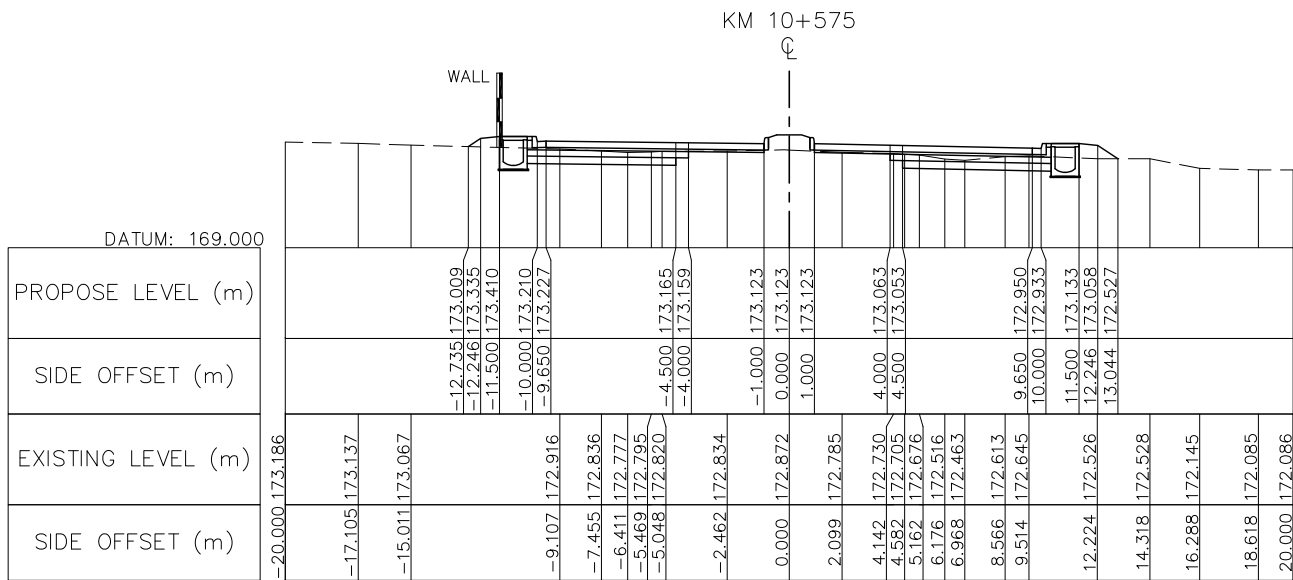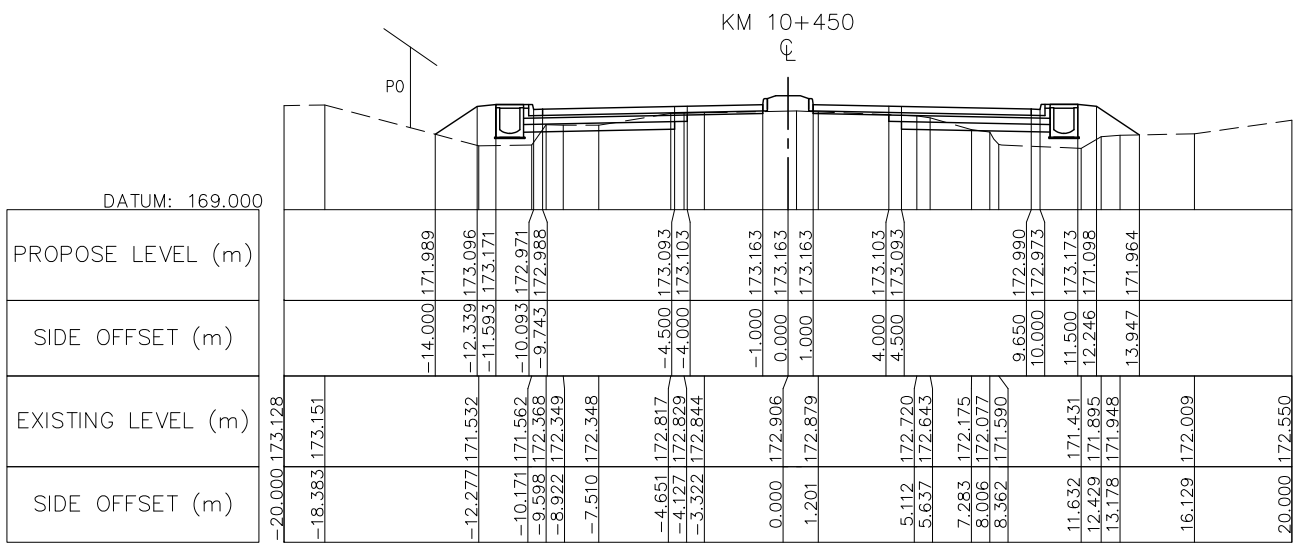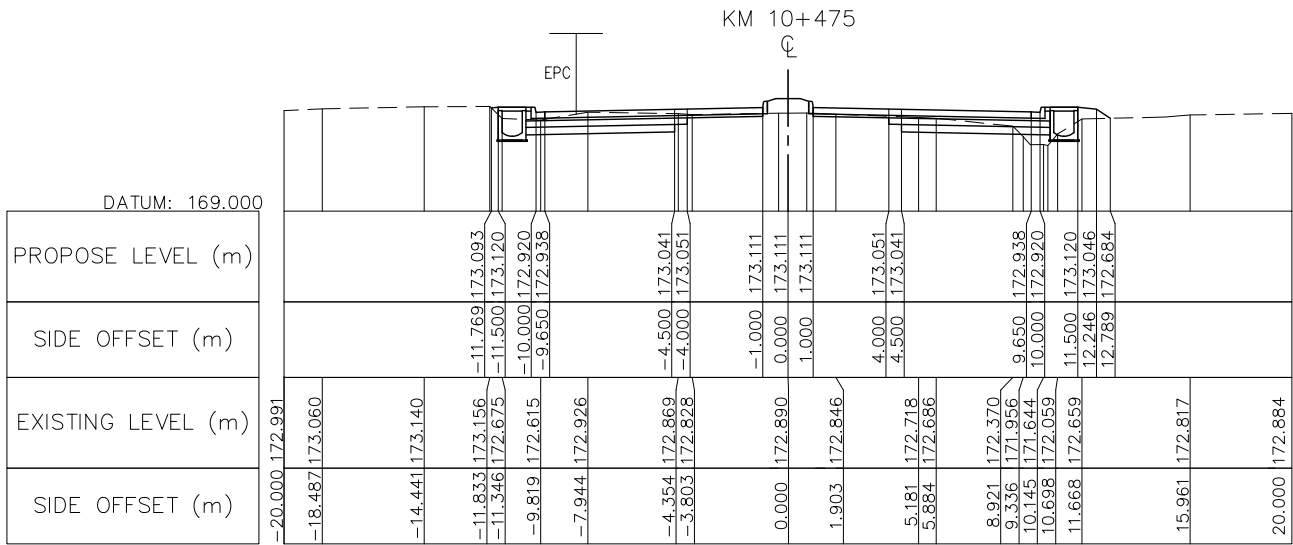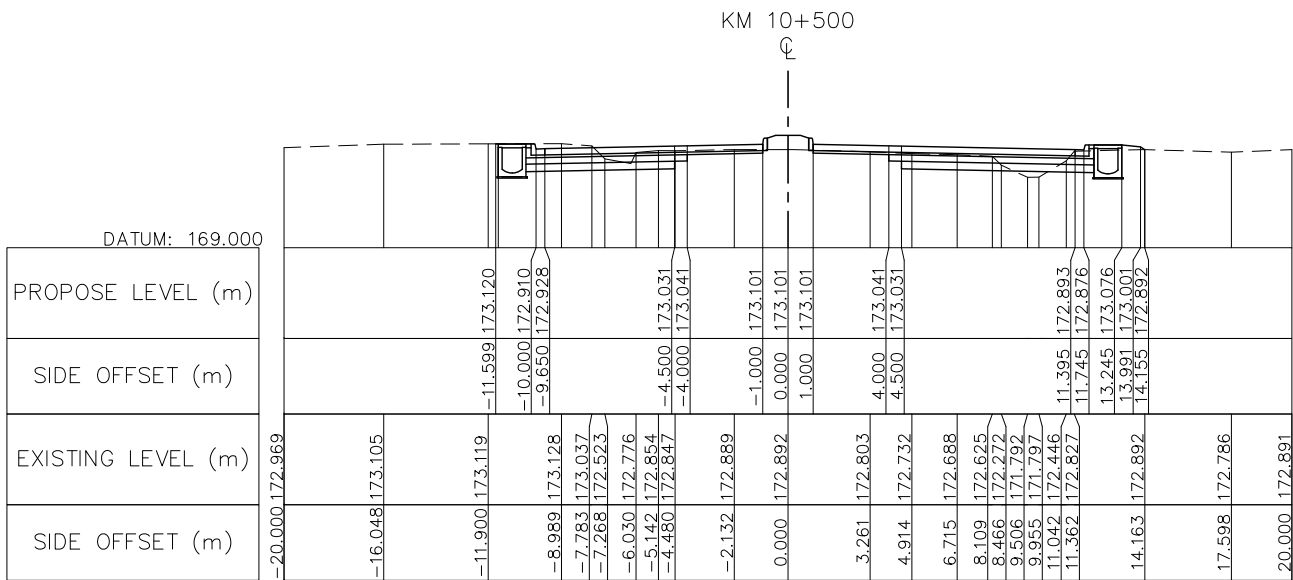

NOTE : FOR THE SECTION OF RAISED MEDIADN IS INSTALLED AT THE CURVE HAS SUPER-ELEVATION PVC PIPE Ø100 SHALL BE PROVIDED AT MEDIAN BY 10M SPACING SEE STANDARD DRAWING NUMBER SDR-014, SDR-017

 ລັດວິສາຫະກິດ ວິສະວະກຳ ຄົມມະນາຄົມ LAO TRANSPORT ENGINEERING CONSULTANT	NR 13N IMPROVEMENT AND MAINTENANCE PROJECT CONTRACT 1 : SIKEUTH JUNCTION – BAN SONGPEUAY	REV.	DATE	DESCRIPTION	APPROVED		NAME	SIGNATURE	LTEC CODE: SD-262-17
						DESIGNED	Mr. Souksavanh SYPHAKHAM		DATE: April, 2018
						CHECKED	Mr. Khamphone SORPHABMIXAY		DRW No. RCS-071
						APPROVED	Mr. Vandy VORASACK		SCALE: 1: 300

CROSS SECTION
Km 10+450 – Km 10+575

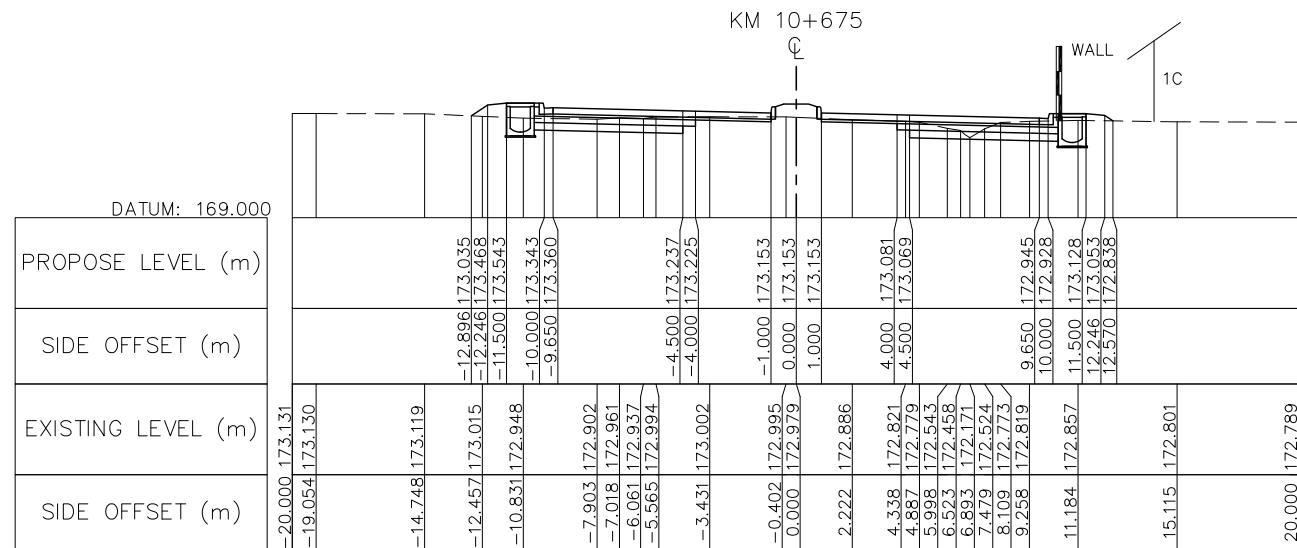
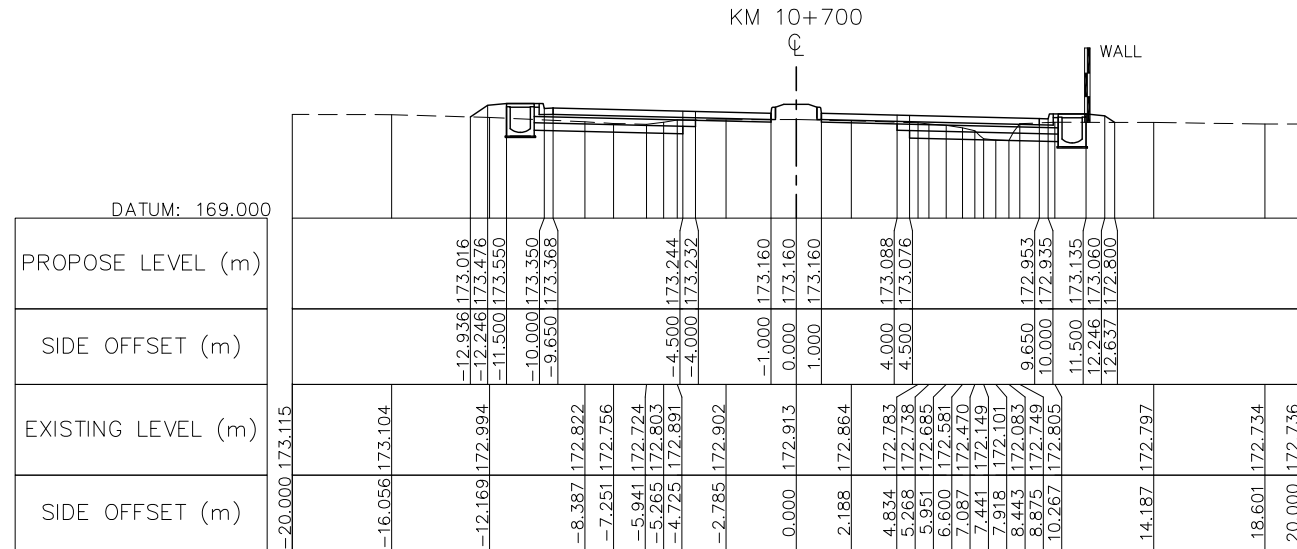
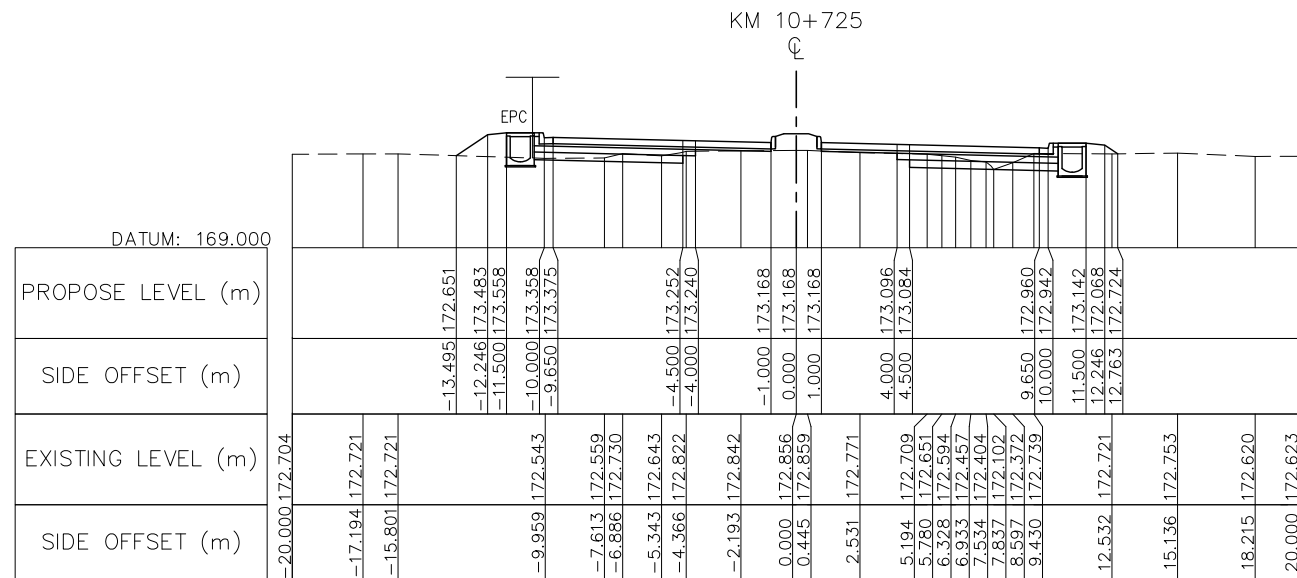
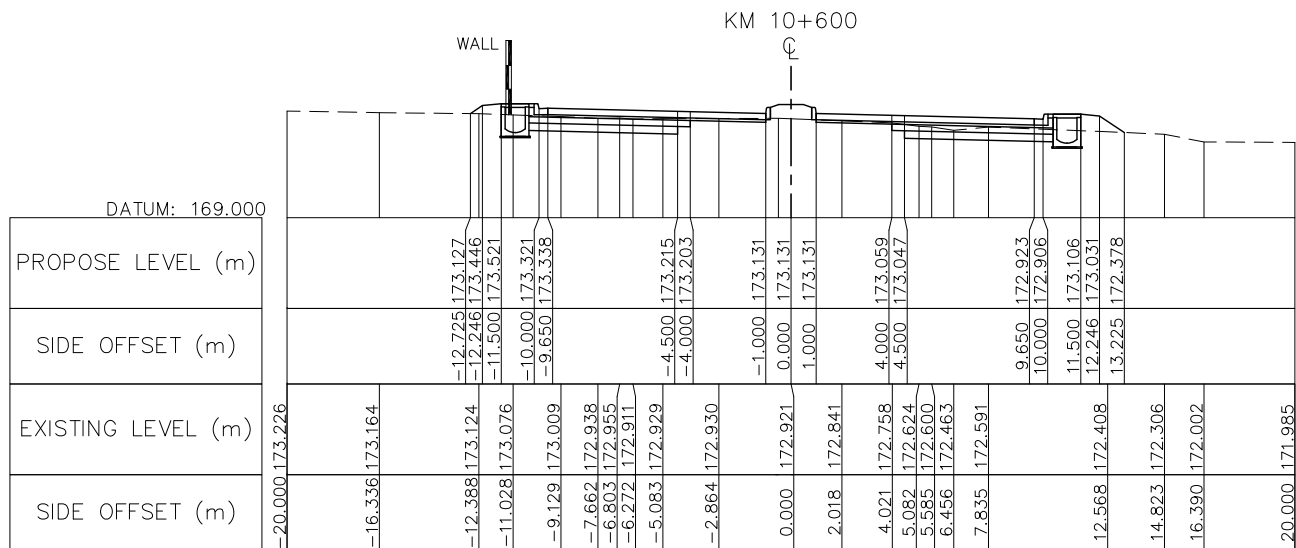
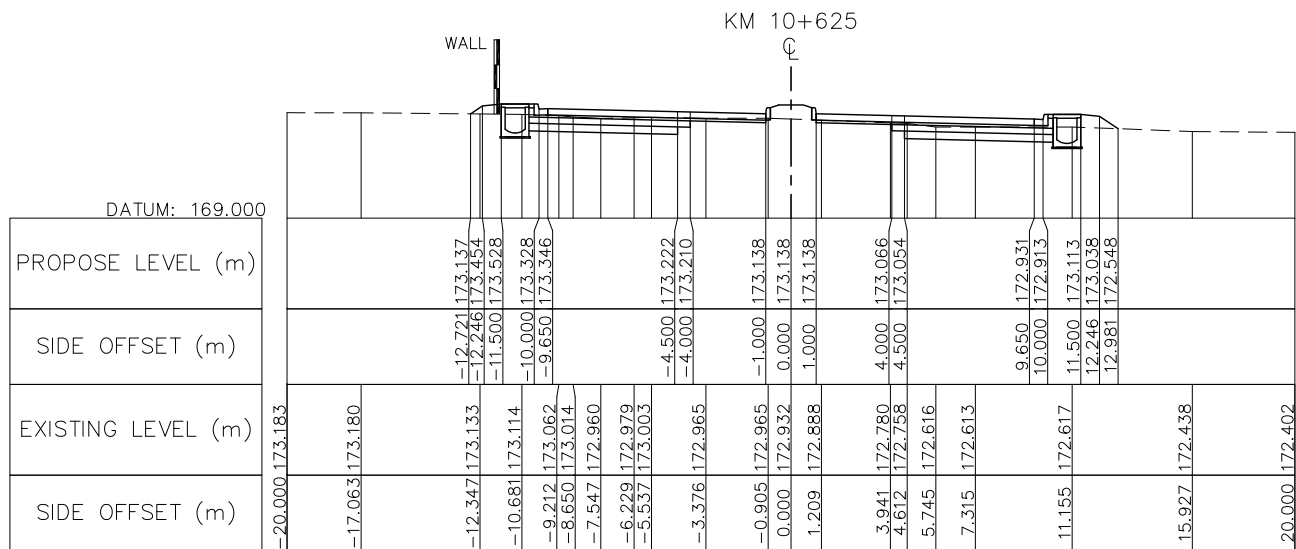
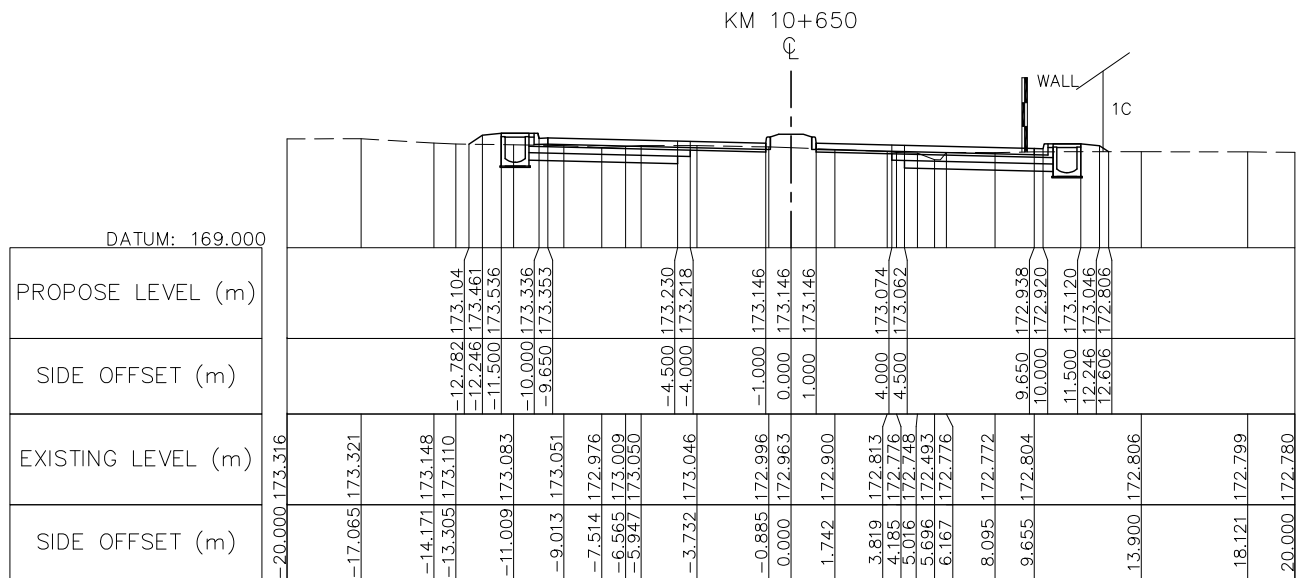


NOTE : FOR THE SECTION OF RAISED MEDIADN IS INSTALLED AT THE CURVE HAS SUPER-ELEVATION PVC PIPE Ø100 SHALL BE PROVIDED AT MEDIAN BY 10M SPACING SEE STANDARD DRAWING NUMBER SDR-014, SDR-017

	NR 13N IMPROVEMENT AND MAINTENANCE PROJECT CONTRACT 1 : SIKEUTH JUNCTION - BAN SONGPEUAY	REV.	DATE	DESCRIPTION	APPROVED		NAME	SIGNATURE	LTEC CODE: SD-262-17
						DESIGNED	Mr. Souksavanh SYPHAKHAM		DATE: April, 2018
						CHECKED	Mr. Khamphone SORPHABMIXAY		DRW No. RCS-072
						APPROVED	Mr. Vandy VORASACK		SCALE: 1: 300

ລັດວິສາຫະກິດ ວິສະວະກຳ ຄົມມະນາຄົມ
LAO TRANSPORT ENGINEERING CONSULTANT

CROSS SECTION
Km 10+600 - Km 10+725

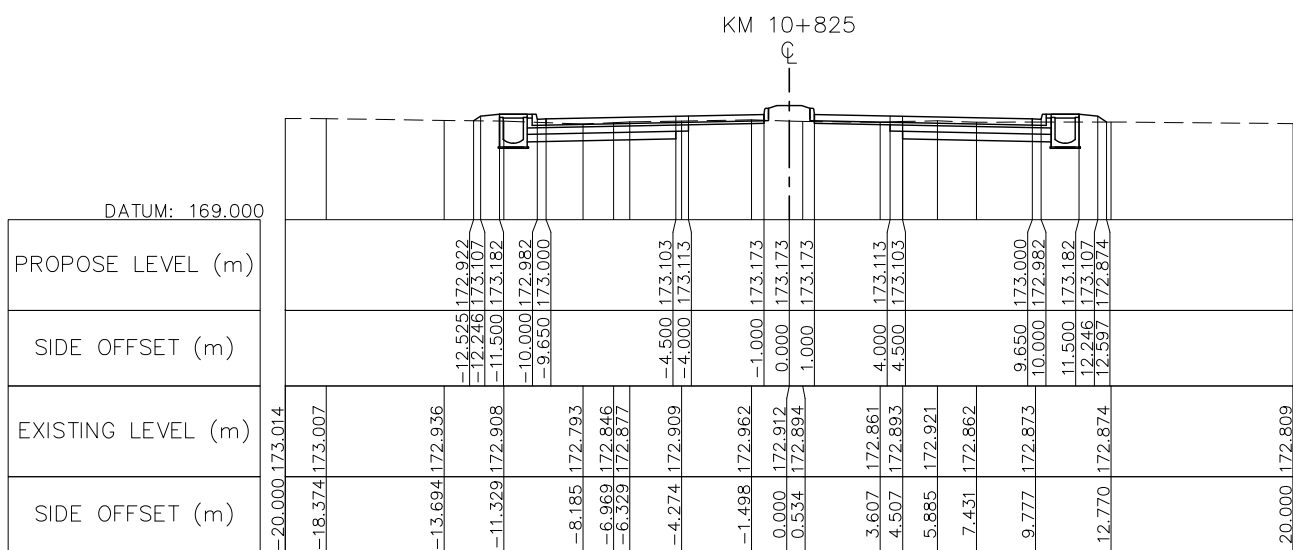
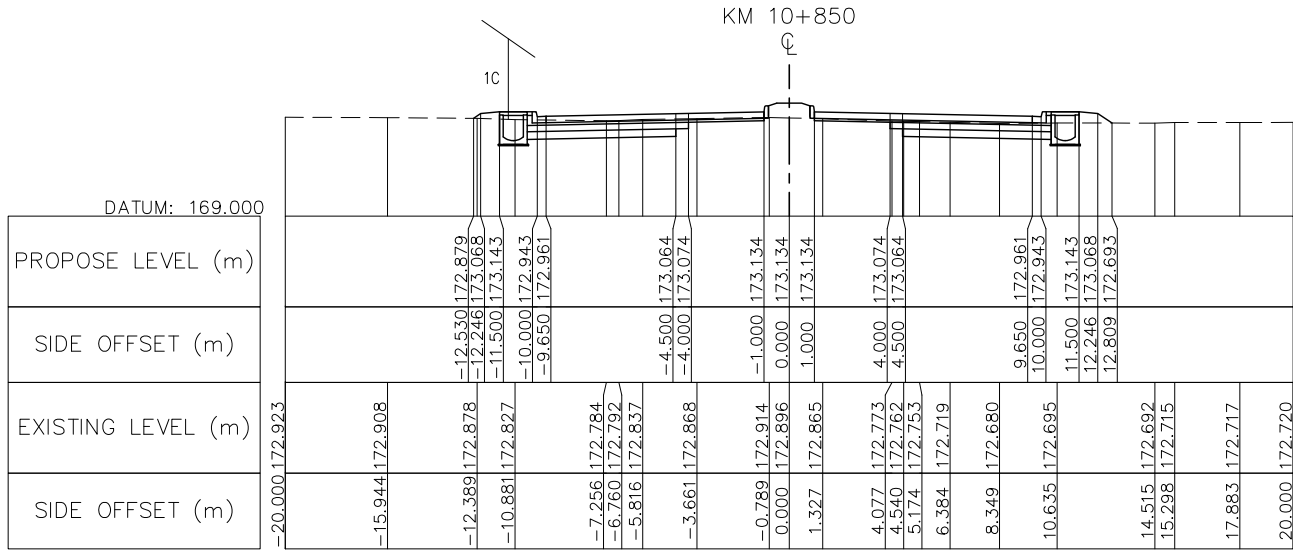
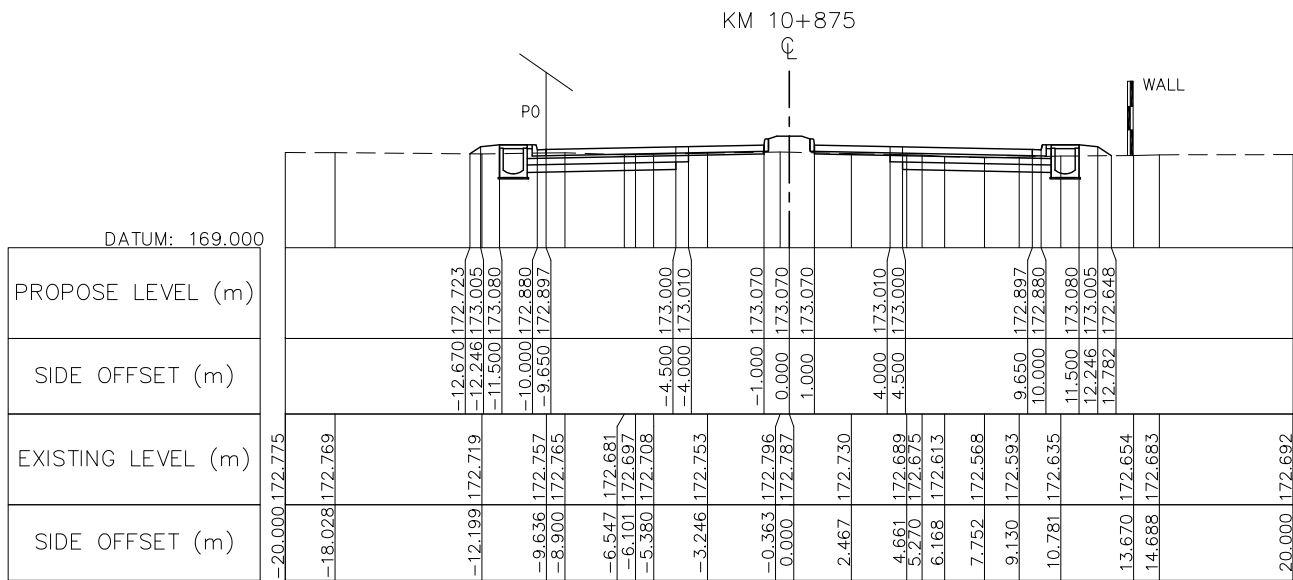
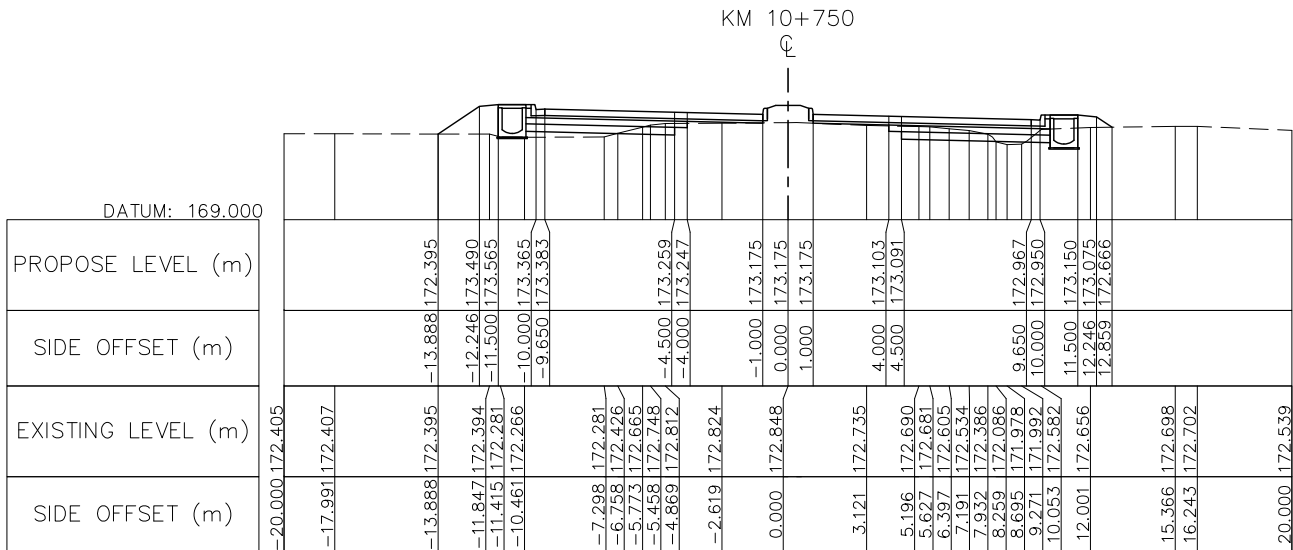
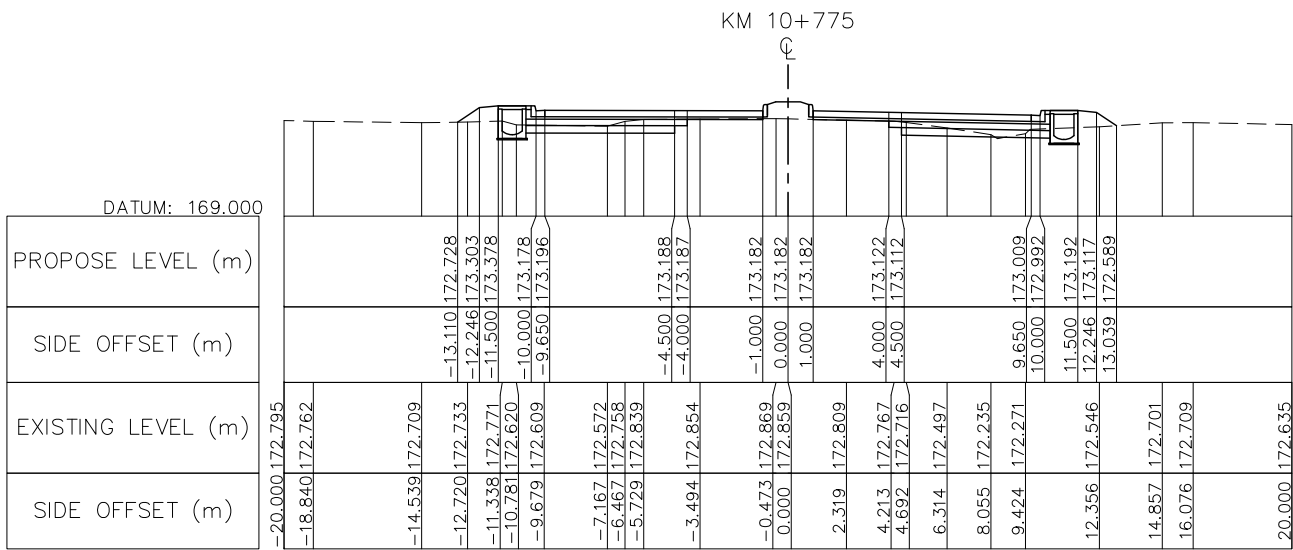
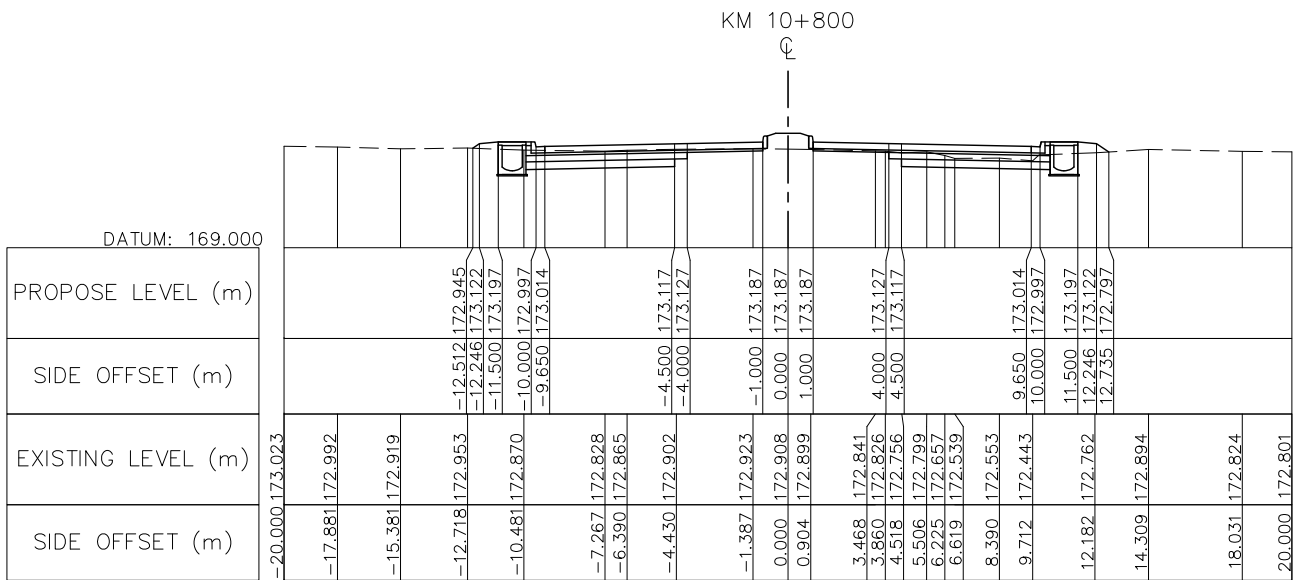


NOTE : FOR THE SECTION OF RAISED MEDIADN IS INSTALLED AT THE CURVE HAS SUPER-ELEVATION PVC PIPE Ø100 SHALL BE PROVIDED AT MEDIAN BY 10M SPACING SEE STANDARD DRAWING NUMBER SDR-014, SDR-017

	NR 13N IMPROVEMENT AND MAINTENANCE PROJECT CONTRACT 1 : SIKEUTH JUNCTION – BAN SONGPEUAY	REV.	DATE	DESCRIPTION	APPROVED		NAME	SIGNATURE	LTEC CODE: SD-262-17
						DESIGNED	Mr. Souksavanh SYPHAKHAM		DATE: April, 2018
						CHECKED	Mr. Khamphone SORPHABMIXAY		DRW No. RCS-073
						APPROVED	Mr. Vandy VORASACK		SCALE: 1: 300

ລັດວິສາຫະກິດ ວິສະວະກຳ ຄົມມະນາຄົມ
LAO TRANSPORT ENGINEERING CONSULTANT

CROSS SECTION
Km 10+750 – Km 10+875

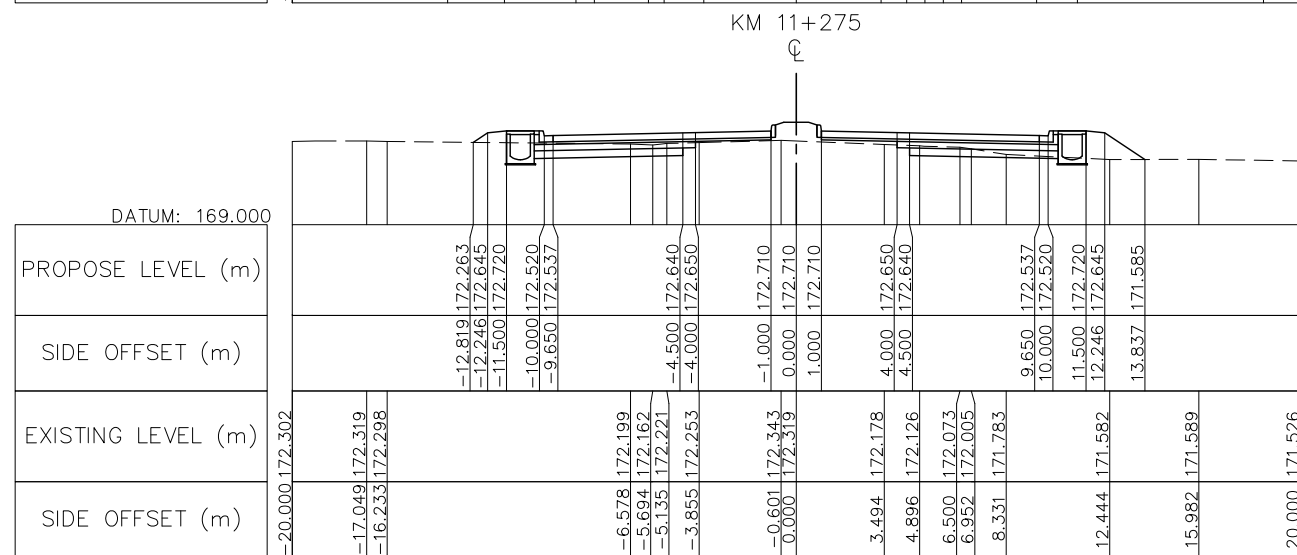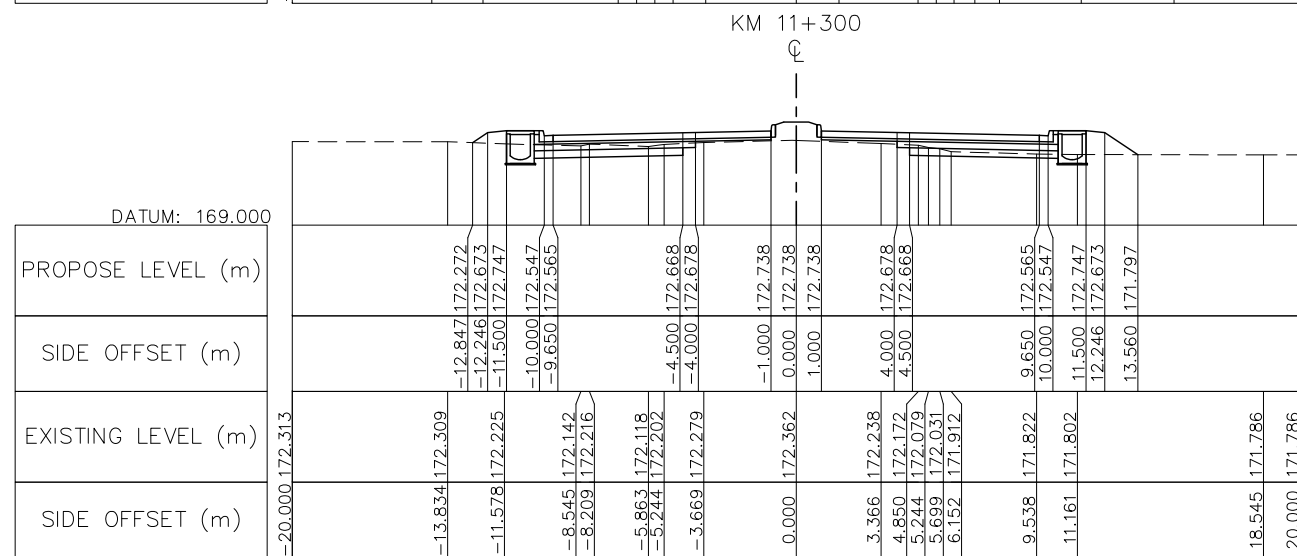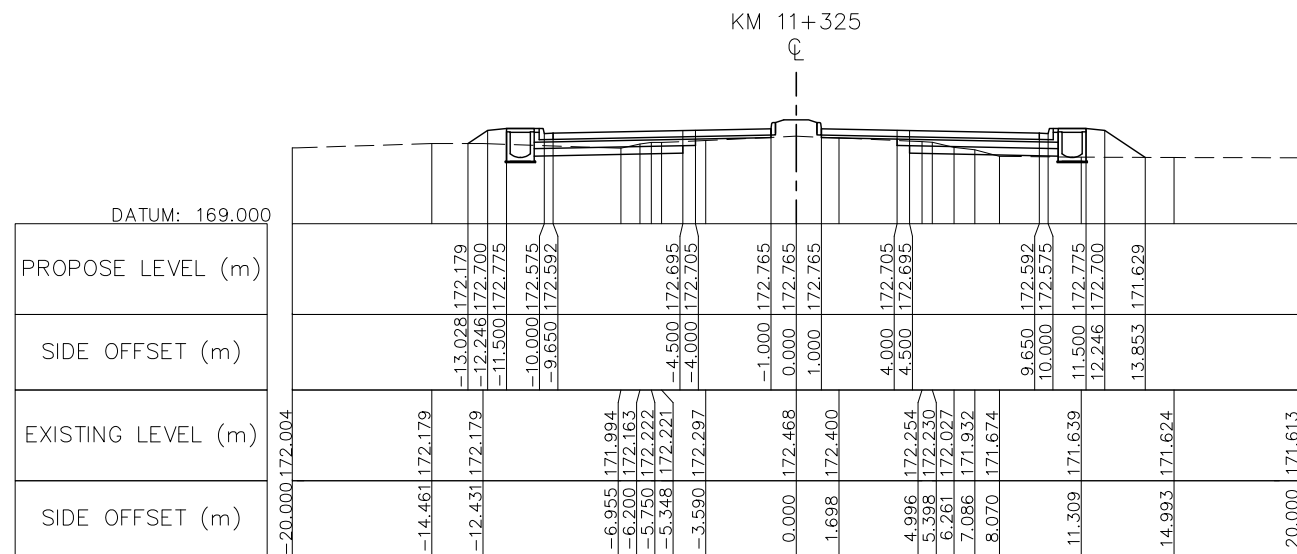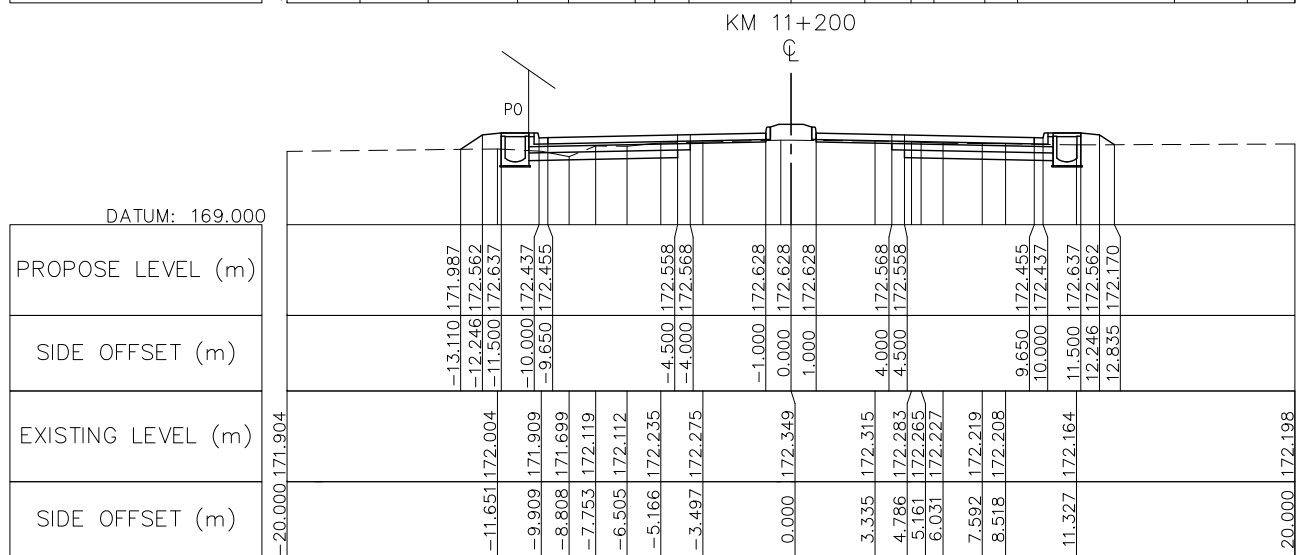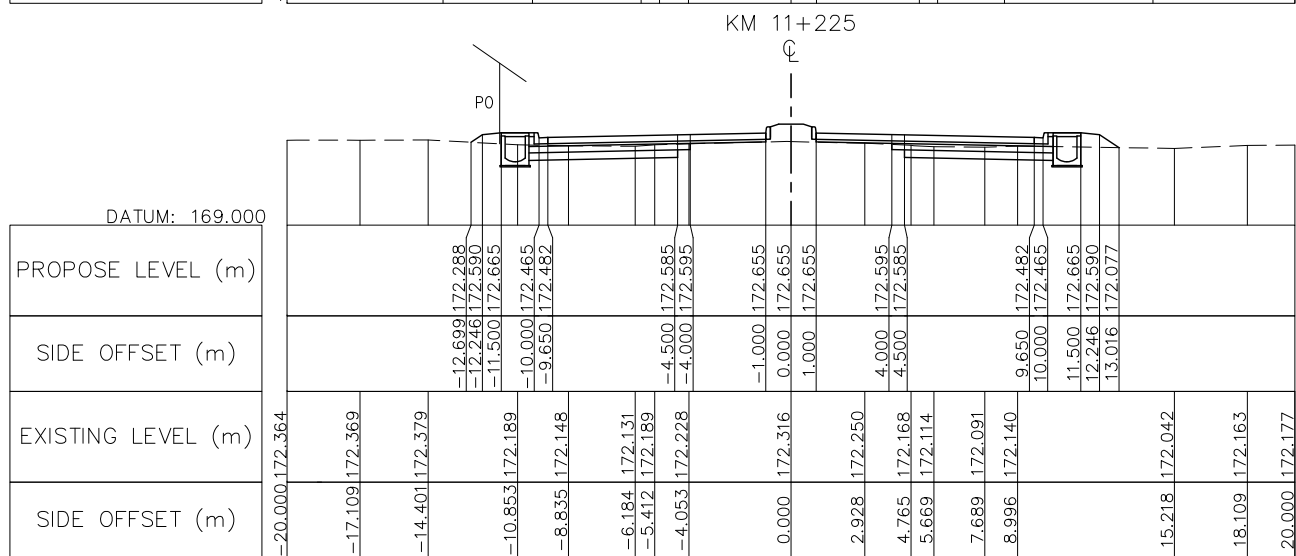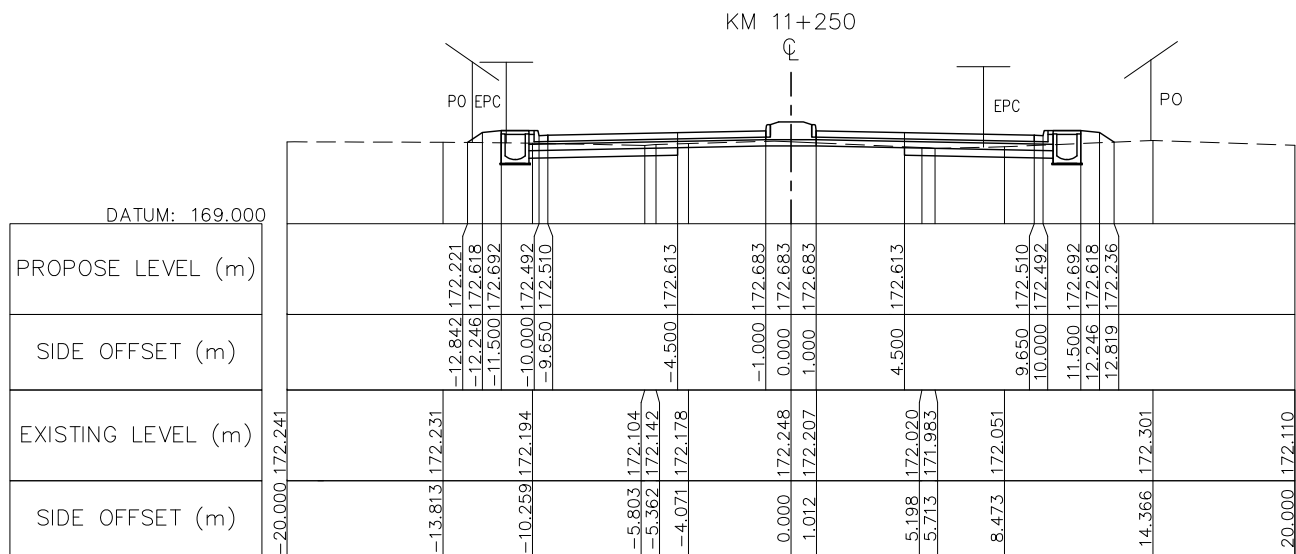







NOTE : FOR THE SECTION OF RAISED MEDIADN IS INSTALLED AT THE CURVE HAS SUPER-ELEVATION PVC PIPE Ø100 SHALL BE PROVIDED AT MEDIAN BY 10M SPACING SEE STANDARD DRAWING NUMBER SDR-014, SDR-017









ລັດວິສາຫະກິດ ວິສະວະກຳ ຄົມມະນາຄົມ
LAO TRANSPORT ENGINEERING CONSULTANT

NR 13N IMPROVEMENT AND MAINTENANCE PROJECT
CONTRACT 1 : SIKEUTH JUNCTION - BAN SONGPEUAY
CROSS SECTION
Km 11+200 - Km 11+325

REV.	DATE	DESCRIPTION	APPROVED	NAME	SIGNATURE	LTEC CODE:
				DESIGNED	Mr. Souksavanh SYPHAKHAM	SD-262-17
				CHECKED	Mr. Khamphone SORPHABMIXAY	DATE: April, 2018
				APPROVED	Mr. Vandy VORASACK	DRW No. RCS-076
						SCALE: 1: 300

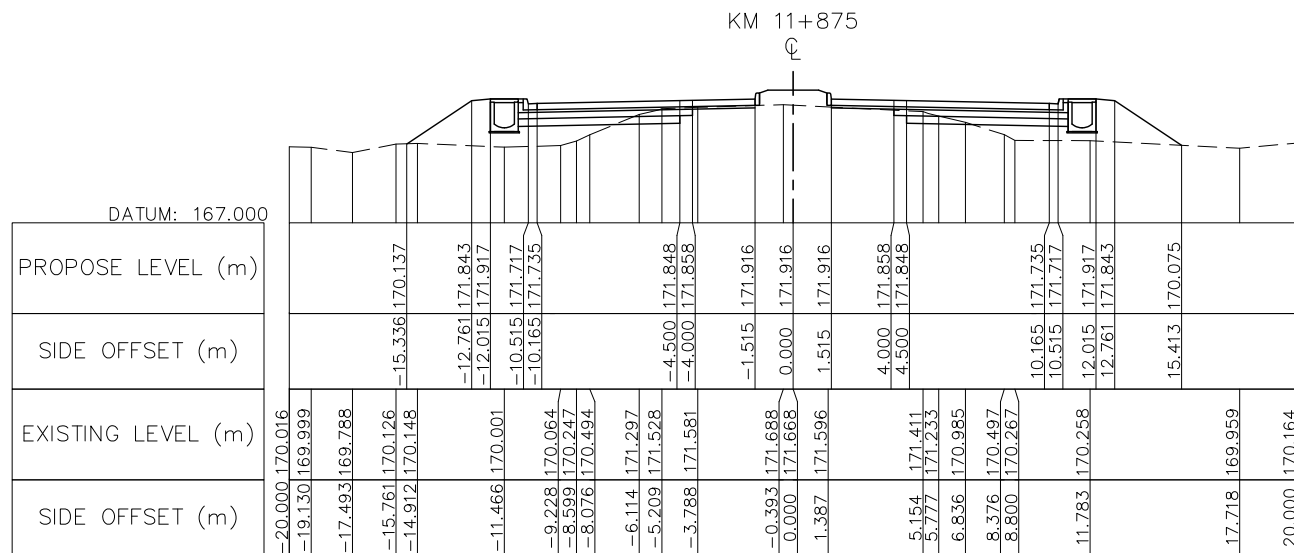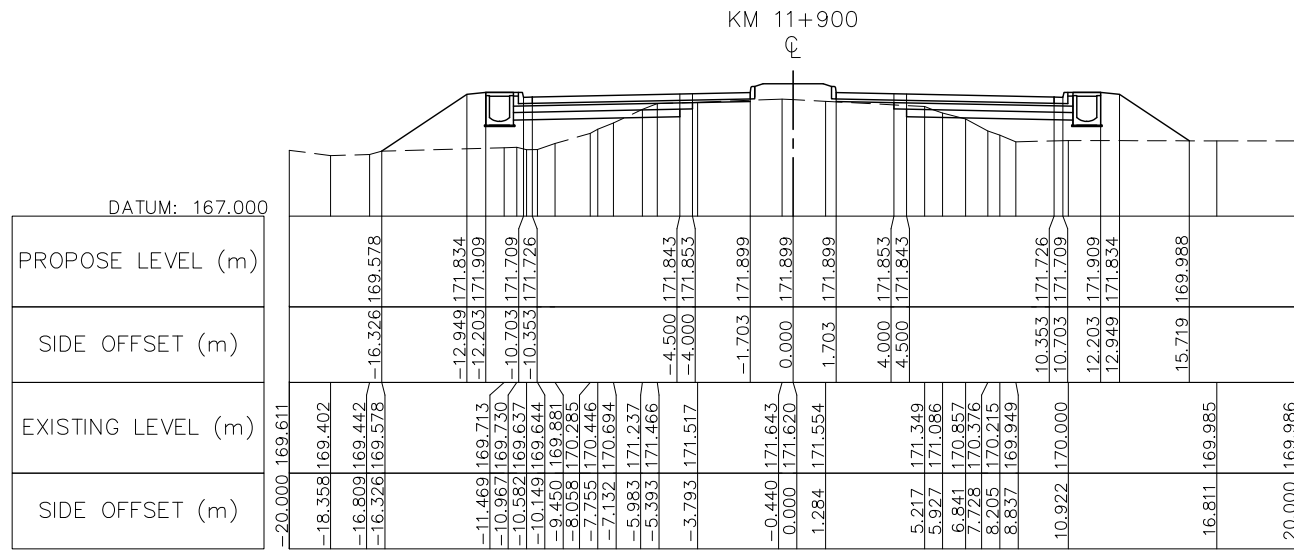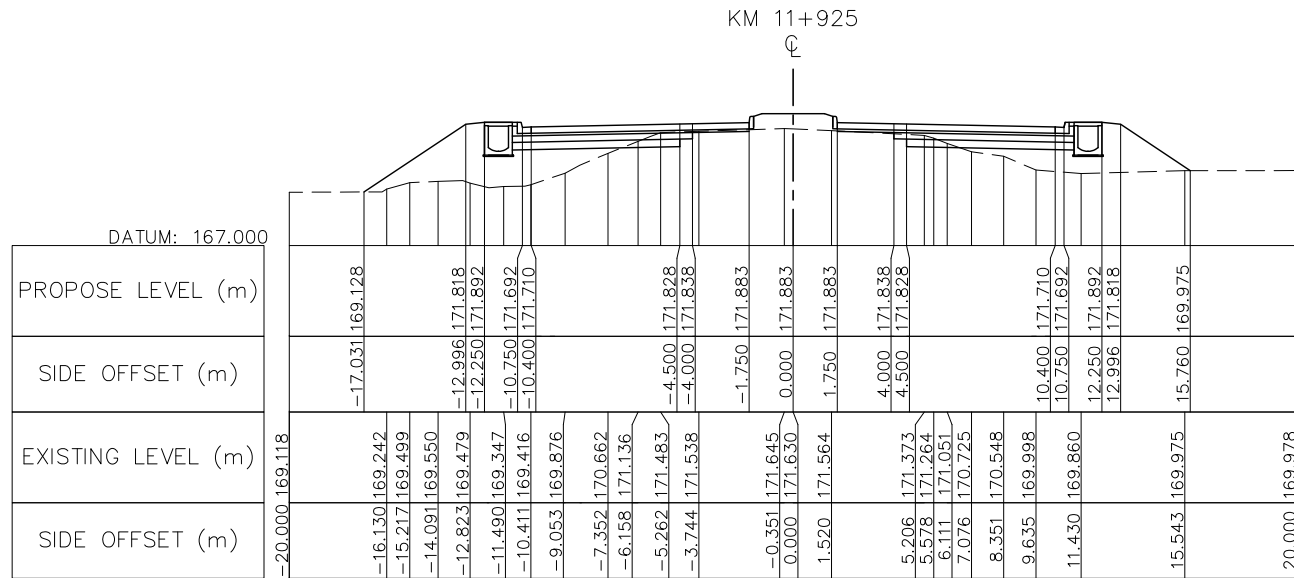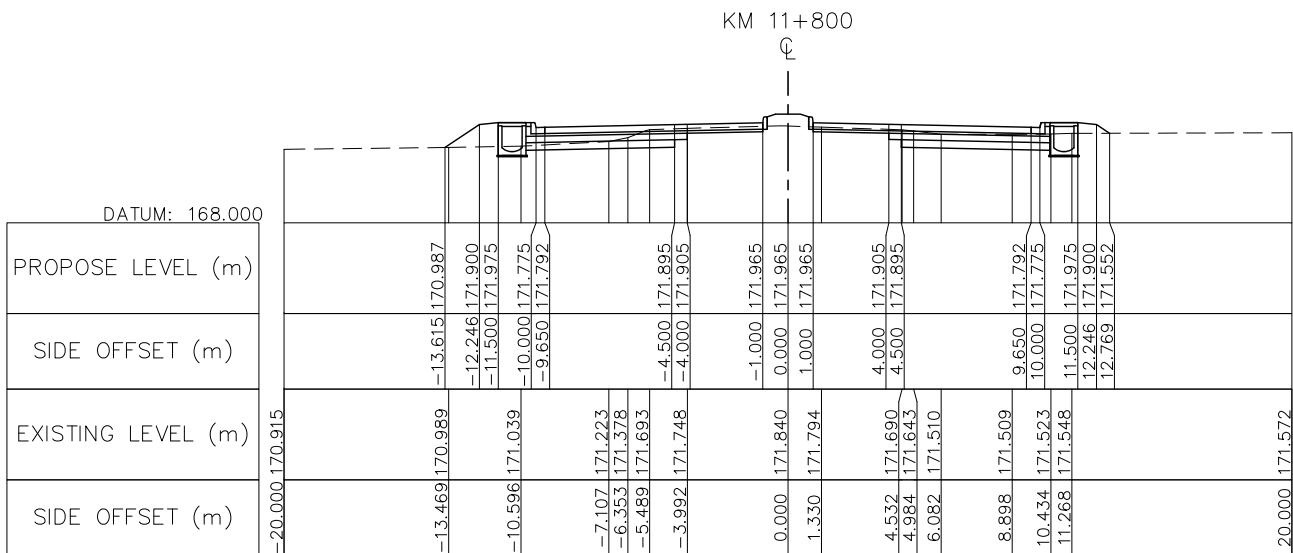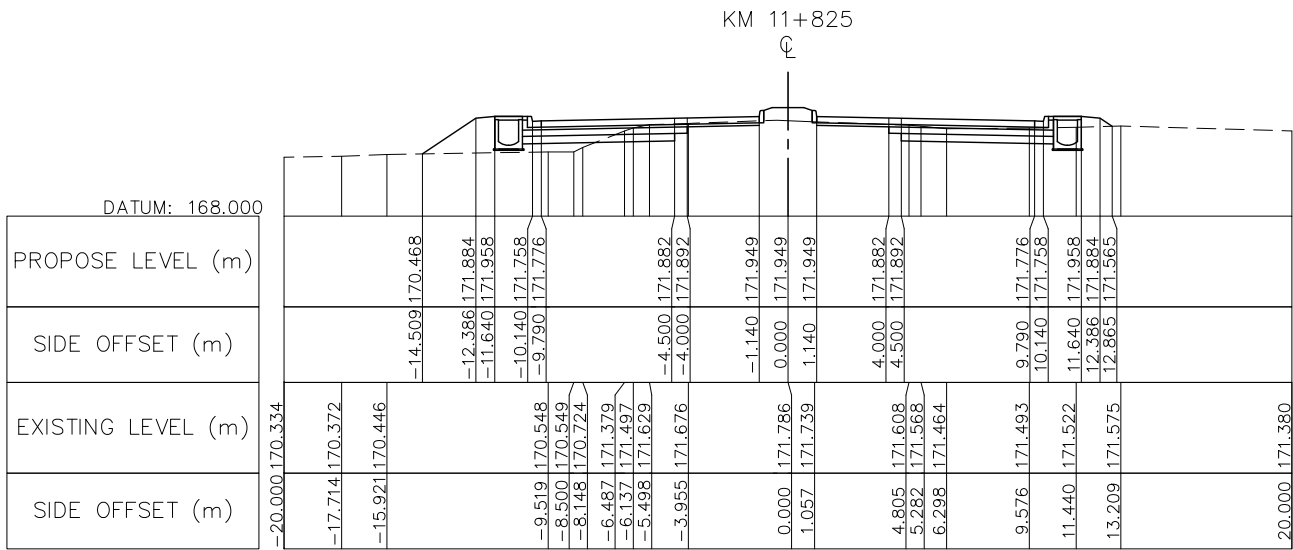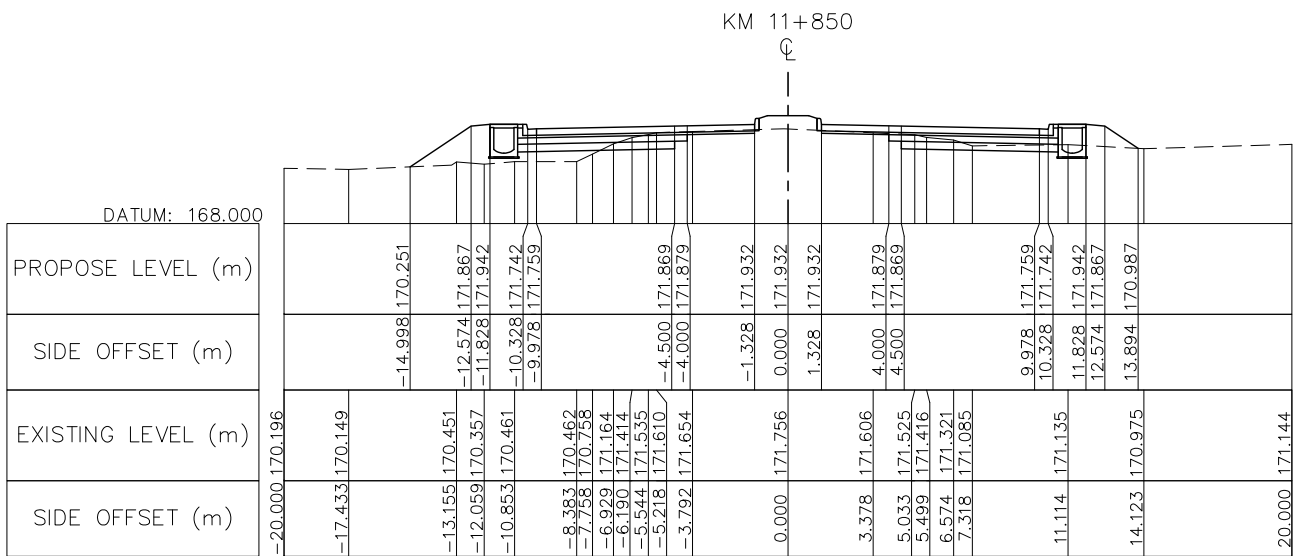

NOTE : FOR THE SECTION OF RAISED MEDIADN IS INSTALLED AT THE CURVE HAS SUPER-ELEVATION PVC PIPE Ø100 SHALL BE PROVIDED AT MEDIAN BY 10M SPACING SEE STANDARD DRAWING NUMBER SDR-014, SDR-017

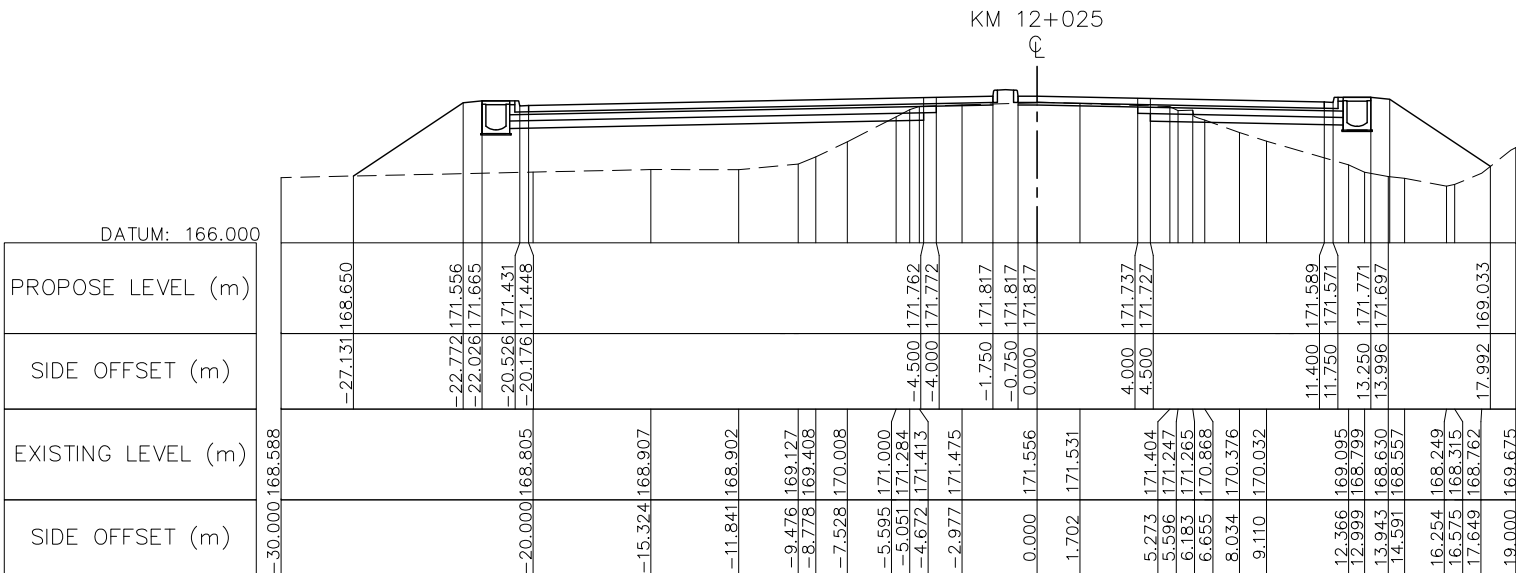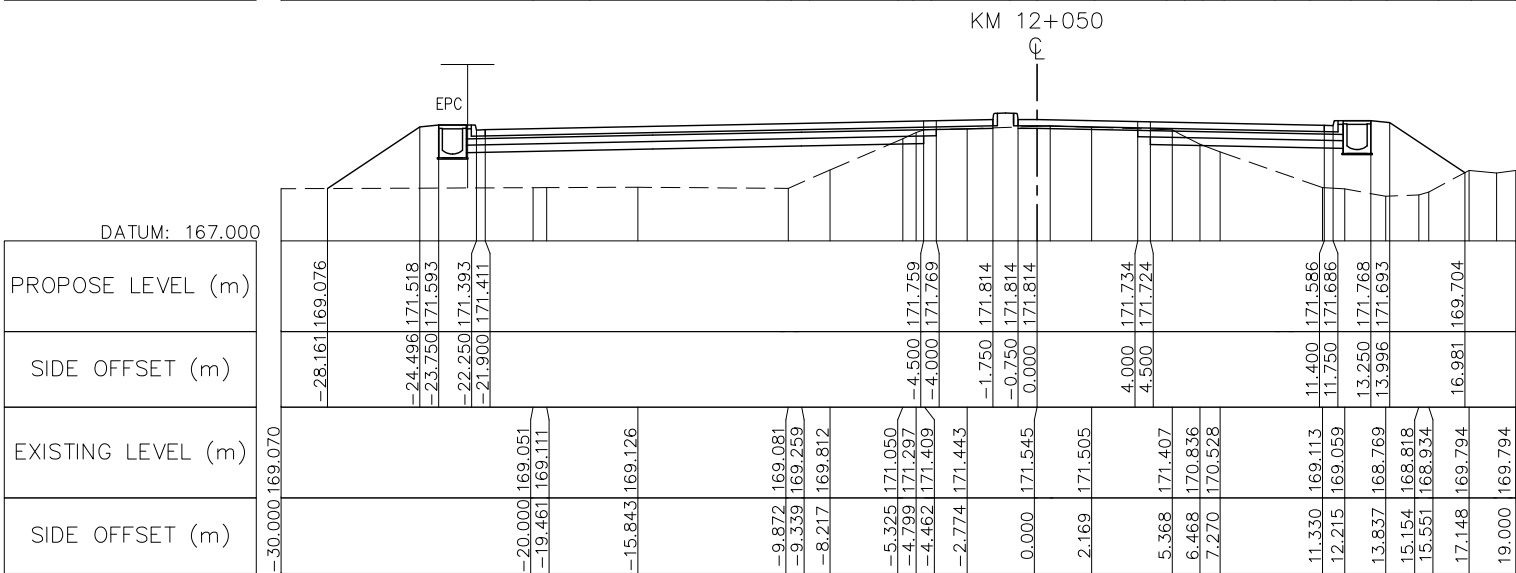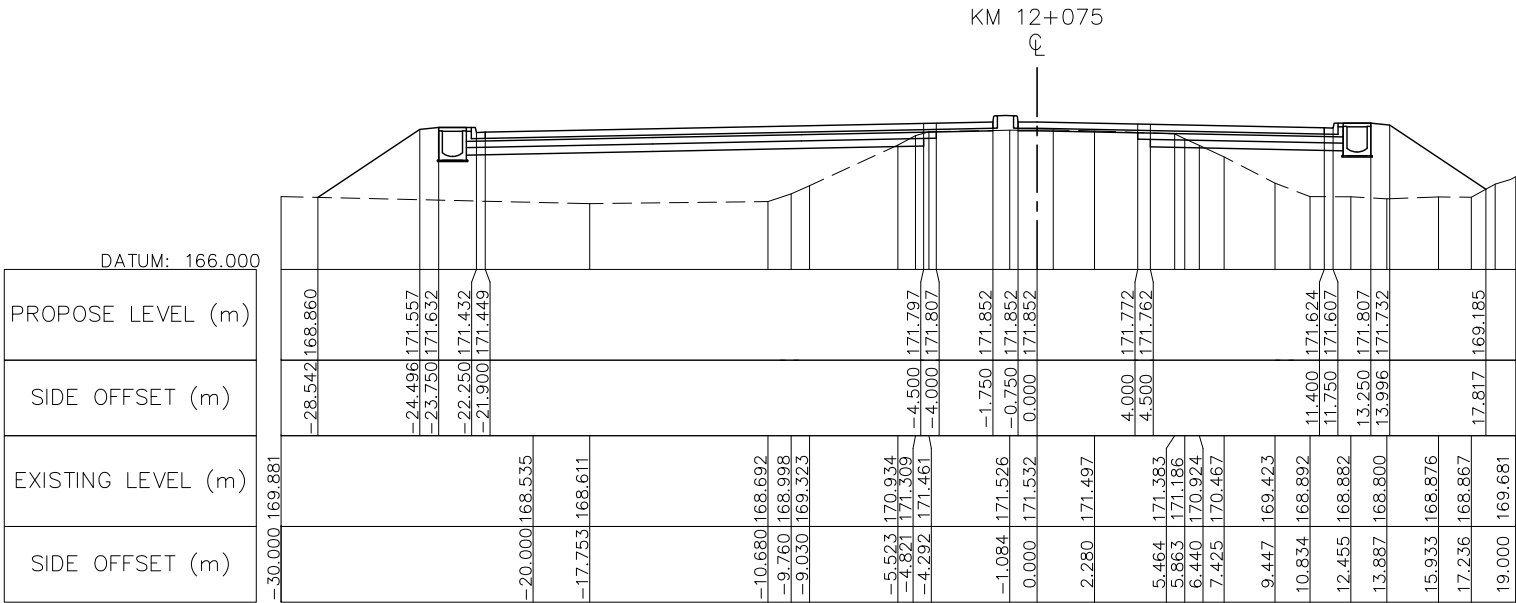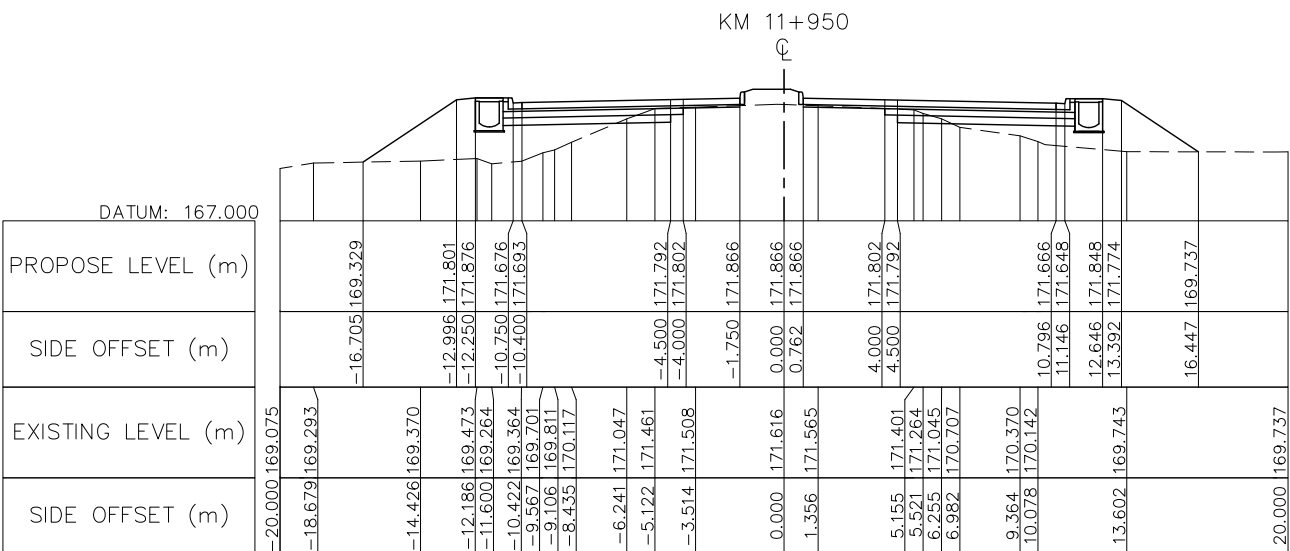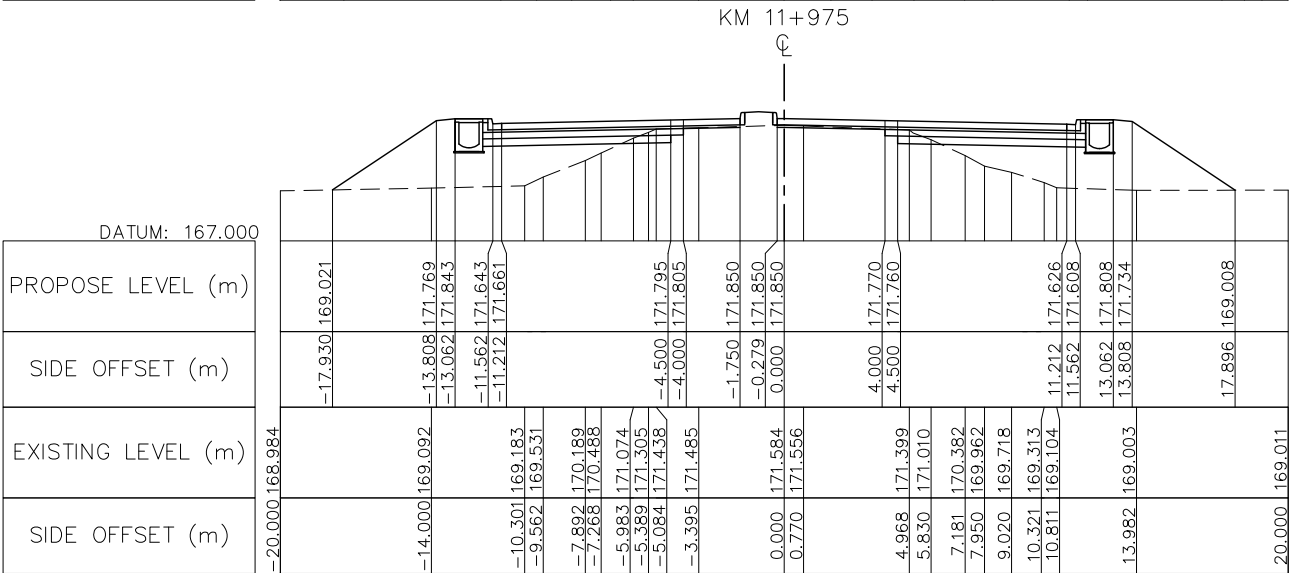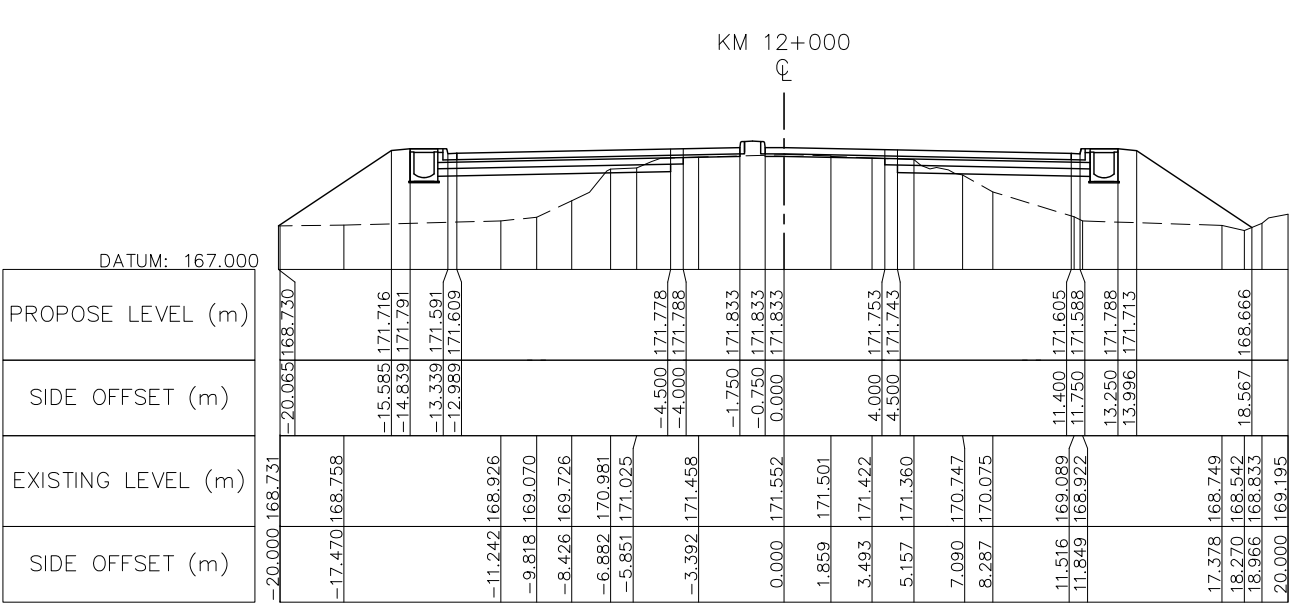




NOTE : FOR THE SECTION OF RAISED MEDIADN IS INSTALLED AT THE CURVE HAS SUPER-ELEVATION PVC PIPE Ø100 SHALL BE PROVIDED AT MEDIAN BY 10M SPACING SEE STANDARD DRAWING NUMBER SDR-014, SDR-017



ລັດວິສາຫະກິດ ວິສະວະກຳ ຄົມມະນາຄົມ
LAO TRANSPORT ENGINEERING CONSULTANT


NR 13N IMPROVEMENT AND MAINTENANCE PROJECT
CONTRACT 1 : SIKEUTH JUNCTION - BAN SONGPEUAY
CROSS SECTION
Km 11+950 - Km 12+075

REV.	DATE	DESCRIPTION	APPROVED	NAME	SIGNATURE	LTEC CODE:
				DESIGNED	Mr. Souksavanh SYPHAKHAM	SD-262-17
				CHECKED	Mr. Khamphone SORPHABMIXAY	DATE: April, 2018
				APPROVED	Mr. Vandy VORASACK	DRW No. RCS-081
						SCALE: 1: 300

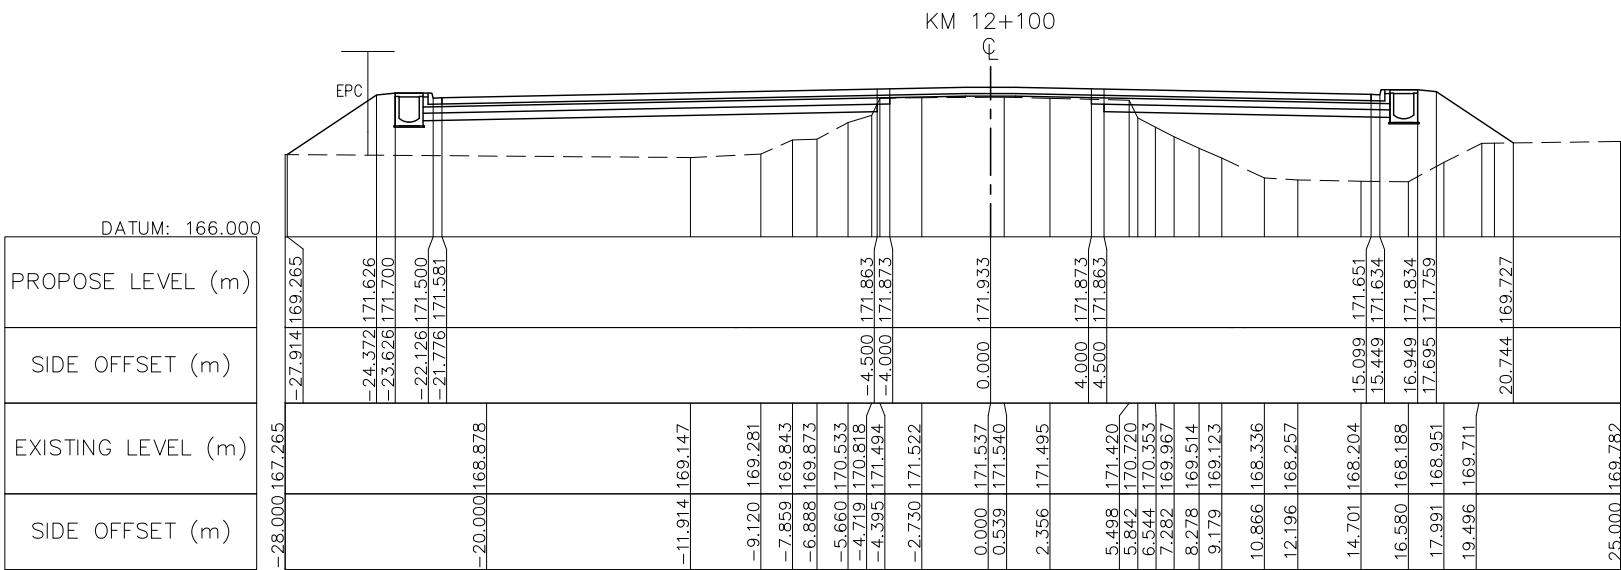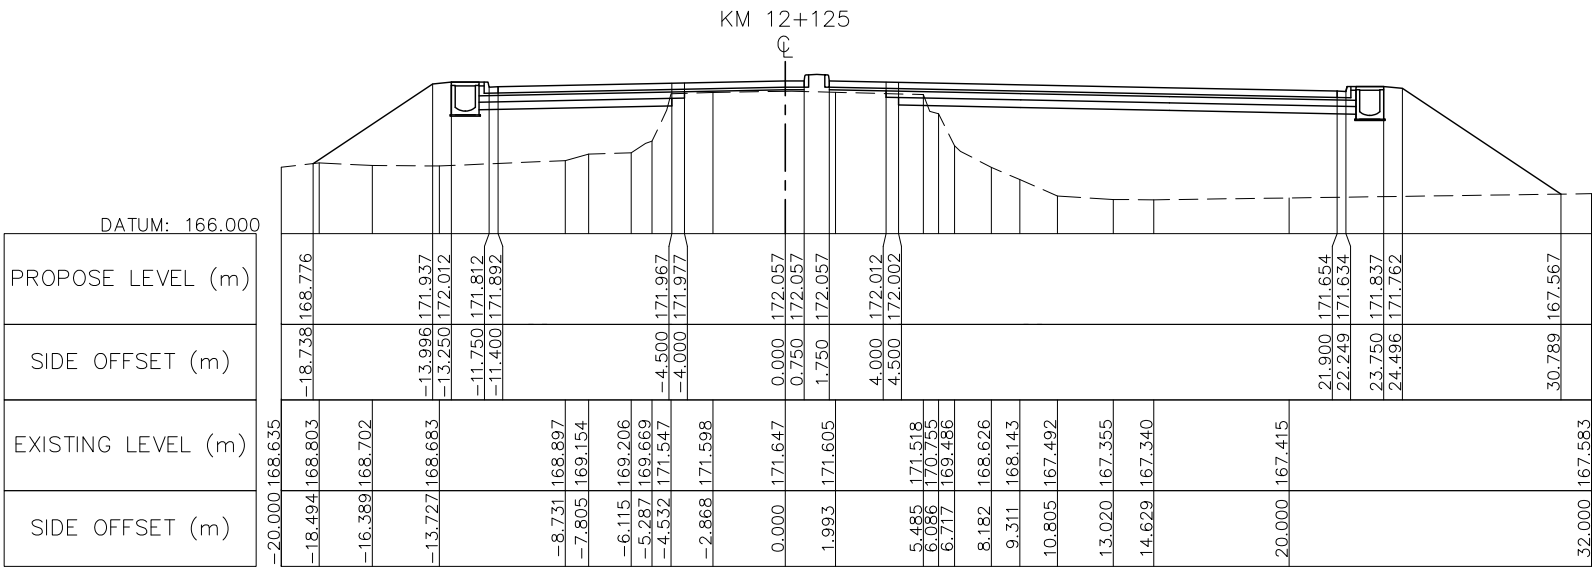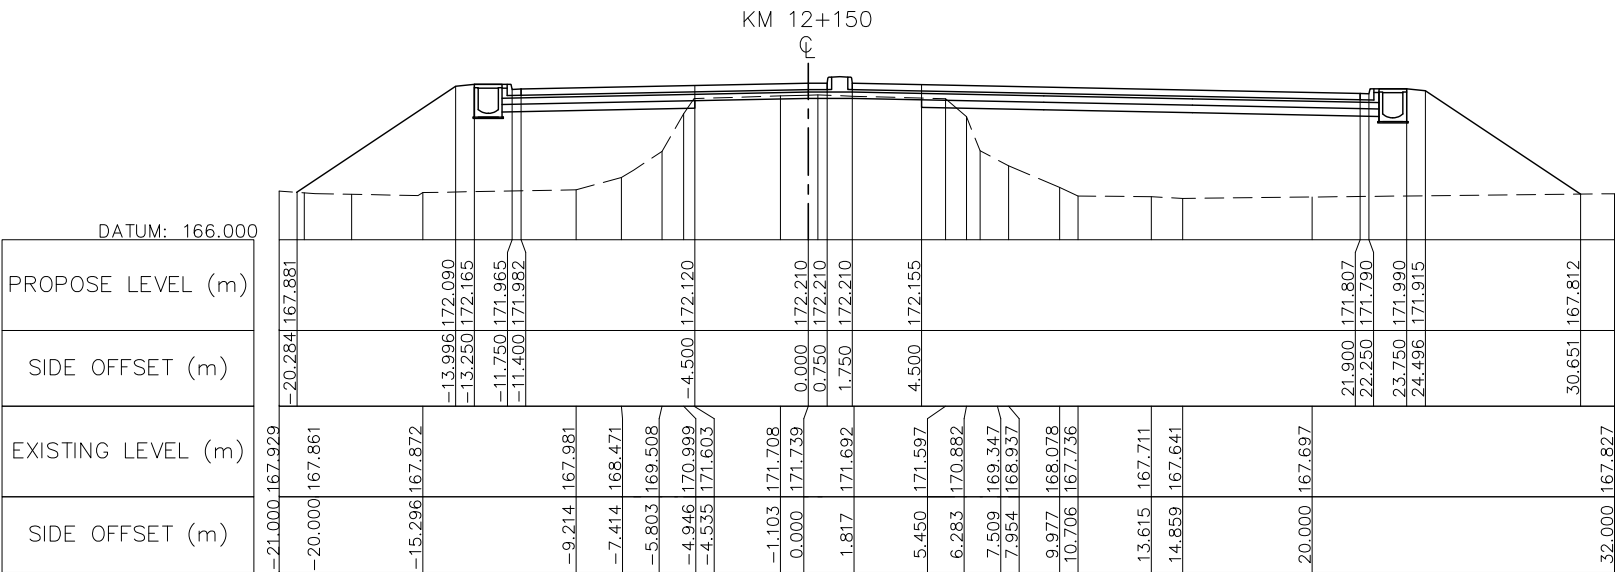







NOTE : FOR THE SECTION OF RAISED MEDIADN IS INSTALLED AT THE CURVE HAS SUPER-ELEVATION PVC PIPE Ø100 SHALL BE PROVIDED AT MEDIAN BY 10M SPACING SEE STANDARD DRAWING NUMBER SDR-014, SDR-017

ລັດວິສາຫະກິດ ວິສະວະກຳ ຄົມມະນາຄົມ LAO TRANSPORT ENGINEERING CONSULTANT	NR 13N IMPROVEMENT AND MAINTENANCE PROJECT CONTRACT 1 : SIKEUTH JUNCTION – BAN SONGPEUAY	REV.	DATE	DESCRIPTION	APPROVED		NAME	SIGNATURE	LTEC CODE: SD-262-17
	CROSS SECTION Km 12+100 – Km 12+150					DESIGNED	Mr. Souksavanh SYPHAKHAM		DATE: April, 2018
						CHECKED	Mr. Khamphone SORPHABMIXAY		DRW No. RCS-082
						APPROVED	Mr. Vandy VORASACK		SCALE: 1: 300

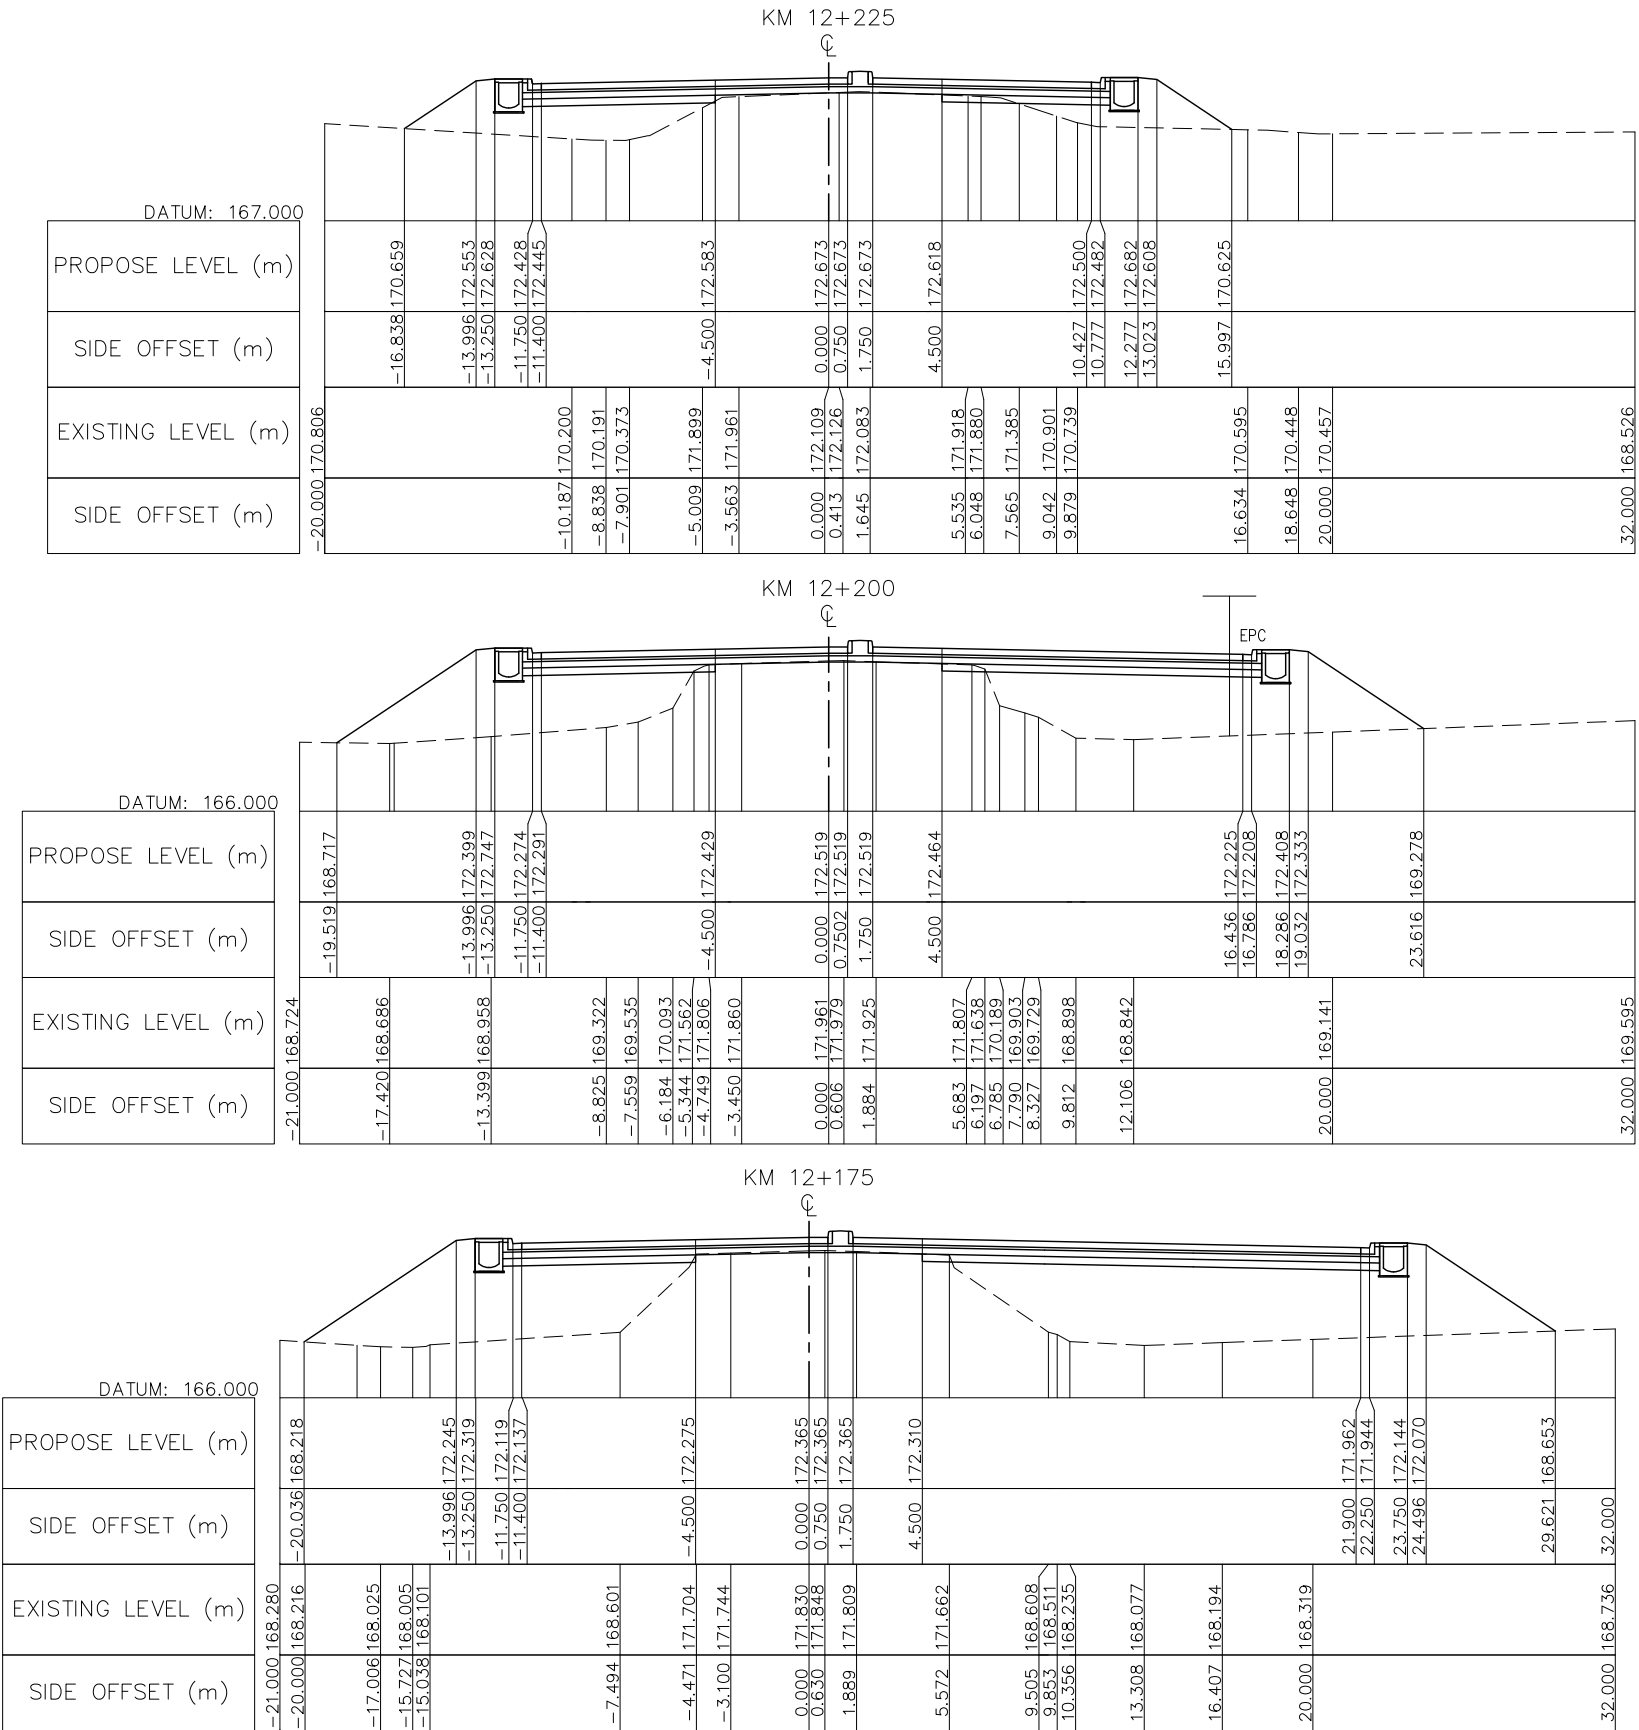

NOTE : FOR THE SECTION OF RAISED MEDIADN IS INSTALLED AT THE CURVE HAS SUPER-ELEVATION PVC PIPE Ø100 SHALL BE PROVIDED AT MEDIAN BY 10M SPACING SEE STANDARD DRAWING NUMBER SDR-014, SDR-017

ລັດວິສາຫະກິດ ວິສະວະກຳ ຄົມມະນາຄົມ LAO TRANSPORT ENGINEERING CONSULTANT	NR 13N IMPROVEMENT AND MAINTENANCE PROJECT CONTRACT 1 : SIKEUTH JUNCTION – BAN SONGPEUAY	REV.	DATE	DESCRIPTION	APPROVED		NAME	SIGNATURE	LTEC CODE: SD-262-17
	CROSS SECTION Km 12+175 – Km 12+225					DESIGNED	Mr. Souksavanh SYPHAKHAM		DATE: April, 2018
						CHECKED	Mr. Khamphone SORPHABMIXAY		DRW No. RCS-083
						APPROVED	Mr. Vandy VORASACK		SCALE: 1: 300

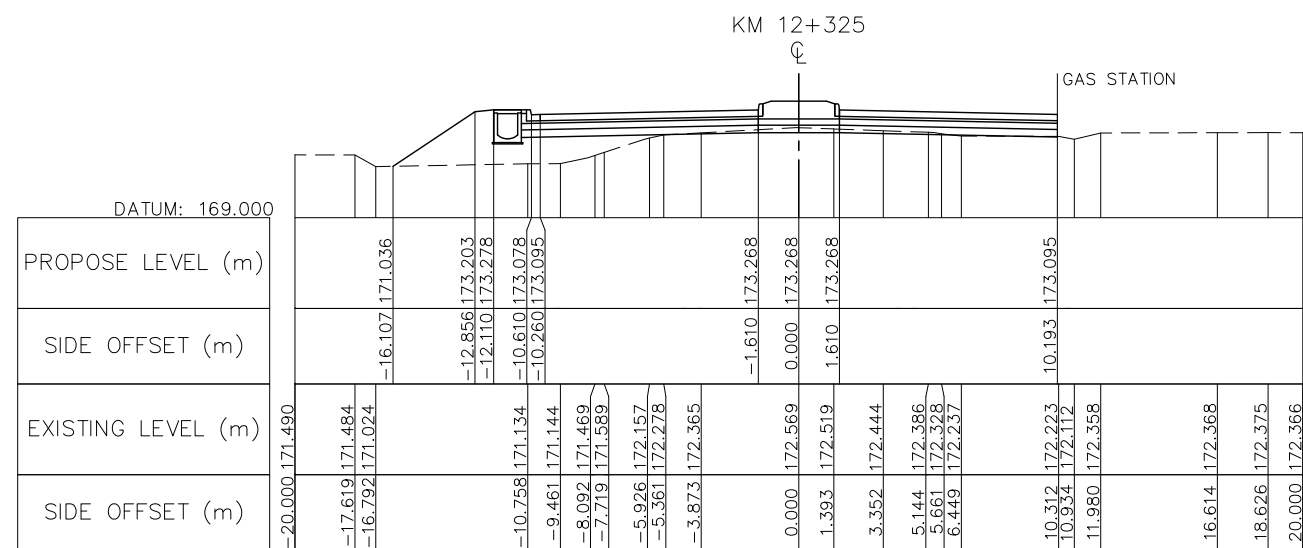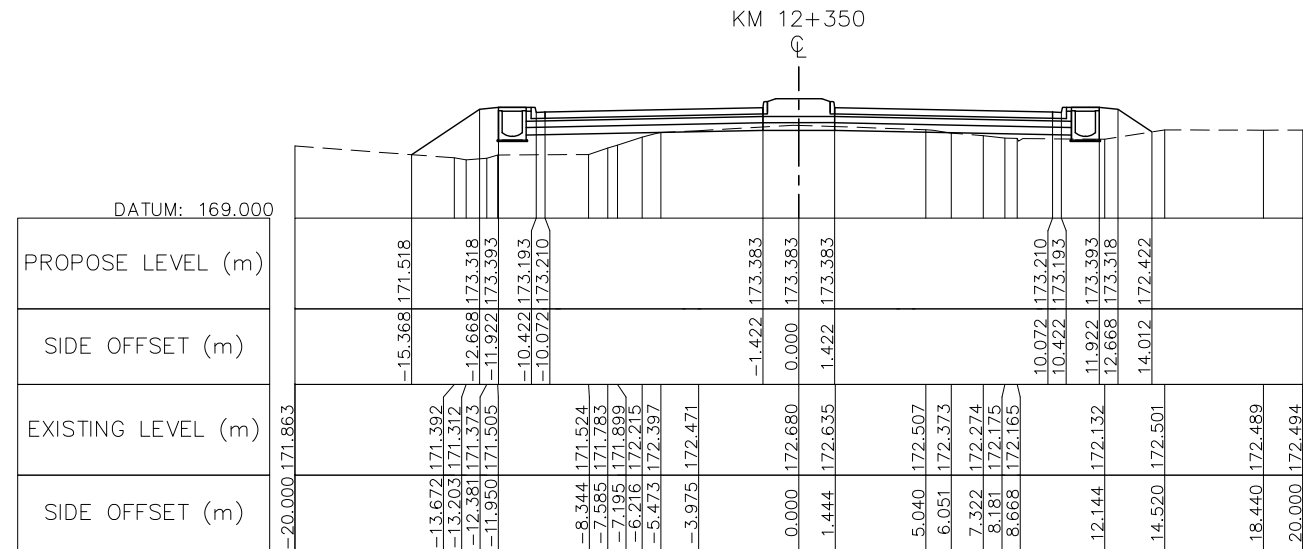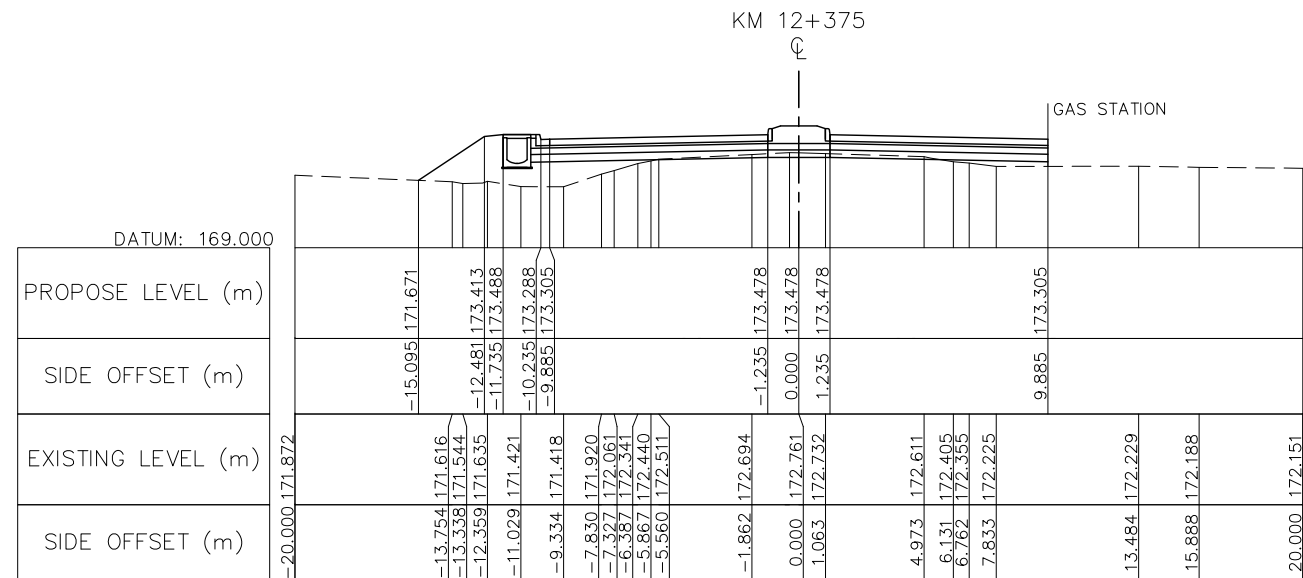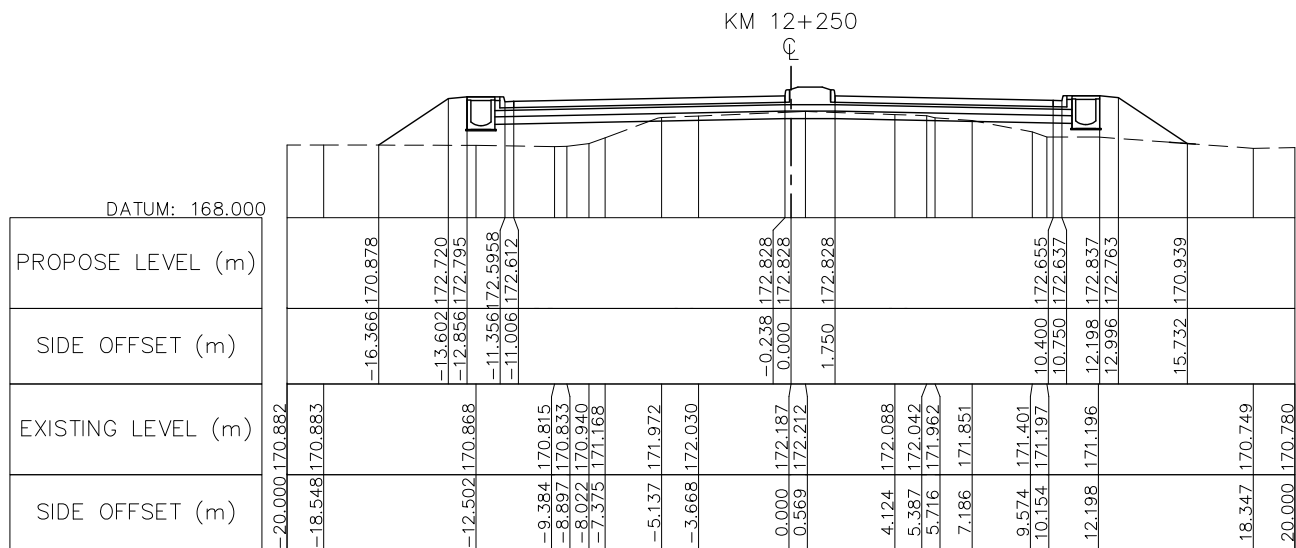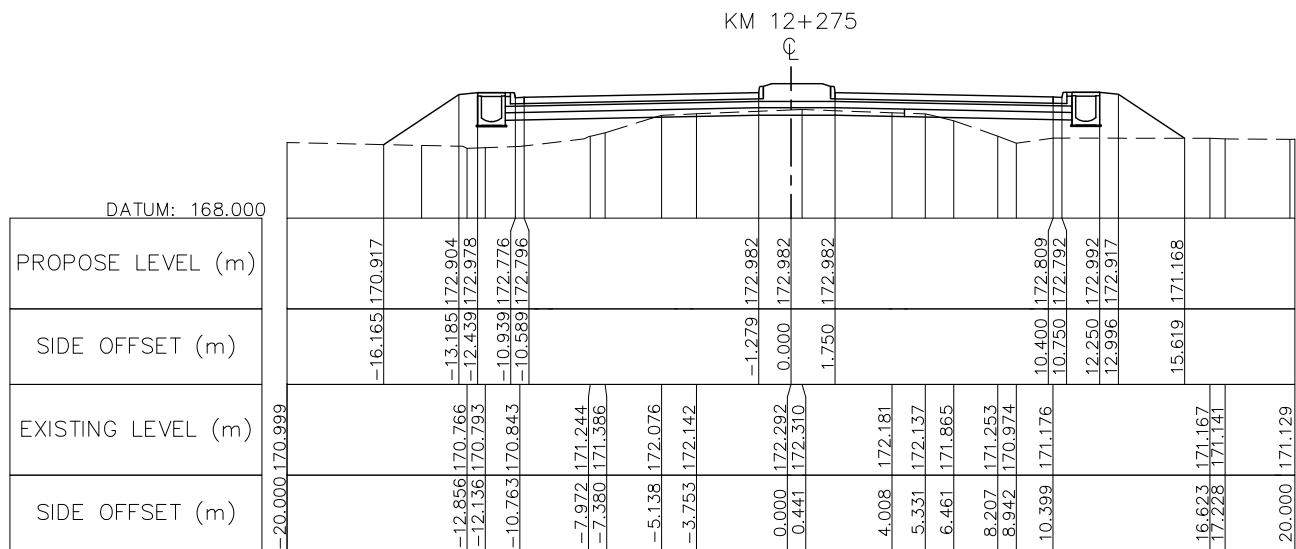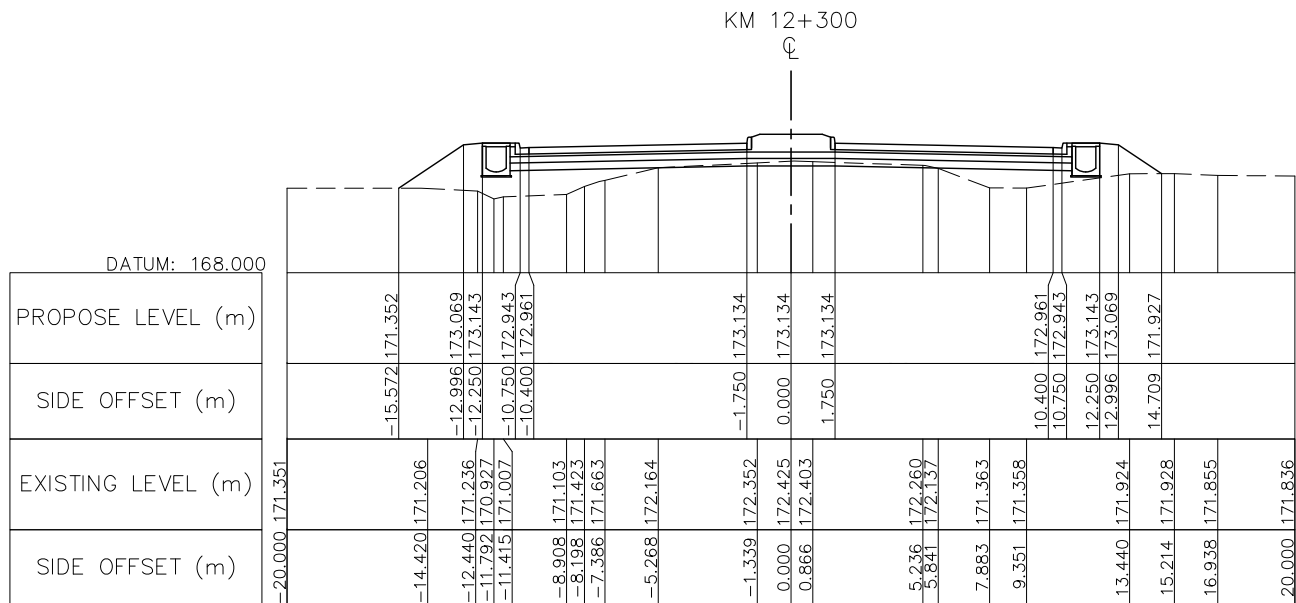







NOTE : FOR THE SECTION OF RAISED MEDIADN IS INSTALLED AT THE CURVE HAS SUPER-ELEVATION PVC PIPE Ø100 SHALL BE PROVIDED AT MEDIAN BY 10M SPACING SEE STANDARD DRAWING NUMBER SDR-014, SDR-017



ລັດວິສາຫະກິດ ວິສະວະກຳ ຄົມມະນາຄົມ
LAO TRANSPORT ENGINEERING CONSULTANT

NR 13N IMPROVEMENT AND MAINTENANCE PROJECT
CONTRACT 1 : SIKEUTH JUNCTION - BAN SONGPEUAY
CROSS SECTION
Km 12+250 - Km 12+375

REV.	DATE	DESCRIPTION	APPROVED	NAME	SIGNATURE	LTEC CODE:
						SD-262-17
			DESIGNED	Mr. Souksavanh SYPHAKHAM		DATE: April, 2018
			CHECKED	Mr. Khamphone SORPHABMIXAY		DRW No. RCS-084
			APPROVED	Mr. Vandy VORASACK		SCALE: 1: 300

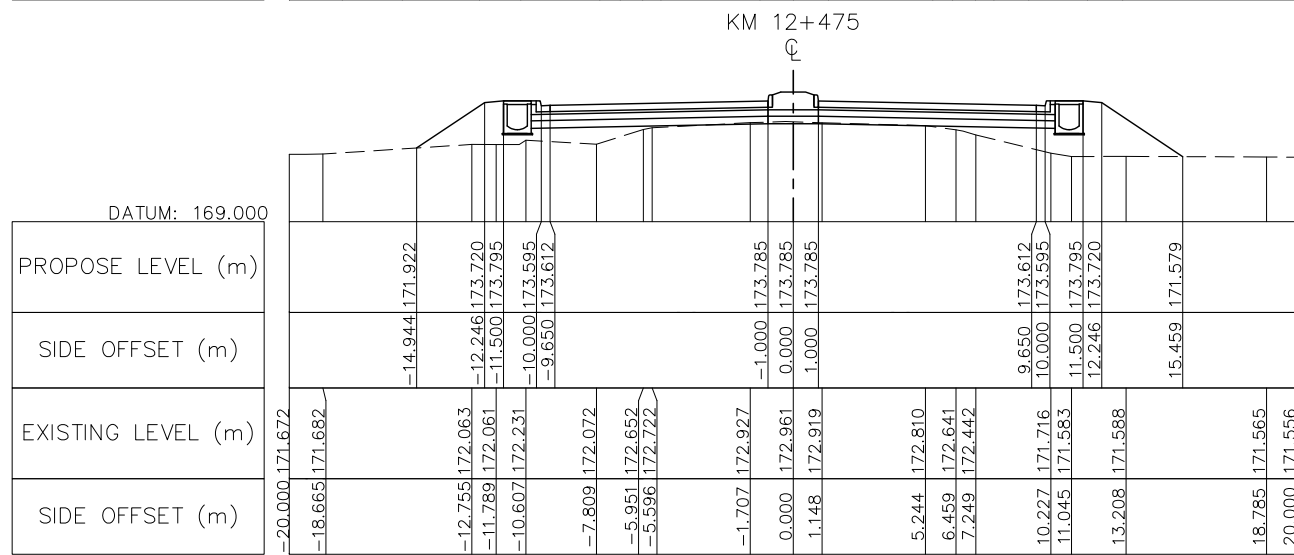
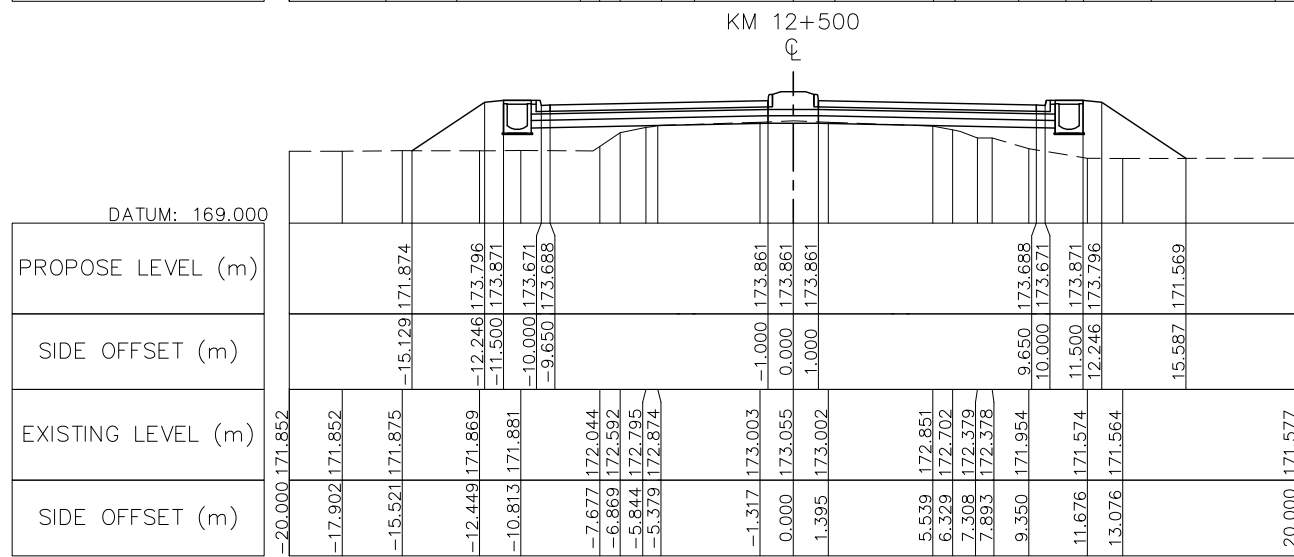
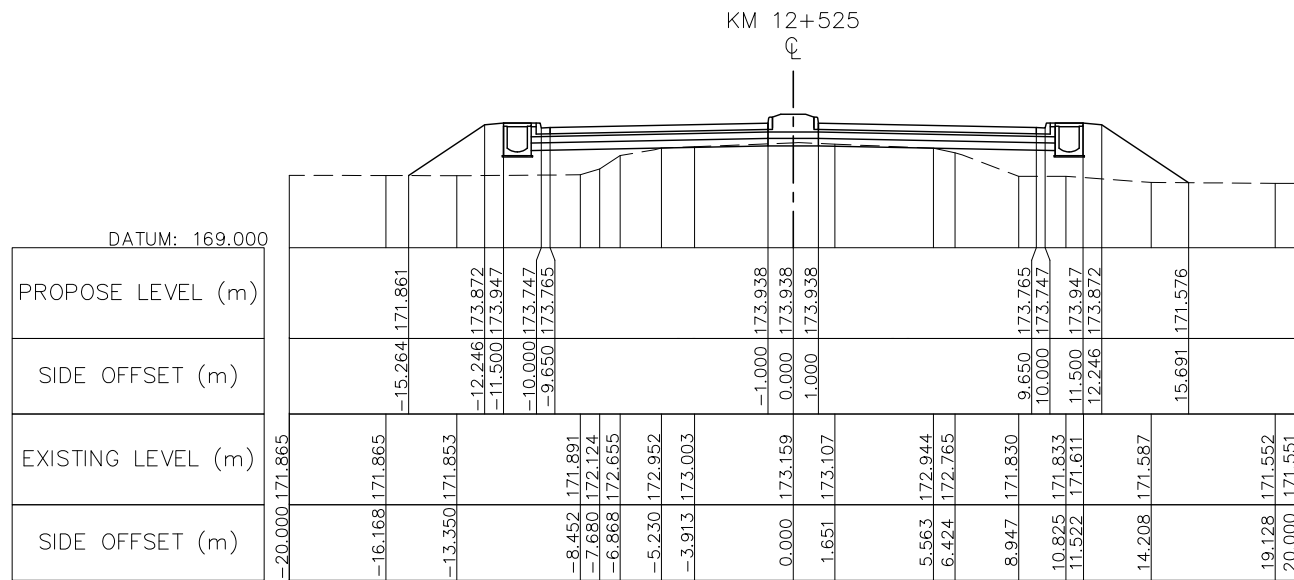
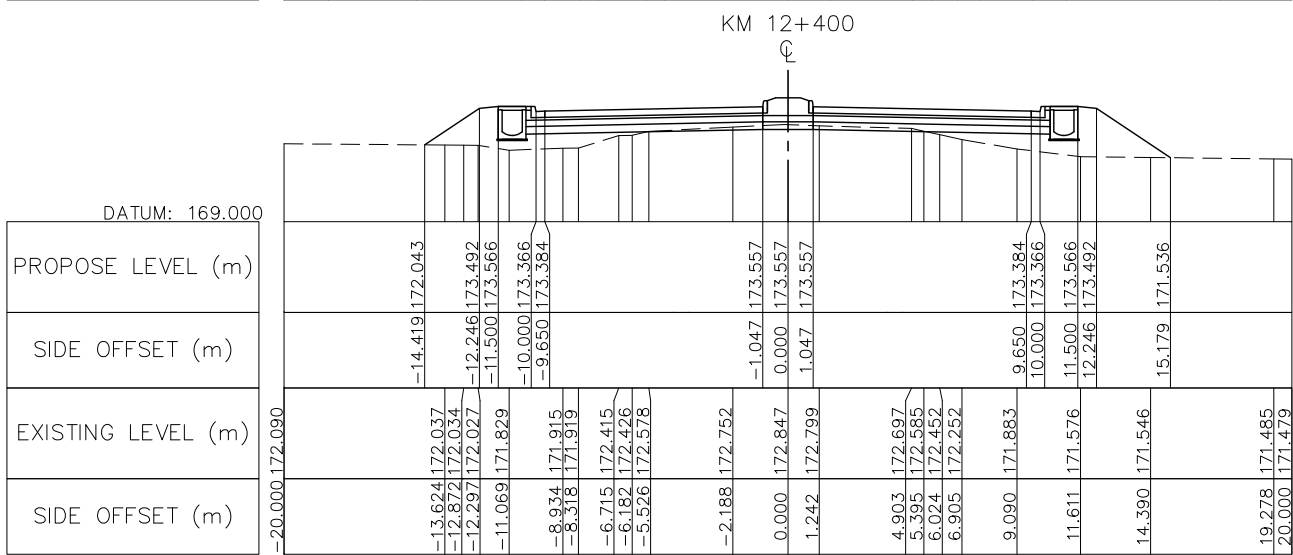
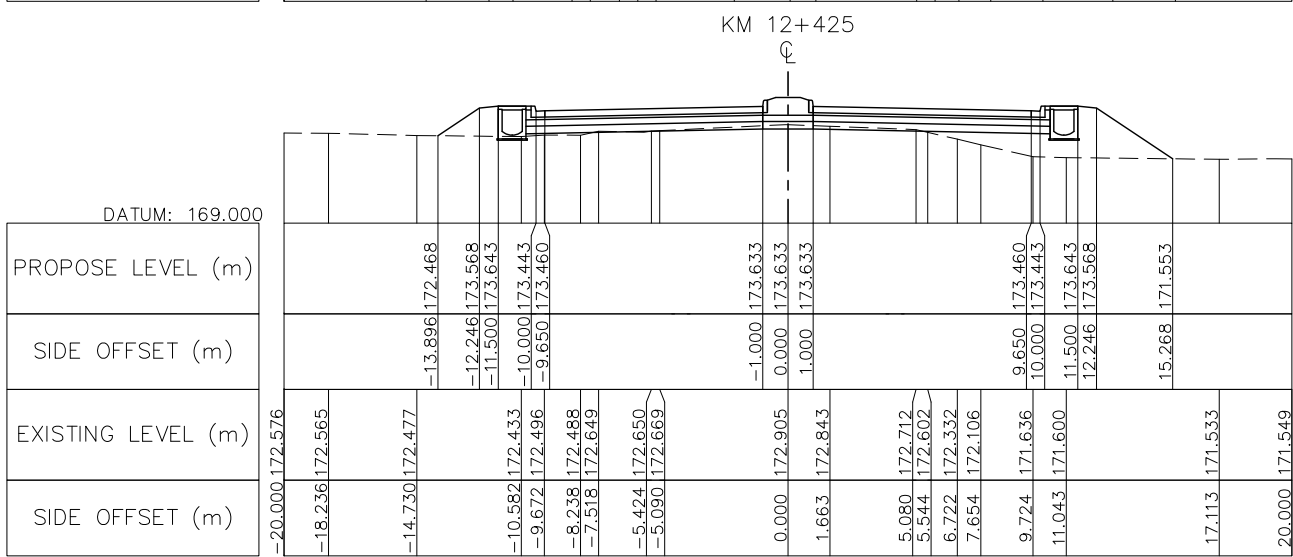
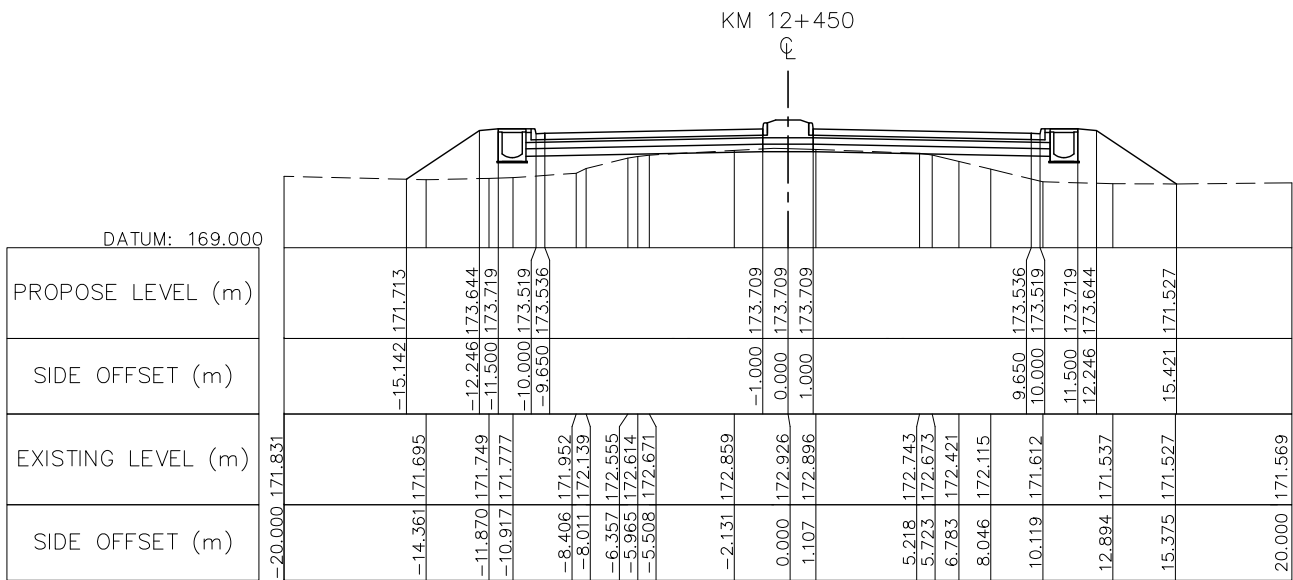


NOTE : FOR THE SECTION OF RAISED MEDIADN IS INSTALLED AT THE CURVE HAS SUPER-ELEVATION PVC PIPE Ø100 SHALL BE PROVIDED AT MEDIAN BY 10M SPACING SEE STANDARD DRAWING NUMBER SDR-014, SDR-017

	NR 13N IMPROVEMENT AND MAINTENANCE PROJECT CONTRACT 1 : SIKEUTH JUNCTION – BAN SONGPEUAY	REV.	DATE	DESCRIPTION	APPROVED		NAME	SIGNATURE	LTEC CODE: SD-262-17
							DESIGNED	Mr. Souksavanh SYPHAKHAM	DATE: April, 2018
							CHECKED	Mr. Khamphone SORPHABMIXAY	DRW No. RCS-085
							APPROVED	Mr. Vandy VORASACK	SCALE: 1: 300

ລັດວິສາຫະກິດ ວິສະວະກຳ ຄົມມະນາຄົມ
 LAO TRANSPORT ENGINEERING CONSULTANT

CROSS SECTION
Km 12+400 – Km 12+525

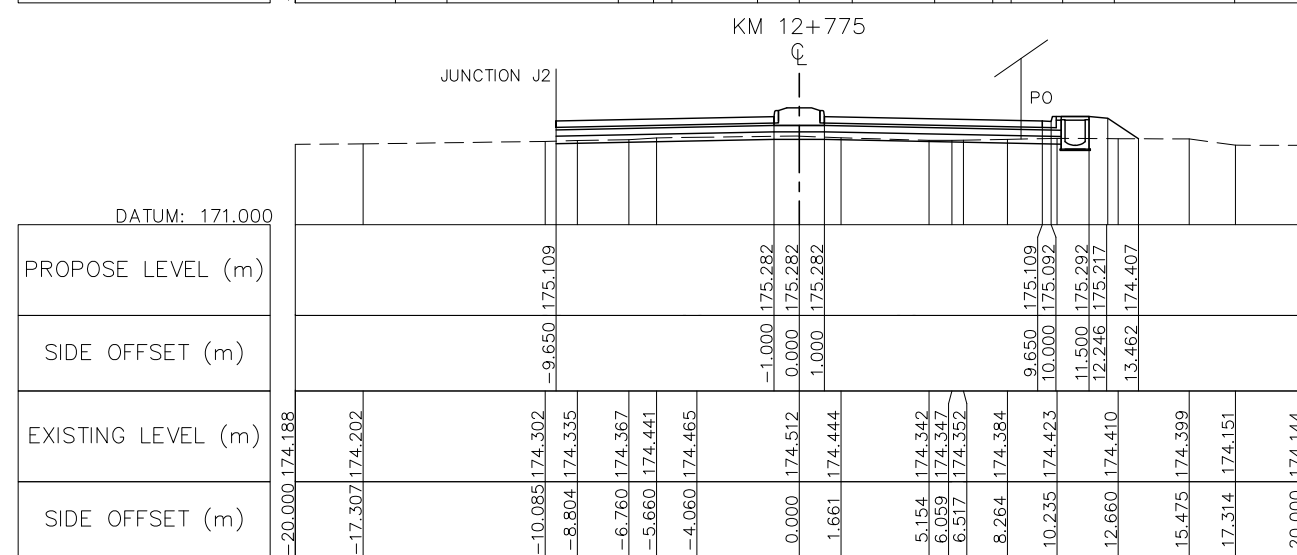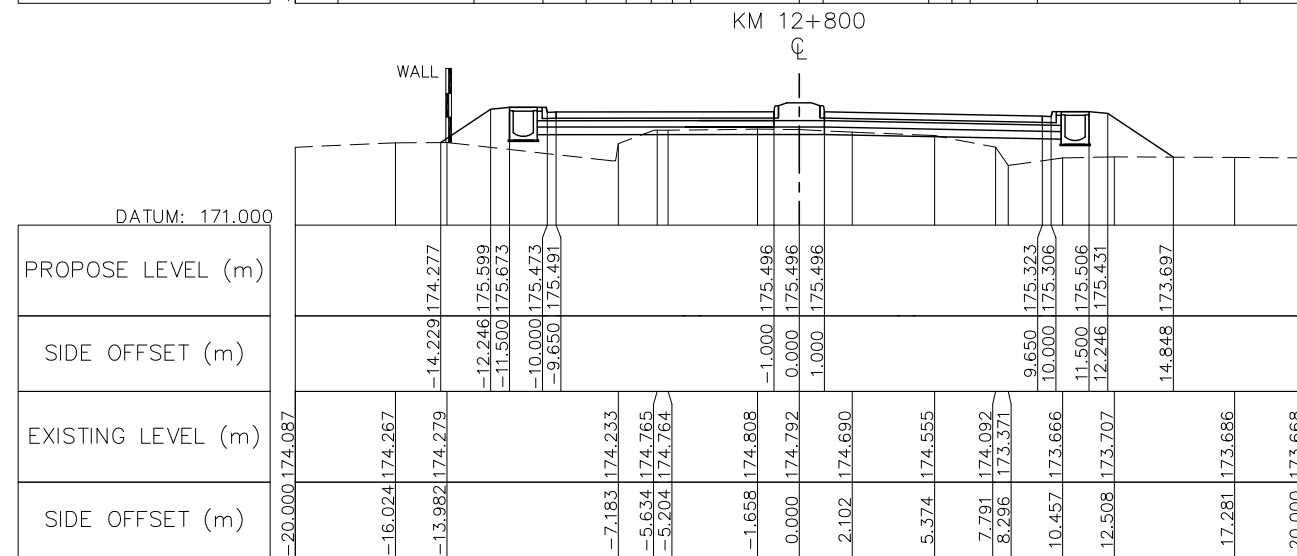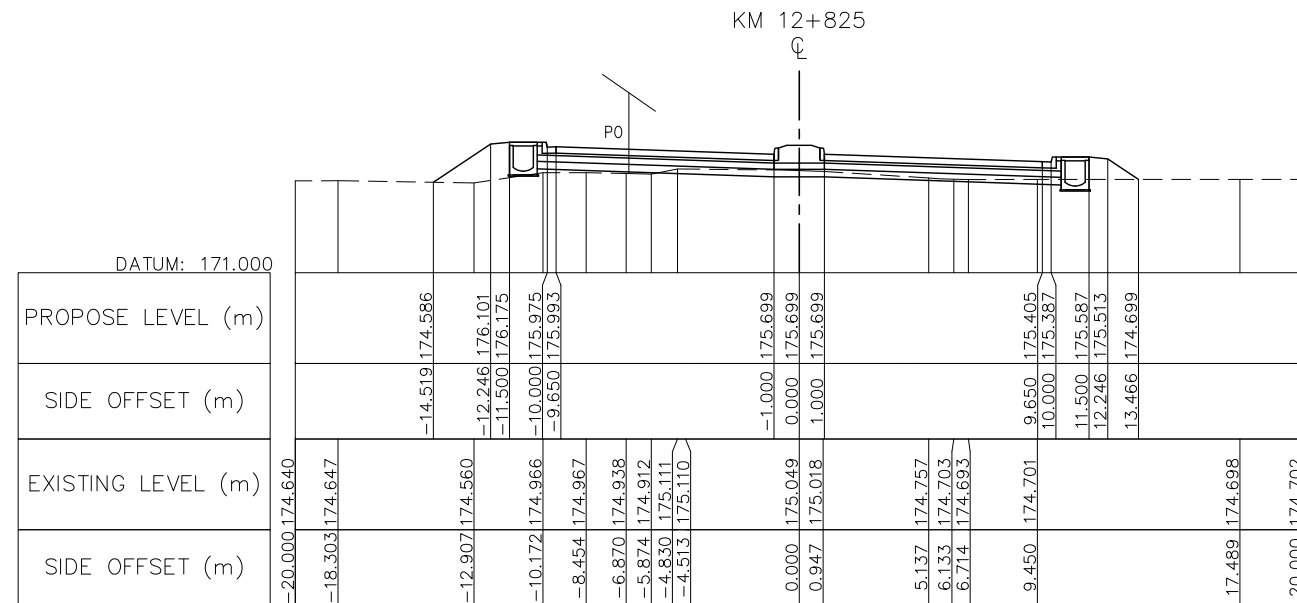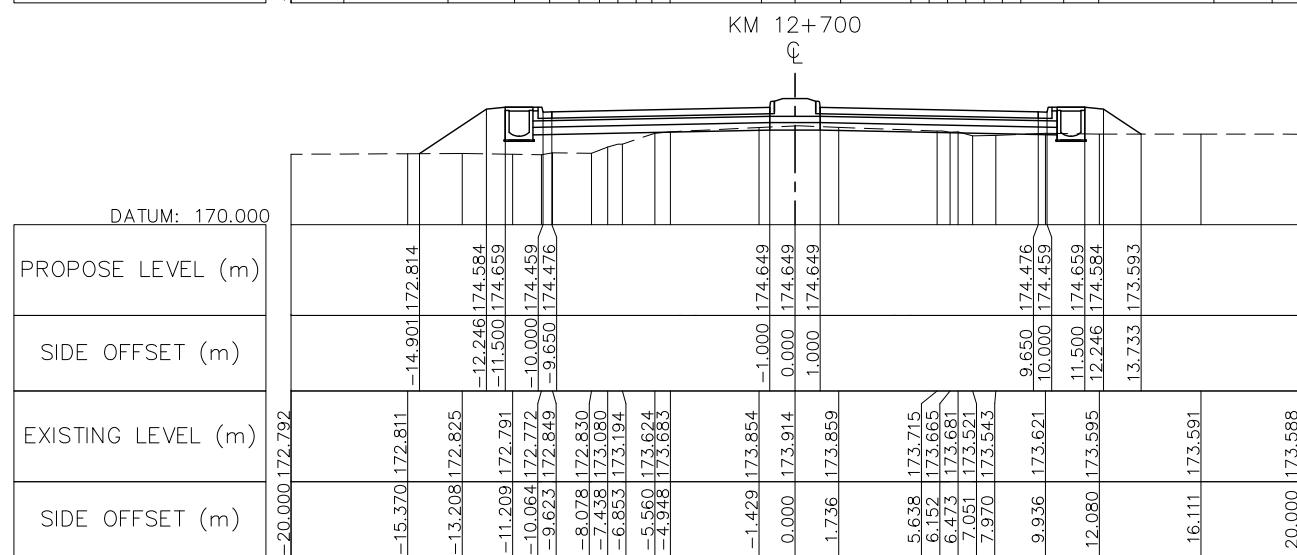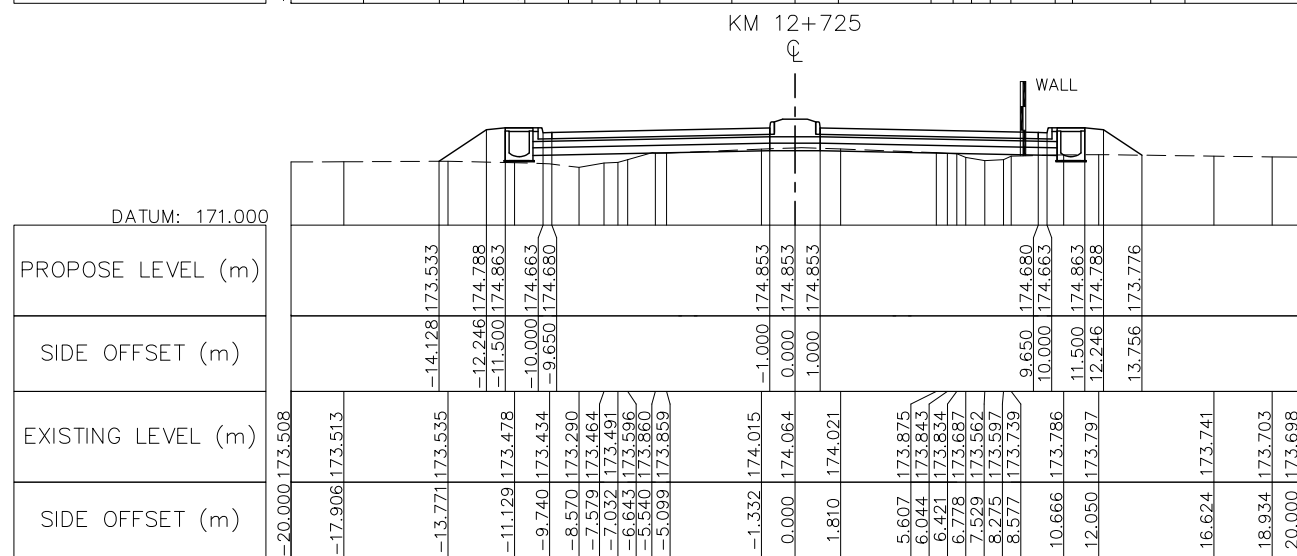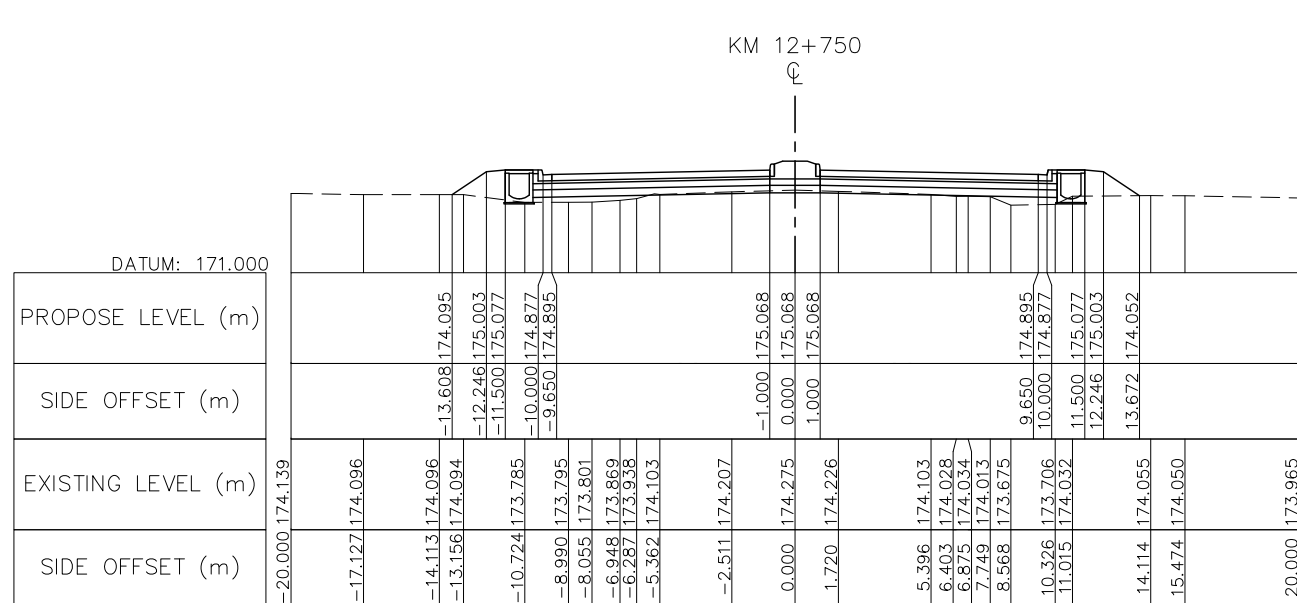







NOTE : FOR THE SECTION OF RAISED MEDIADN IS INSTALLED AT THE CURVE HAS SUPER-ELEVATION PVC PIPE Ø100 SHALL BE PROVIDED AT MEDIAN BY 10M SPACING SEE STANDARD DRAWING NUMBER SDR-014, SDR-017



ລັດວິສາຫະກິດ ວິສະວະກຳ ຄົມມະນາຄົມ
LAO TRANSPORT ENGINEERING CONSULTANT







NR 13N IMPROVEMENT AND MAINTENANCE PROJECT
CONTRACT 1 : SIKEUTH JUNCTION - BAN SONGPEUAY
CROSS SECTION
Km 12+700 - Km 12+825

REV.	DATE	DESCRIPTION	APPROVED	NAME	SIGNATURE	LTEC CODE:
				DESIGNED	Mr. Souksavanh SYPHAKHAM	SD-262-17
				CHECKED	Mr. Khamphone SORPHABMIXAY	DATE: April, 2018
				APPROVED	Mr. Vandy VORASACK	DRW No. RCS-087
						SCALE: 1: 300

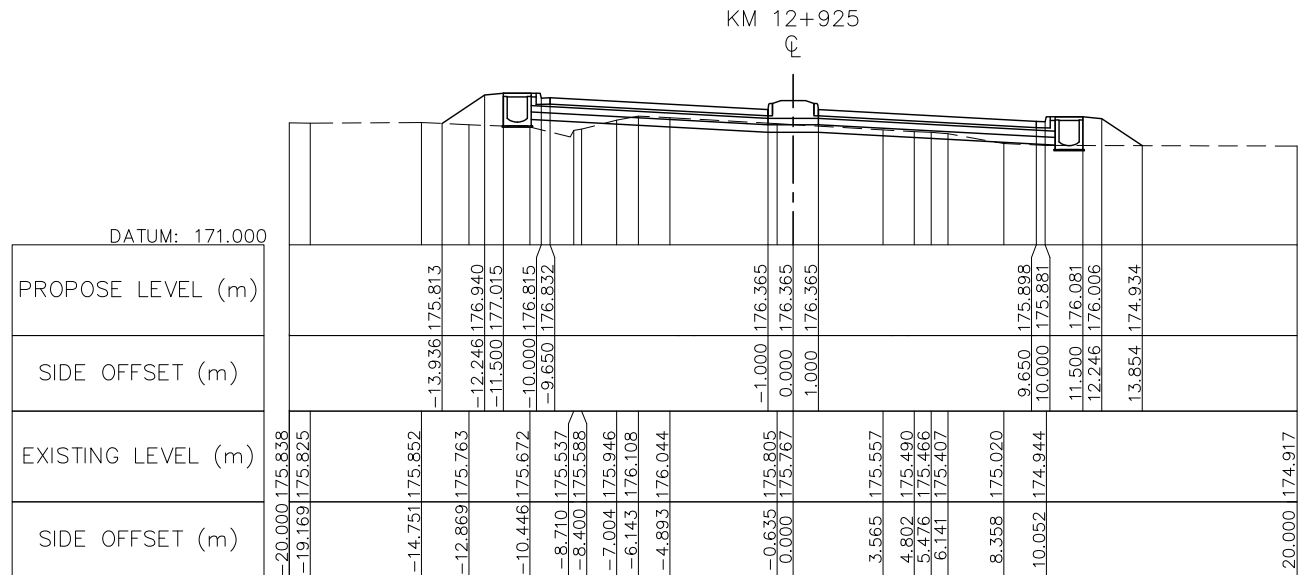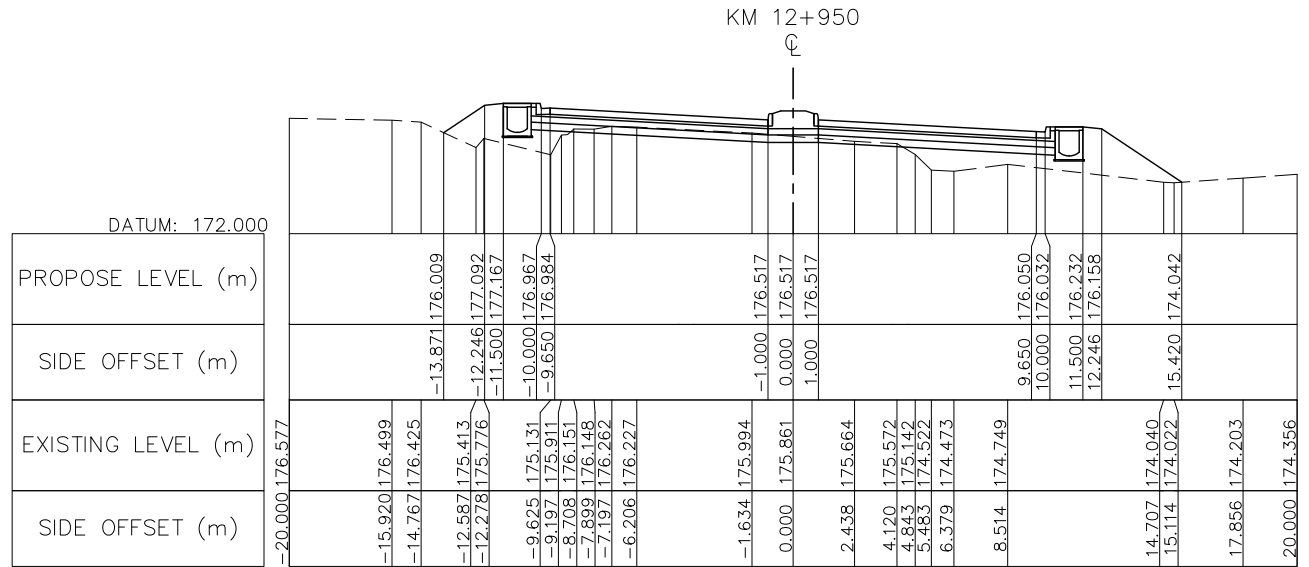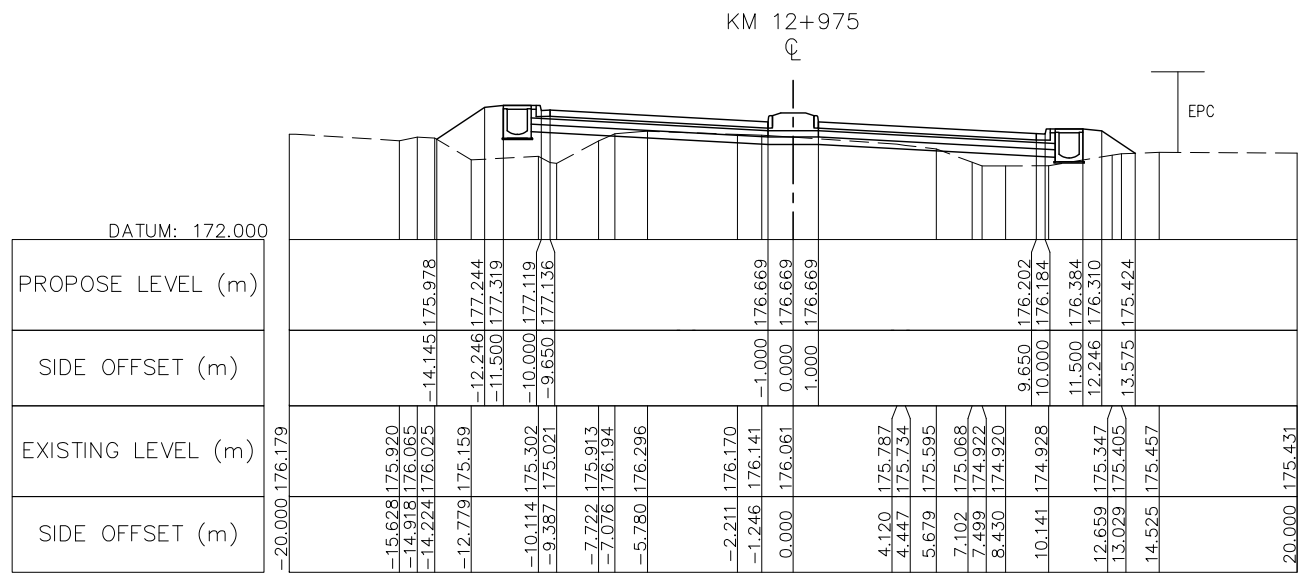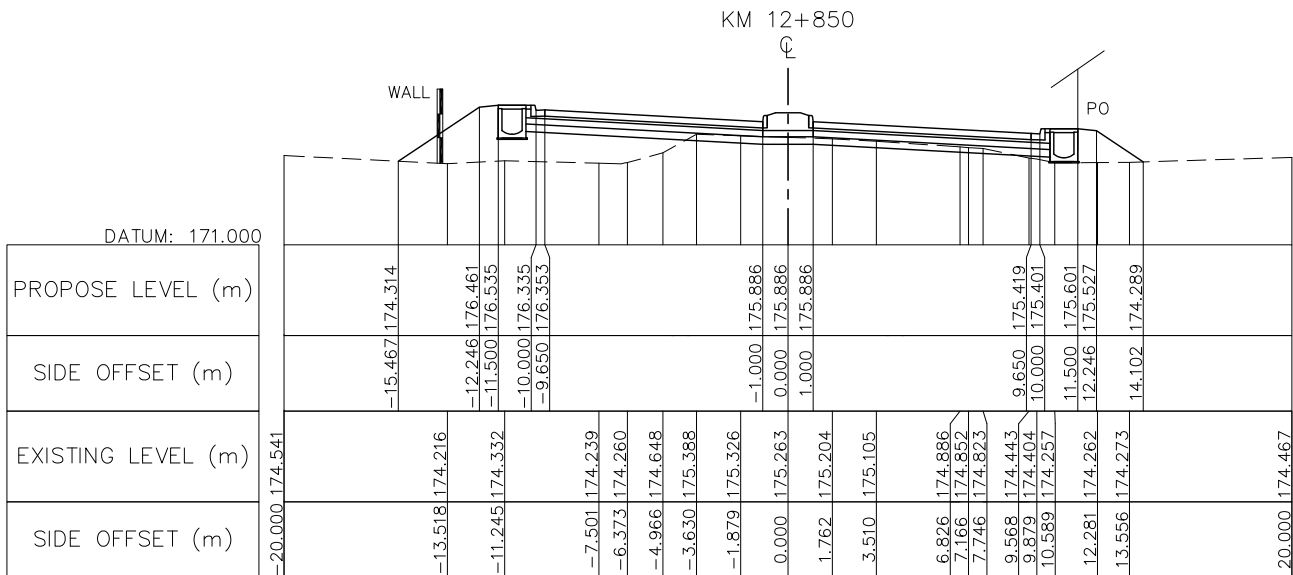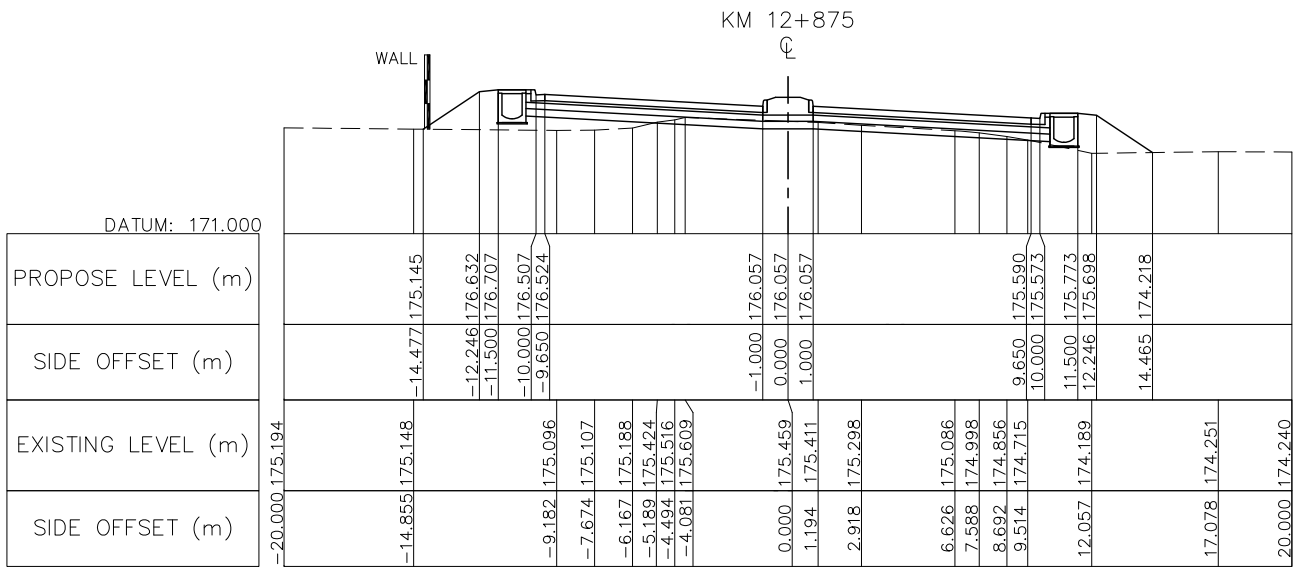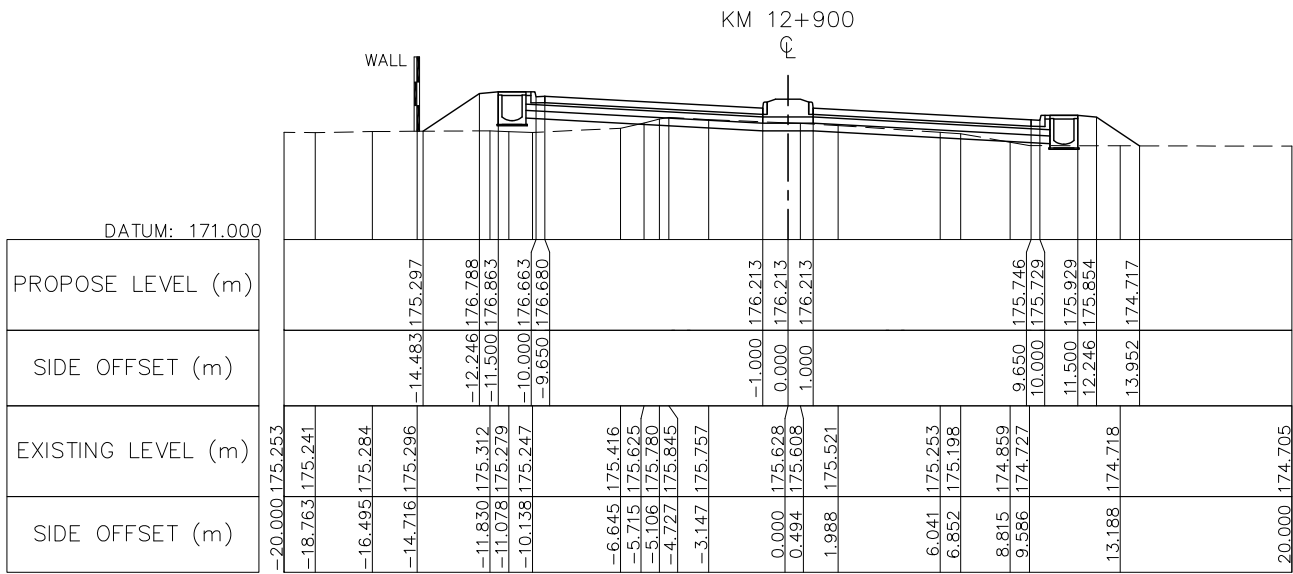

NOTE : FOR THE SECTION OF RAISED MEDIADN IS INSTALLED AT THE CURVE HAS SUPER-ELEVATION PVC PIPE Ø100 SHALL BE PROVIDED AT MEDIAN BY 10M SPACING SEE STANDARD DRAWING NUMBER SDR-014, SDR-017

 ລັດວິສາຫະກິດ ວິສະວະກຳ ຄົມມະນາຄົມ LAO TRANSPORT ENGINEERING CONSULTANT	NR 13N IMPROVEMENT AND MAINTENANCE PROJECT CONTRACT 1 : SIKEUTH JUNCTION – BAN SONGPEUAY	REV.	DATE	DESCRIPTION	APPROVED		NAME	SIGNATURE	LTEC CODE: SD-262-17
	CROSS SECTION Km 12+850 – Km 12+975					DESIGNED	Mr. Souksavanh SYPHAKHAM		DATE: April, 2018
						CHECKED	Mr. Khamphone SORPHABMIXAY		DRW No. RCS-088
						APPROVED	Mr. Vandy VORASACK		SCALE: 1: 300

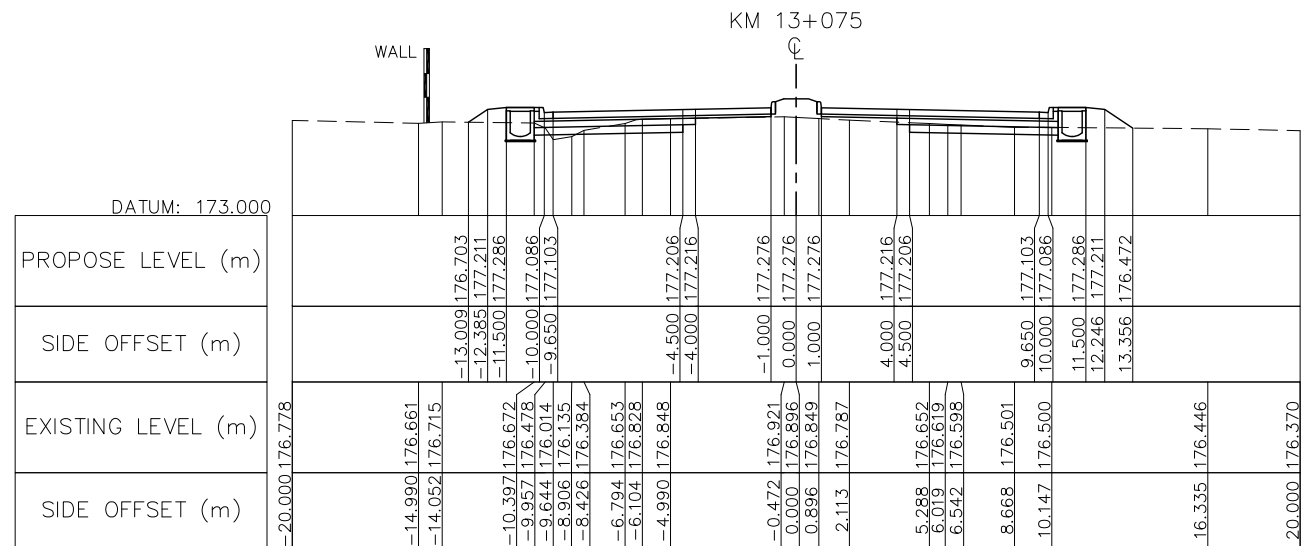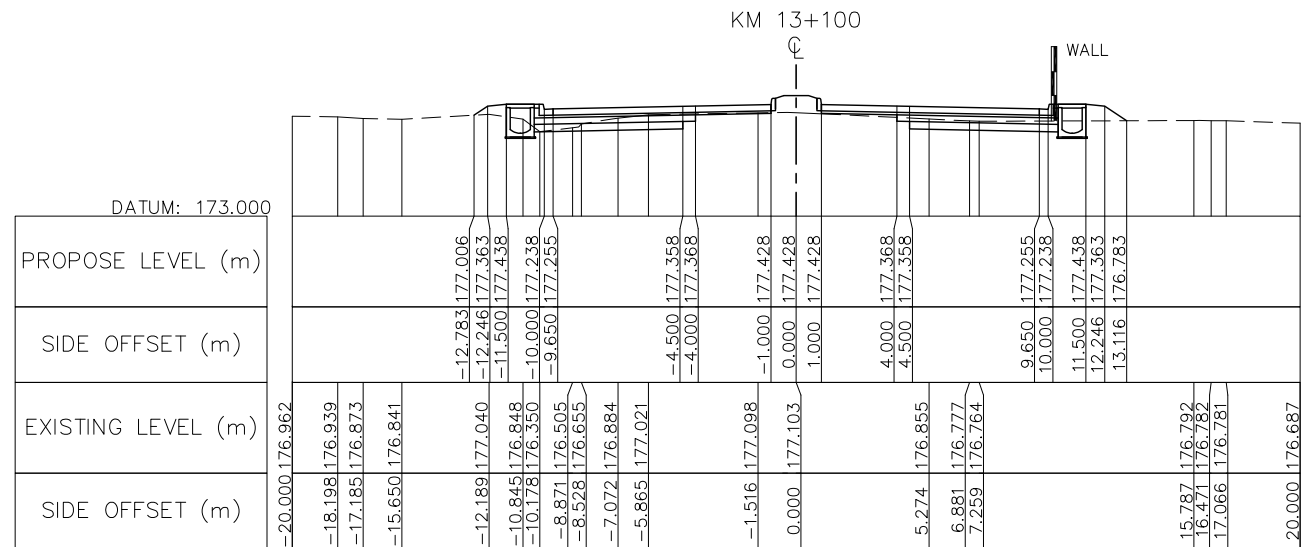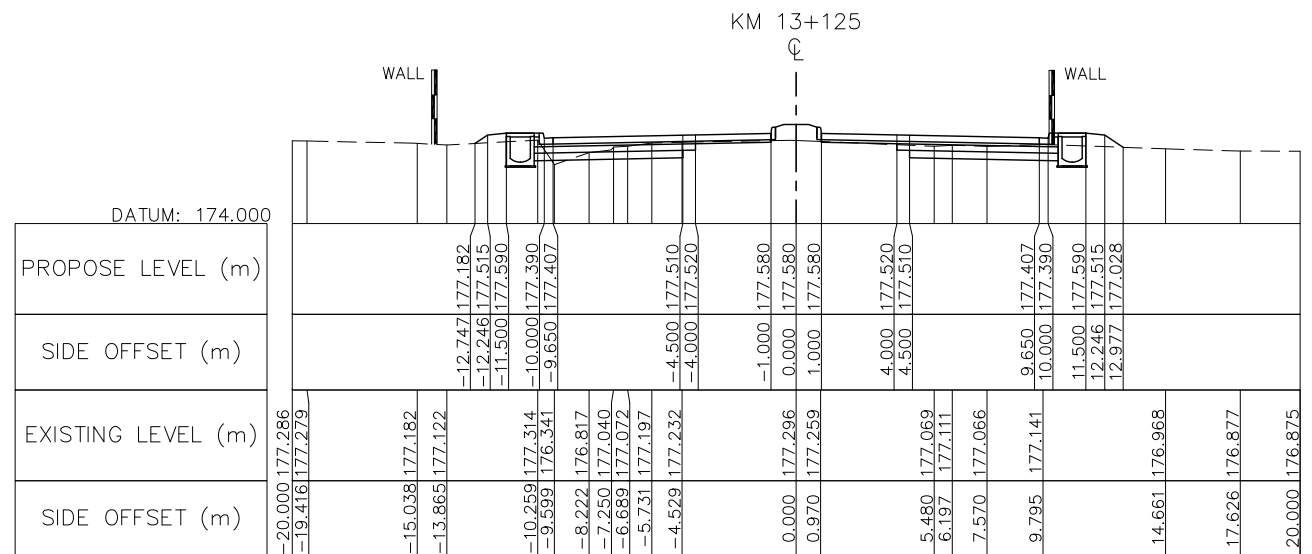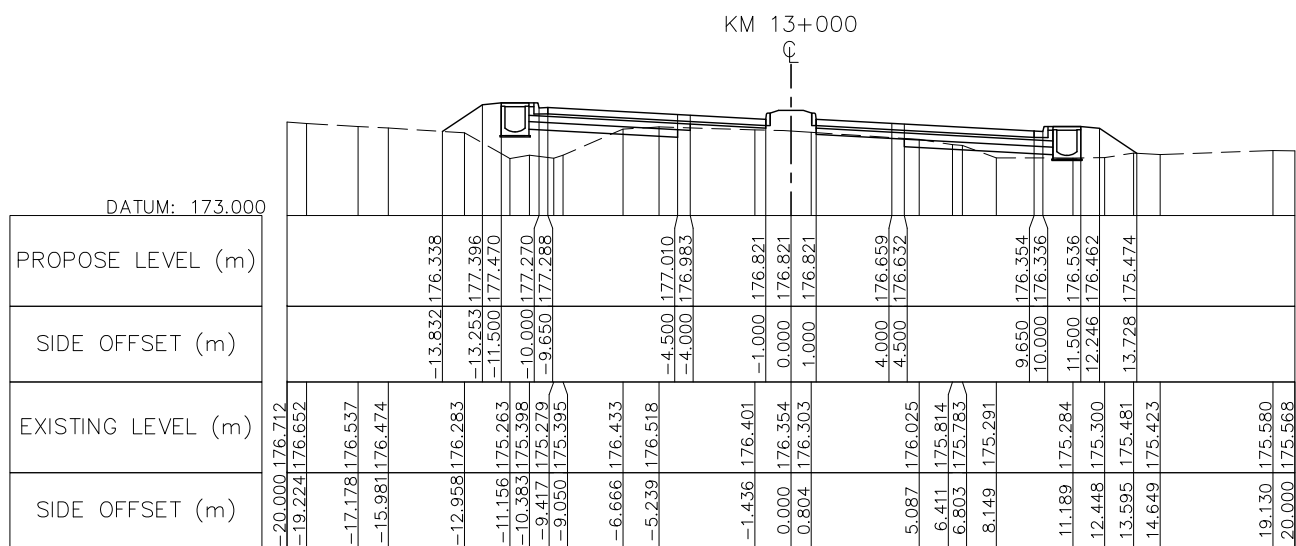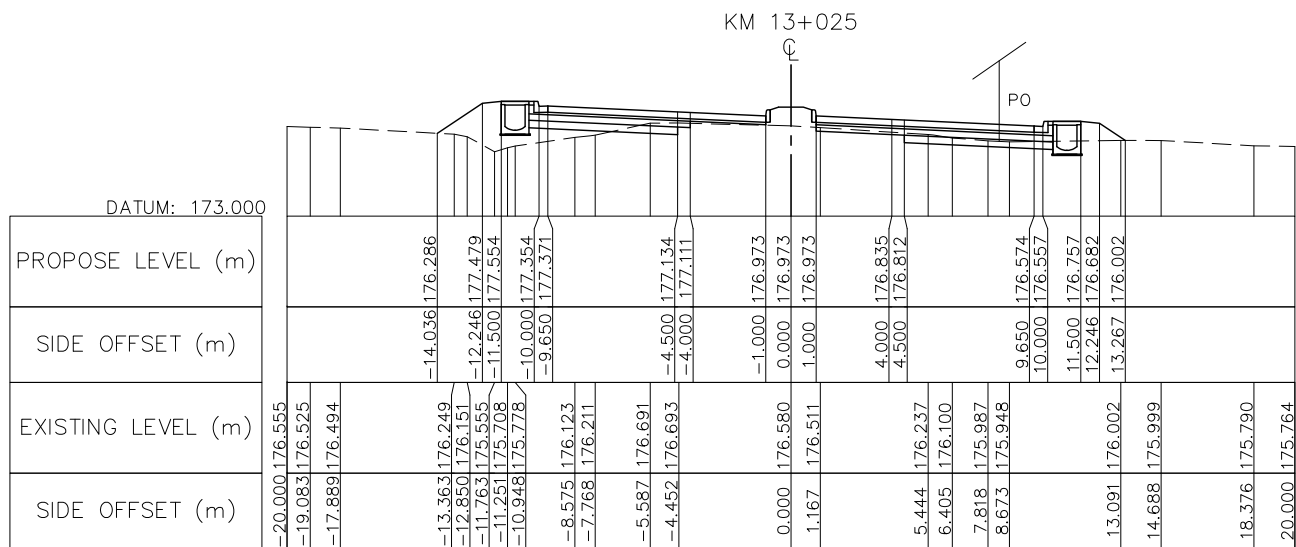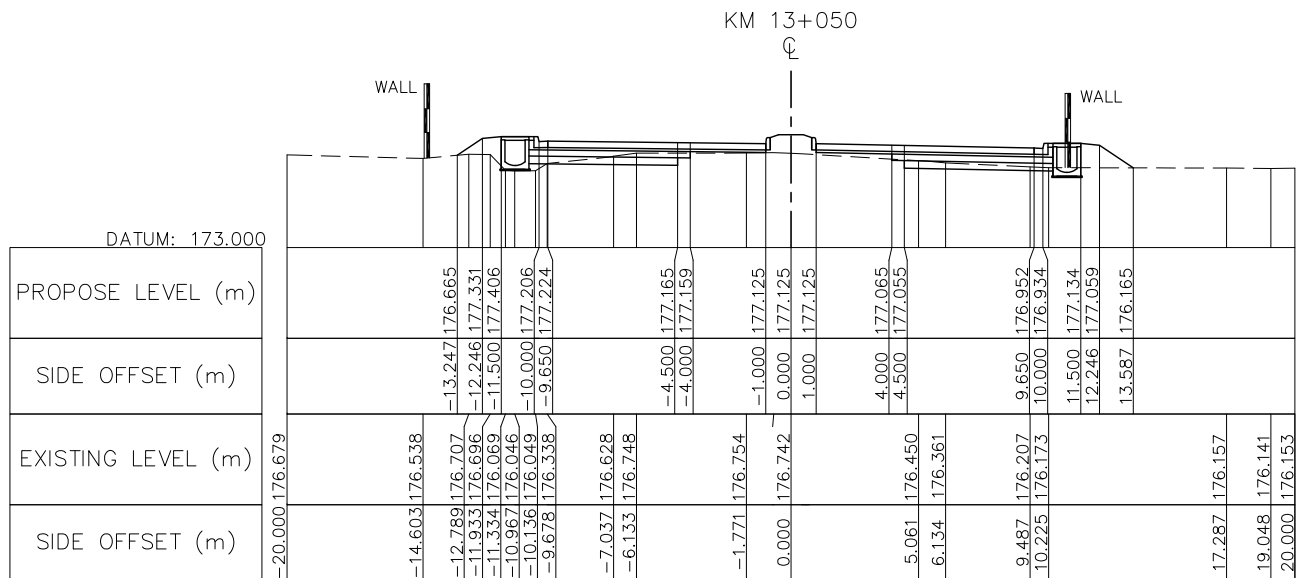







NOTE : FOR THE SECTION OF RAISED MEDIADN IS INSTALLED AT THE CURVE HAS SUPER-ELEVATION PVC PIPE Ø100 SHALL BE PROVIDED AT MEDIAN BY 10M SPACING SEE STANDARD DRAWING NUMBER SDR-014, SDR-017



ລັດວິສາຫະກິດ ວິສະວະກຳ ຄົມມະນາຄົມ
LAO TRANSPORT ENGINEERING CONSULTANT







NR 13N IMPROVEMENT AND MAINTENANCE PROJECT
CONTRACT 1 : SIKEUTH JUNCTION - BAN SONGPEUAY
CROSS SECTION
Km 13+000 - Km 13+125

REV.	DATE	DESCRIPTION	APPROVED	NAME	SIGNATURE	LTEC CODE: SD-262-17
				DESIGNED	Mr. Souksavanh SYPHAKHAM	DATE: April, 2018
				CHECKED	Mr. Khamphone SORPHABMIXAY	DRW No. RCS-089
				APPROVED	Mr. Vandy VORASACK	SCALE: 1: 300

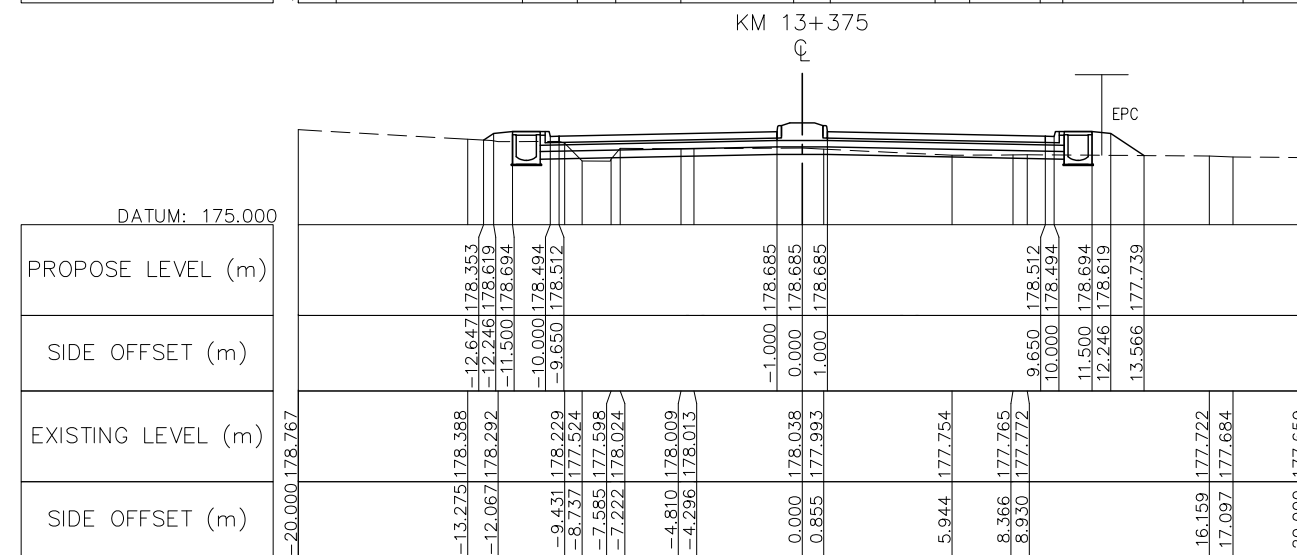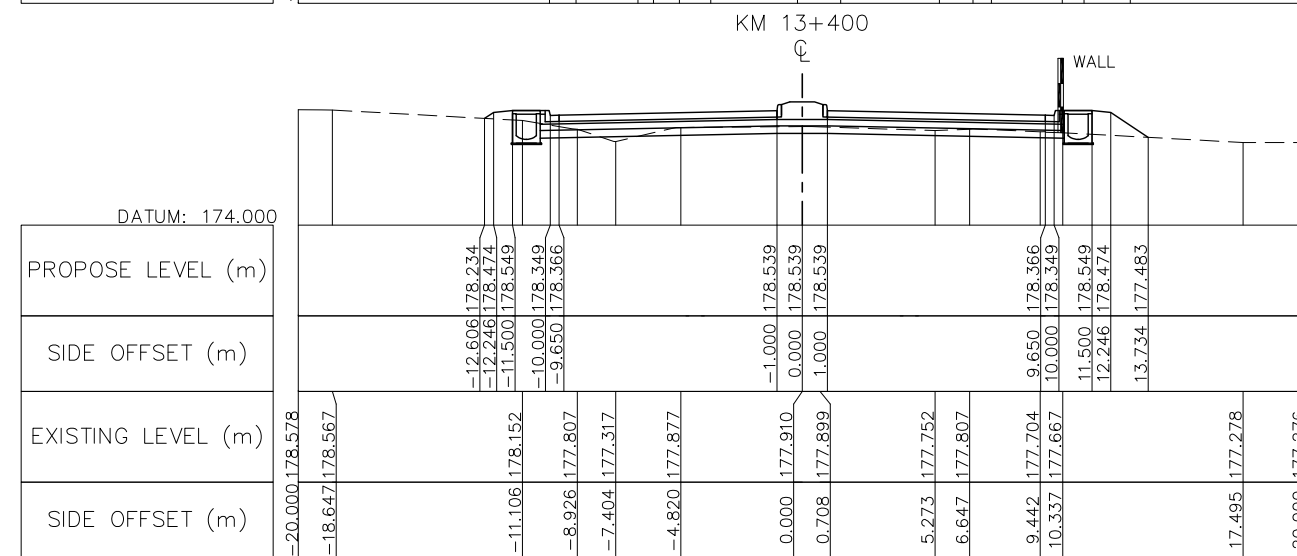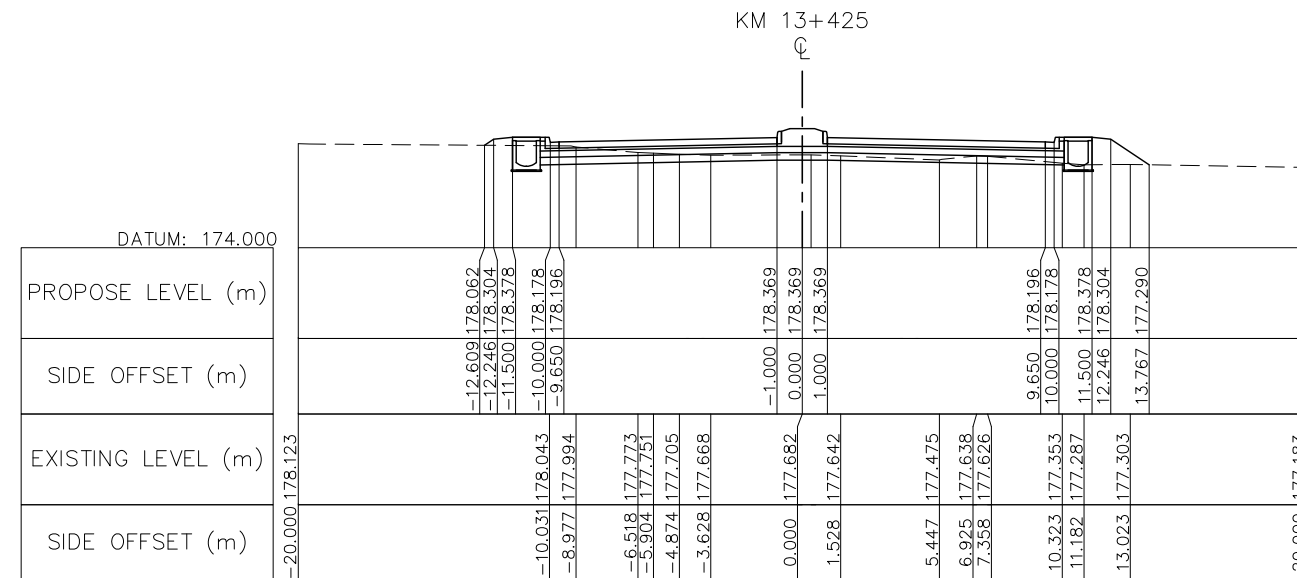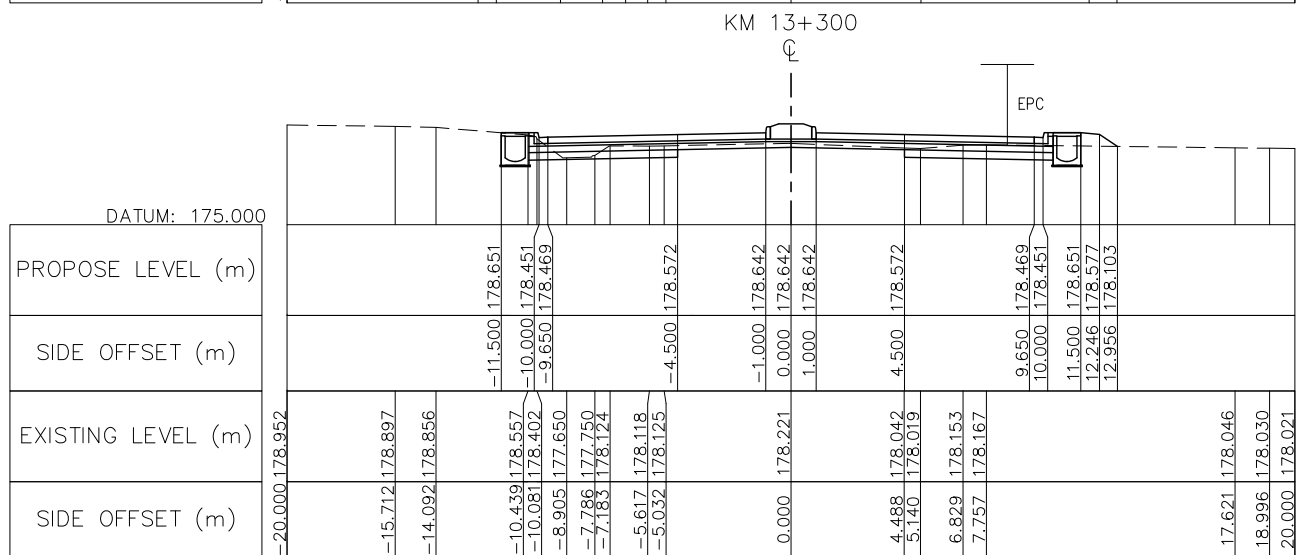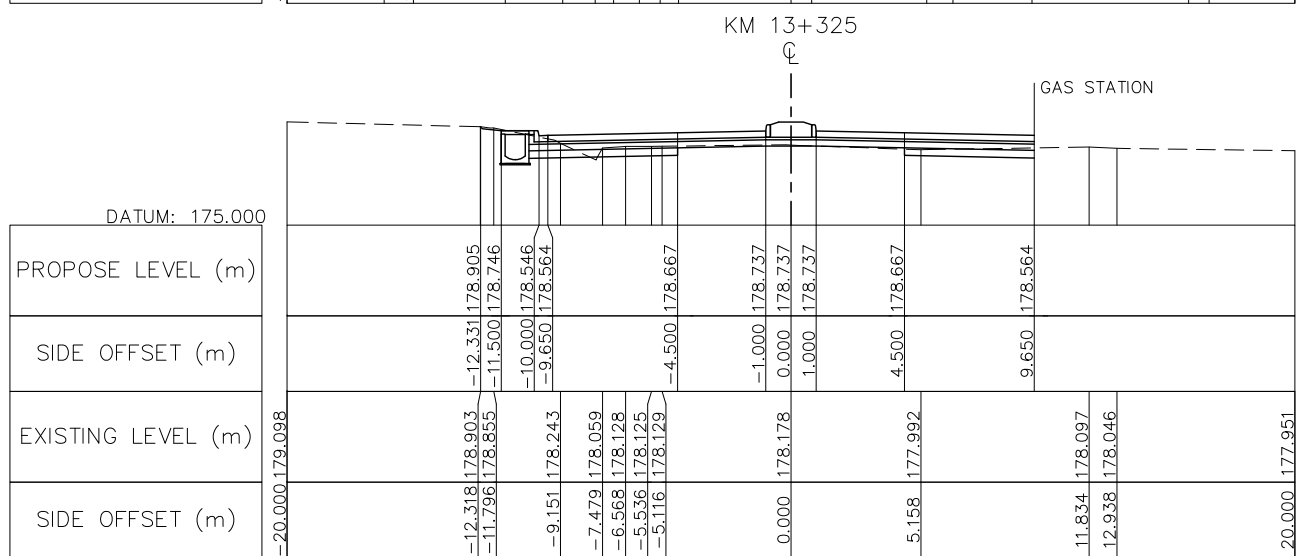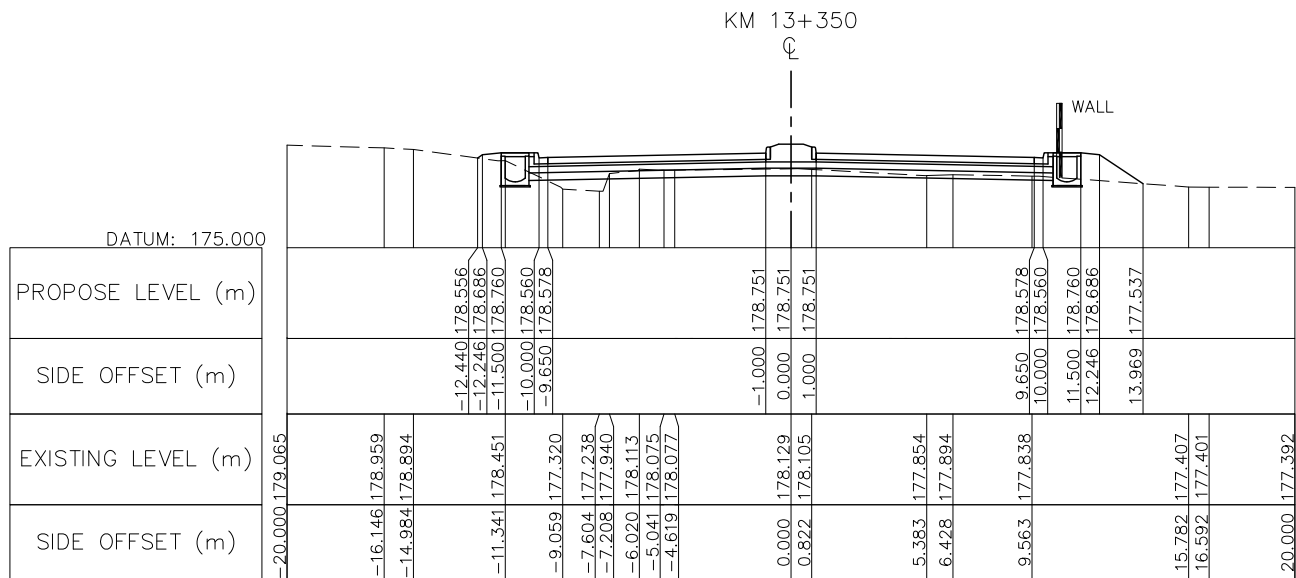

NOTE : FOR THE SECTION OF RAISED MEDIADN IS INSTALLED AT THE CURVE HAS SUPER-ELEVATION PVC PIPE Ø100 SHALL BE PROVIDED AT MEDIAN BY 10M SPACING SEE STANDARD DRAWING NUMBER SDR-014, SDR-017

	ລັດວິສາຫະກິດ ວິສະວະກຳ ຄົມມະນາຄົມ LAO TRANSPORT ENGINEERING CONSULTANT	NR 13N IMPROVEMENT AND MAINTENANCE PROJECT		REV.	DATE	DESCRIPTION	APPROVED		NAME	SIGNATURE	LTEC CODE: SD-262-17
		CONTRACT 1 : SIKEUTH JUNCTION - BAN SONGPEUAY							DESIGNED	Mr. Souksavanh SYPHAKHAM	DATE: April, 2018
		CROSS SECTION							CHECKED	Mr. Khamphone SORPHABMIXAY	DRW No. RCS-091
		Km 13+300 - Km 13+425							APPROVED	Mr. Vandy VORASACK	SCALE: 1: 300

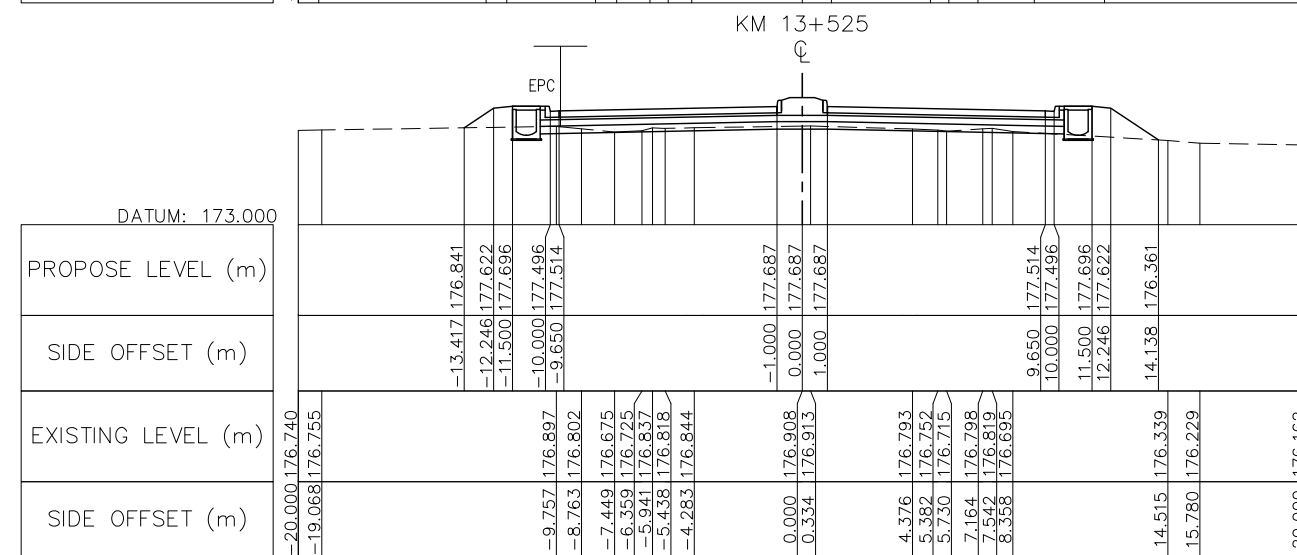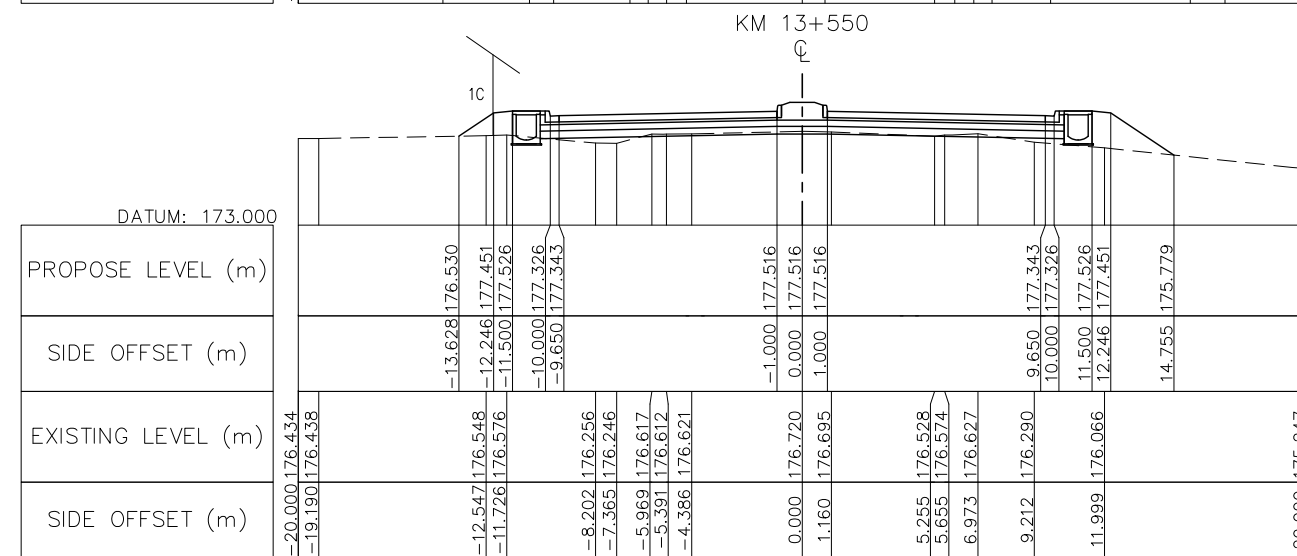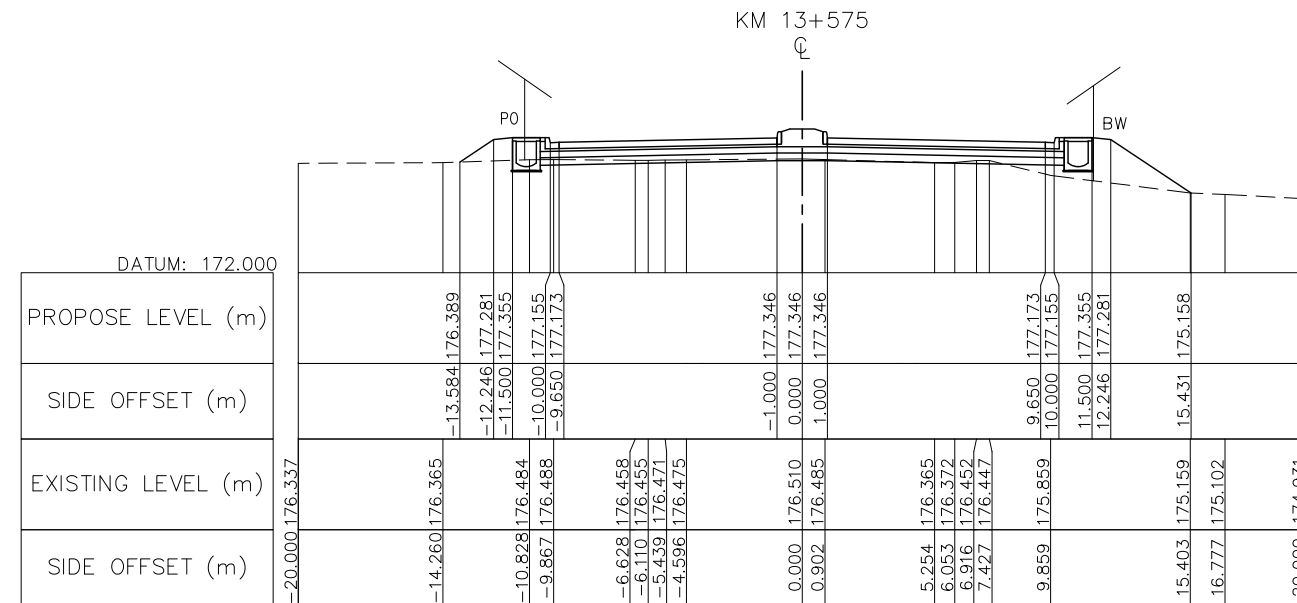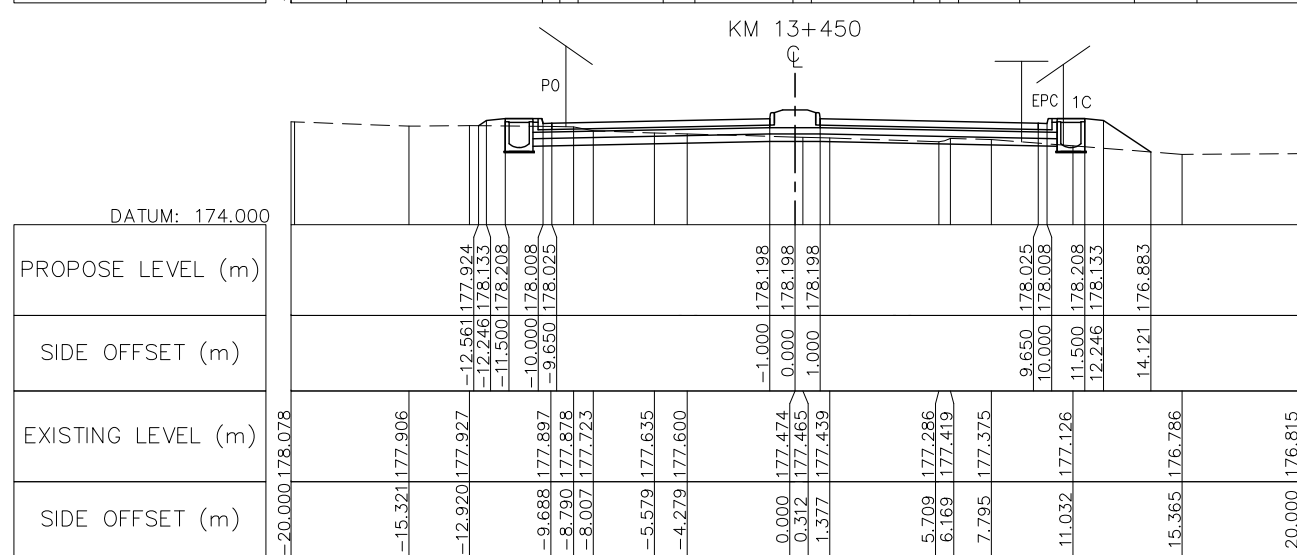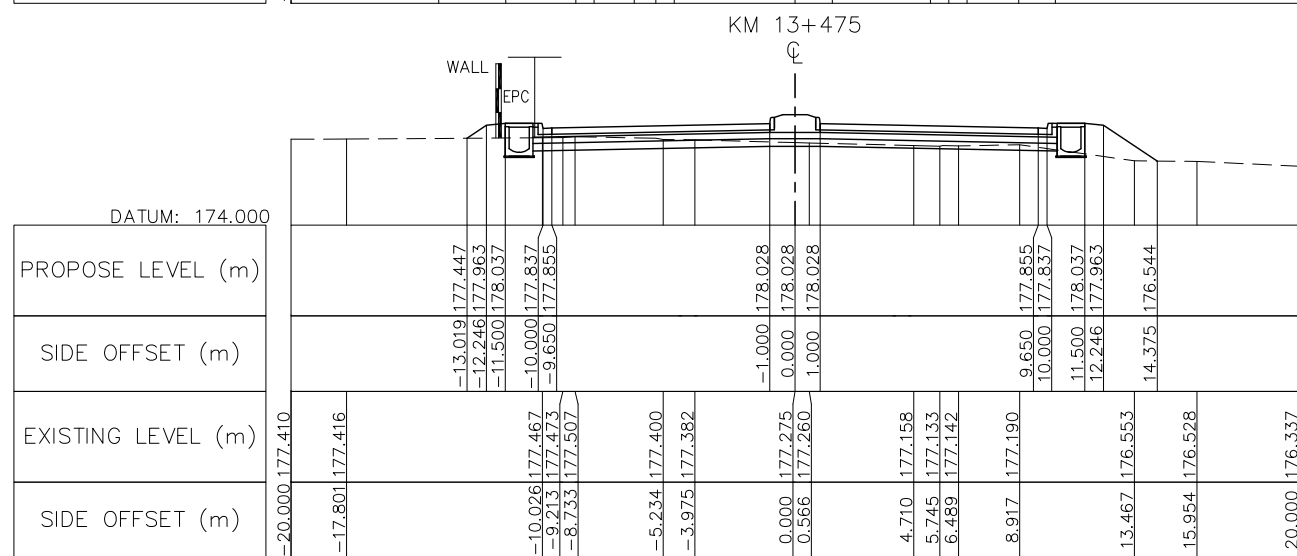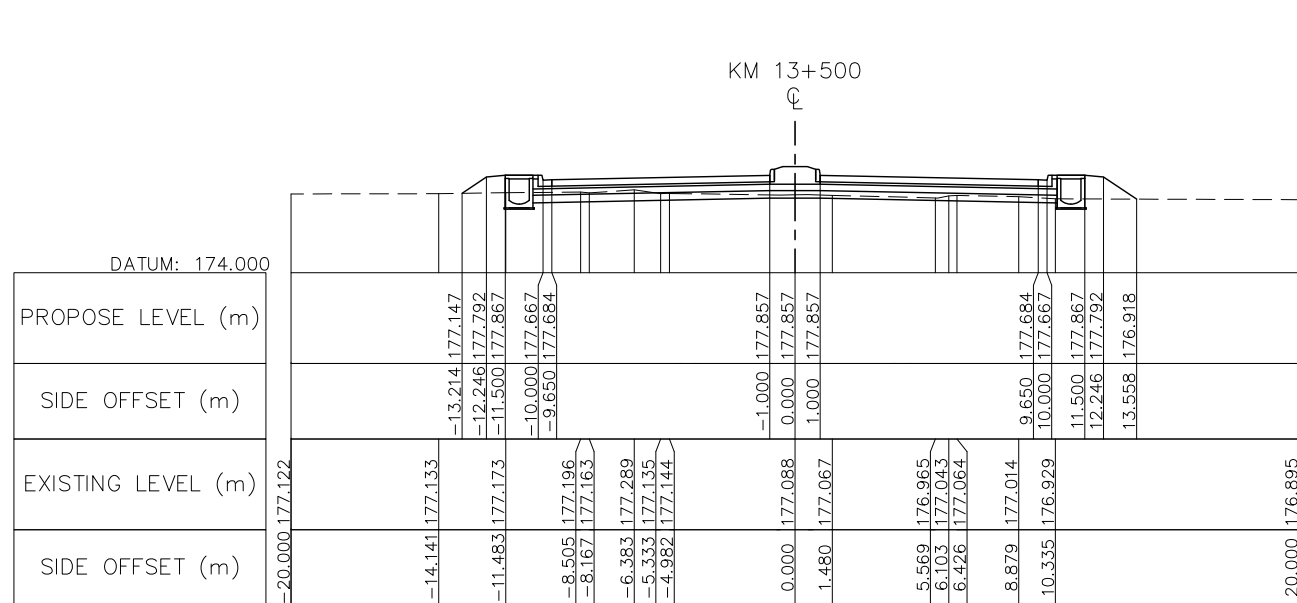







NOTE : FOR THE SECTION OF RAISED MEDIADN IS INSTALLED AT THE CURVE HAS SUPER-ELEVATION PVC PIPE Ø100 SHALL BE PROVIDED AT MEDIAN BY 10M SPACING SEE STANDARD DRAWING NUMBER SDR-014, SDR-017



ລັດວິສາຫະກິດ ວິສະວະກຳ ຄົມມະນາຄົມ
LAO TRANSPORT ENGINEERING CONSULTANT







NR 13N IMPROVEMENT AND MAINTENANCE PROJECT
CONTRACT 1 : SIKEUTH JUNCTION - BAN SONGPEUAY
CROSS SECTION
Km 13+450 - Km 13+575

REV.	DATE	DESCRIPTION	APPROVED	NAME	SIGNATURE	LTEC CODE:
				DESIGNED	Mr. Souksavanh SYPHAKHAM	SD-262-17
				CHECKED	Mr. Khamphone SORPHABMIXAY	DATE: April, 2018
				APPROVED	Mr. Vandy VORASACK	DRW No. RCS-092
						SCALE: 1: 300

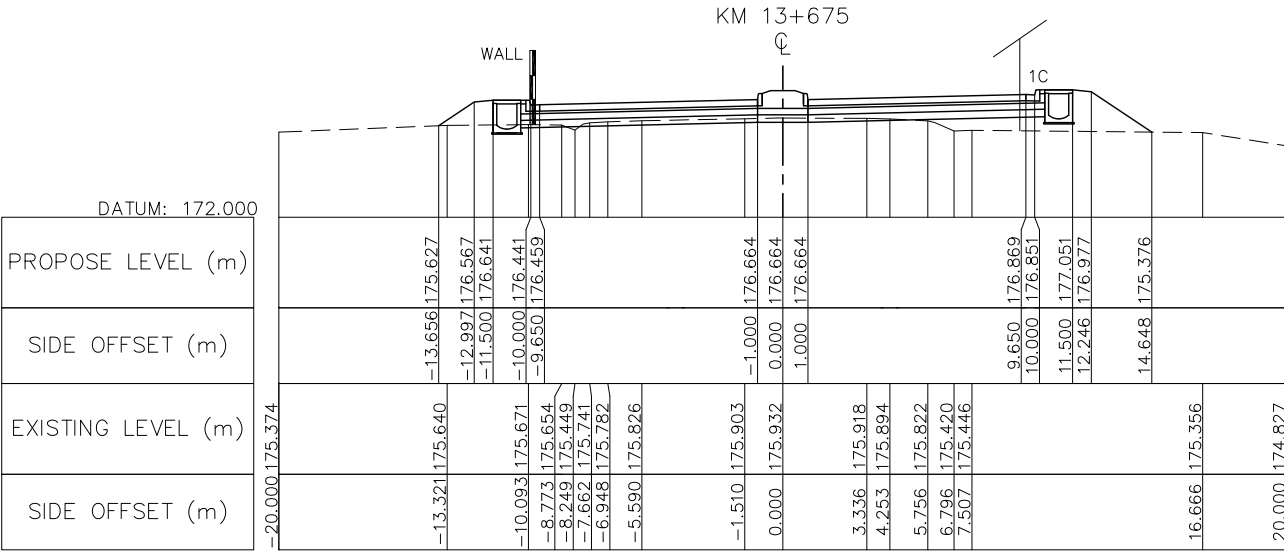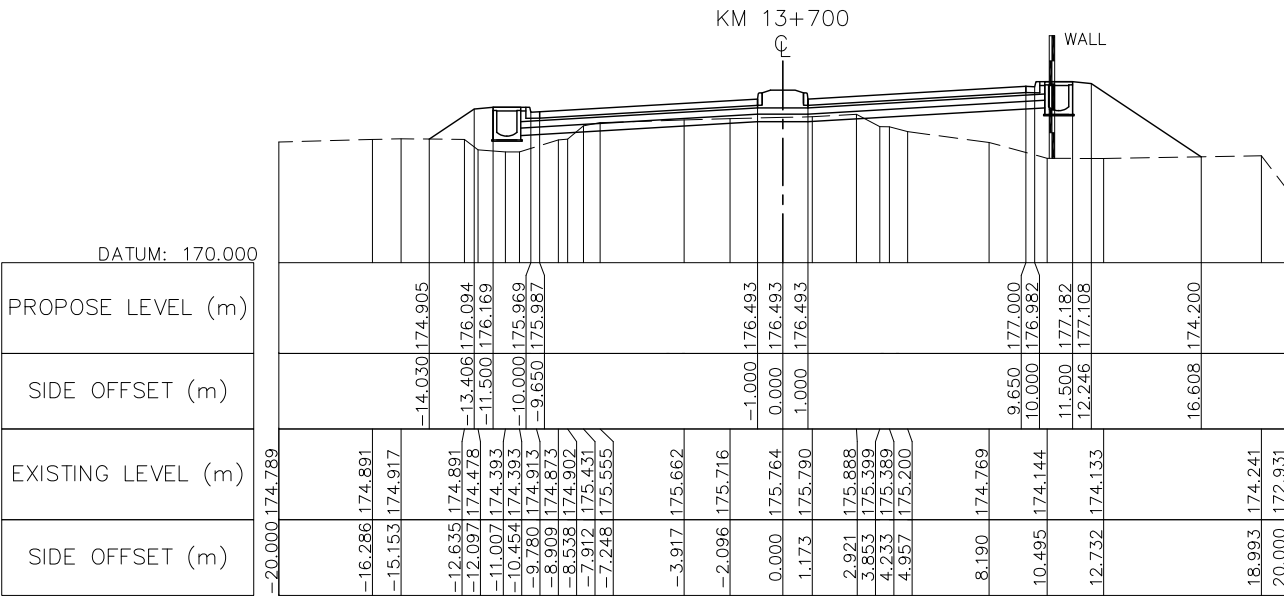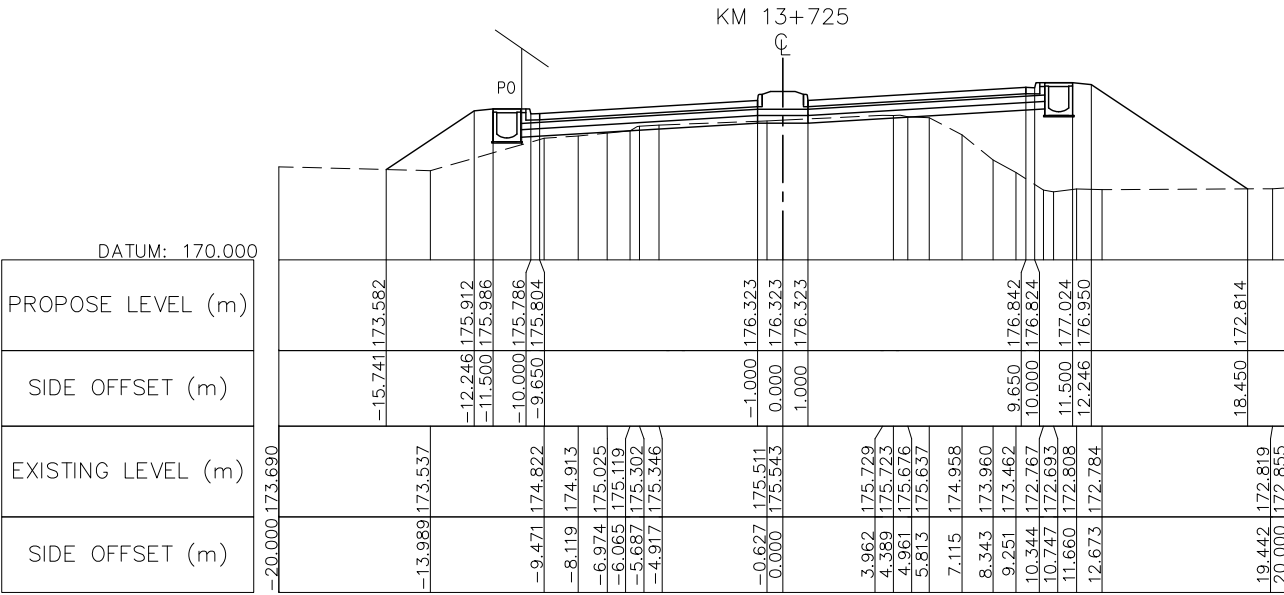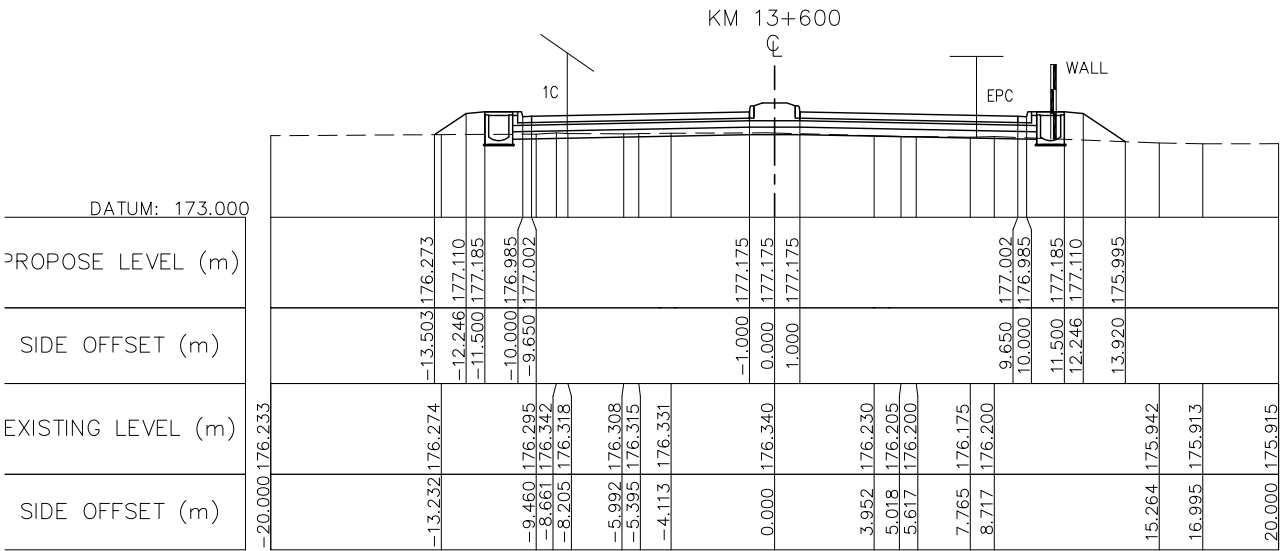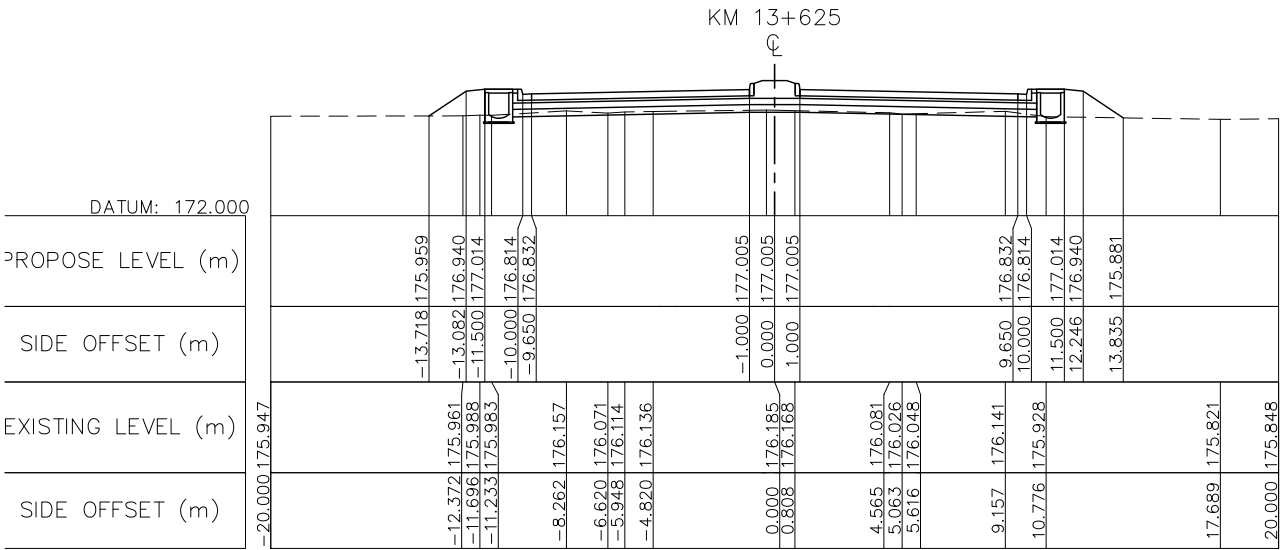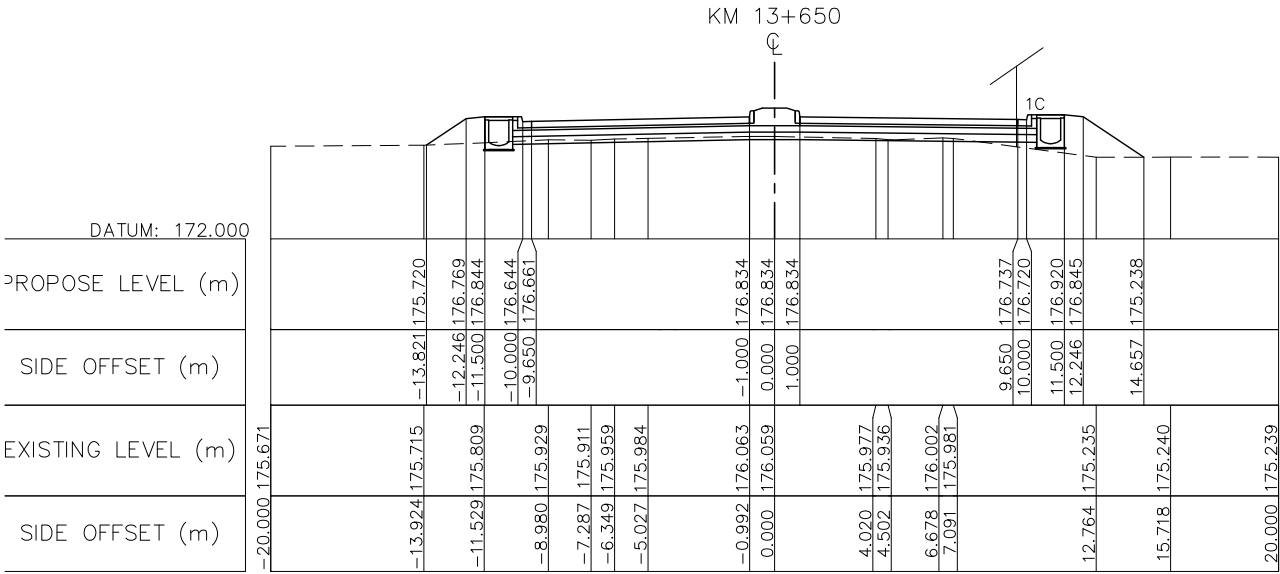

NOTE : FOR THE SECTION OF RAISED MEDIADN IS INSTALLED AT THE CURVE HAS SUPER-ELEVATION PVC PIPE #100 SHALL BE PROVIDED AT MEDIAN BY 10M SPACING SEE STANDARD DRAWING NUMBER SDR-014, SDR-017







ລັດວິສາຫະກິດ ວິສະວະກຳ ຄົມມະນາຄົມ LAO TRANSPORT ENGINEERING CONSULTANT	NR 13N IMPROVEMENT AND MAINTENANCE PROJECT CONTRACT 1 : SKEUTH JUNCTION – BAN SONGPEUAY CROSS SECTION	REV.	DATE	DESCRIPTION	APPROVED		NAME	SIGNATURE	LTEC CODE: SD-262-17
						DESIGNED	Mr. Souksavanh SYPHAKHAM		DATE: April, 2018
						CHECKED	Mr. Khamsone SOPHARMYAY		DRW No.

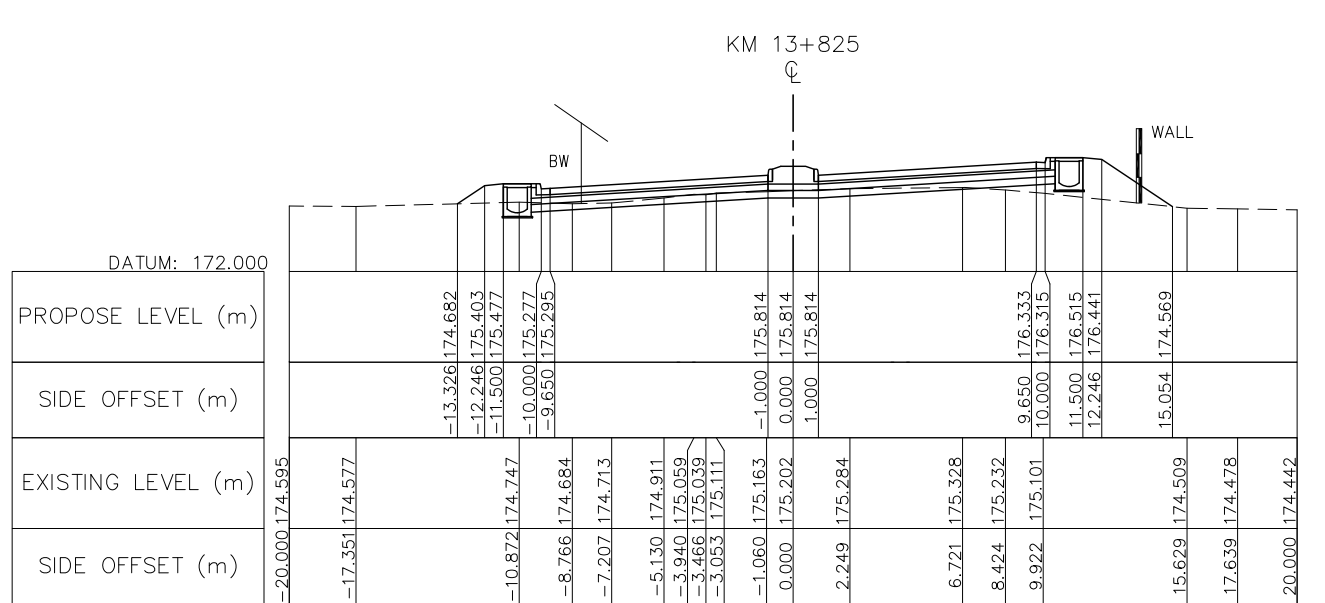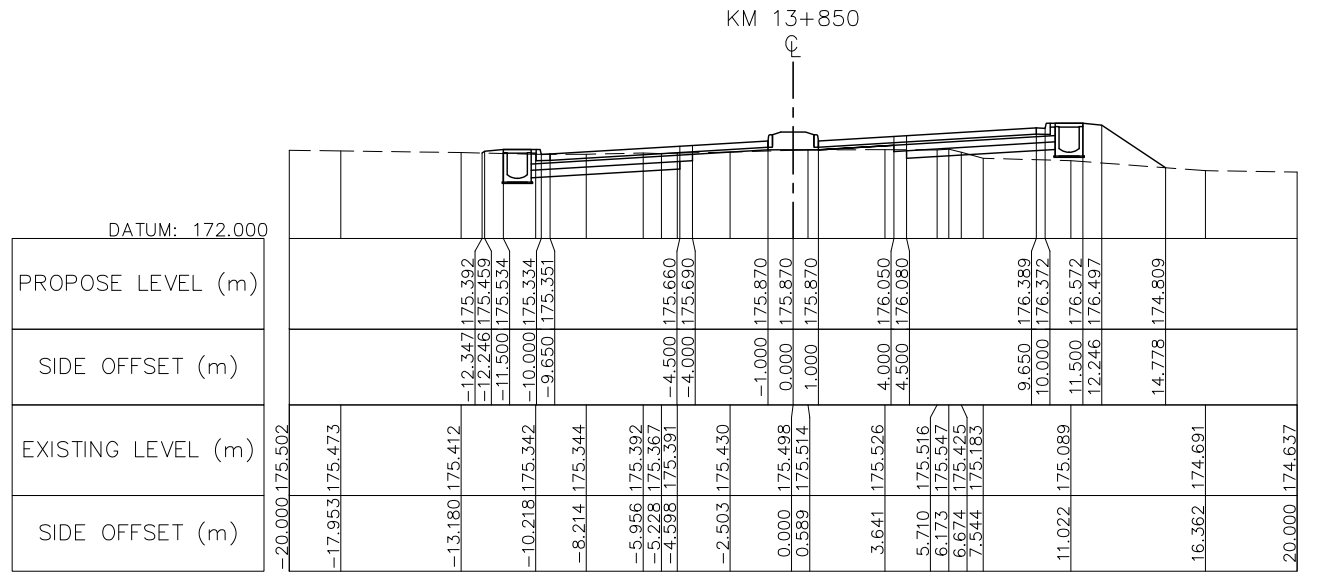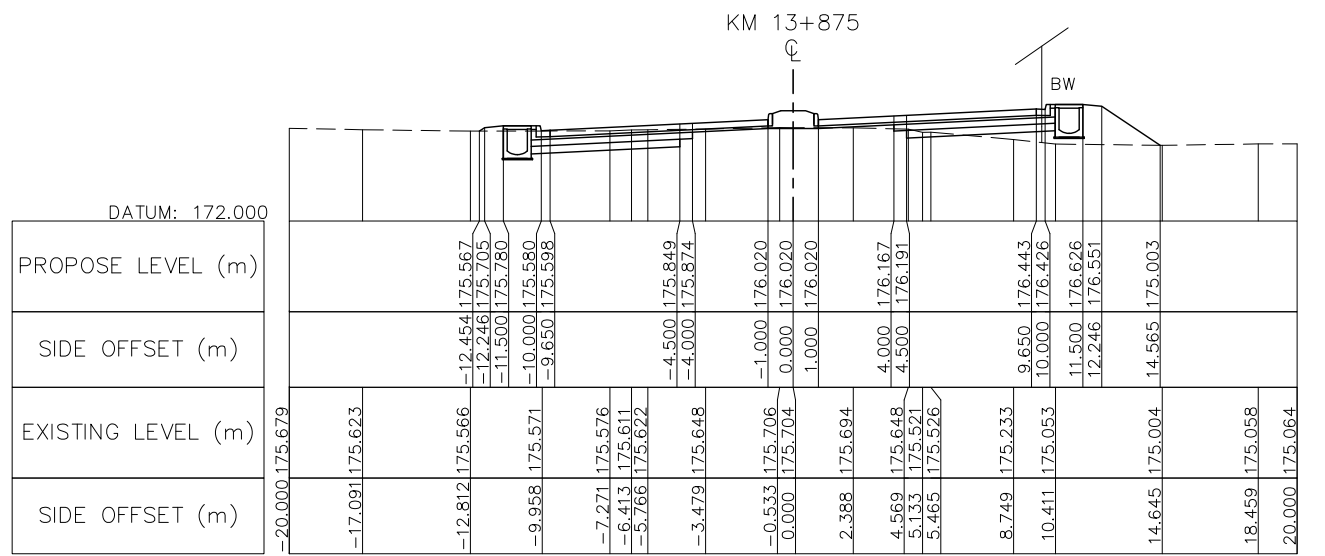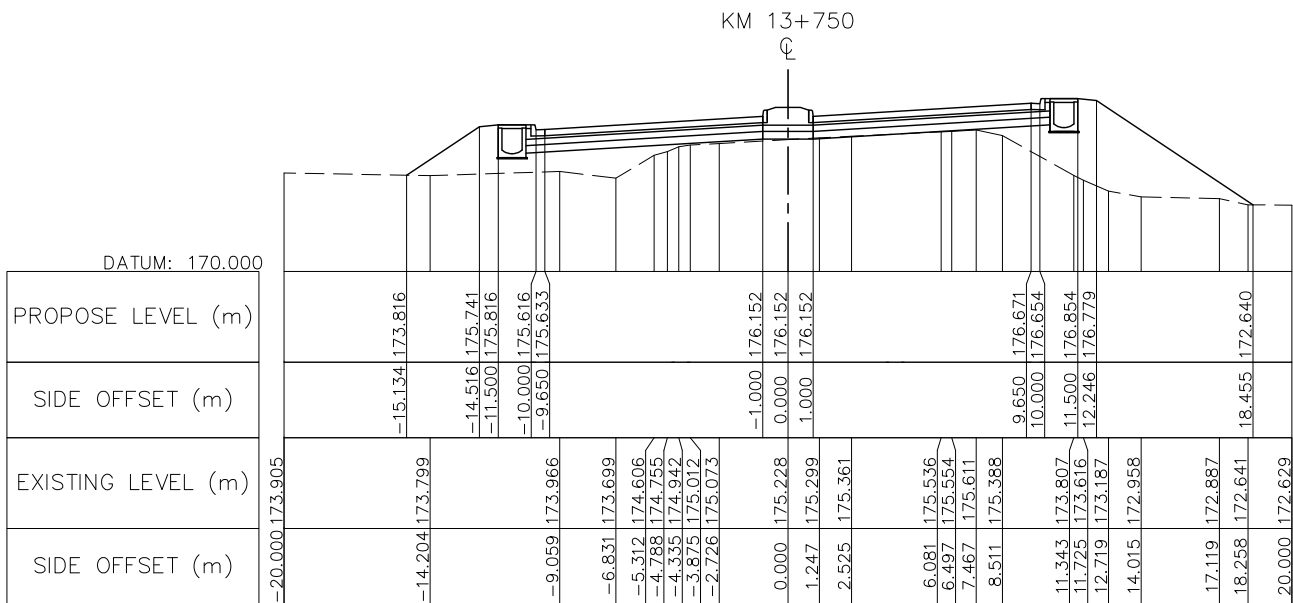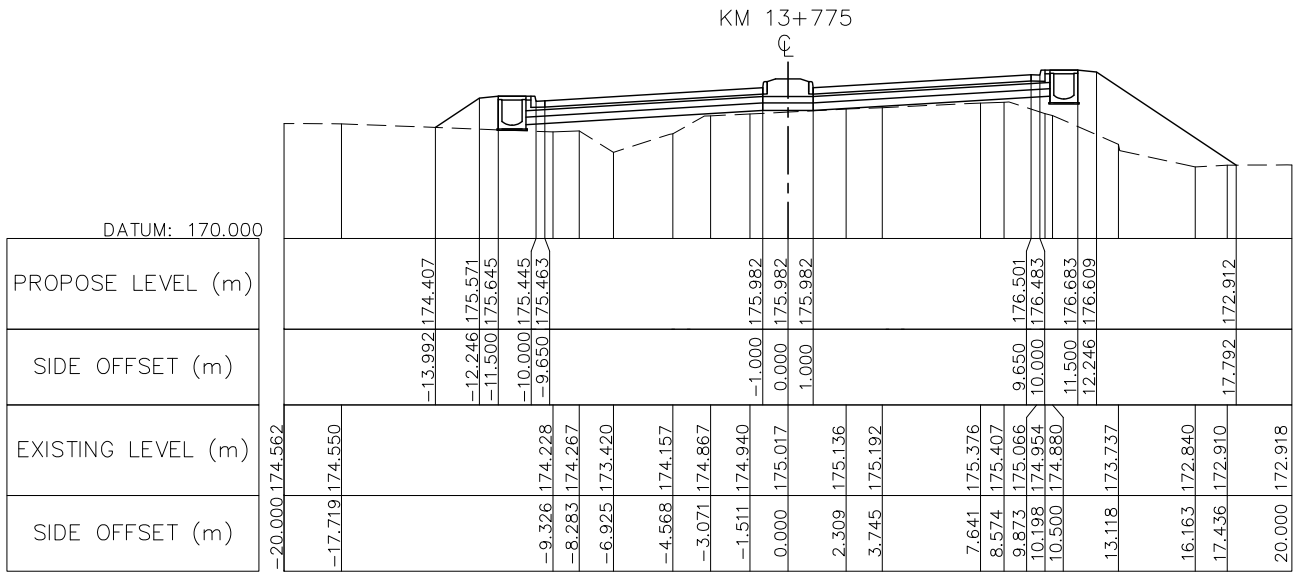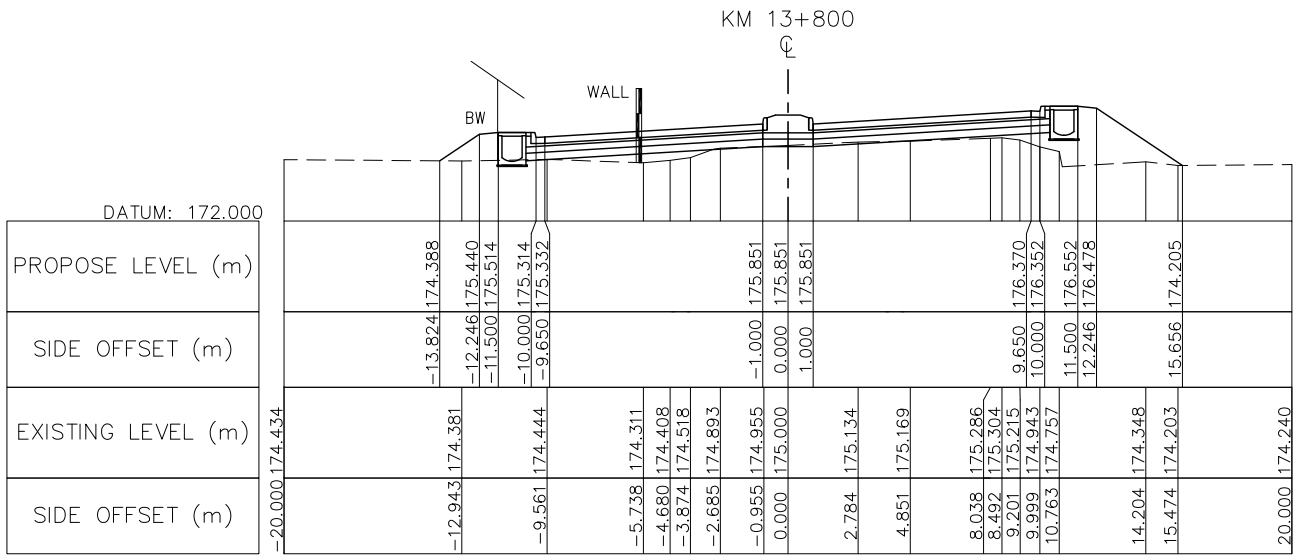

NOTE : FOR THE SECTION OF RAISED MEDIADN IS INSTALLED AT THE CURVE HAS SUPER-ELEVATION PVC PIPE Ø100 SHALL BE PROVIDED AT MEDIAN BY 10M SPACING SEE STANDARD DRAWING NUMBER SDR-014, SDR-017

	ລັດວິສາຫະກິດ ວິສະວະກຳ ຄົມມະນາຄົມ LAO TRANSPORT ENGINEERING CONSULTANT	NR 13N IMPROVEMENT AND MAINTENANCE PROJECT	REV.	DATE	DESCRIPTION	APPROVED		NAME	SIGNATURE	LTEC CODE: SD-262-17
		CONTRACT 1 : SIKEUTH JUNCTION – BAN SONGPEUAY					DESIGNED	Mr. Souksavanh SYPHAKHAM		DATE: April, 2018
		CROSS SECTION Km 13+750 – Km 13+875				CHECKED	Mr. Khamphone SORPHABMIXAY		DRW No. RCS-094	
						APPROVED	Mr. Vandy VORASACK		SCALE: 1: 300	

DESIGNED	Mr. Souksavanh SYPHAKHAM
CHECKED	Mr. Khamphone SORPHABMIXAY
APPROVED	Mr. Vandy VORASACK

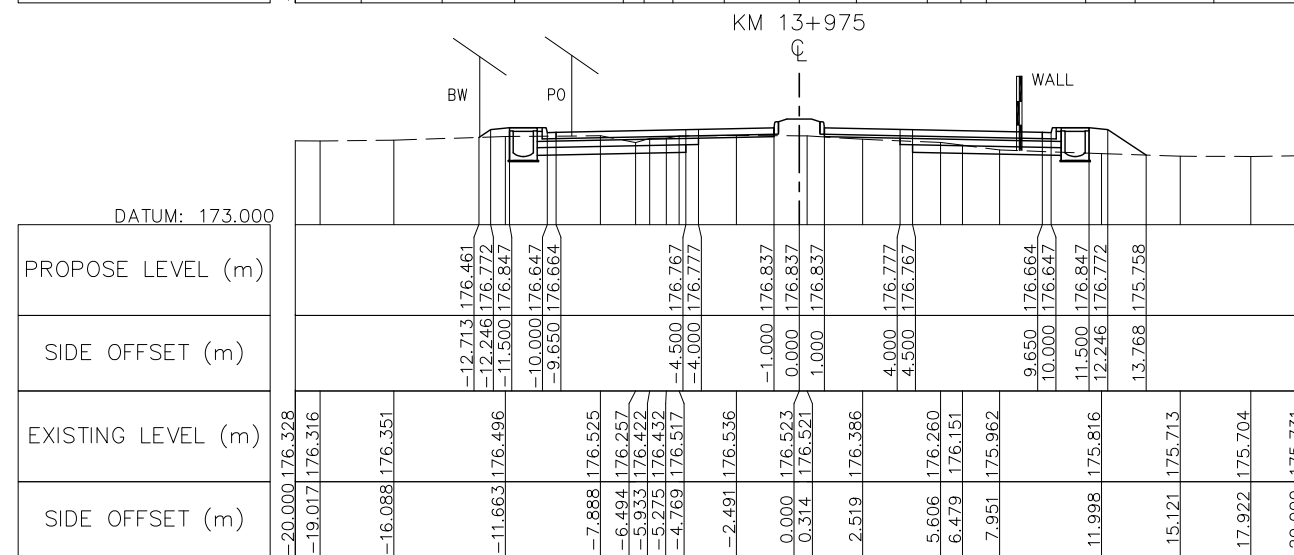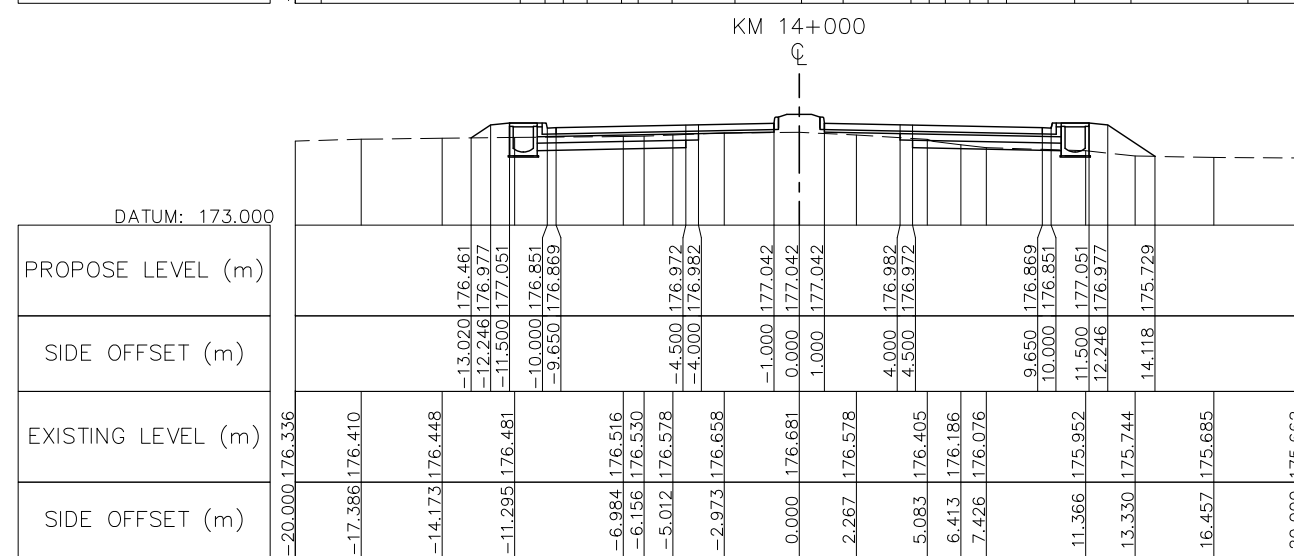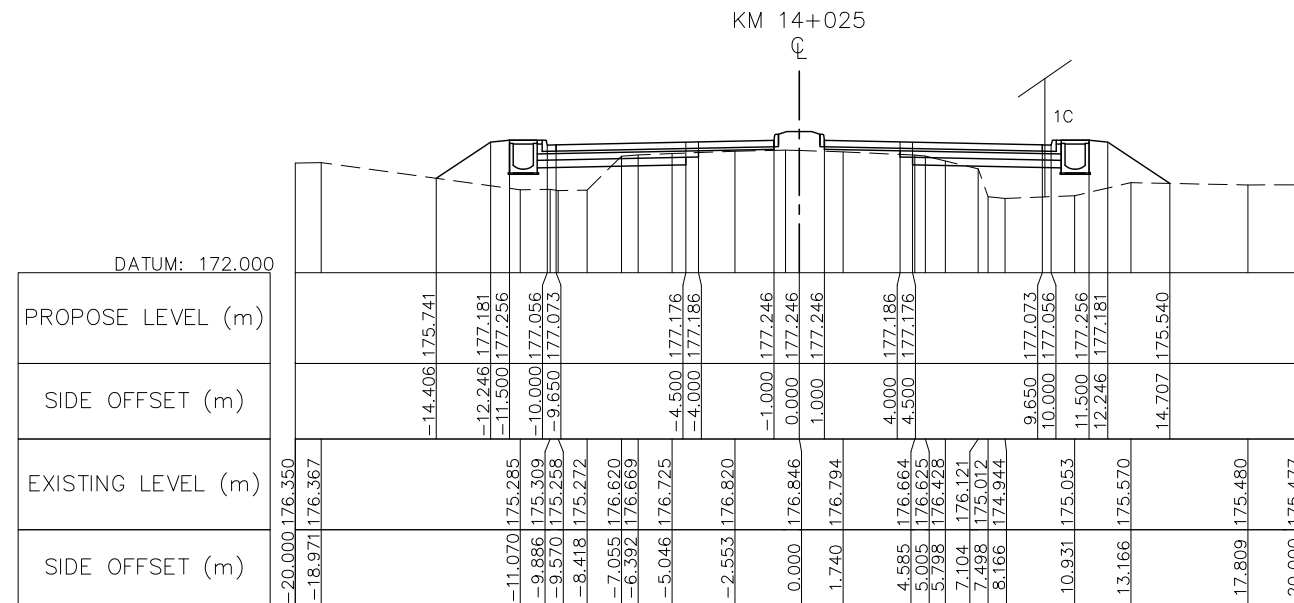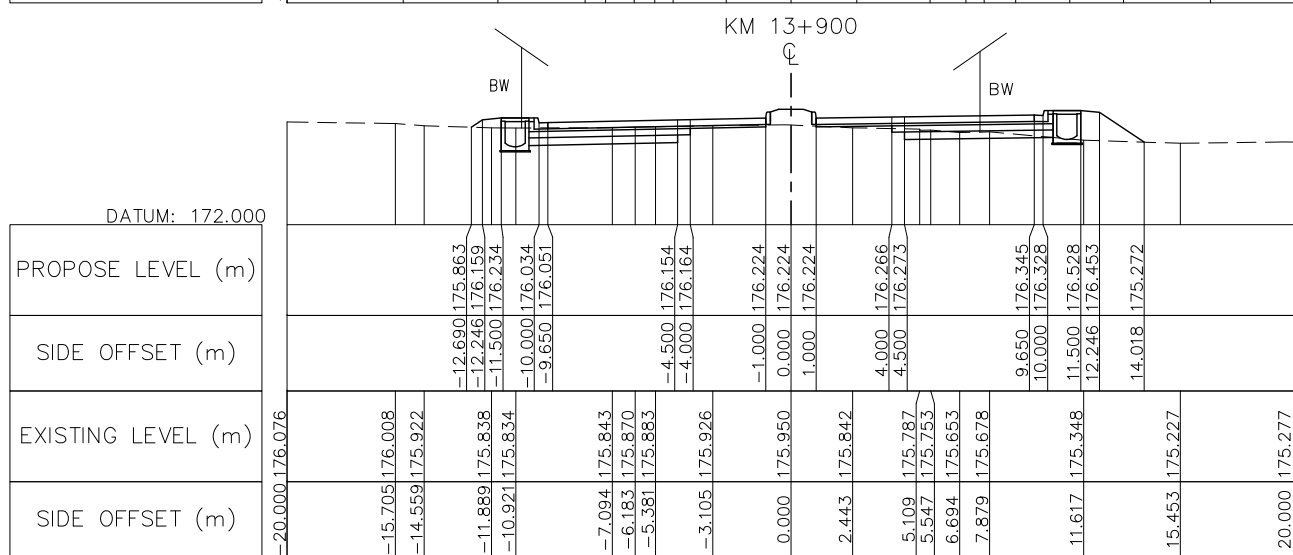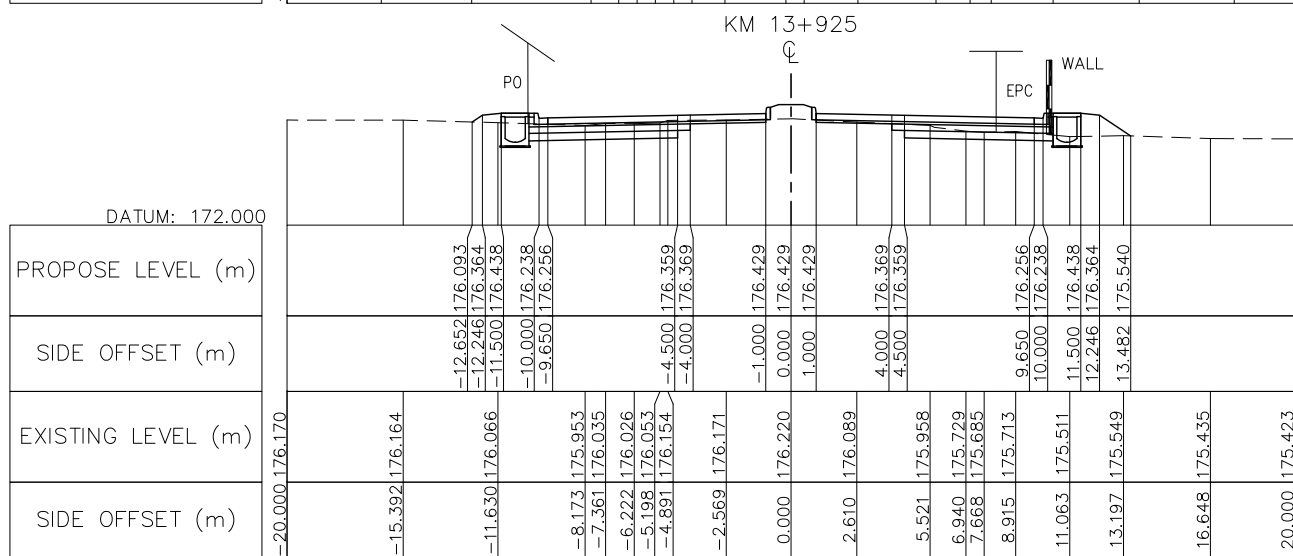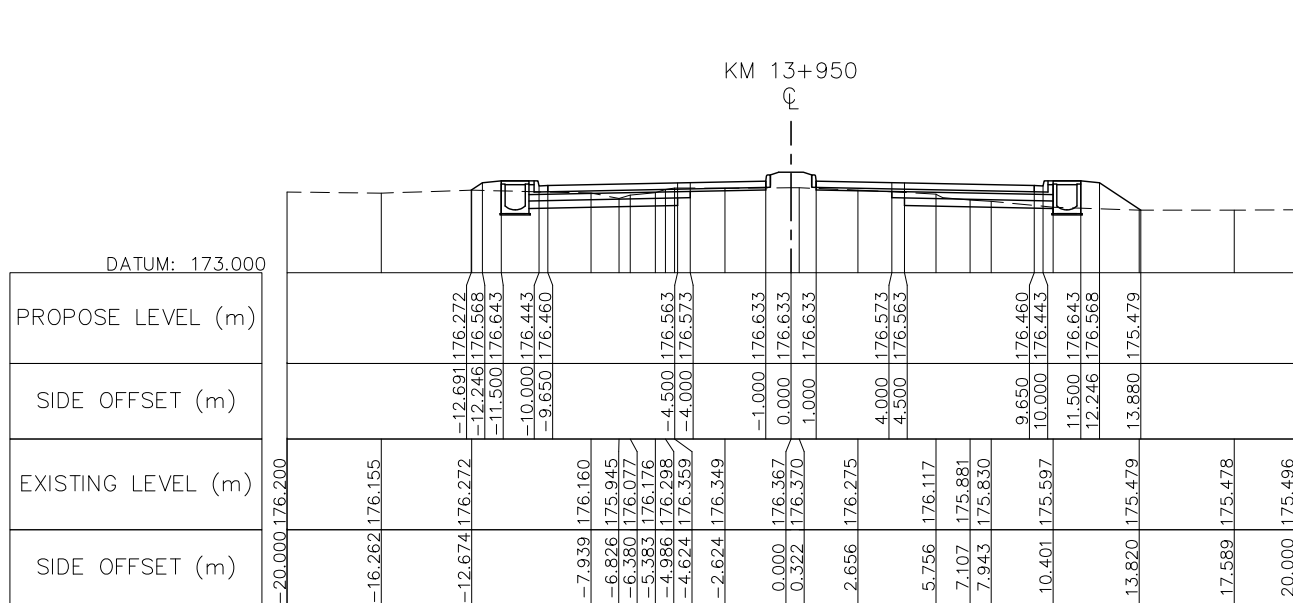







NOTE : FOR THE SECTION OF RAISED MEDIADN IS INSTALLED AT THE CURVE HAS SUPER-ELEVATION PVC PIPE Ø100 SHALL BE PROVIDED AT MEDIAN BY 10M SPACING SEE STANDARD DRAWING NUMBER SDR-014, SDR-017



ລັດວິສາຫະກິດ ວິສະວະກຳ ຄົມມະນາຄົມ
LAO TRANSPORT ENGINEERING CONSULTANT

NR 13N IMPROVEMENT AND MAINTENANCE PROJECT
CONTRACT 1 : SIKEUTH JUNCTION - BAN SONGPEUAY
CROSS SECTION
Km 13+900 - Km 14+025

REV.	DATE	DESCRIPTION	APPROVED	NAME	SIGNATURE	LTEC CODE:
				DESIGNED	Mr. Souksavanh SYPHAKHAM	SD-262-17
				CHECKED	Mr. Khamphone SORPHABMIXAY	DATE: April, 2018
				APPROVED	Mr. Vandy VORASACK	DRW No. RCS-095
						SCALE: 1: 300

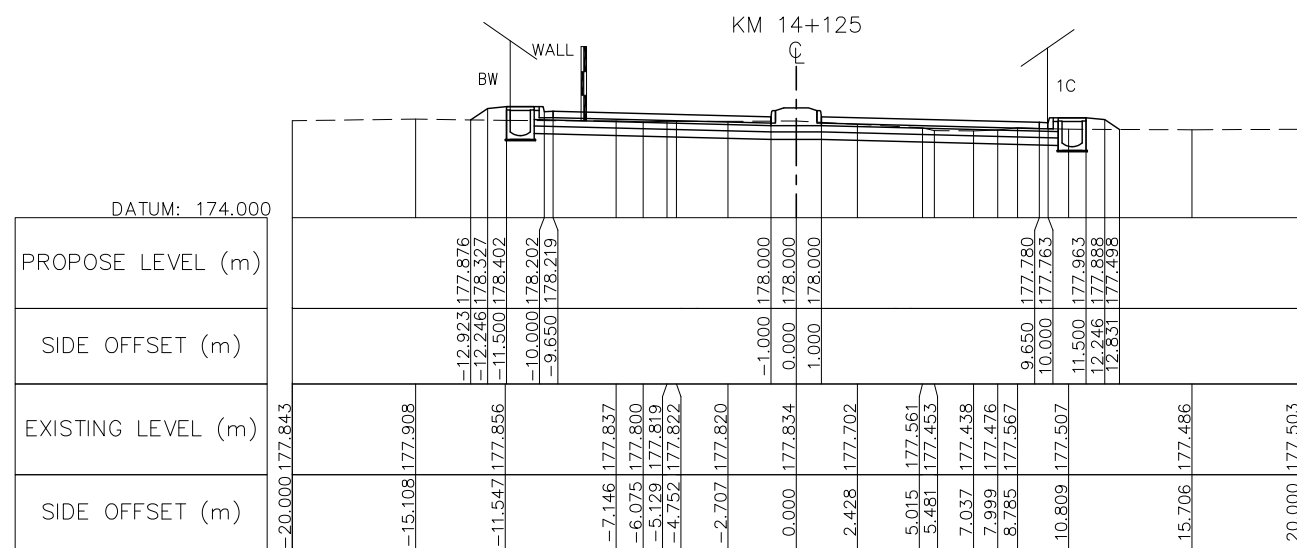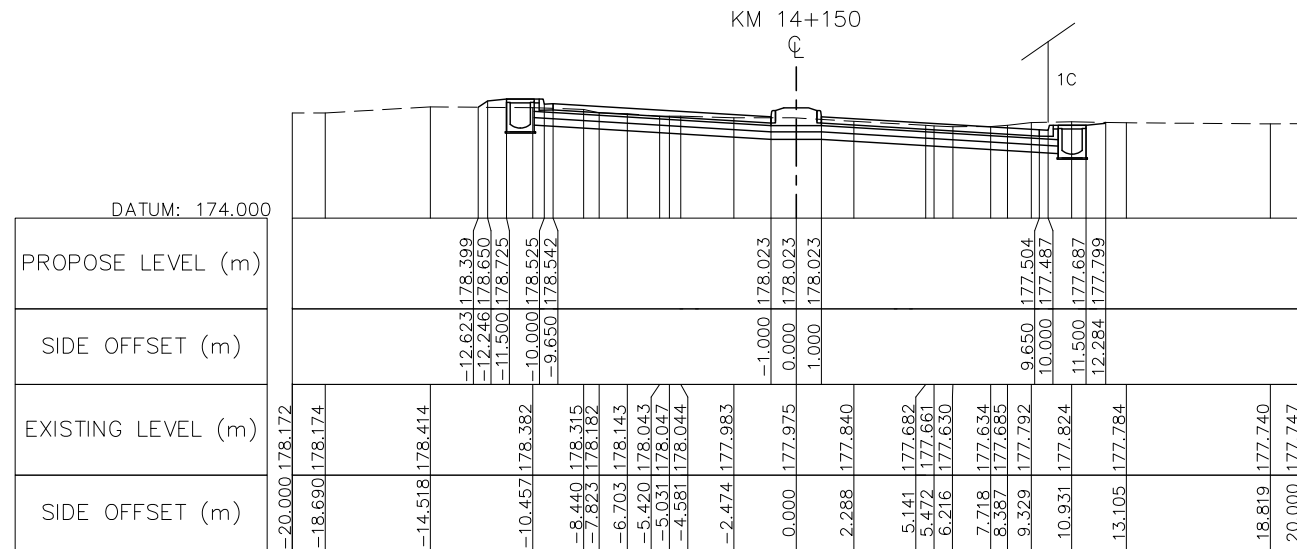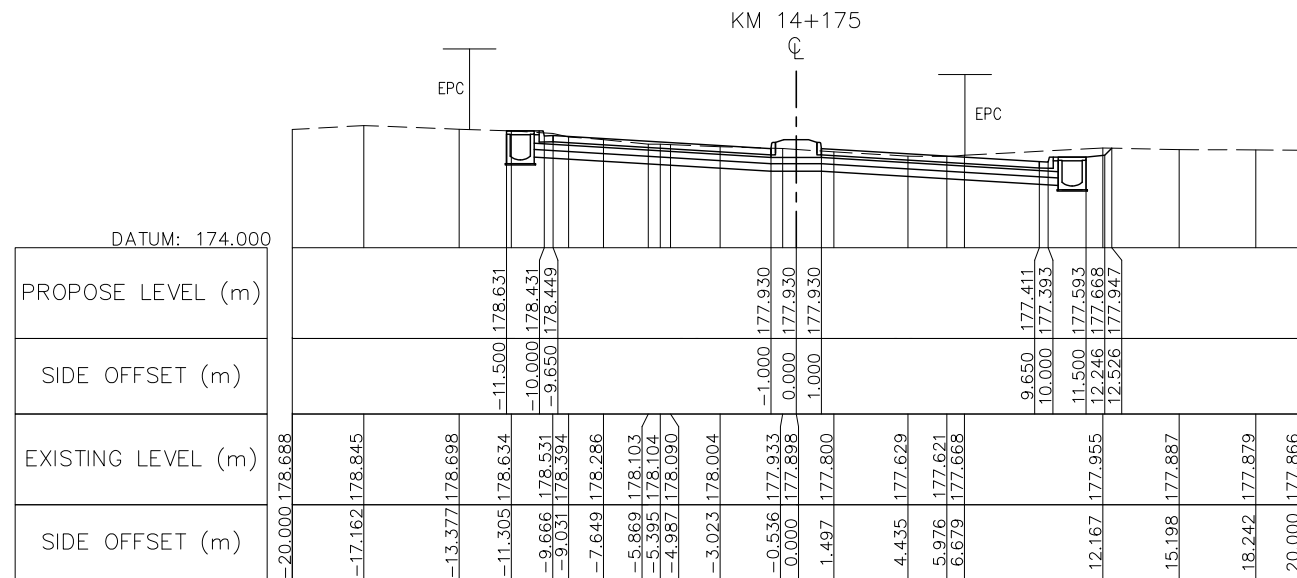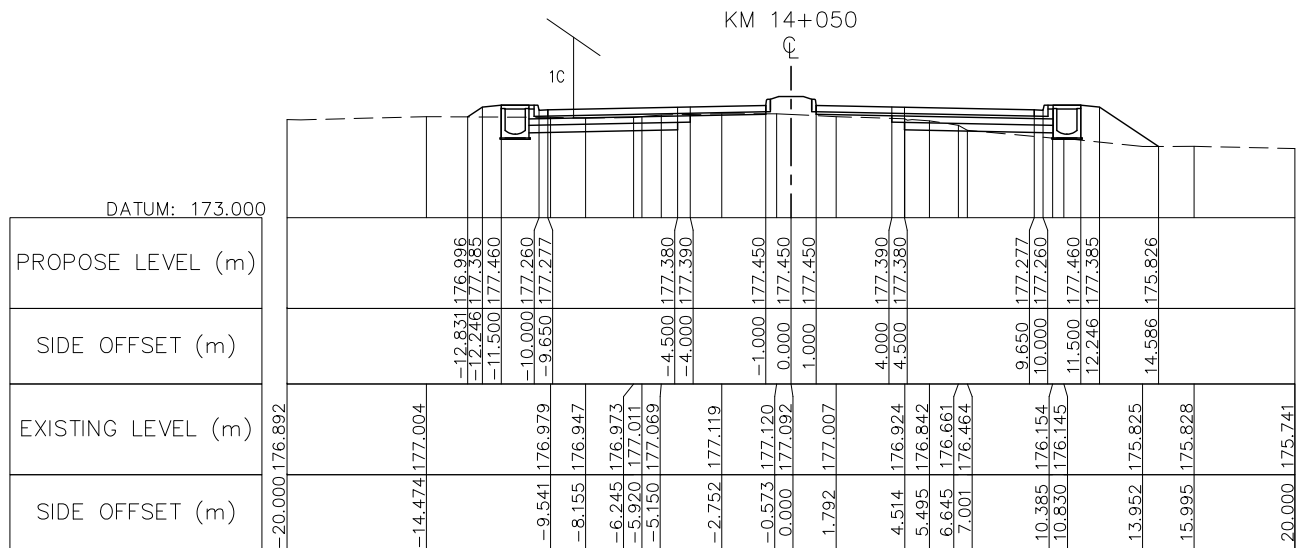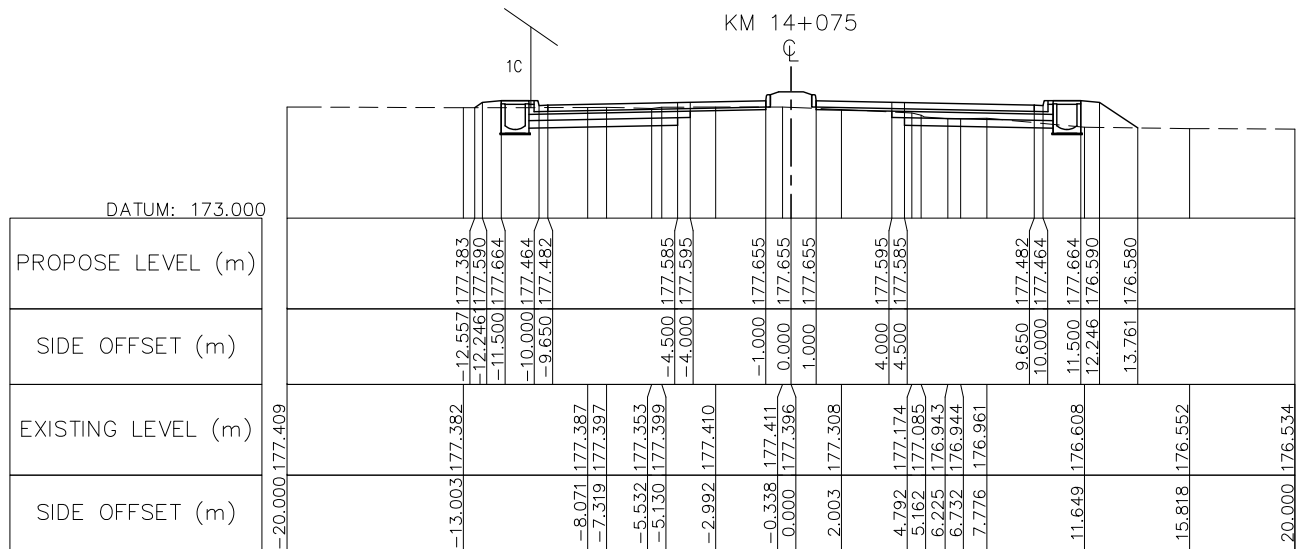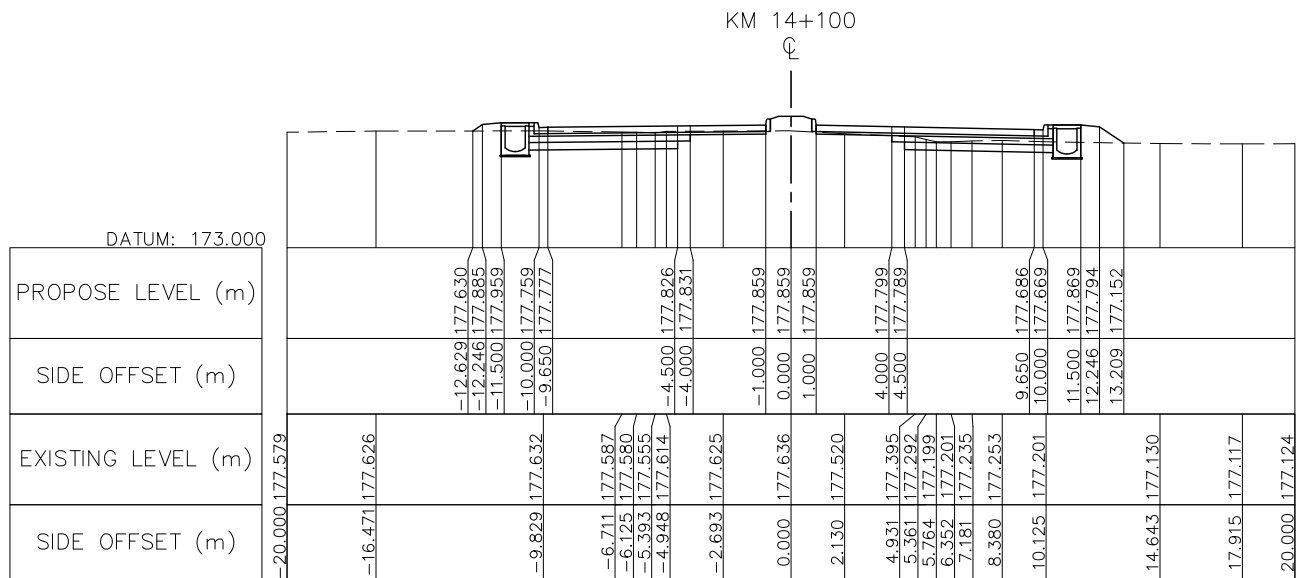







NOTE : FOR THE SECTION OF RAISED MEDIADN IS INSTALLED AT THE CURVE HAS SUPER-ELEVATION PVC PIPE Ø100 SHALL BE PROVIDED AT MEDIAN BY 10M SPACING SEE STANDARD DRAWING NUMBER SDR-014, SDR-017



ລັດວິສາຫະກິດ ວິສະວະກຳ ຄົມມະນາຄົມ
LAO TRANSPORT ENGINEERING CONSULTANT

NR 13N IMPROVEMENT AND MAINTENANCE PROJECT
CONTRACT 1 : SIKEUTH JUNCTION - BAN SONGPEUAY
CROSS SECTION
Km 14+050 - Km 14+175

REV.	DATE	DESCRIPTION	APPROVED	NAME	SIGNATURE	LTEC CODE:
				DESIGNED	Mr. Souksavanh SYPHAKHAM	SD-262-17
				CHECKED	Mr. Khamphone SORPHABMIXAY	DATE: April, 2018
				APPROVED	Mr. Vandy VORASACK	DRW No. RCS-096
						SCALE: 1: 300

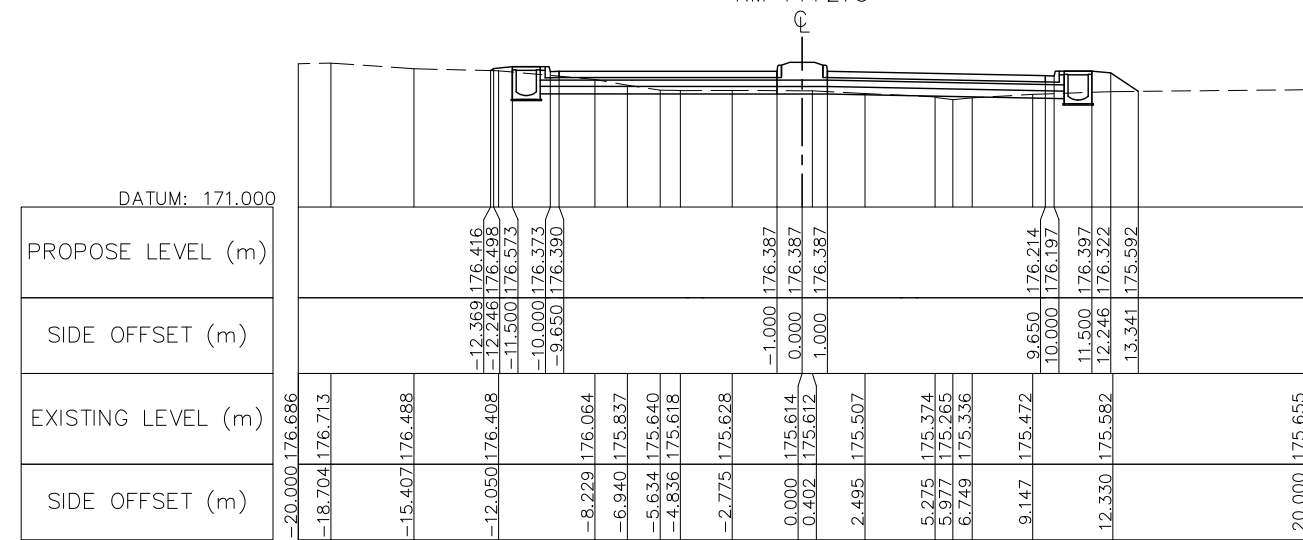
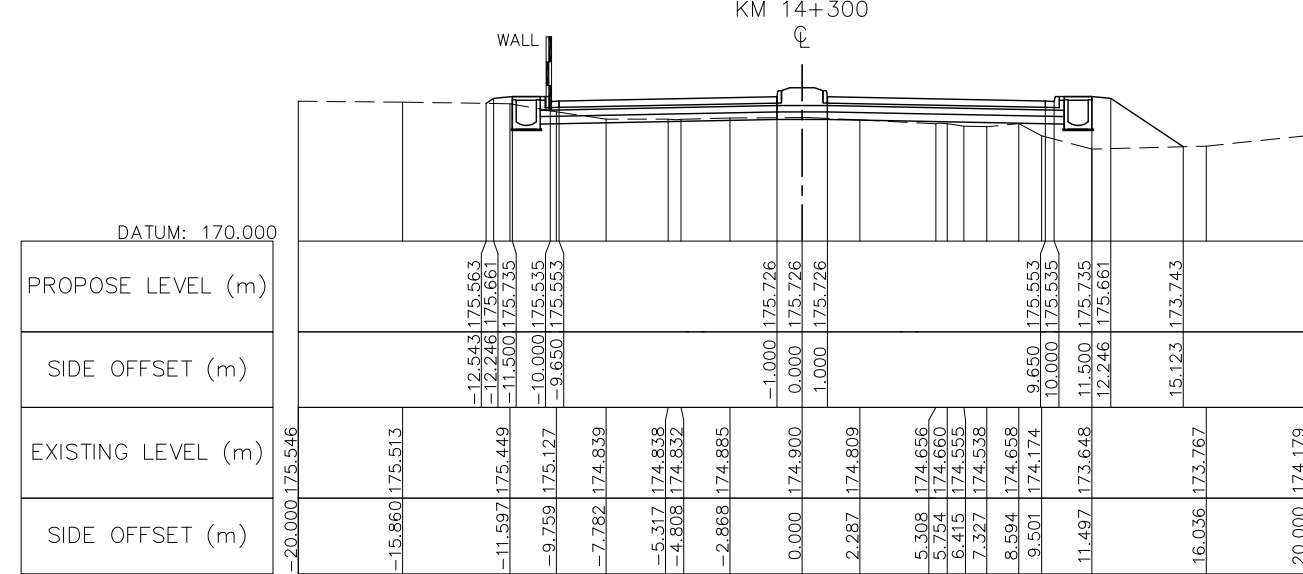
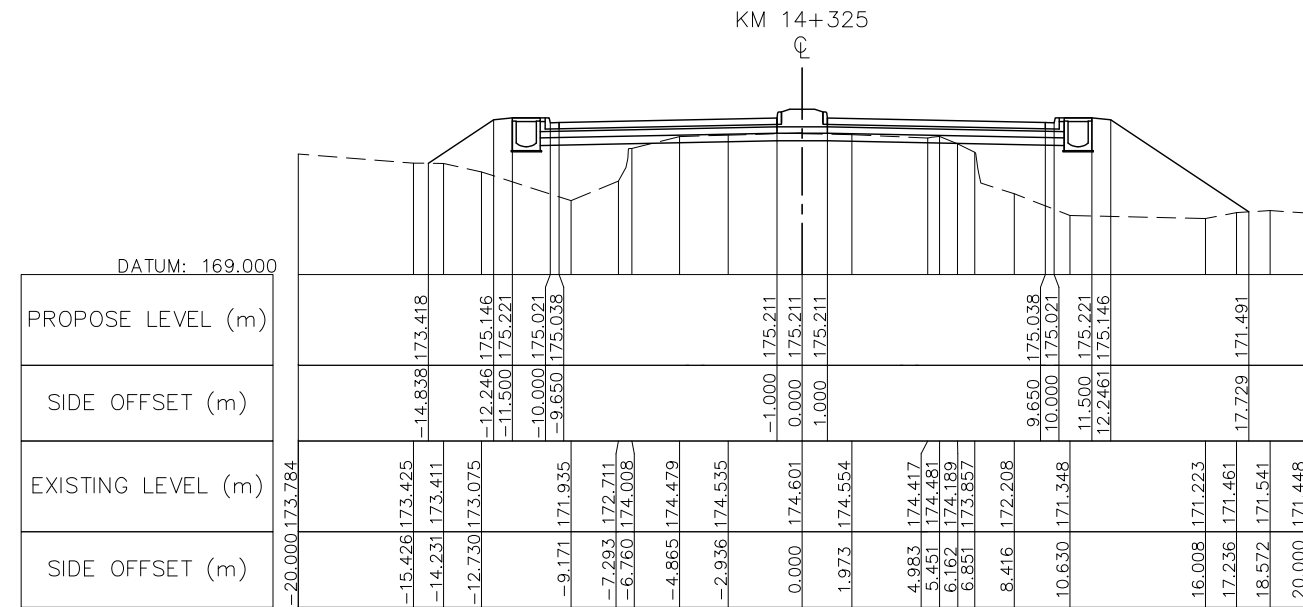
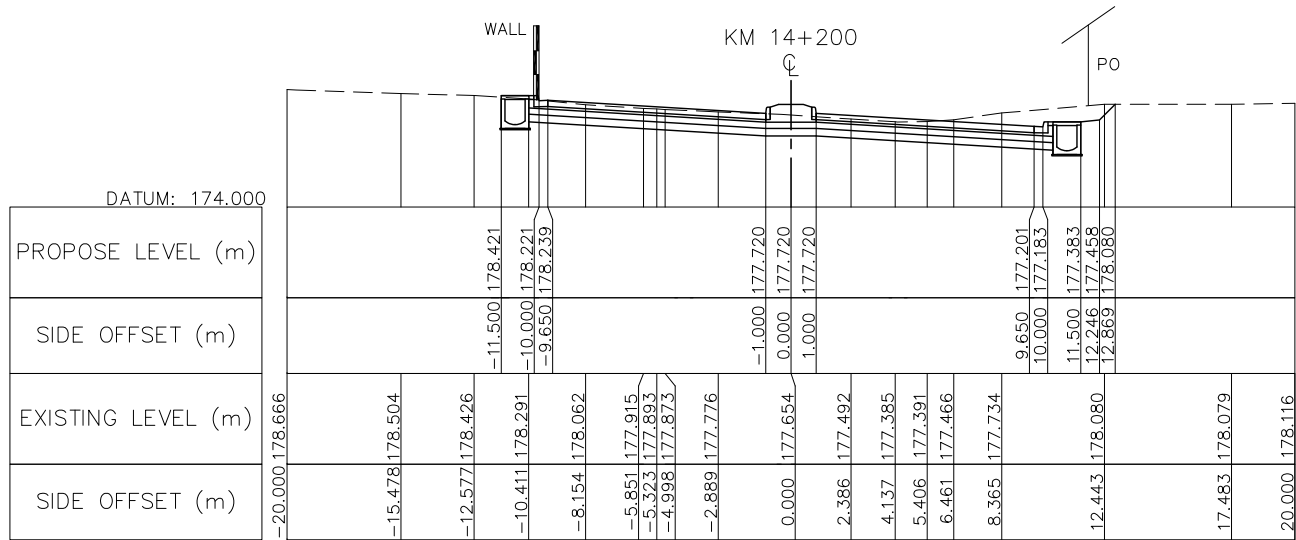
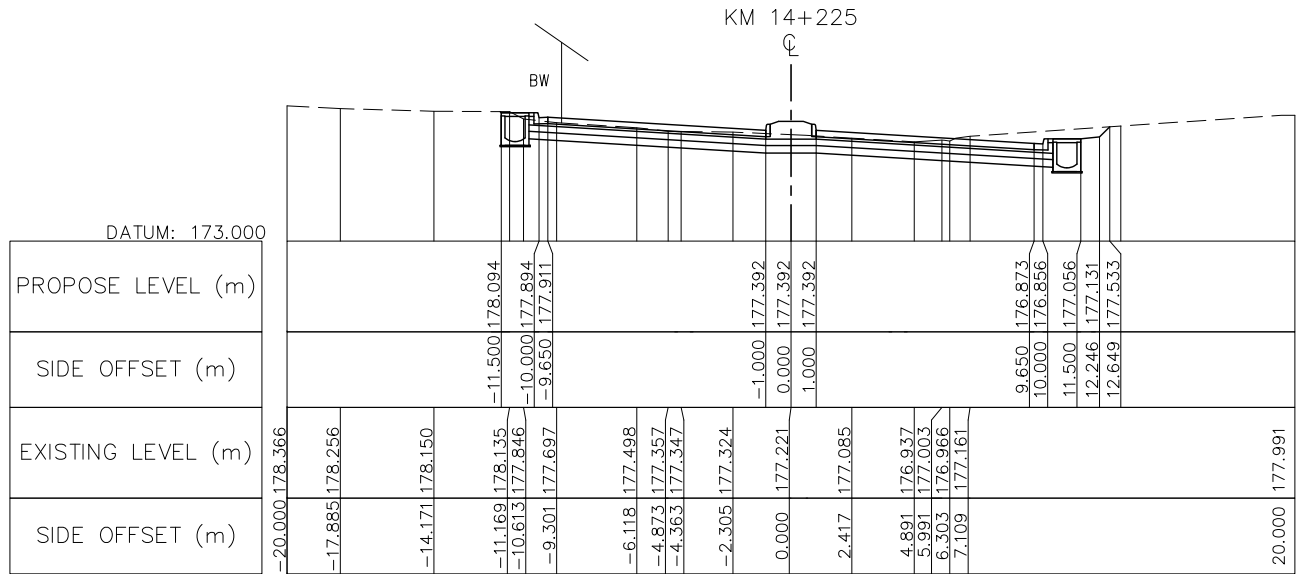
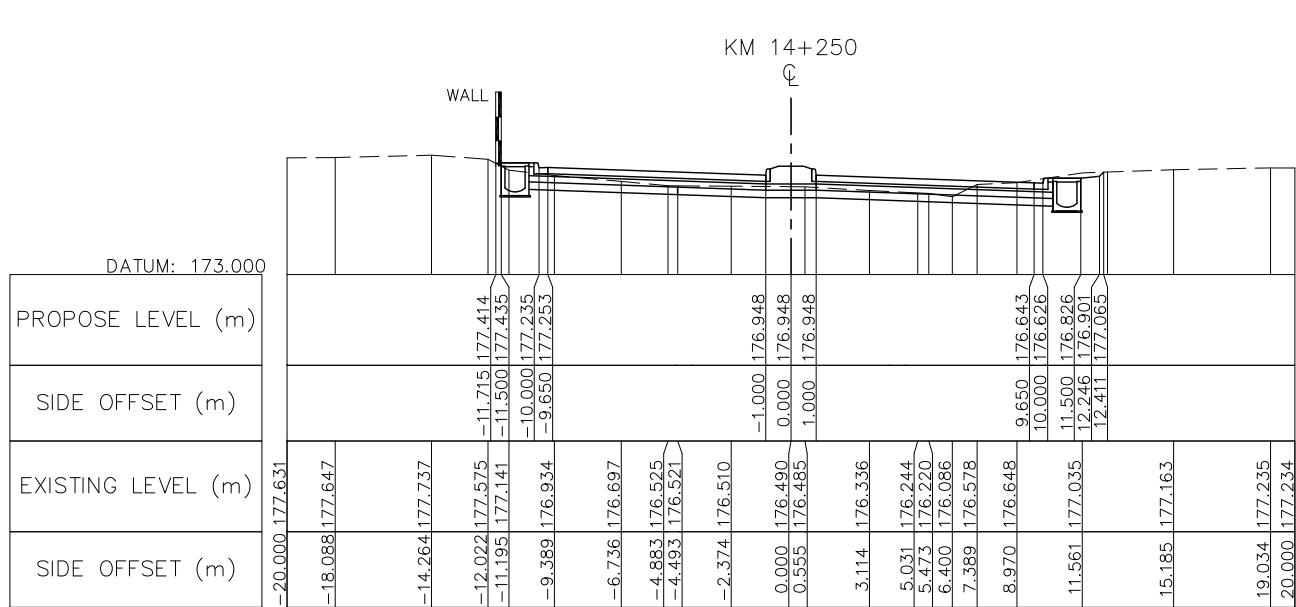


NOTE : FOR THE SECTION OF RAISED MEDIADN IS INSTALLED AT THE CURVE HAS SUPER-ELEVATION PVC PIPE Ø100 SHALL BE PROVIDED AT MEDIAN BY 10M SPACING SEE STANDARD DRAWING NUMBER SDR-014, SDR-017

	NR 13N IMPROVEMENT AND MAINTENANCE PROJECT CONTRACT 1 : SIKEUTH JUNCTION - BAN SONGPEUAY	REV.	DATE	DESCRIPTION	APPROVED		NAME	SIGNATURE	LTEC CODE: SD-262-17
							DESIGNED	Mr. Souksavanh SYPHAKHAM	DATE: April, 2018
							CHECKED	Mr. Khamphone SORPHABMIXAY	DRW No. RCS-097
							APPROVED	Mr. Vandy VORASACK	SCALE: 1: 300

ລັດວິສາຫະກິດ ວິສະວະກຳ ຄົມມະນາຄົມ
 LAO TRANSPORT ENGINEERING CONSULTANT

CROSS SECTION
Km 14+200 - Km 14+325

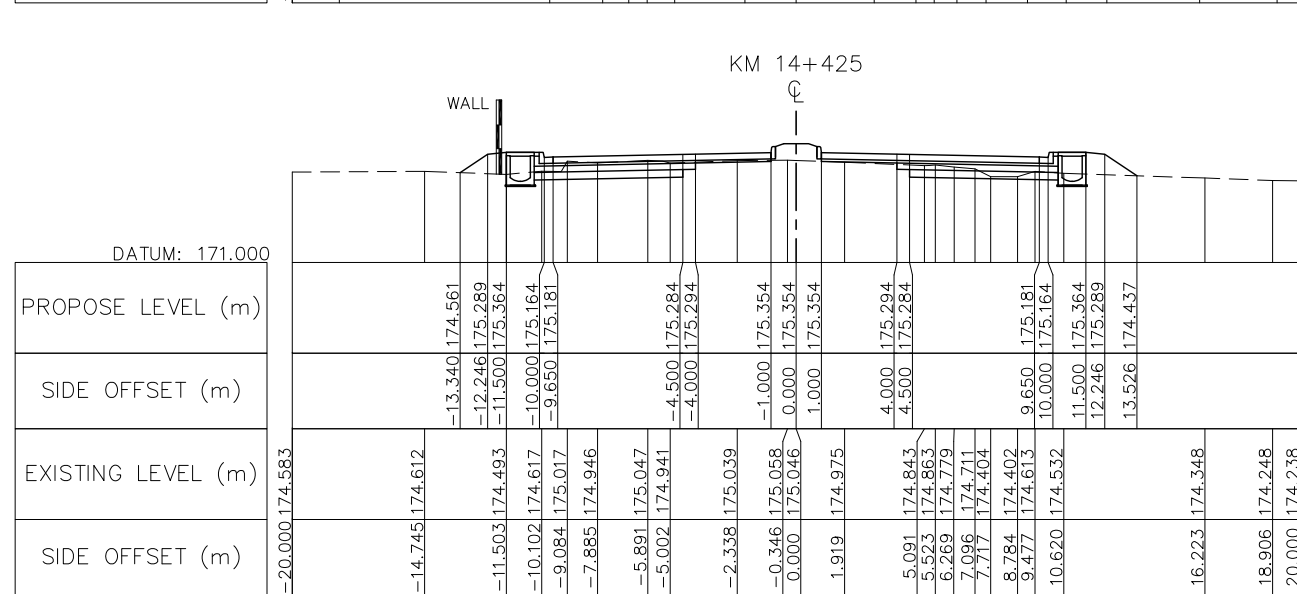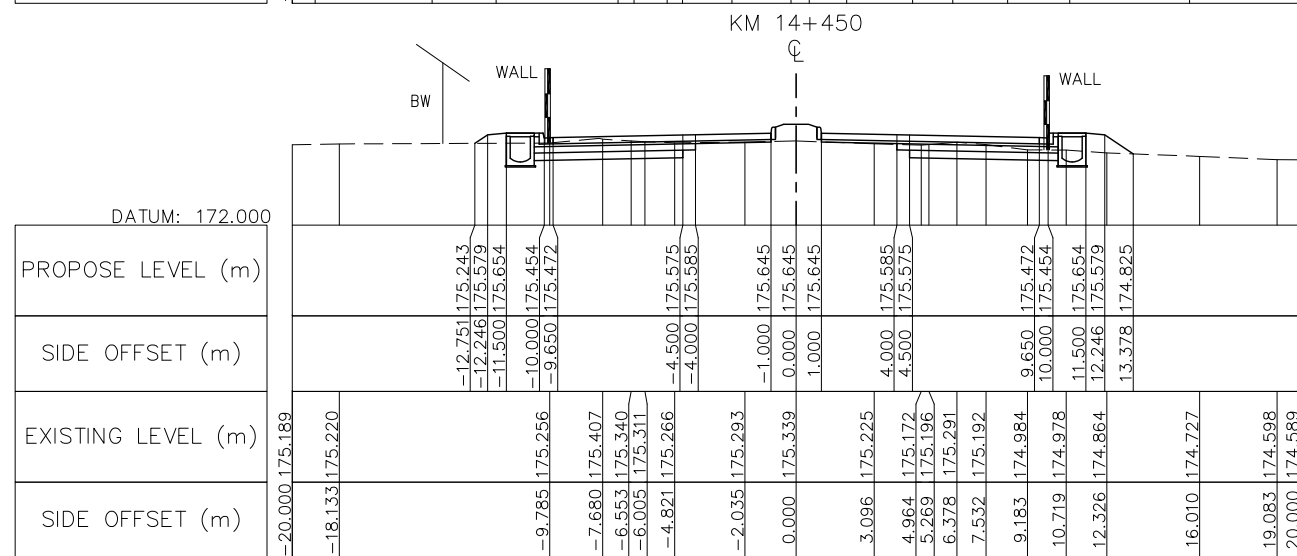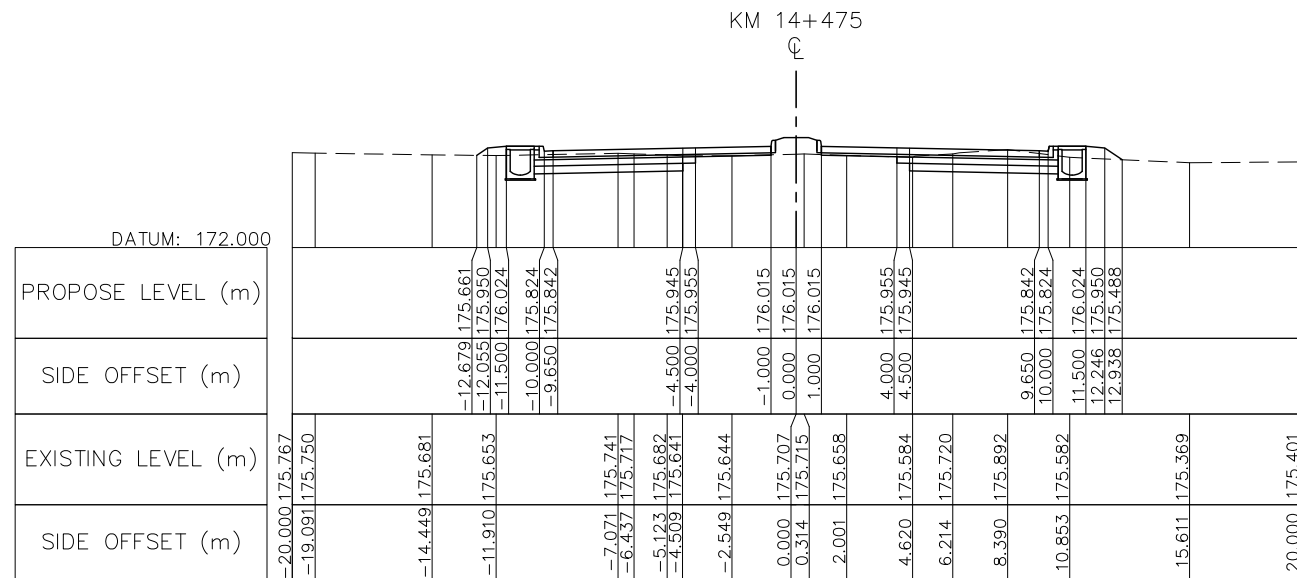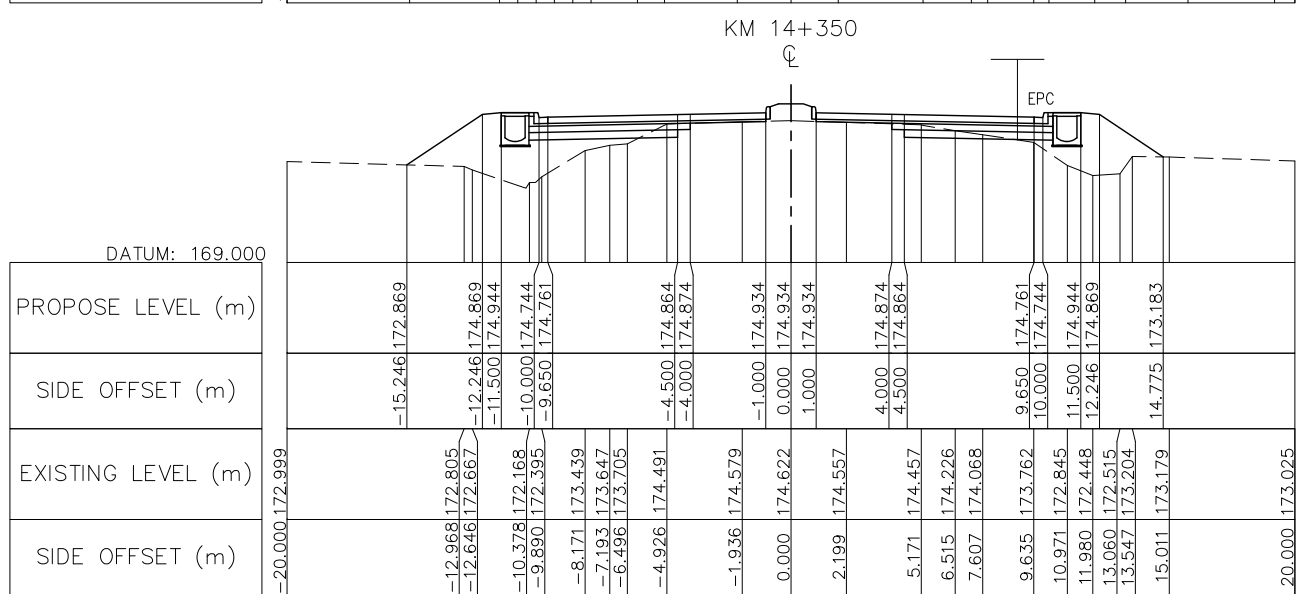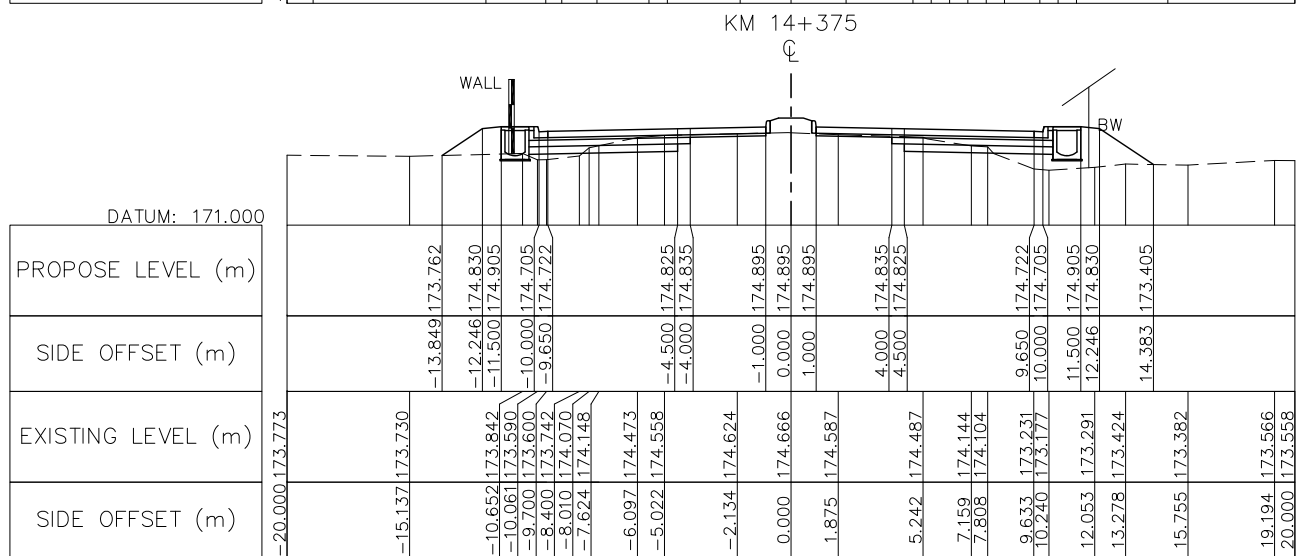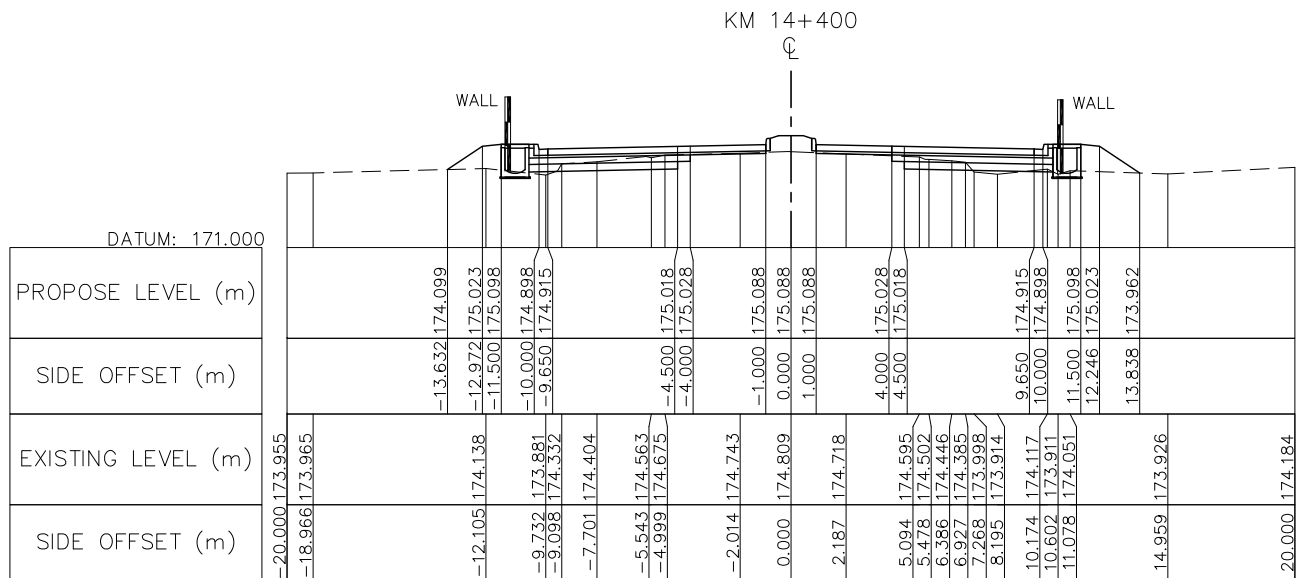







NOTE : FOR THE SECTION OF RAISED MEDIADN IS INSTALLED AT THE CURVE HAS SUPER-ELEVATION PVC PIPE Ø100 SHALL BE PROVIDED AT MEDIAN BY 10M SPACING SEE STANDARD DRAWING NUMBER SDR-014, SDR-017



ລັດວິສາຫະກິດ ວິສະວະກຳ ຄົມມະນາຄົມ
LAO TRANSPORT ENGINEERING CONSULTANT







NR 13N IMPROVEMENT AND MAINTENANCE PROJECT
CONTRACT 1 : SIKEUTH JUNCTION - BAN SONGPEUAY
CROSS SECTION
Km 14+350 - Km 14+475

REV.	DATE	DESCRIPTION	APPROVED	NAME	SIGNATURE	LTEC CODE:
						SD-262-17
				DESIGNED	Mr. Souksavanh SYPHAKHAM	DATE: April, 2018
				CHECKED	Mr. Khamphone SORPHABMIXAY	DRW No. RCS-098
				APPROVED	Mr. Vandy VORASACK	SCALE: 1: 300

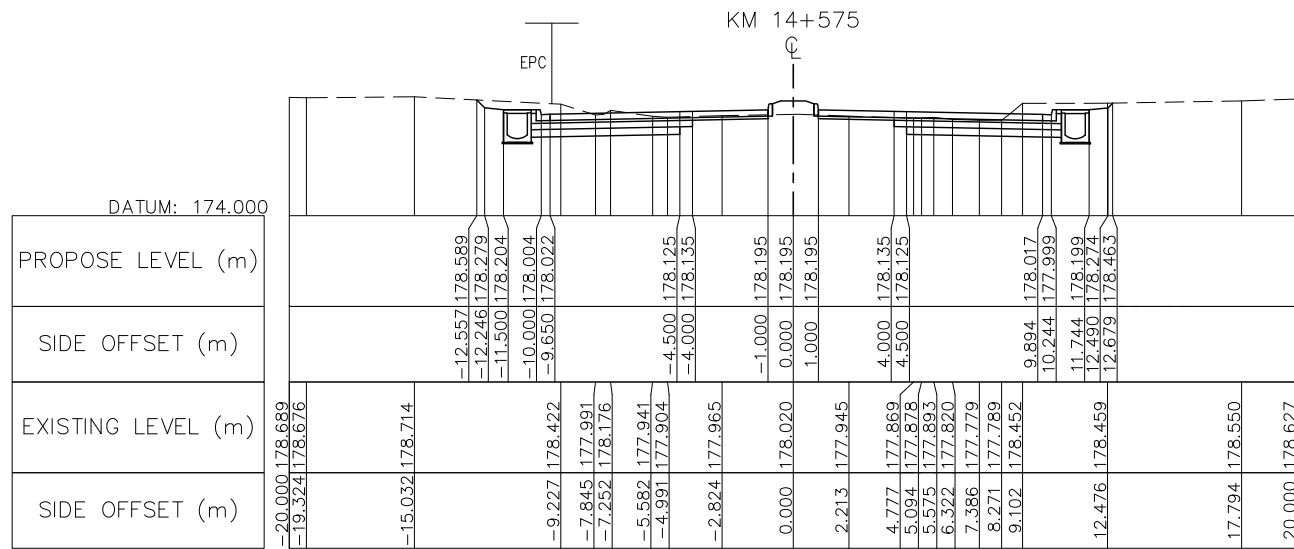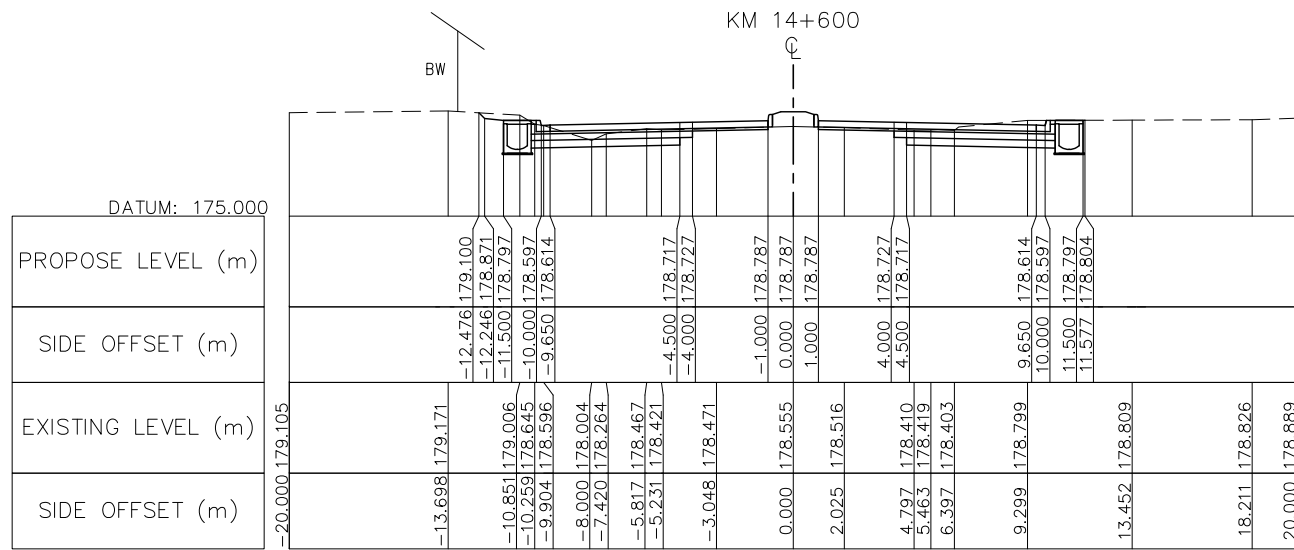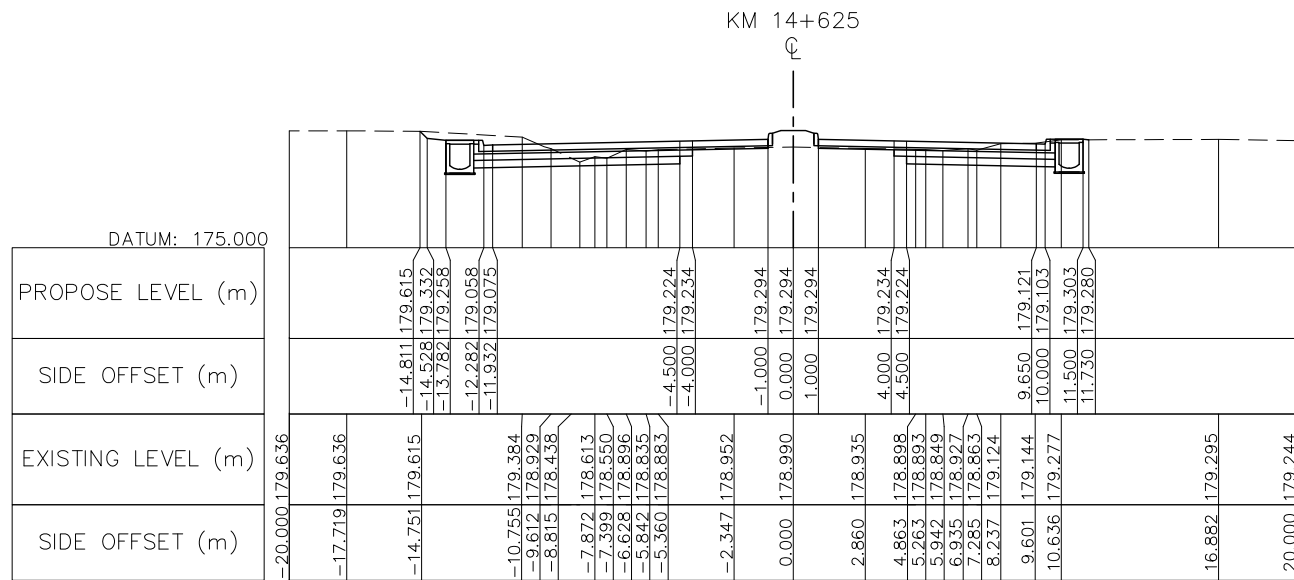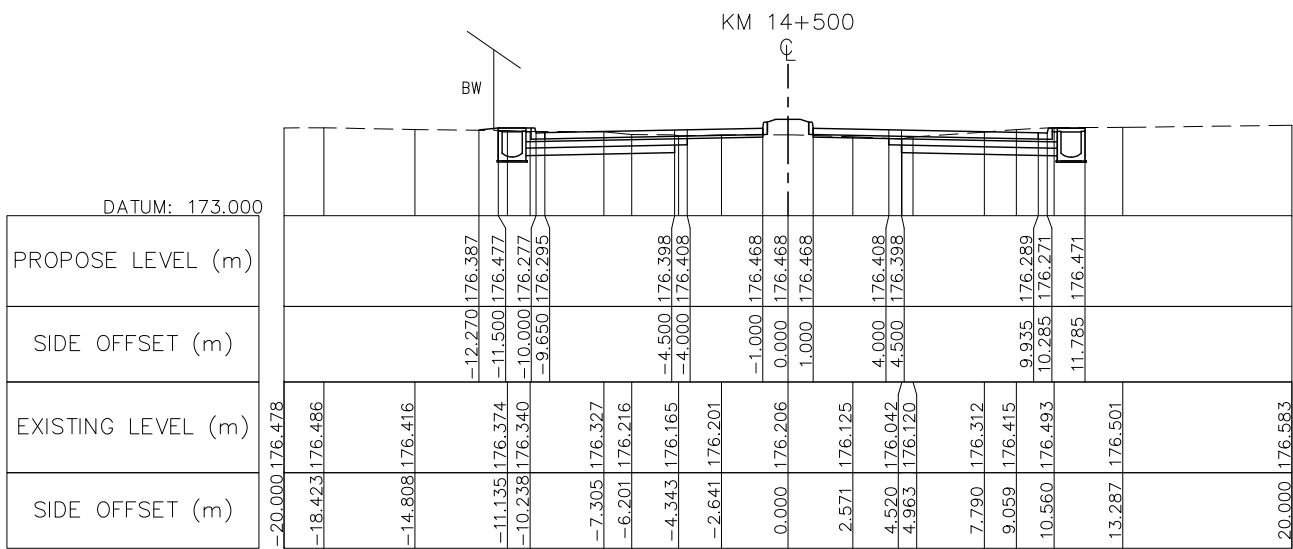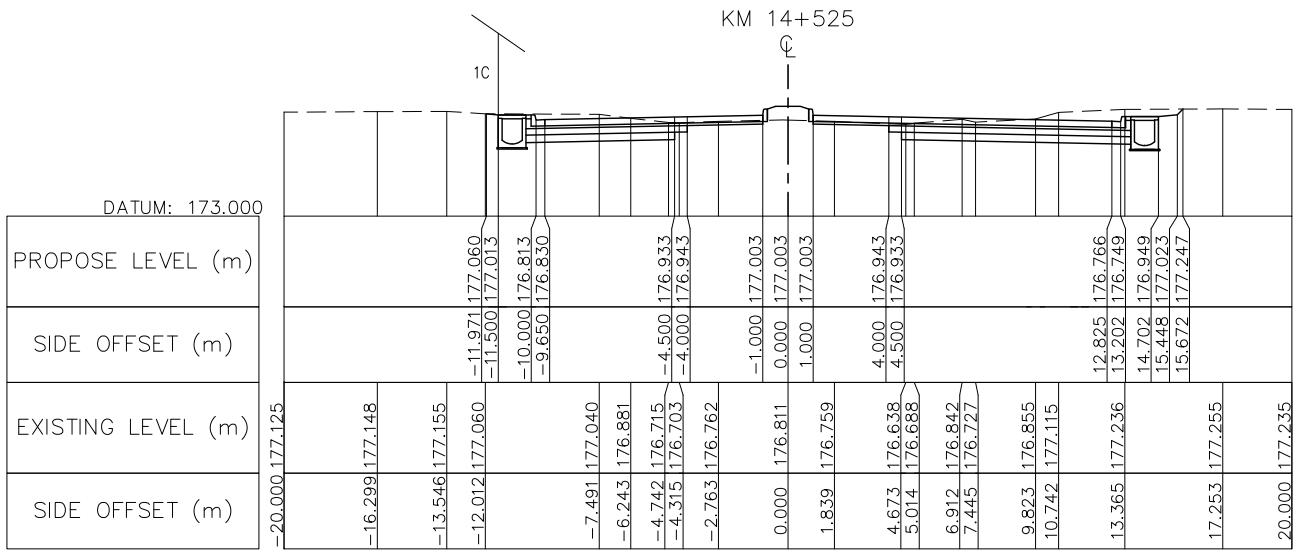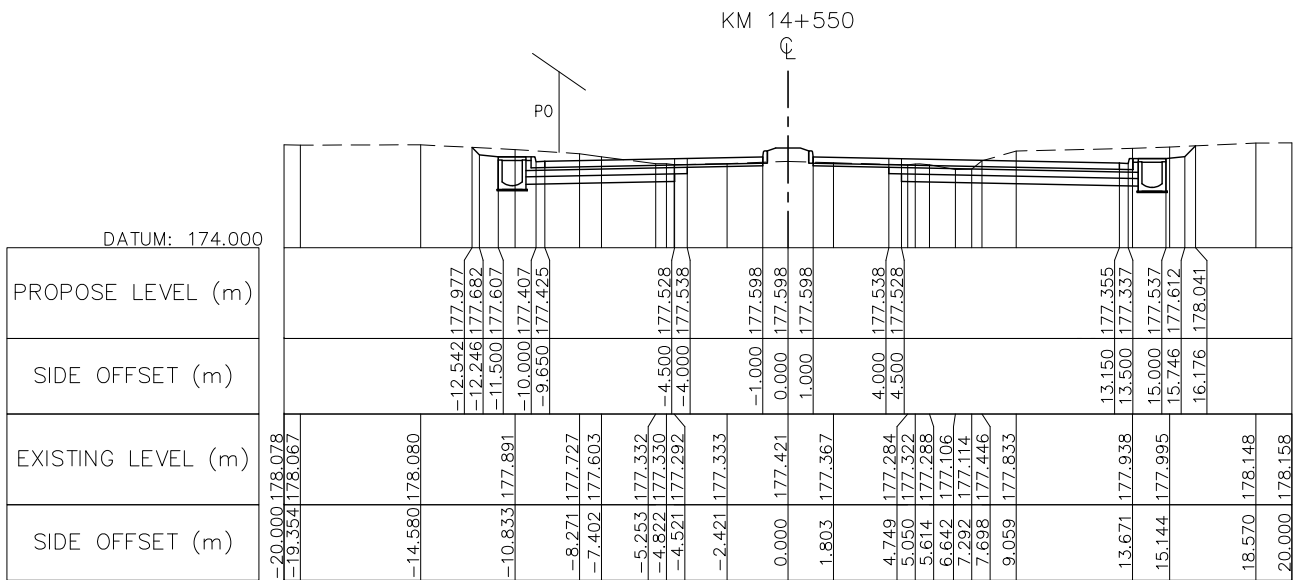

NOTE : FOR THE SECTION OF RAISED MEDIADN IS INSTALLED AT THE CURVE HAS SUPER-ELEVATION PVC PIPE Ø100 SHALL BE PROVIDED AT MEDIAN BY 10M SPACING SEE STANDARD DRAWING NUMBER SDR-014, SDR-017

	ລັດວິສາຫະກິດ ວິສະວະກຳ ຄົມມະນາຄົມ LAO TRANSPORT ENGINEERING CONSULTANT	NR 13N IMPROVEMENT AND MAINTENANCE PROJECT		REV.	DATE	DESCRIPTION	APPROVED		NAME	SIGNATURE	LTEC CODE: SD-262-17
		CONTRACT 1 : SIKEUTH JUNCTION - BAN SONGPEUAY							DESIGNED	Mr. Souksavanh SYPHAKHAM	DATE: April, 2018
		CROSS SECTION							CHECKED	Mr. Khamphone SORPHABMIXAY	DRW No. RCS-099
		Km 14+500 - Km 14+625							APPROVED	Mr. Vandy VORASACK	SCALE: 1: 300

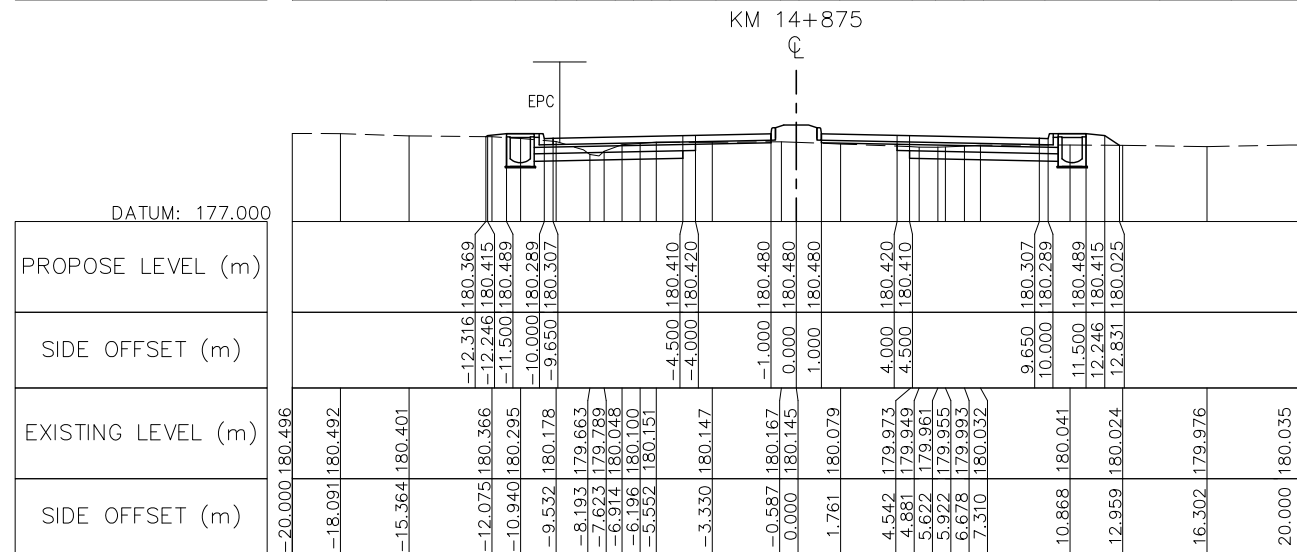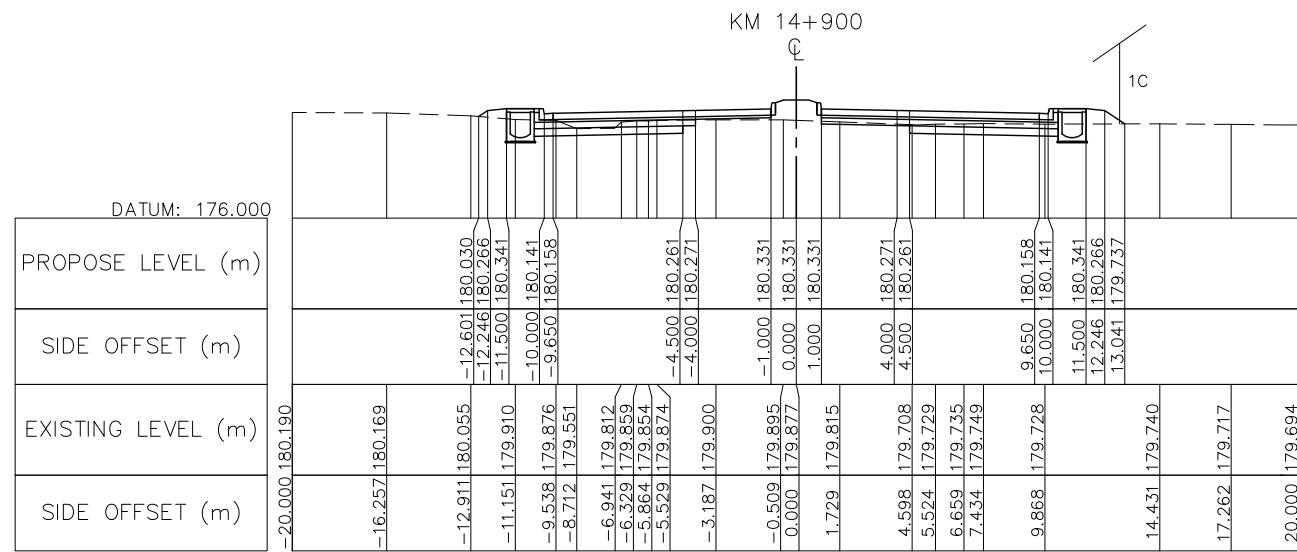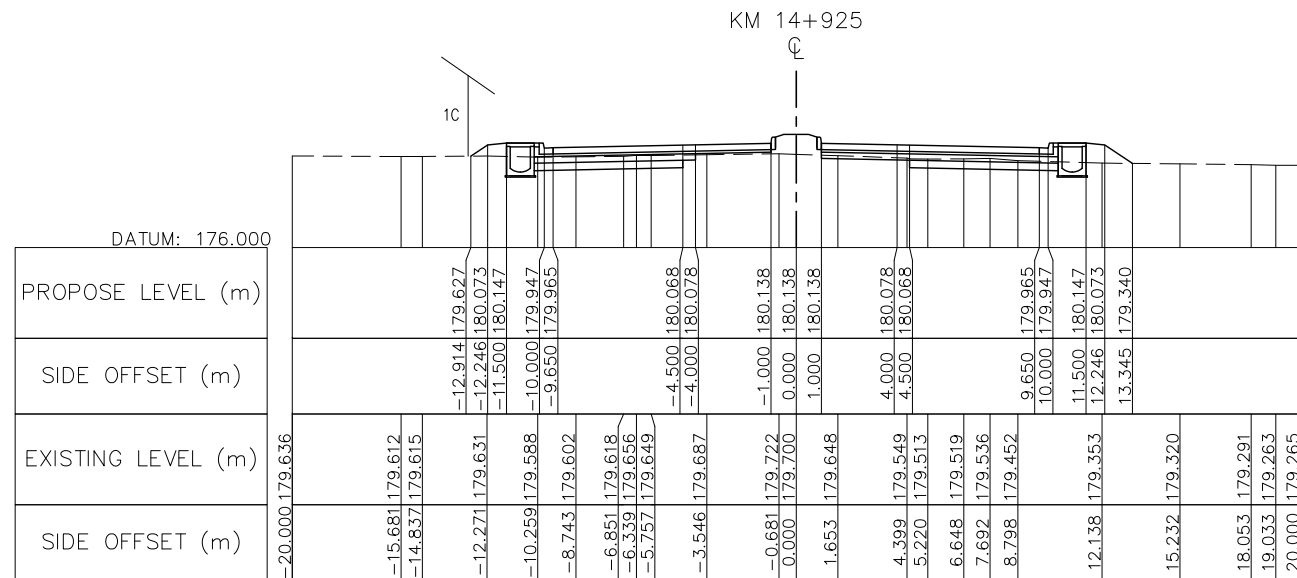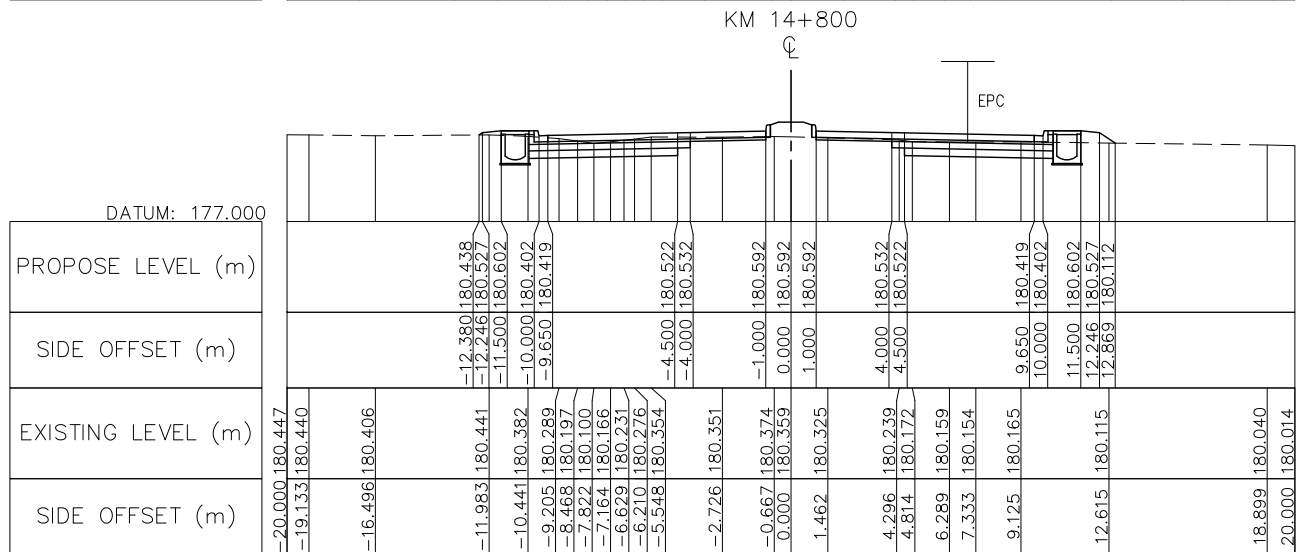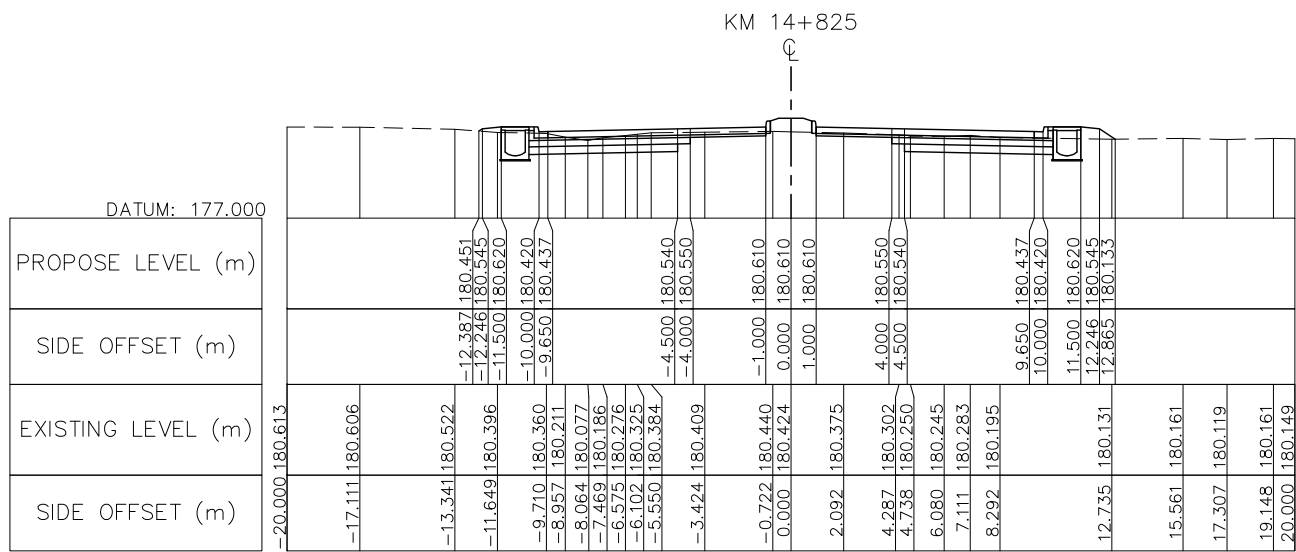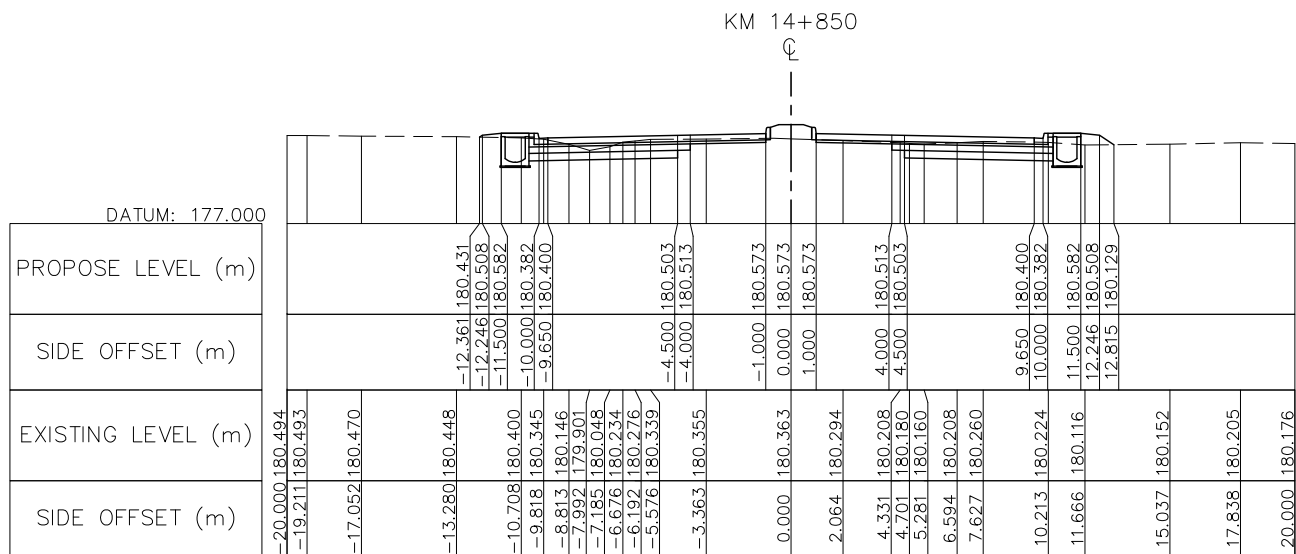



NOTE : FOR THE SECTION OF RAISED MEDIADN IS INSTALLED AT THE CURVE HAS SUPER-ELEVATION PVC PIPE Ø100 SHALL BE PROVIDED AT MEDIAN BY 10M SPACING SEE STANDARD DRAWING NUMBER SDR-014, SDR-017



ລັດວິສາຫະກິດ ວິສະວະກຳ ຄົມມະນາຄົມ
LAO TRANSPORT ENGINEERING CONSULTANT

NR 13N IMPROVEMENT AND MAINTENANCE PROJECT
CONTRACT 1 : SIKEUTH JUNCTION - BAN SONGPEUAY
CROSS SECTION
Km 14+800 - Km 14+925







REV.	DATE	DESCRIPTION	APPROVED	NAME	SIGNATURE	LTEC CODE:
						SD-262-17
			DESIGNED	Mr. Souksavanh SYPHAKHAM		DATE: April, 2018
			CHECKED	Mr. Khamphone SORPHABMIXAY		DRW No. RCS-101
			APPROVED	Mr. Vandy VORASACK		SCALE: 1: 300

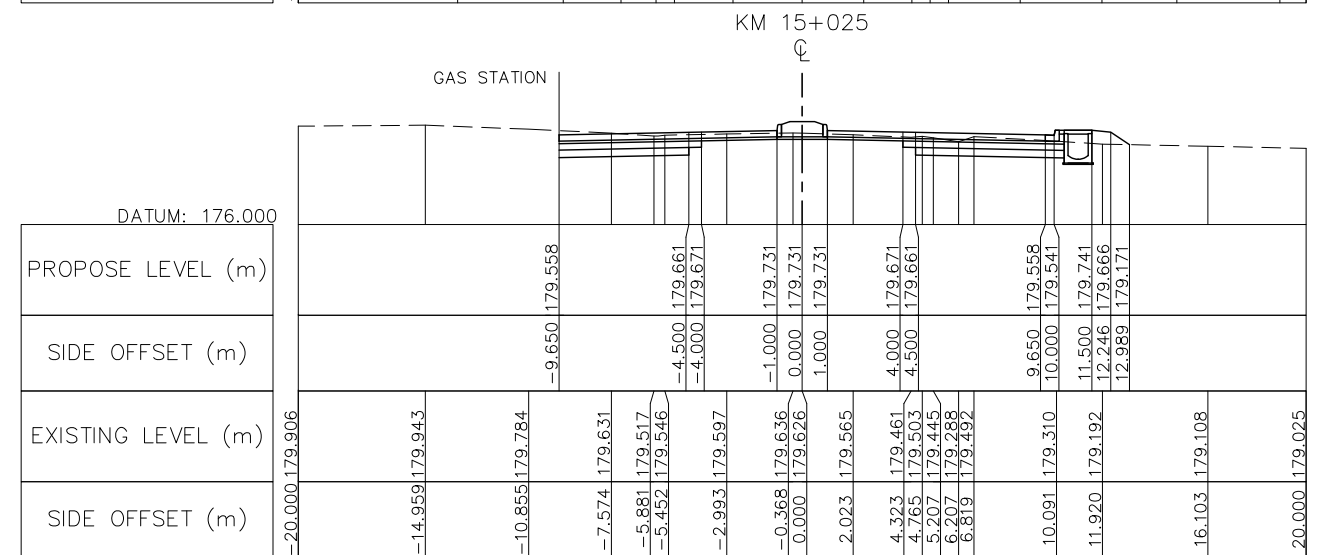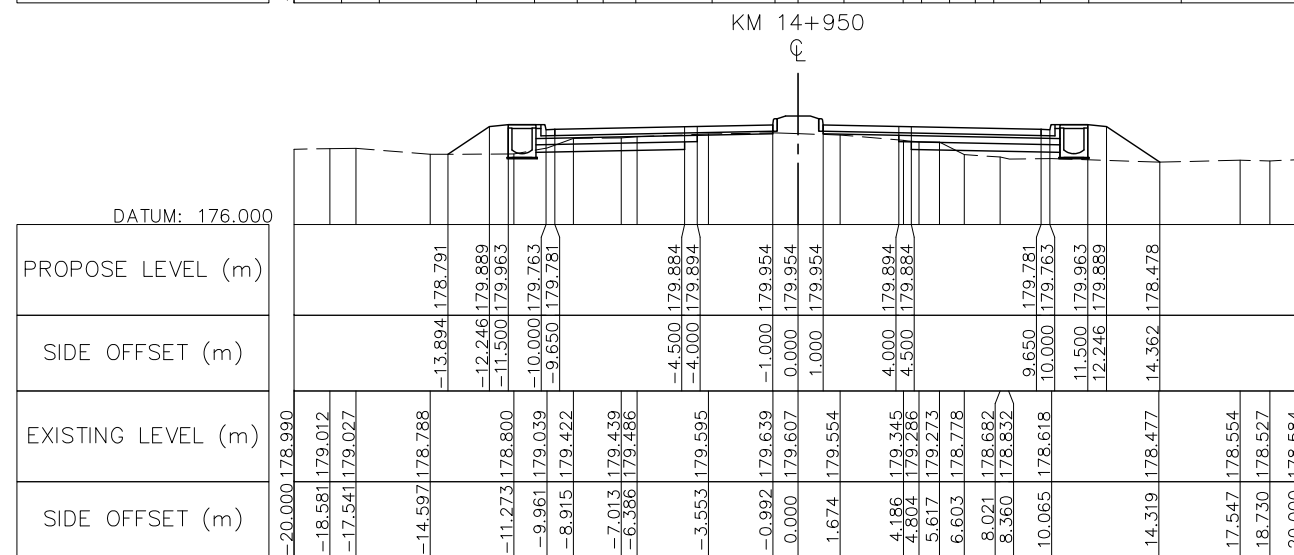

NR 13N IMPROVEMENT AND MAINTENANCE PROJECT
CONTRACT 1 : SIKEUTH JUNCTION – BAN SONGPEUAY







CROSS SECTION
Km 14+950 – Km 15+075







REV.	DATE	DESCRIPTION	APPROVED		NAME	SIGNATURE	LTEC CODE: SD-262-17
				DESIGNED	Mr. Souksavanh SYPHAKHAM		DATE: April, 2018
				CHECKED	Mr. Khamphone SORPHABMIXAY		DRW No. RCS-102
				APPROVED	Mr. Vandy VORASACK		SCALE: 1: 300

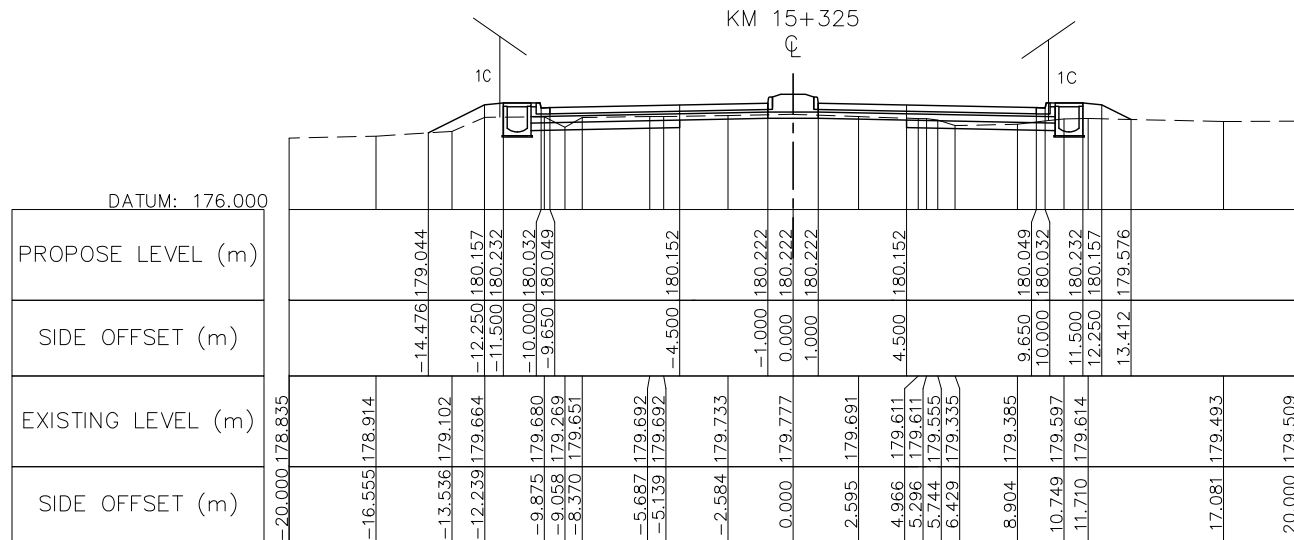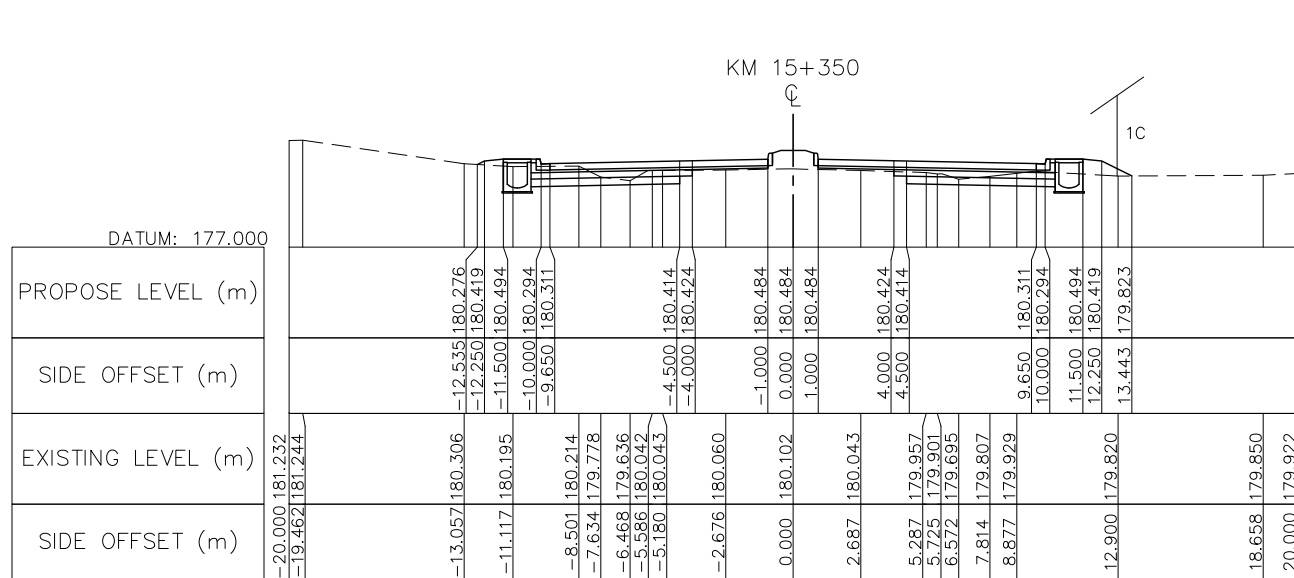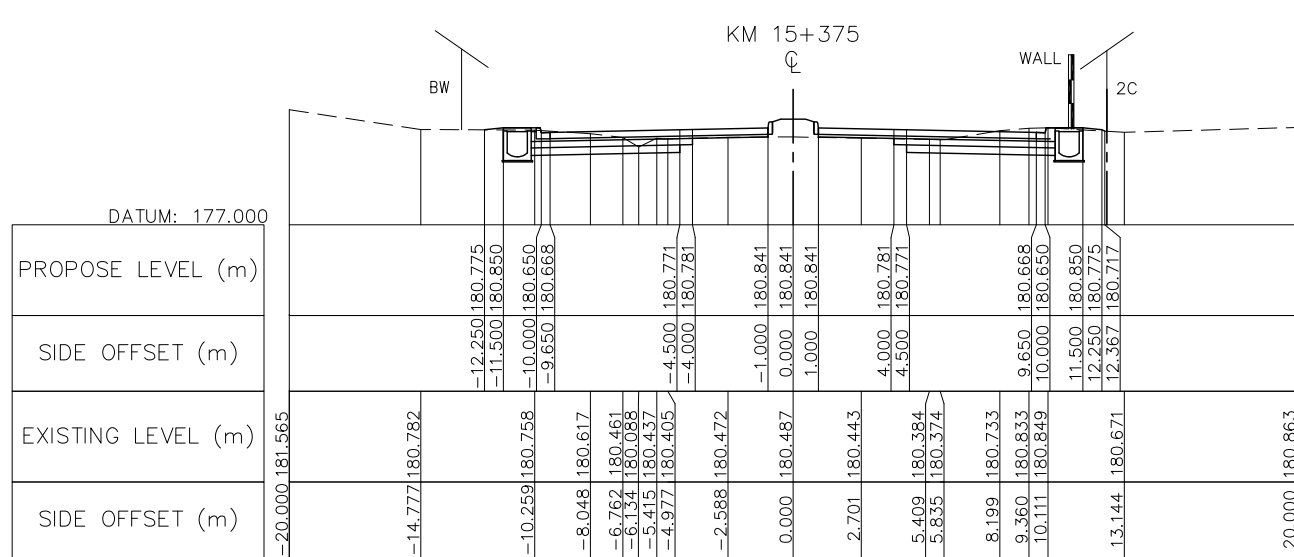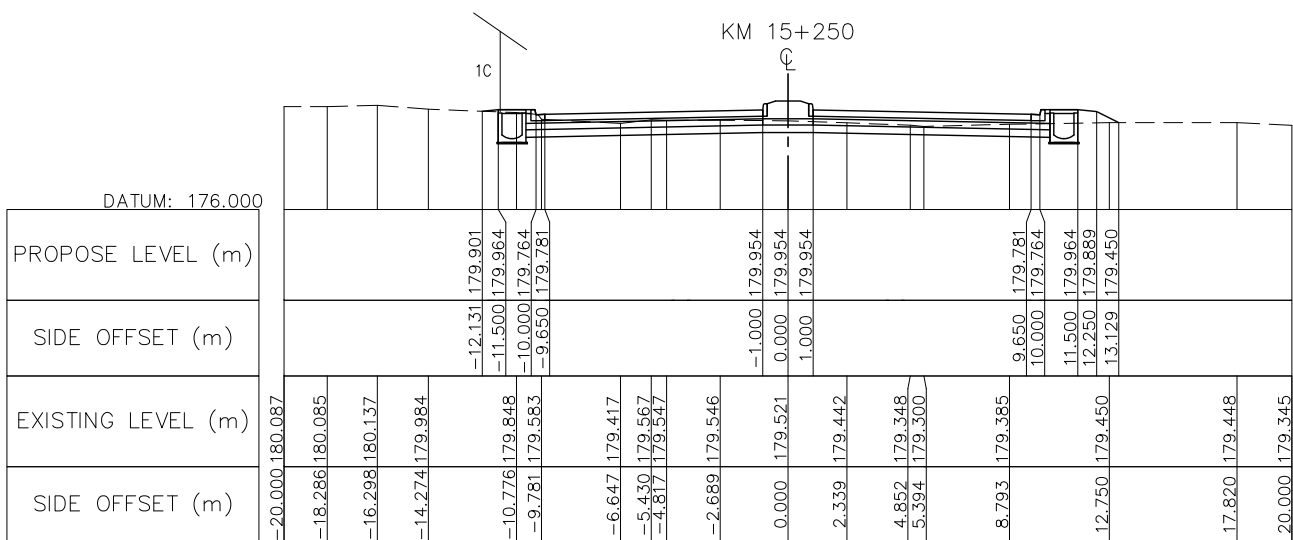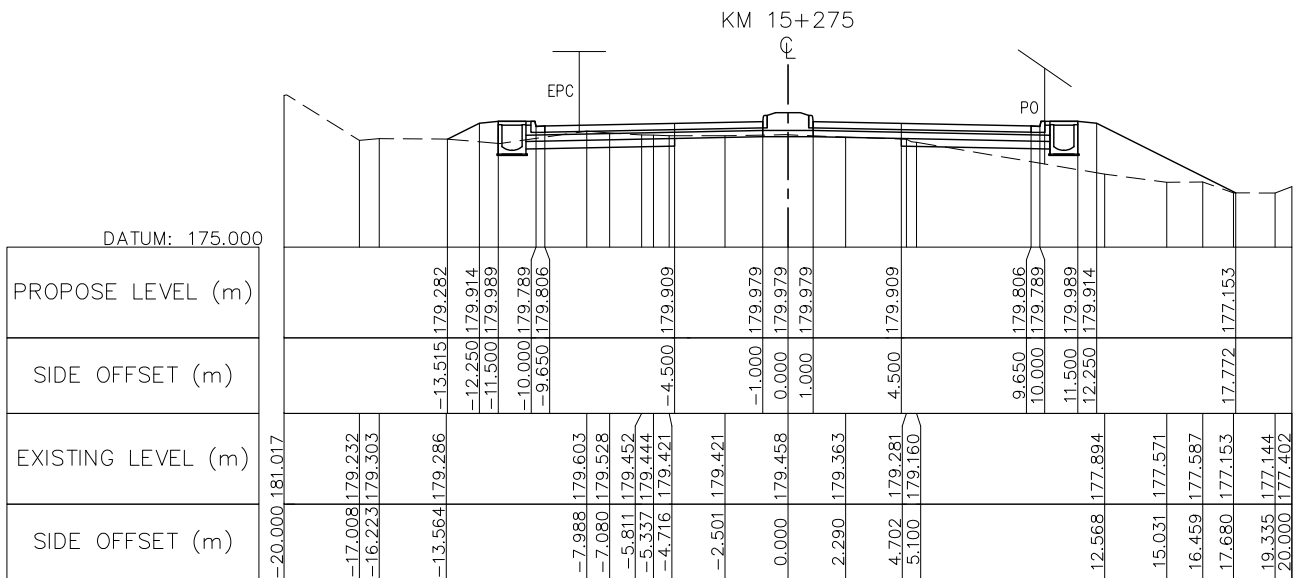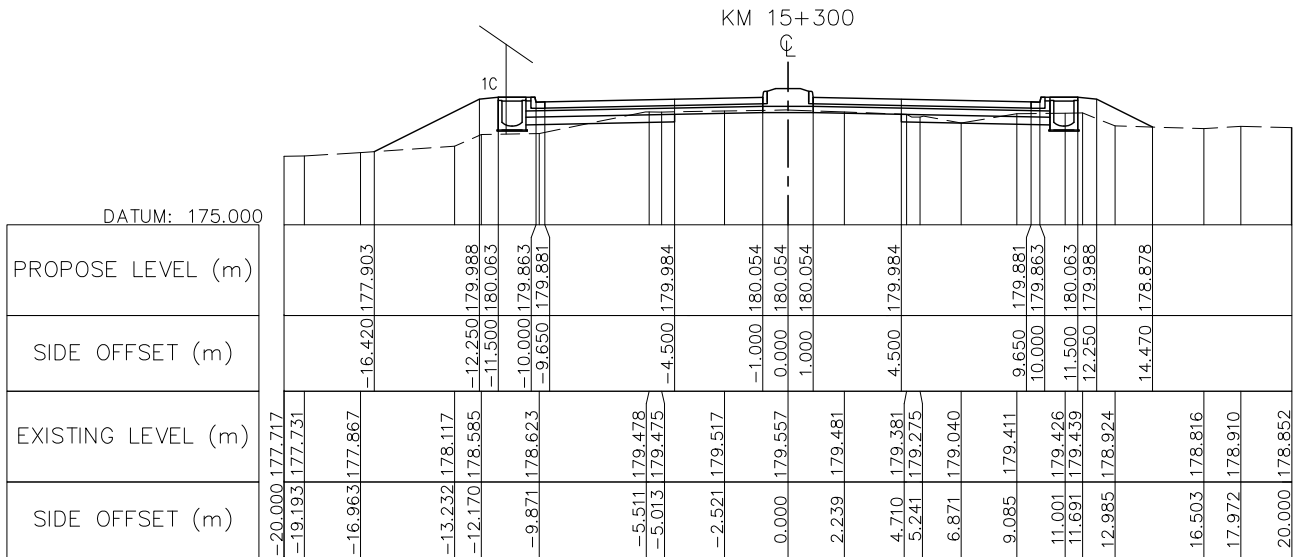

NOTE : FOR THE SECTION OF RAISED MEDIADN IS INSTALLED AT THE CURVE HAS SUPER-ELEVATION PVC PIPE Ø100 SHALL BE PROVIDED AT MEDIAN BY 10M SPACING SEE STANDARD DRAWING NUMBER SDR-014, SDR-017

 ລັດວິສາຫະກິດ ວິສະວະກຳ ຄົມມະນາຄົມ LAO TRANSPORT ENGINEERING CONSULTANT	NR 13N IMPROVEMENT AND MAINTENANCE PROJECT	REV.	DATE	DESCRIPTION	APPROVED		NAME	SIGNATURE	LTEC CODE: SD-262-17
	CONTRACT 1 : SIKEUTH JUNCTION – BAN SONGPEUAY					DESIGNED	Mr. Souksavanh SYPHAKHAM		DATE: April, 2018
	CROSS SECTION Km 15+250 – Km 15+375					CHECKED	Mr. Khamphone SORPHABMIXAY		DRW No. RCS-104
						APPROVED	Mr. Vandy VORASACK		SCALE: 1: 300

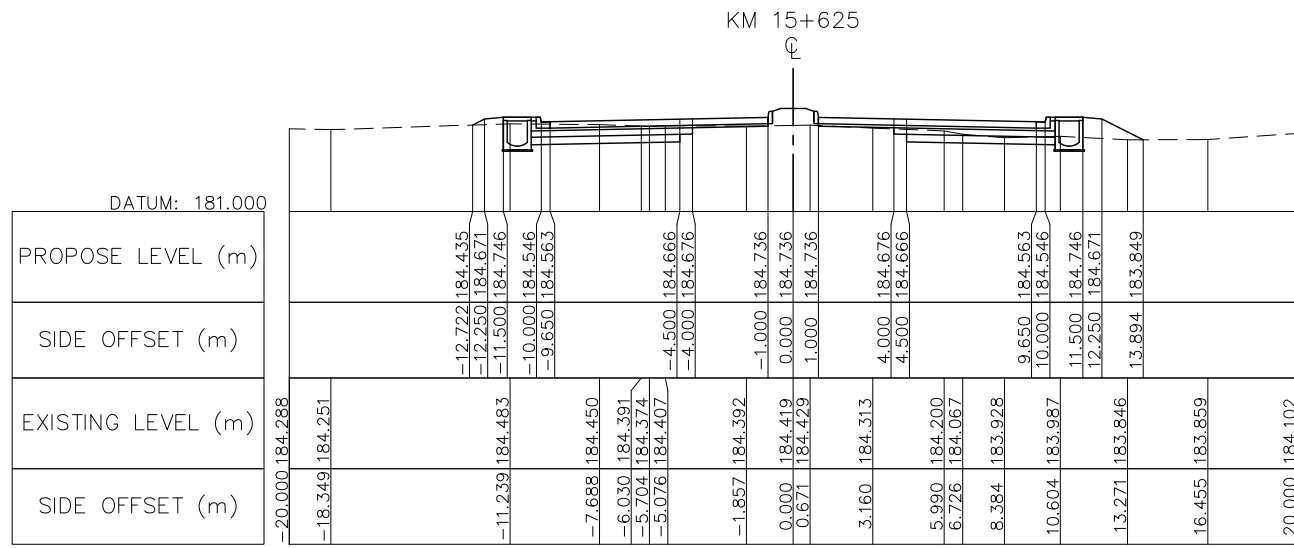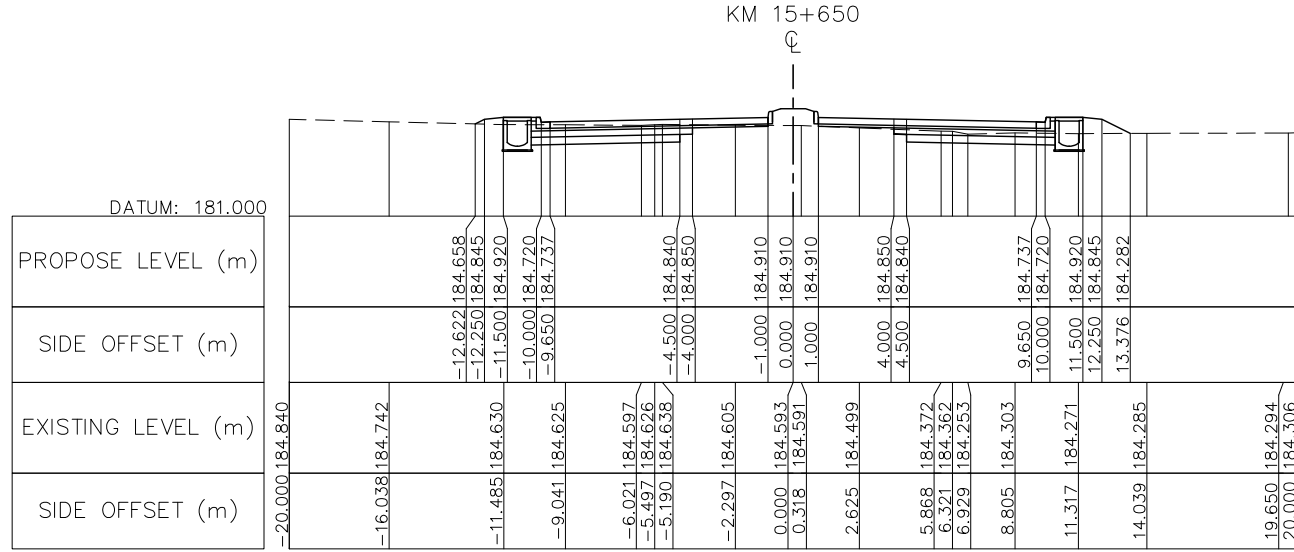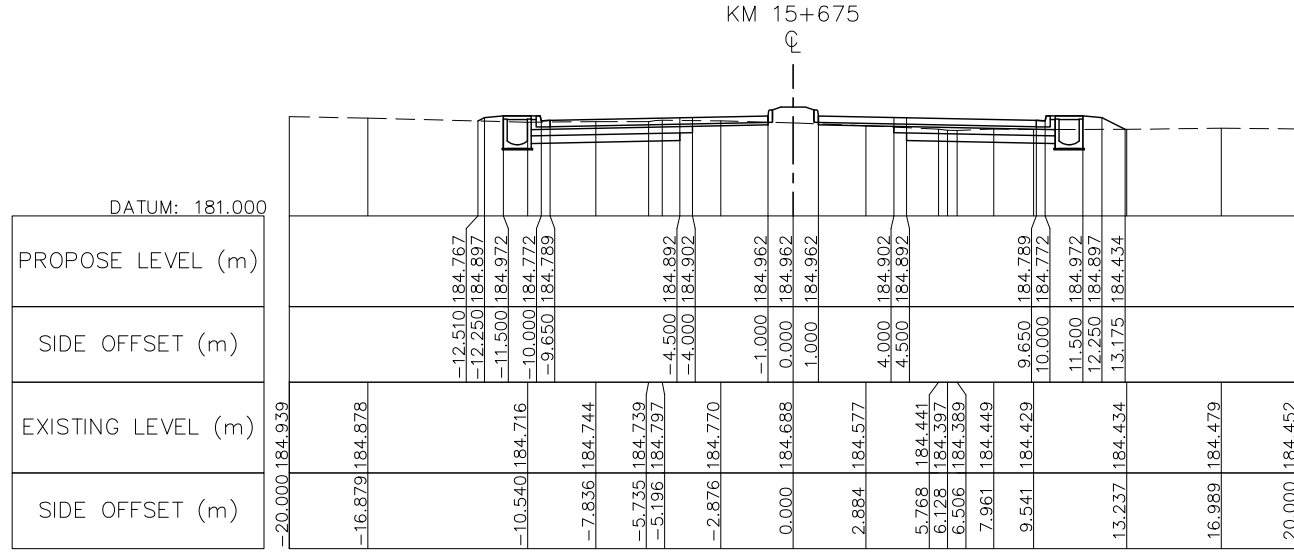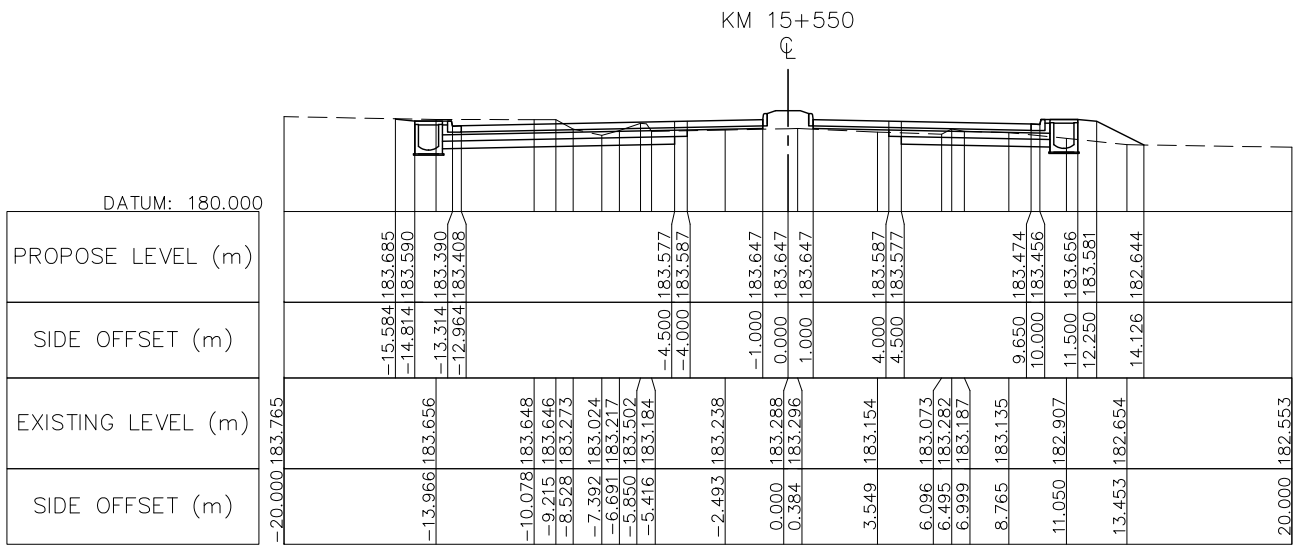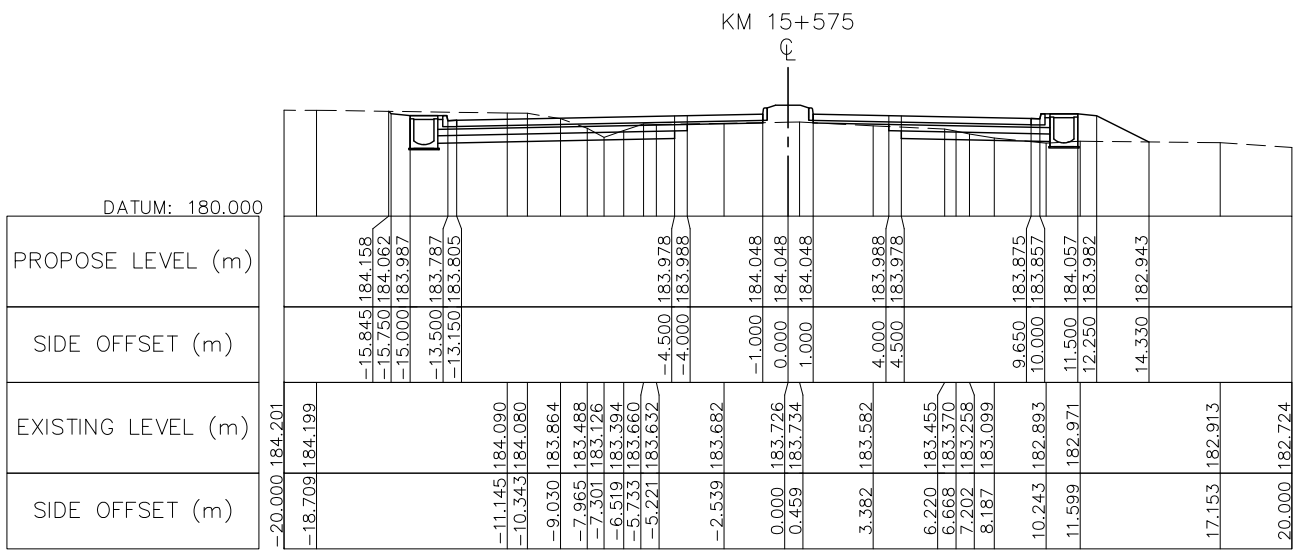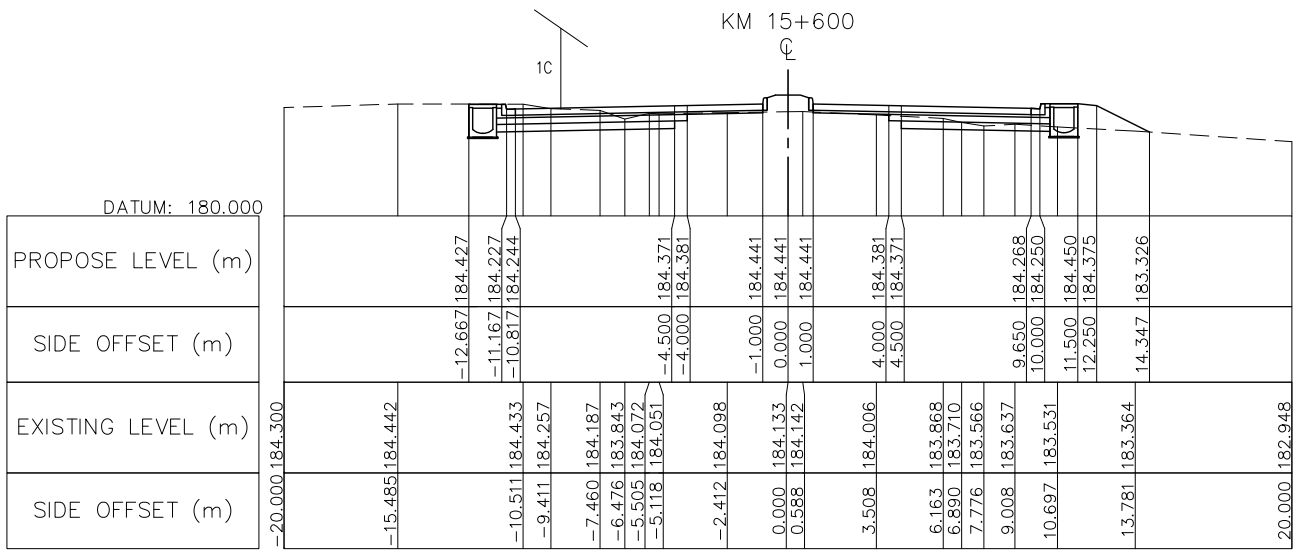

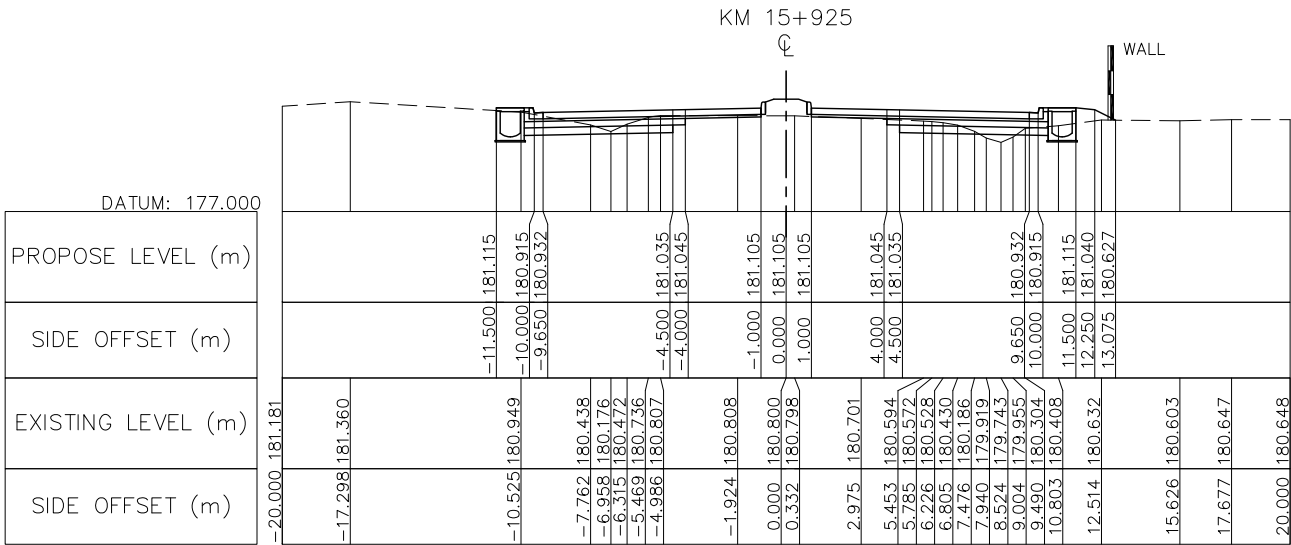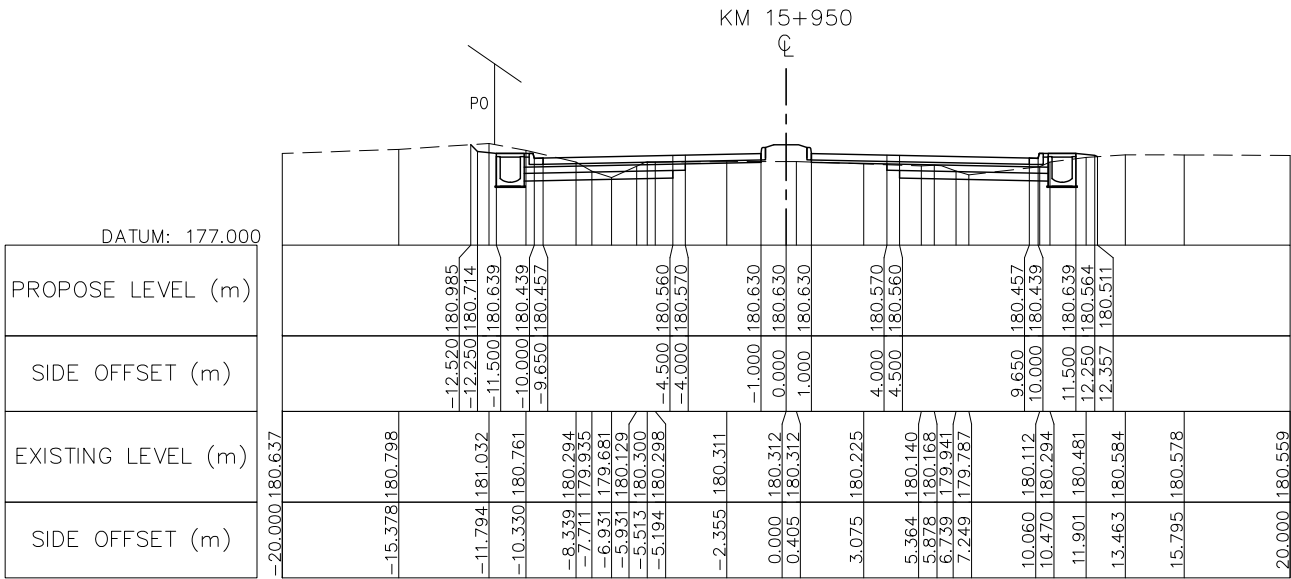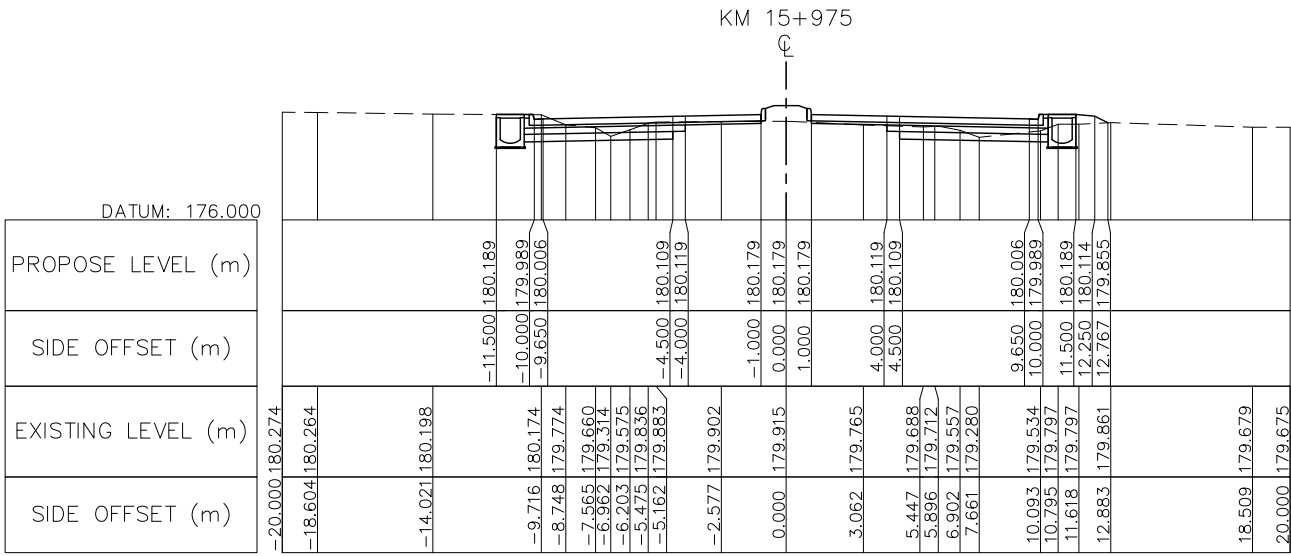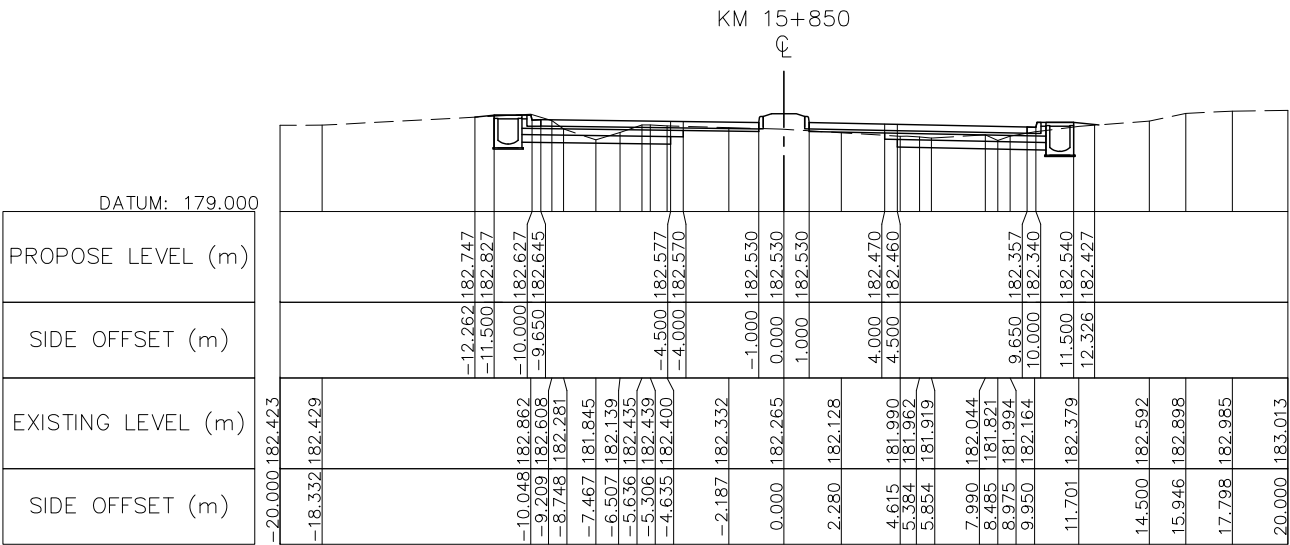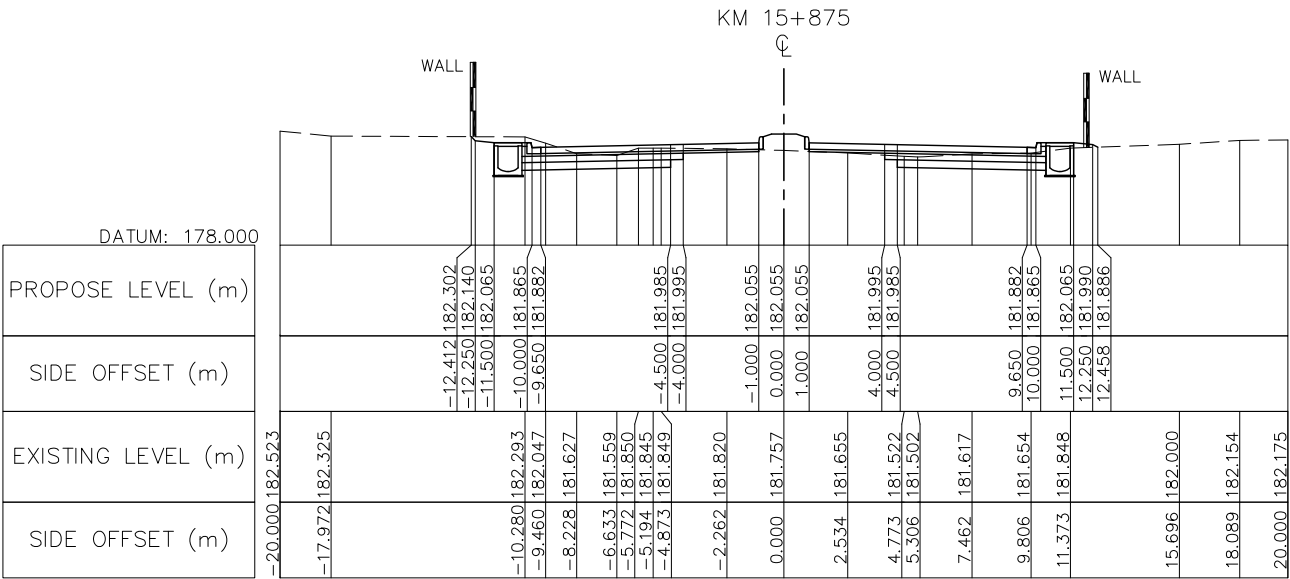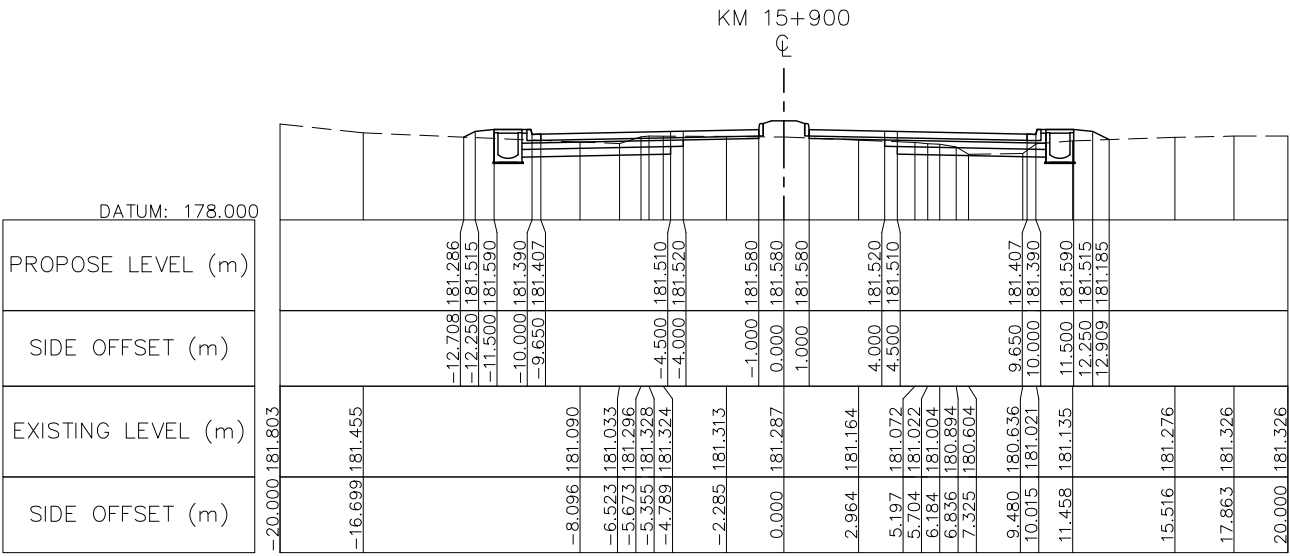






NOTE : FOR THE SECTION OF RAISED MEDIADN IS INSTALLED AT THE CURVE HAS SUPER-ELEVATION PVC PIPE Ø100 SHALL BE PROVIDED AT MEDIAN BY 10M SPACING SEE STANDARD DRAWING NUMBER SDR-014, SDR-017



ລັດວິສາຫະກິດ ວິສະວະກຳ ຄົມມະນາຄົມ
LAO TRANSPORT ENGINEERING CONSULTANT





NR 13N IMPROVEMENT AND MAINTENANCE PROJECT
CONTRACT 1 : SIKEUTH JUNCTION – BAN SONGPEUAY
CROSS SECTION
Km 15+850 – Km 15+975

REV.	DATE	DESCRIPTION	APPROVED	NAME	SIGNATURE	LTEC CODE:
						SD-262-17
			DESIGNED	Mr. Souksavanh SYPHAKHAM		DATE: April, 2018
			CHECKED	Mr. Khamphone SORPHABMIXAY		DRW No. RCS-108
			APPROVED	Mr. Vandy VORASACK		SCALE: 1: 300

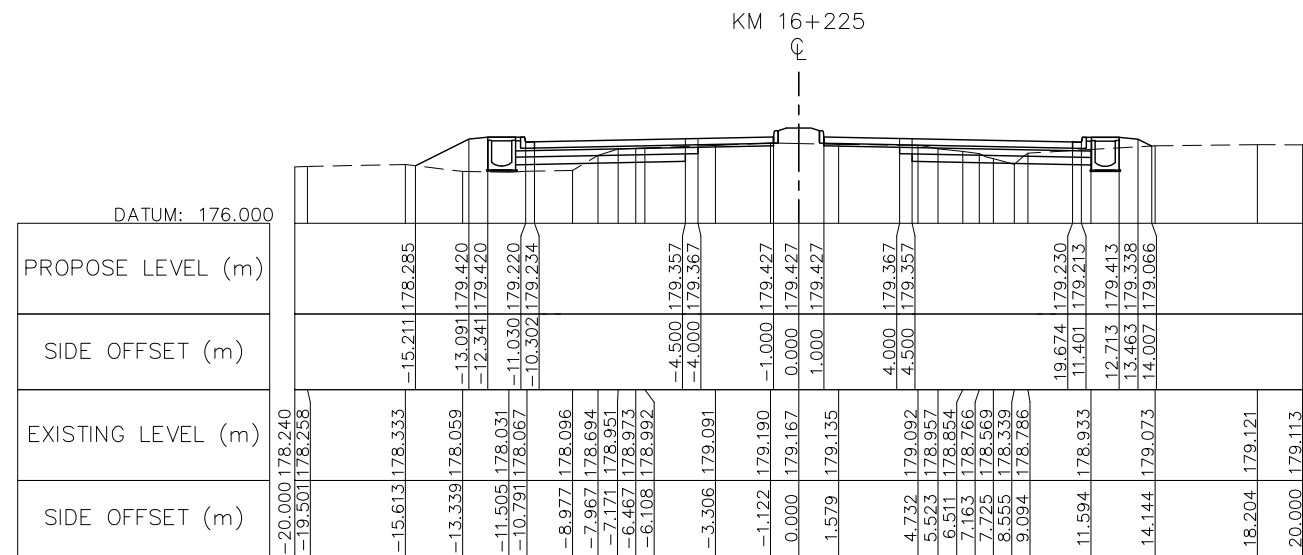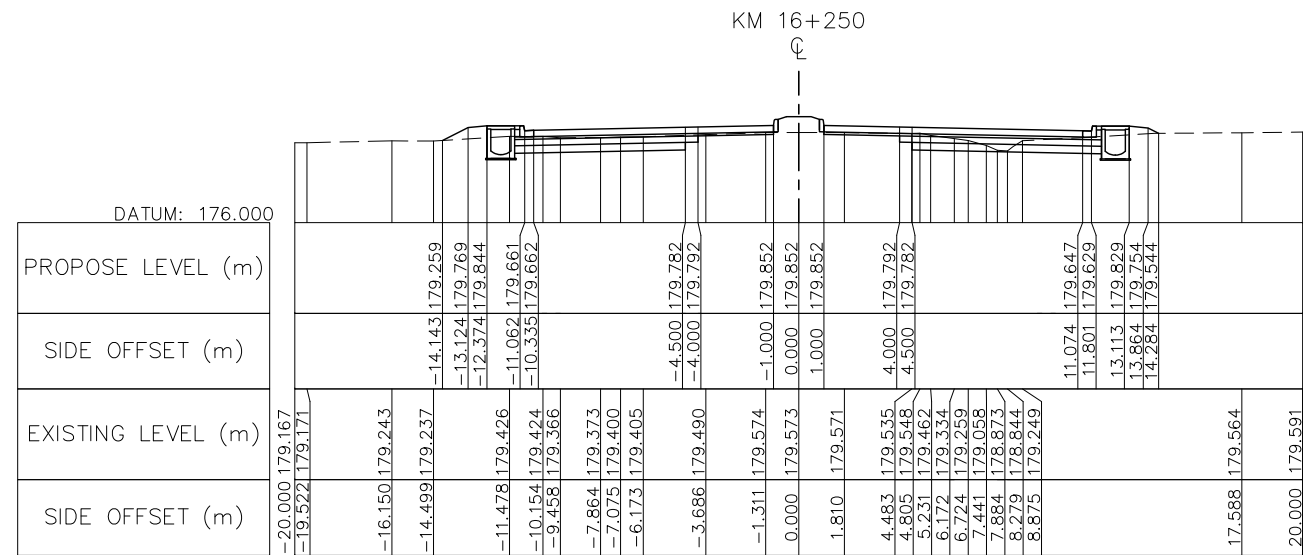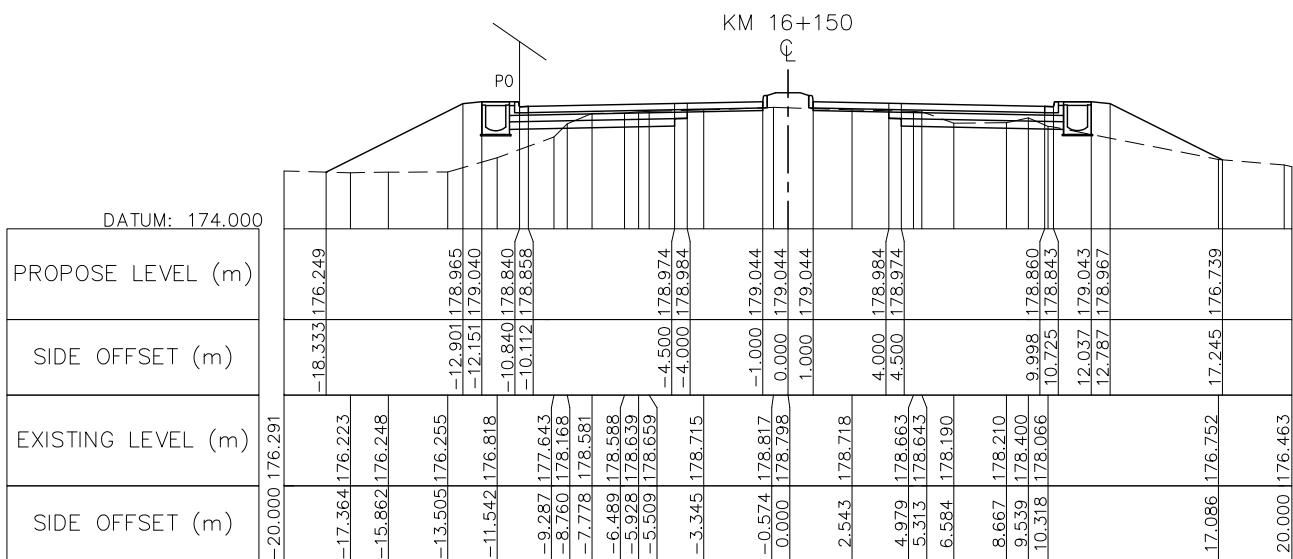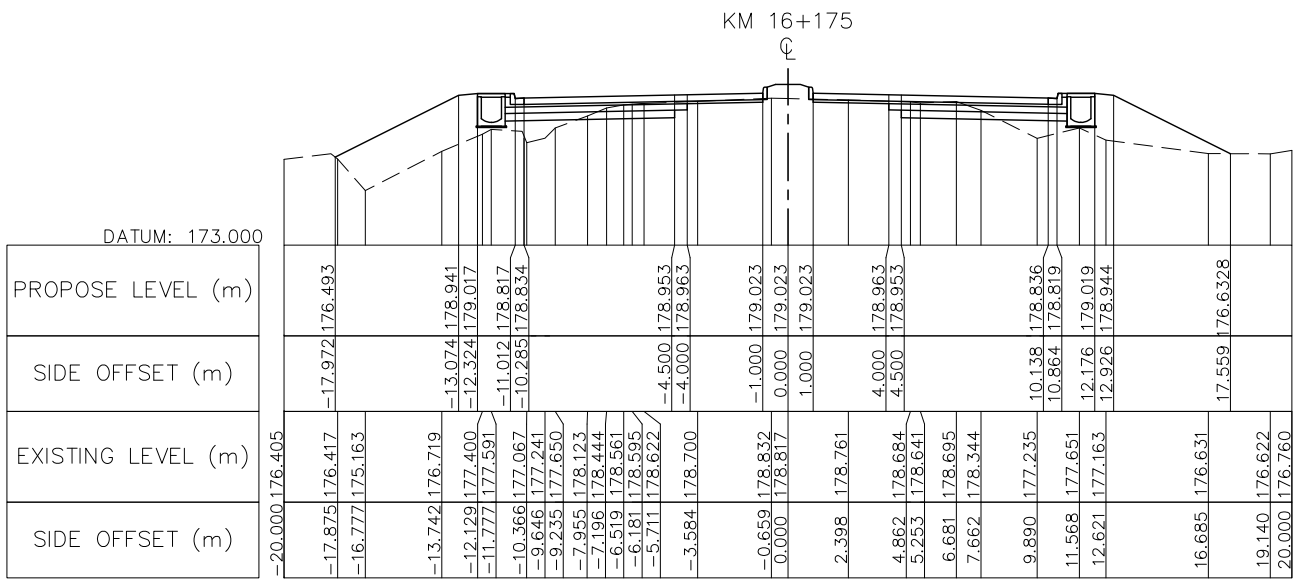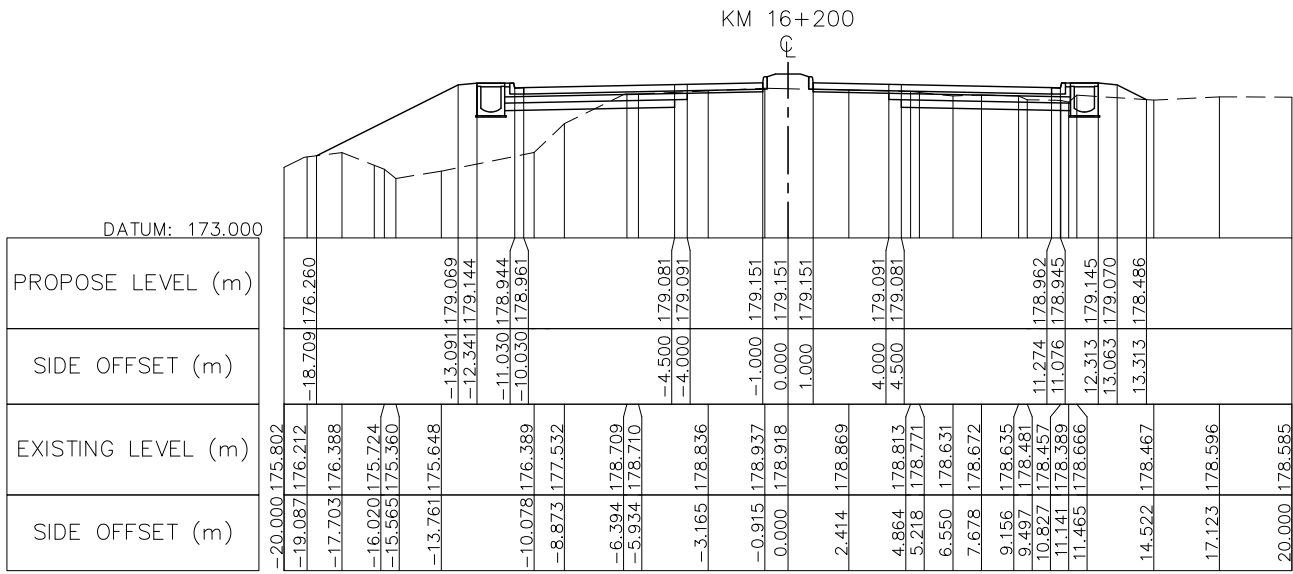

NOTE : FOR THE SECTION OF RAISED MEDIADN IS INSTALLED AT THE CURVE HAS SUPER-ELEVATION PVC PIPE Ø100 SHALL BE PROVIDED AT MEDIAN BY 10M SPACING SEE STANDARD DRAWING NUMBER SDR-014, SDR-017

ລັດວິສາຫະກິດ ວິສະວະກຳ ຄົມມະນາຄົມ LAO TRANSPORT ENGINEERING CONSULTANT	NR 13N IMPROVEMENT AND MAINTENANCE PROJECT		REV.	DATE	DESCRIPTION	APPROVED		NAME	SIGNATURE	LTEC CODE: SD-262-17
	CONTRACT 1 : SIKEUTH JUNCTION – BAN SONGPEUAY							DESIGNED	Mr. Souksavanh SYPHAKHAM	DATE: April, 2018
	CROSS SECTION							CHECKED	Mr. Khamphone SORPHABMIXAY	DRW No. RCS-110
	Km 16+150 – Km 16+250							APPROVED	Mr. Vandy VORASACK	SCALE: 1: 300

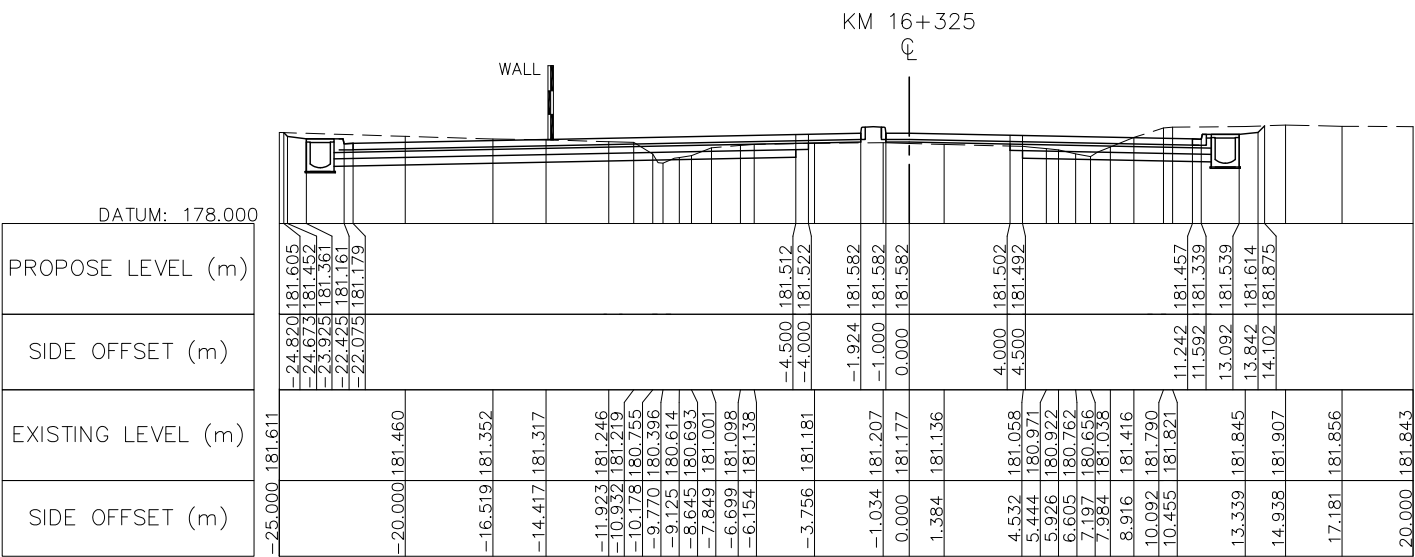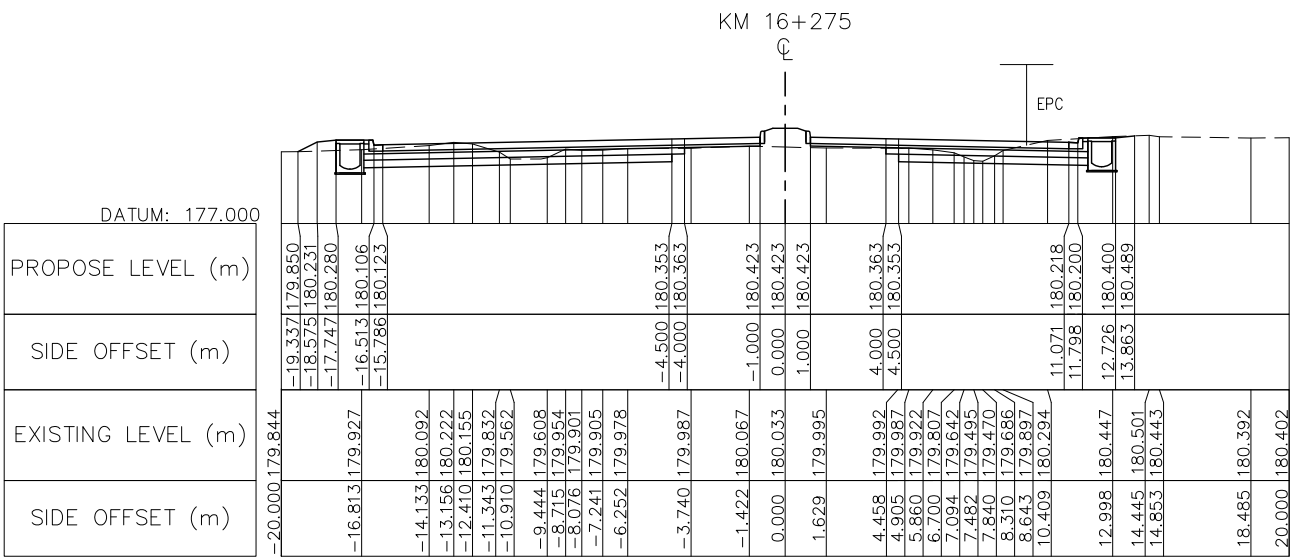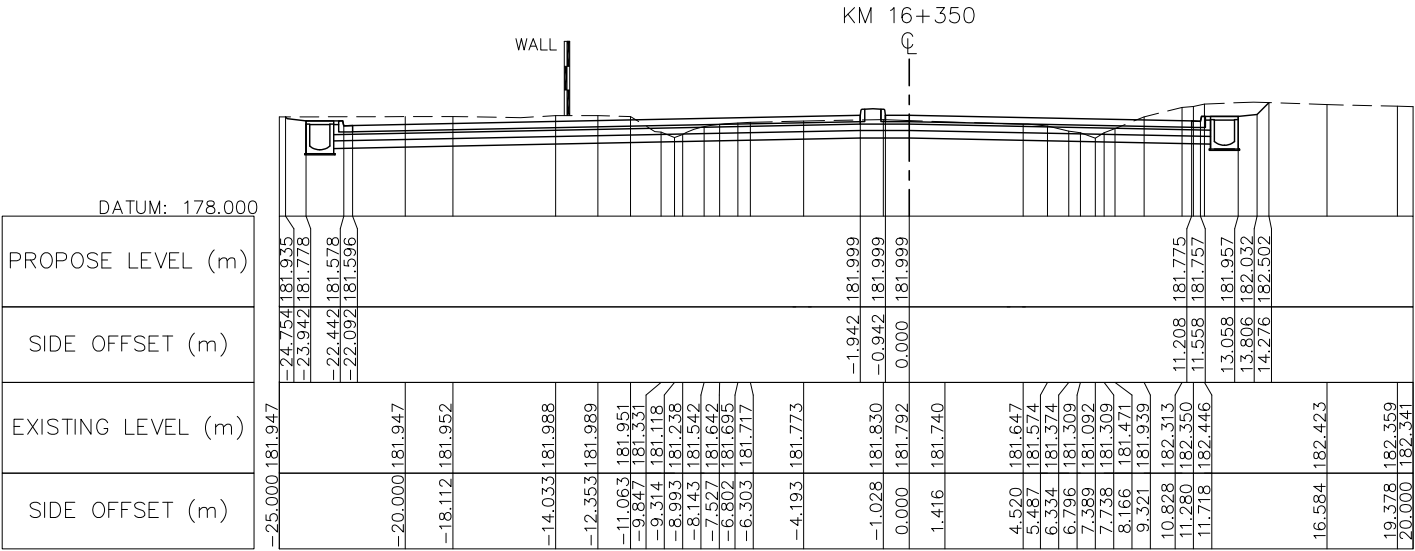
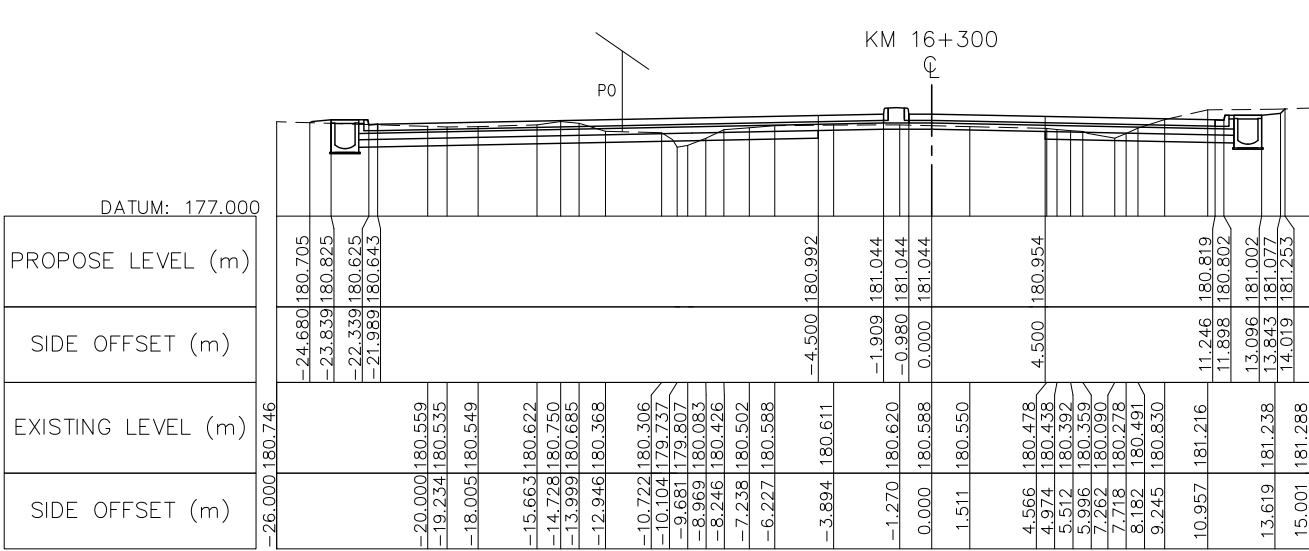


NOTE : FOR THE SECTION OF RAISED MEDIADN IS INSTALLED AT THE CURVE HAS SUPER-ELEVATION PVC PIPE Ø100 SHALL BE PROVIDED AT MEDIAN BY 10M SPACING SEE STANDARD DRAWING NUMBER SDR-014, SDR-017

	NR 13N IMPROVEMENT AND MAINTENANCE PROJECT CONTRACT 1 : SIKEUTH JUNCTION – BAN SONGPEUAY	REV.	DATE	DESCRIPTION	APPROVED		NAME	SIGNATURE	LTEC CODE: SD-262-17
						DESIGNED	Mr. Souksavanh SYPHAKHAM		DATE: April, 2018
						CHECKED	Mr. Khamphone SORPHABMIXAY		DRW No. RCS-111
						APPROVED	Mr. Vandy VORASACK		SCALE: 1: 300







ລັດວິສາຫະກິດ ວິສະວະກຳ ຄົມມະນາຄົມ
LAO TRANSPORT ENGINEERING CONSULTANT

CROSS SECTION
Km 16+275 – Km 16+350

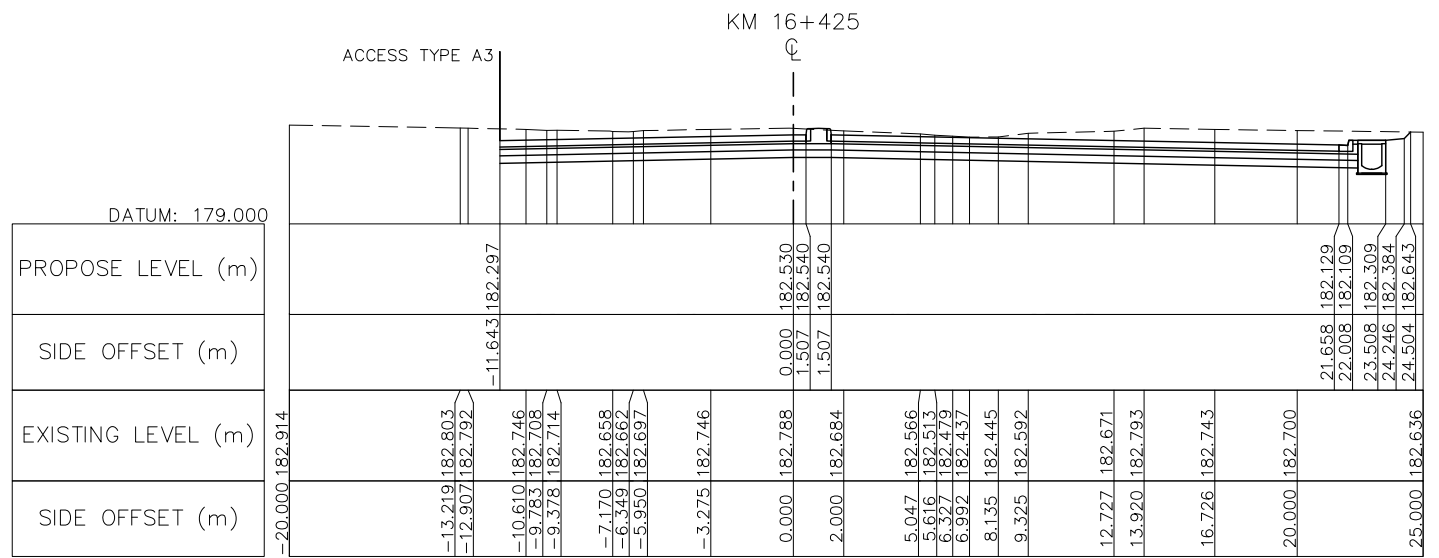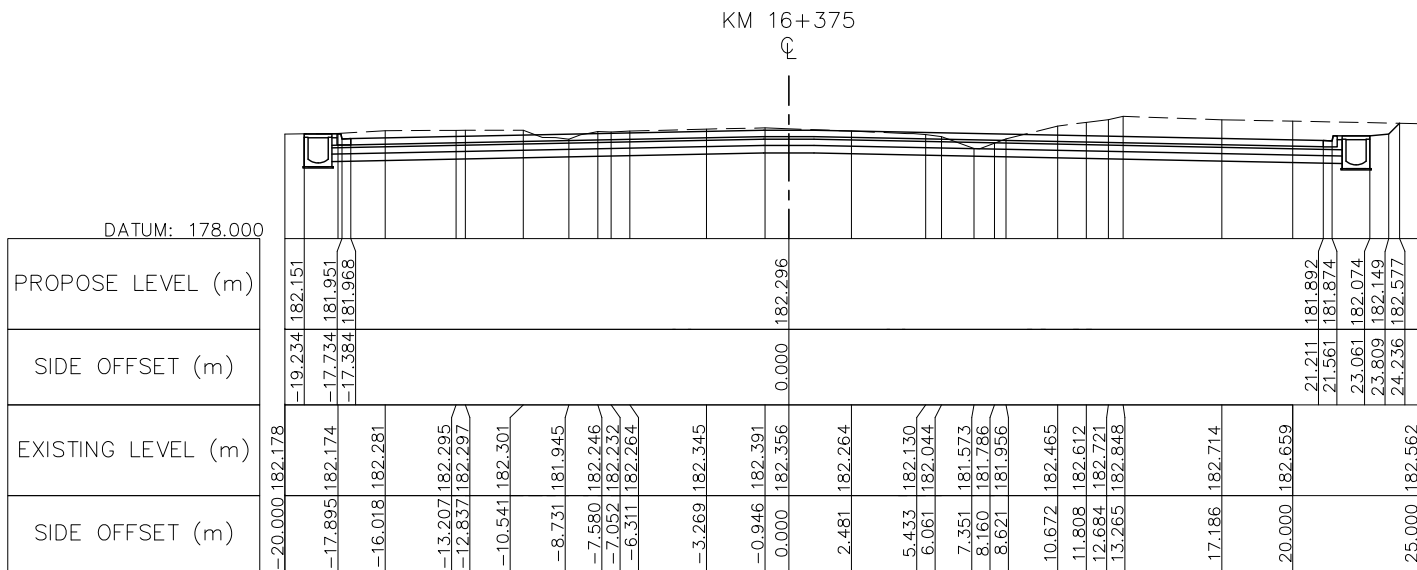







NR 13N IMPROVEMENT AND MAINTENANCE PROJECT CONTRACT 1 : SIKEUTH JUNCTION – BAN SONGPEUAY	
CROSS SECTION Km 16+375 – Km 16+450	

REV.	DATE	DESCRIPTION	APPROVED		NAME	SIGNATURE	LTEC CODE: SD-262-17
				DESIGNED	Mr. Souksavanh SYPHAKHAM		DATE: April, 2018
				CHECKED	Mr. Khamphone SORPHABMIXAY		DRW No. RCS-112
				APPROVED	Mr. Vandy VORASACK		SCALE: 1: 300

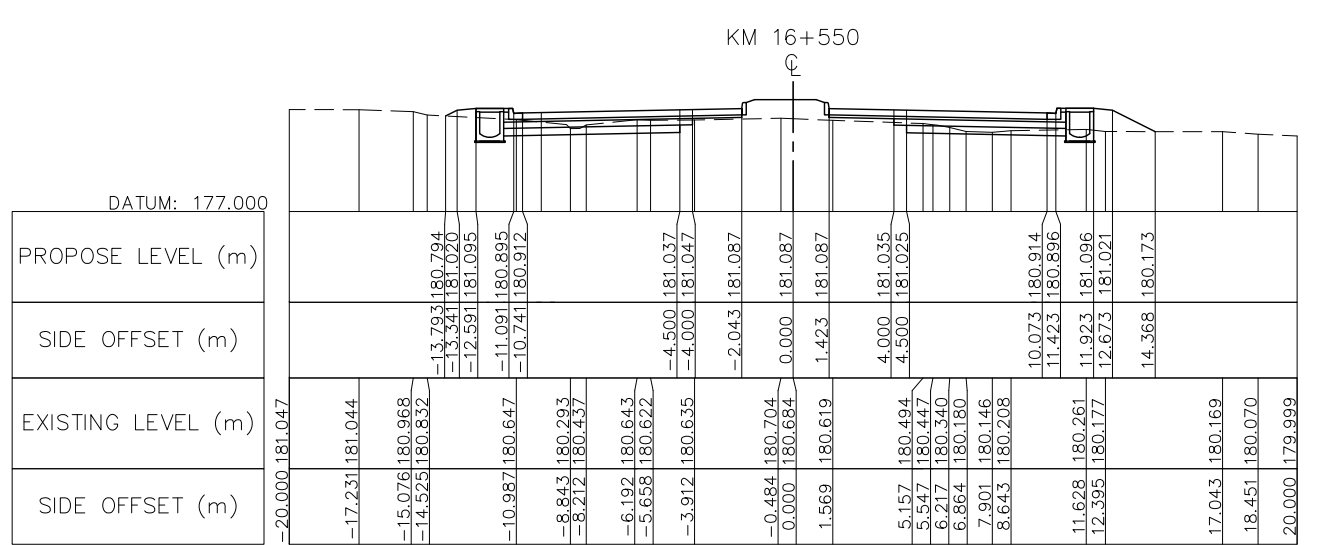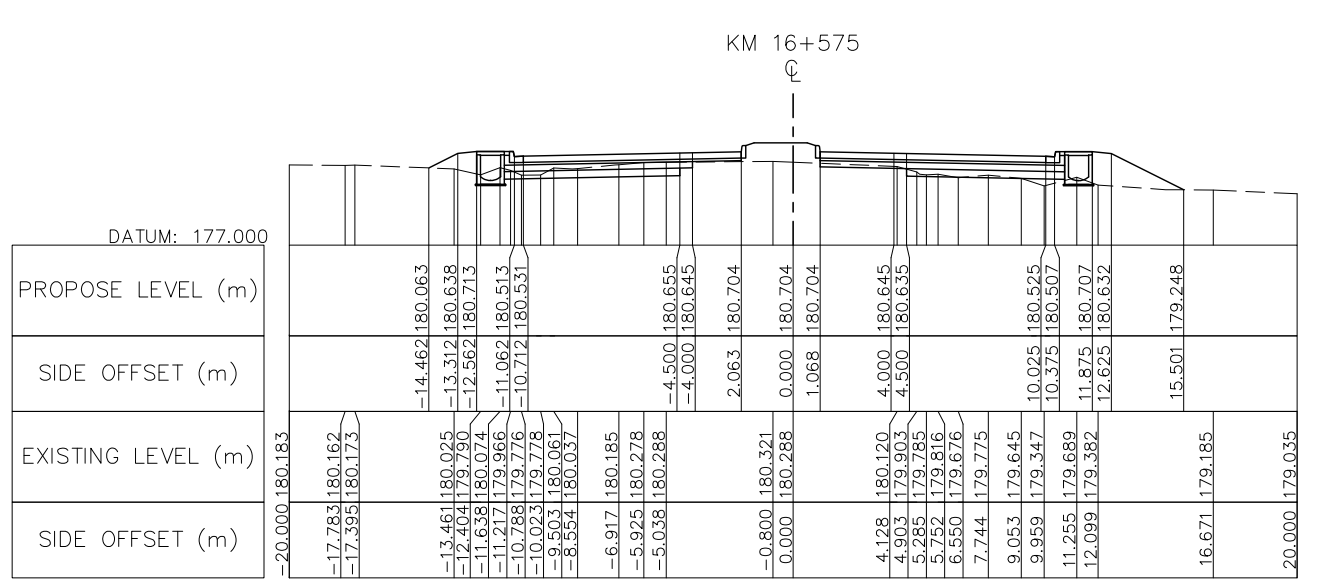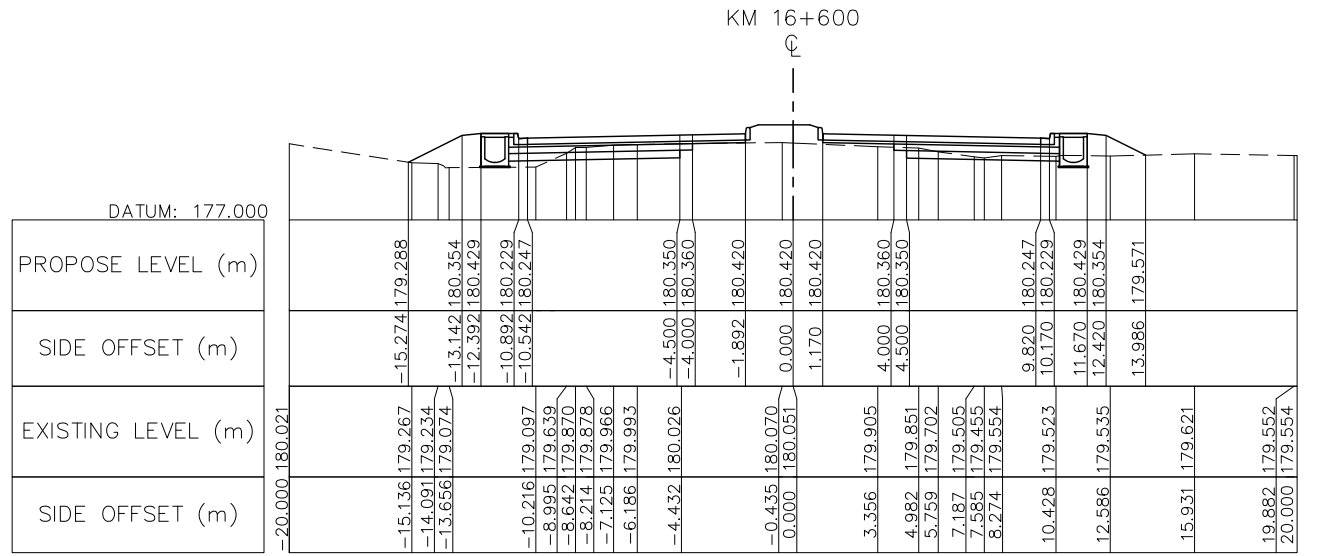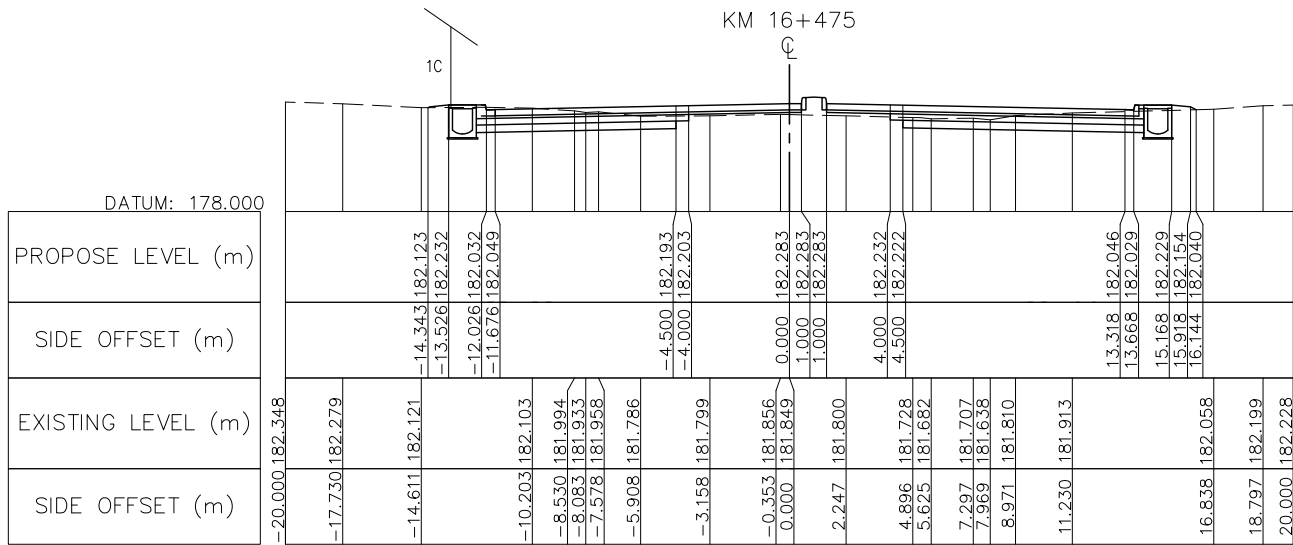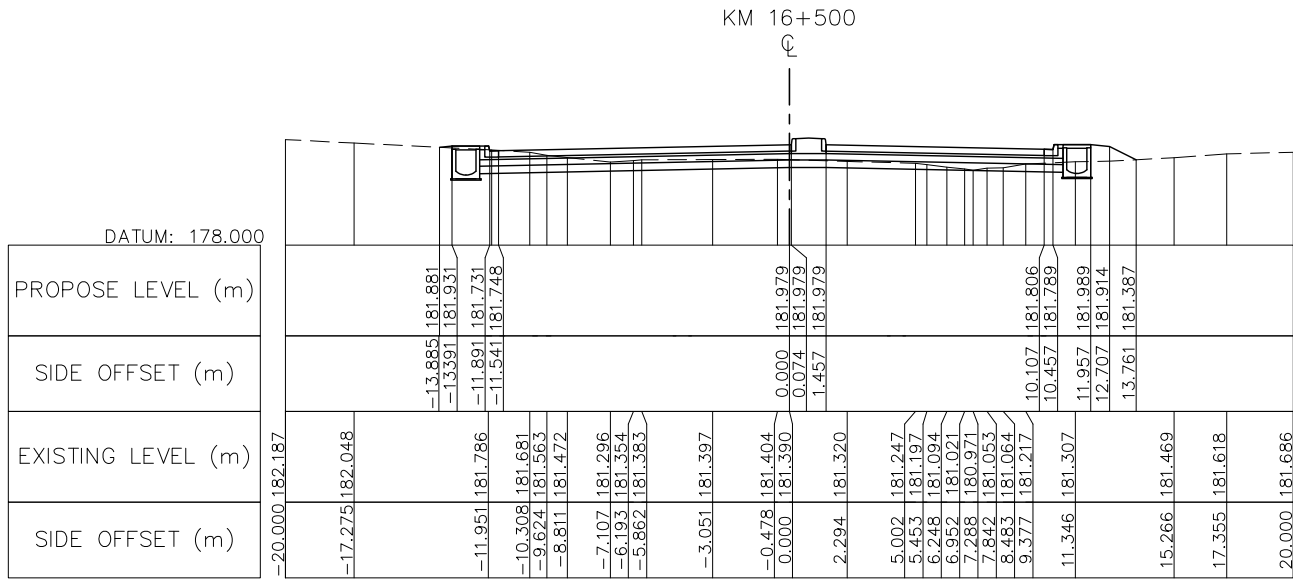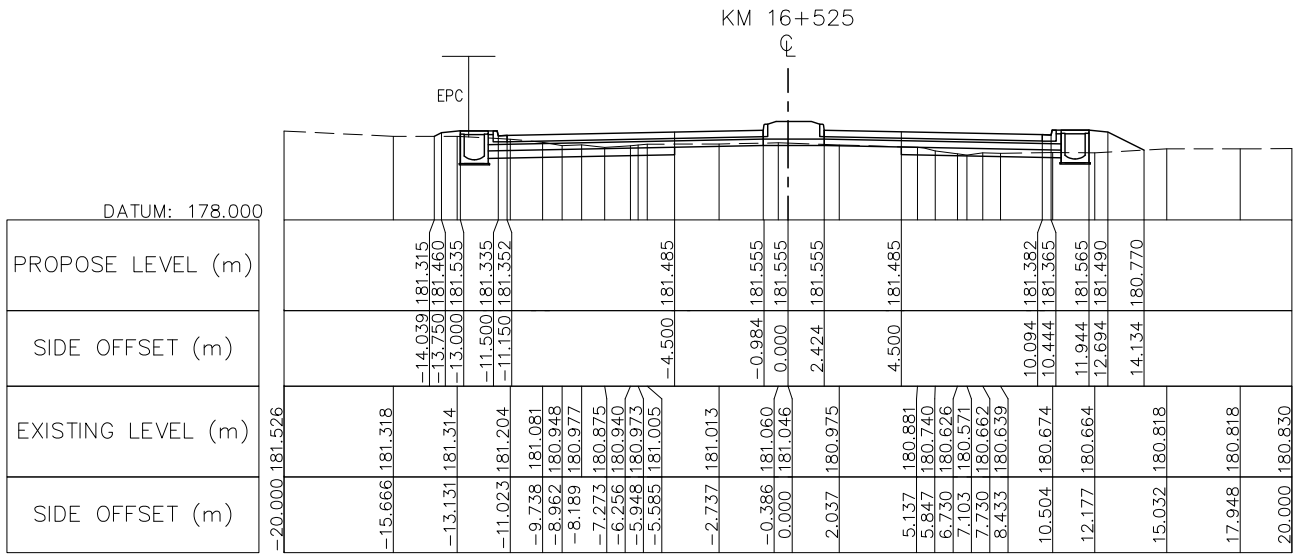

NOTE : FOR THE SECTION OF RAISED MEDIADN IS INSTALLED AT THE CURVE HAS SUPER-ELEVATION PVC PIPE Ø100 SHALL BE PROVIDED AT MEDIAN BY 10M SPACING SEE STANDARD DRAWING NUMBER SDR-014, SDR-017

	ລັດວິສາຫະກິດ ວິສະວະກຳ ຄົມມະນາຄົມ LAO TRANSPORT ENGINEERING CONSULTANT	NR 13N IMPROVEMENT AND MAINTENANCE PROJECT		REV.	DATE	DESCRIPTION	APPROVED		NAME	SIGNATURE	LTEC CODE: SD-262-17
		CONTRACT 1 : SIKEUTH JUNCTION - BAN SONGPEUAY							DESIGNED	Mr. Souksavanh SYPHAKHAM	DATE: April, 2018
		CROSS SECTION							CHECKED	Mr. Khamphone SORPHABMIXAY	DRW No. RCS-113
		Km 16+475 - Km 16+600							APPROVED	Mr. Vandy VORASACK	SCALE: 1: 300

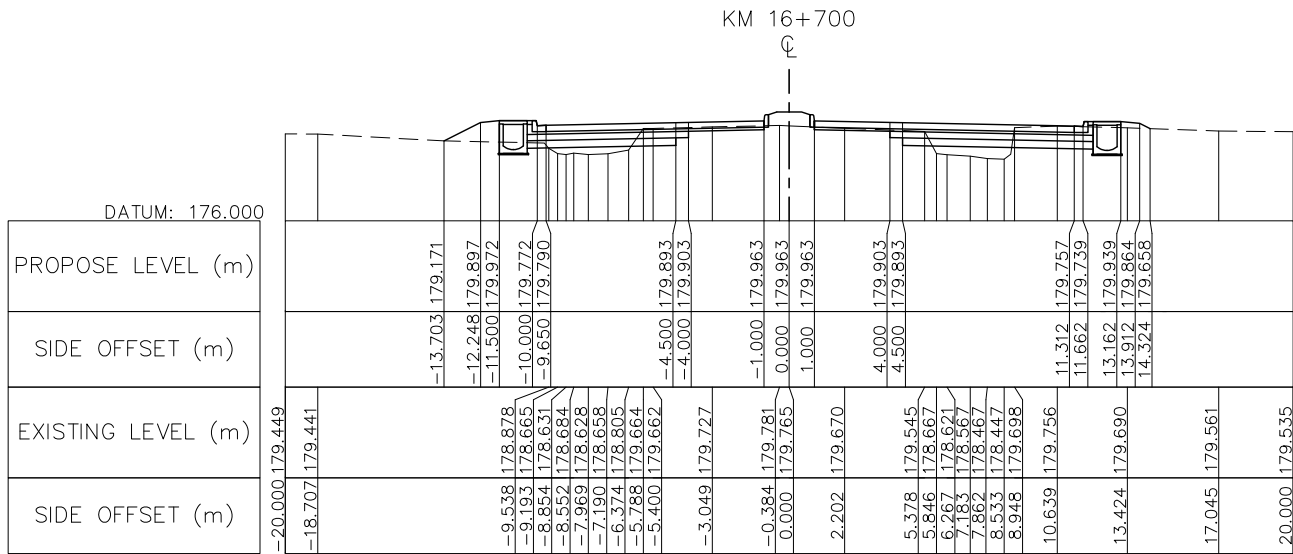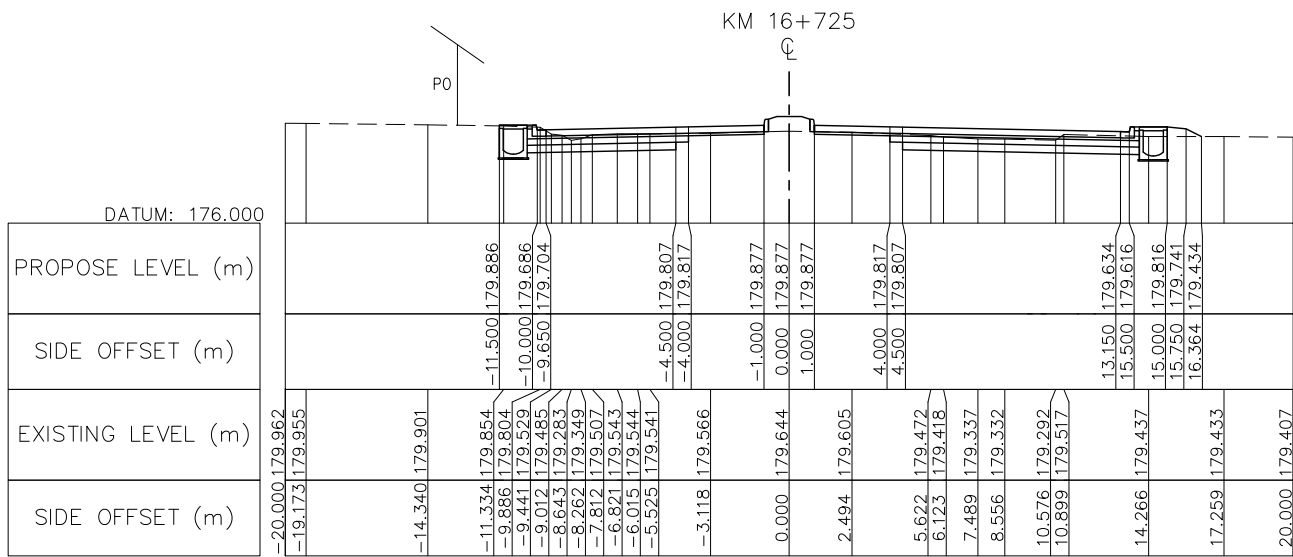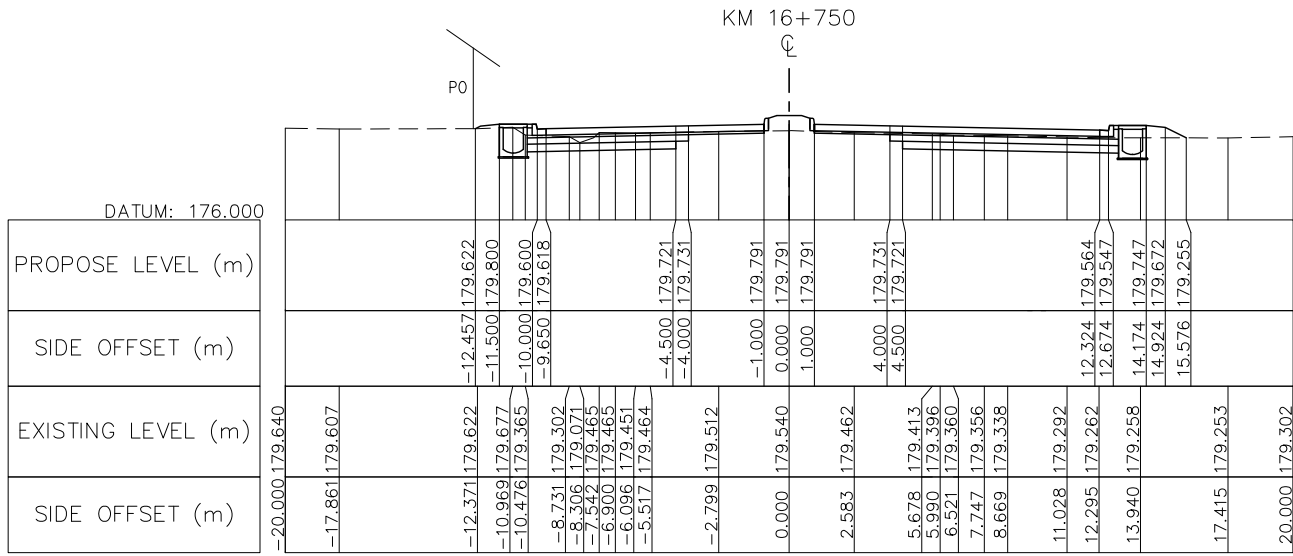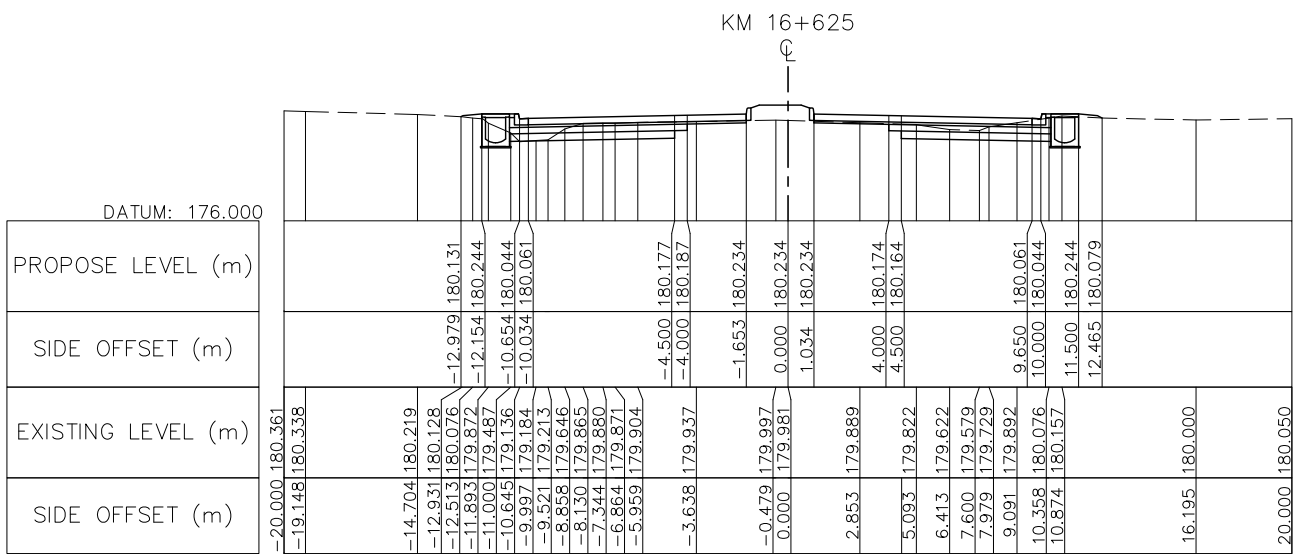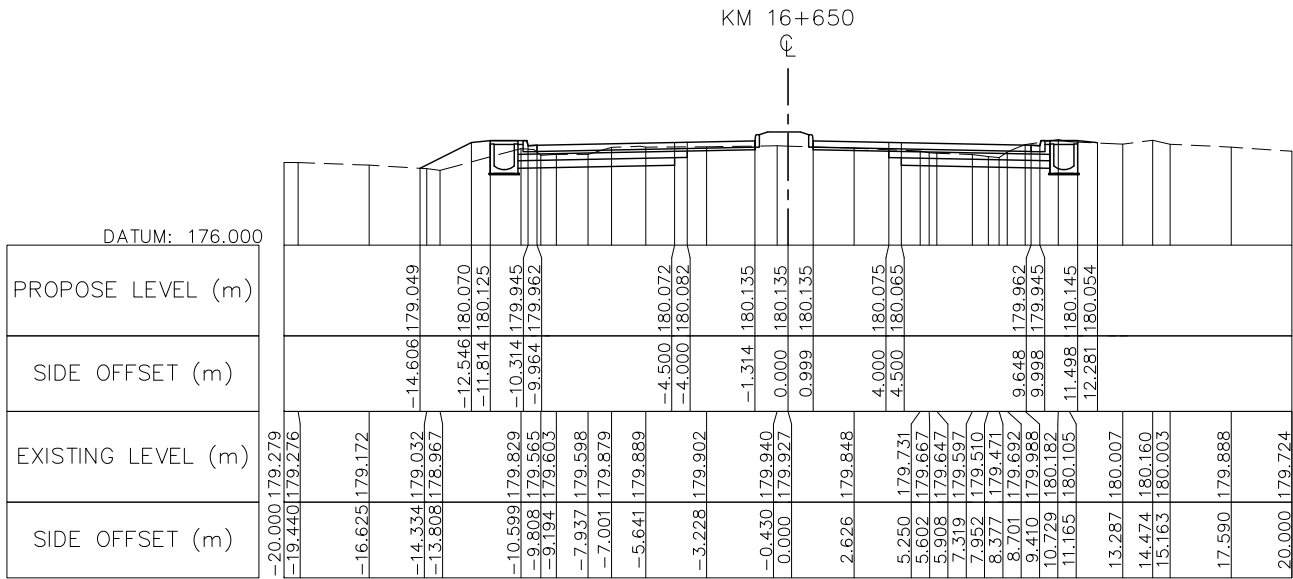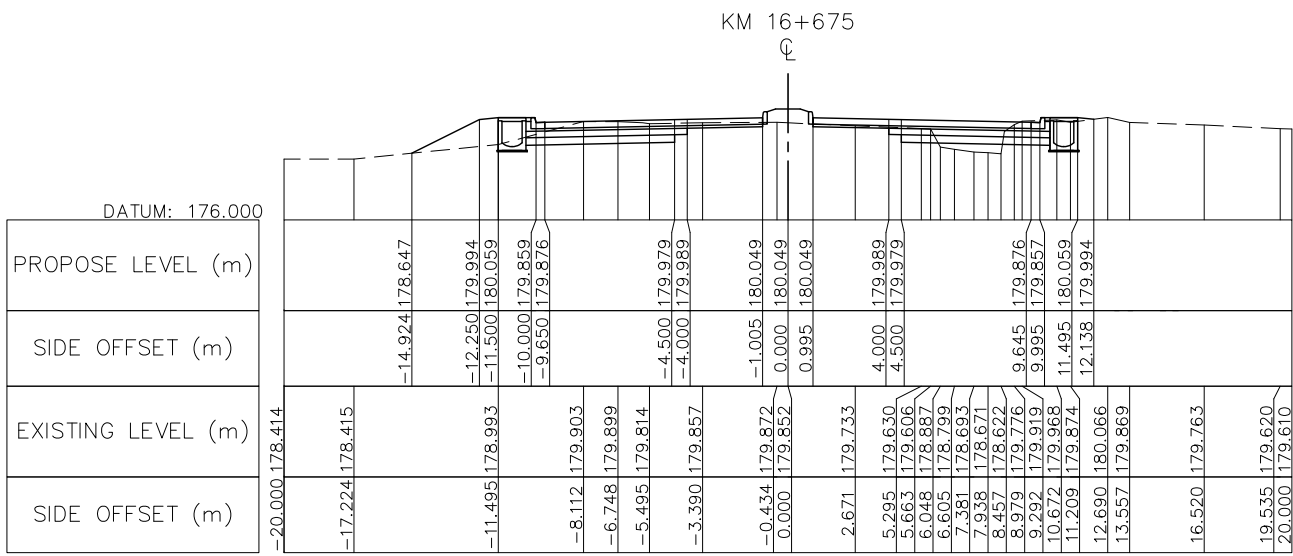







NOTE : FOR THE SECTION OF RAISED MEDIADN IS INSTALLED AT THE CURVE HAS SUPER-ELEVATION PVC PIPE Ø100 SHALL BE PROVIDED AT MEDIAN BY 10M SPACING SEE STANDARD DRAWING NUMBER SDR-014, SDR-017



ລັດວິສາຫະກິດ ວິສະວະກຳ ຄົມມະນາຄົມ
LAO TRANSPORT ENGINEERING CONSULTANT



NR 13N IMPROVEMENT AND MAINTENANCE PROJECT
CONTRACT 1 : SIKEUTH JUNCTION - BAN SONGPEUAY
CROSS SECTION
Km 16+625 - Km 16+750

REV.	DATE	DESCRIPTION	APPROVED	NAME	SIGNATURE	LTEC CODE: SD-262-17
				DESIGNED	Mr. Souksavanh SYPHAKHAM	DATE: April, 2018
				CHECKED	Mr. Khamphone SORPHABMIXAY	DRW No. RCS-114
				APPROVED	Mr. Vandy VORASACK	SCALE: 1: 300

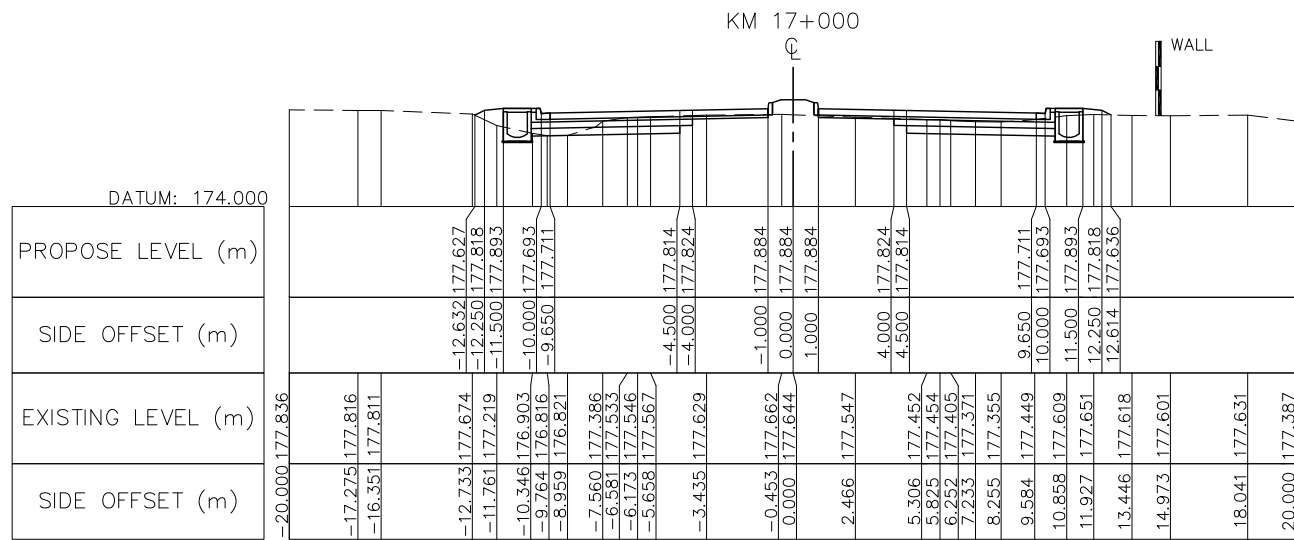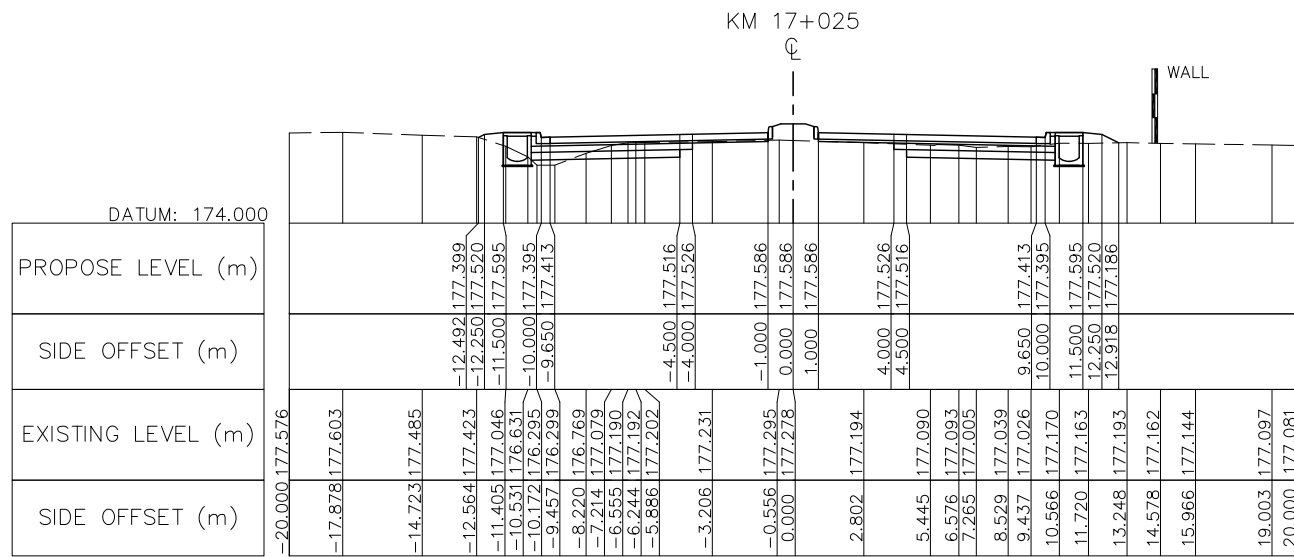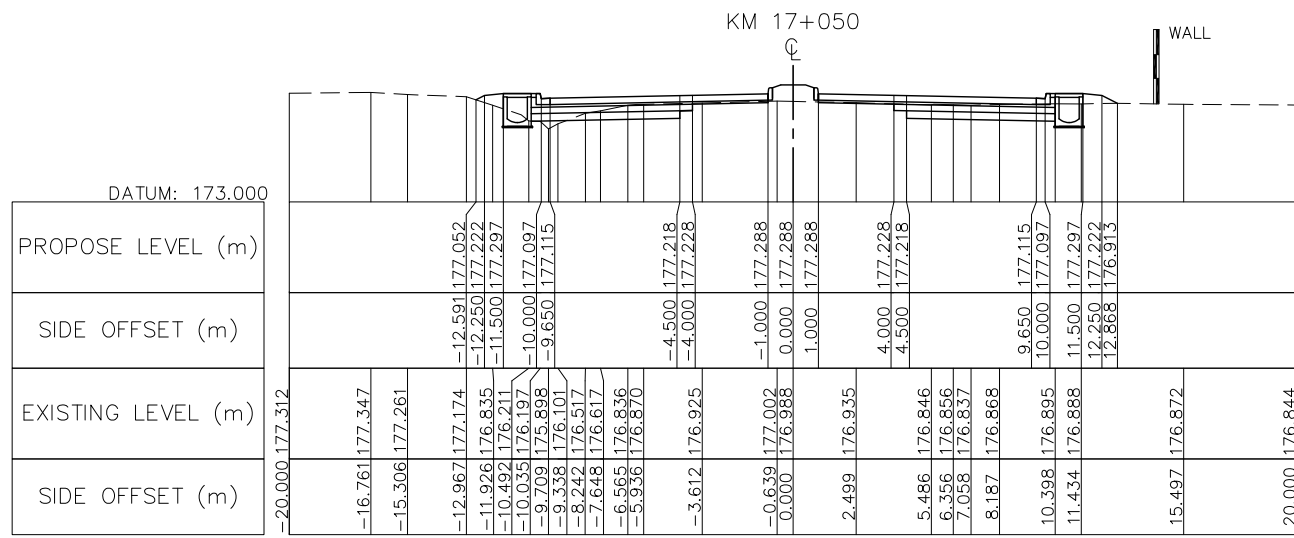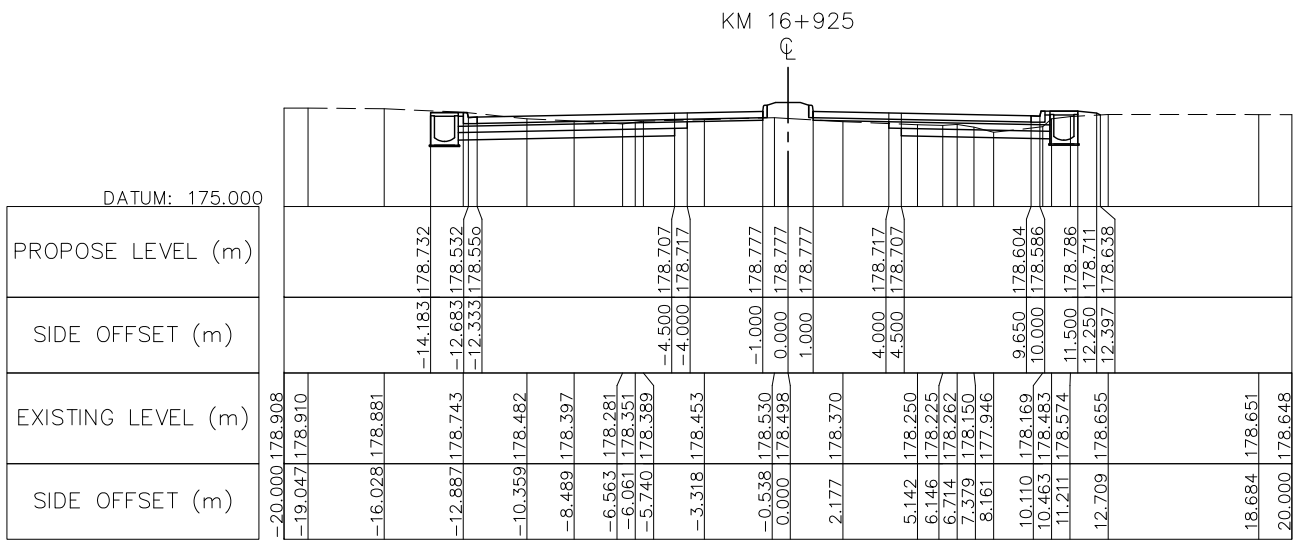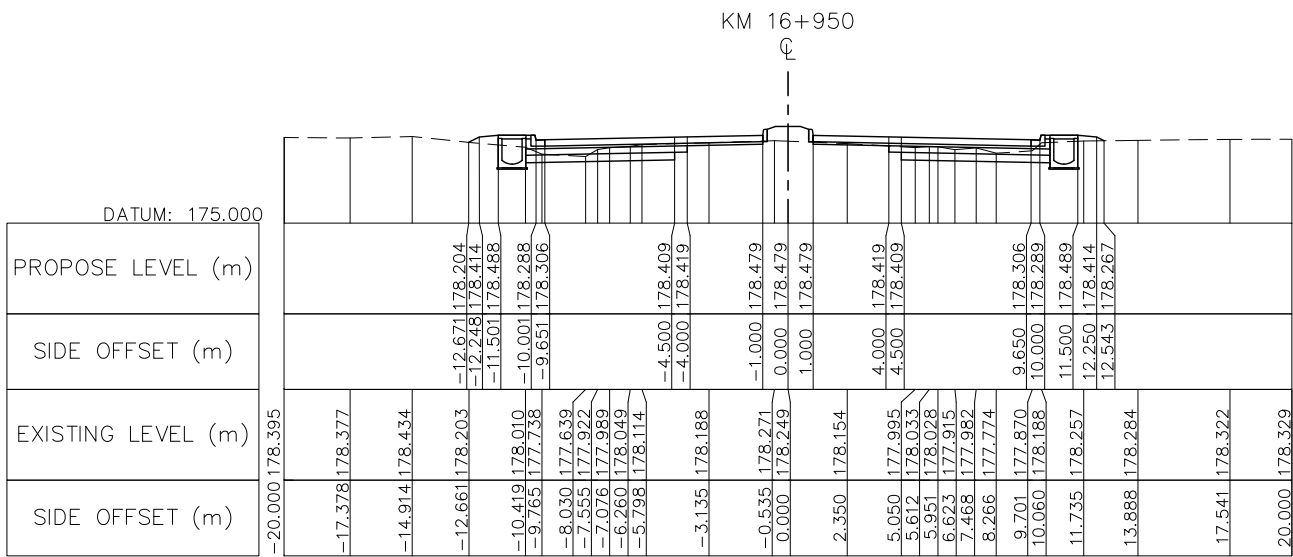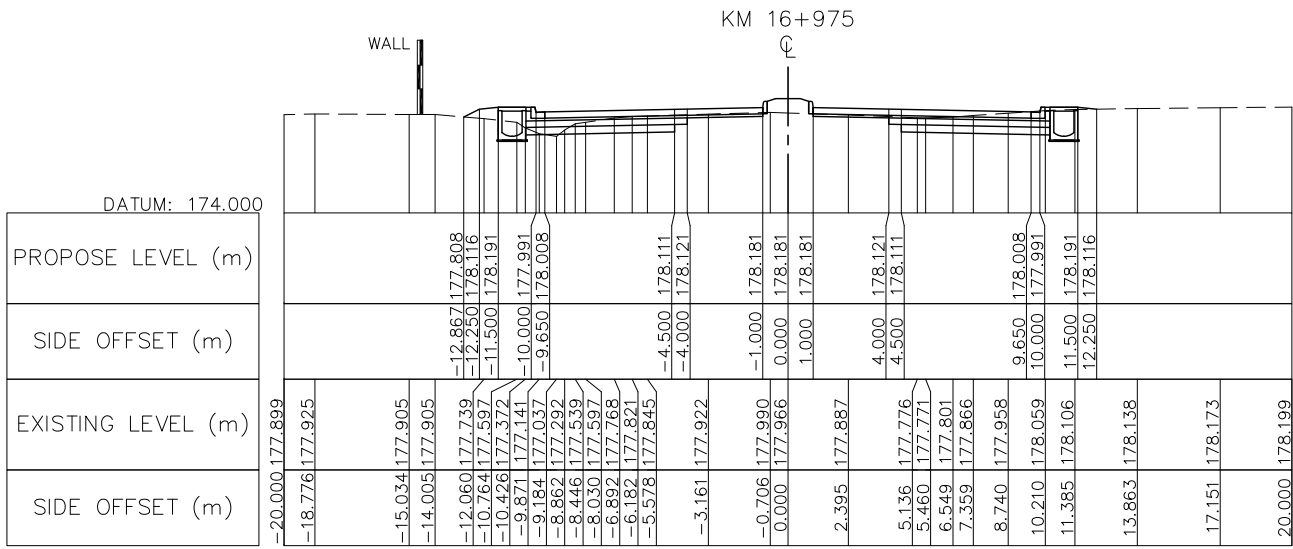







NOTE : FOR THE SECTION OF RAISED MEDIADN IS INSTALLED AT THE CURVE HAS SUPER-ELEVATION PVC PIPE Ø100 SHALL BE PROVIDED AT MEDIAN BY 10M SPACING SEE STANDARD DRAWING NUMBER SDR-014, SDR-017

	ລັດວິສາຫະກິດ ວິສະວະກຳ ຄົມມະນາຄົມ LAO TRANSPORT ENGINEERING CONSULTANT	NR 13N IMPROVEMENT AND MAINTENANCE PROJECT		REV.	DATE	DESCRIPTION	APPROVED		NAME	SIGNATURE	LTEC CODE: SD-262-17
		CONTRACT 1 : SIKEUTH JUNCTION - BAN SONGPEUAY							DESIGNED	Mr. Souksavanh SYPHAKHAM	DATE: April, 2018
		CROSS SECTION							CHECKED	Mr. Khamphone SORPHABMIXAY	DRW No. RCS-116
		Km 16+925 – Km 17+050							APPROVED	Mr. Vandy VORASACK	SCALE: 1: 300

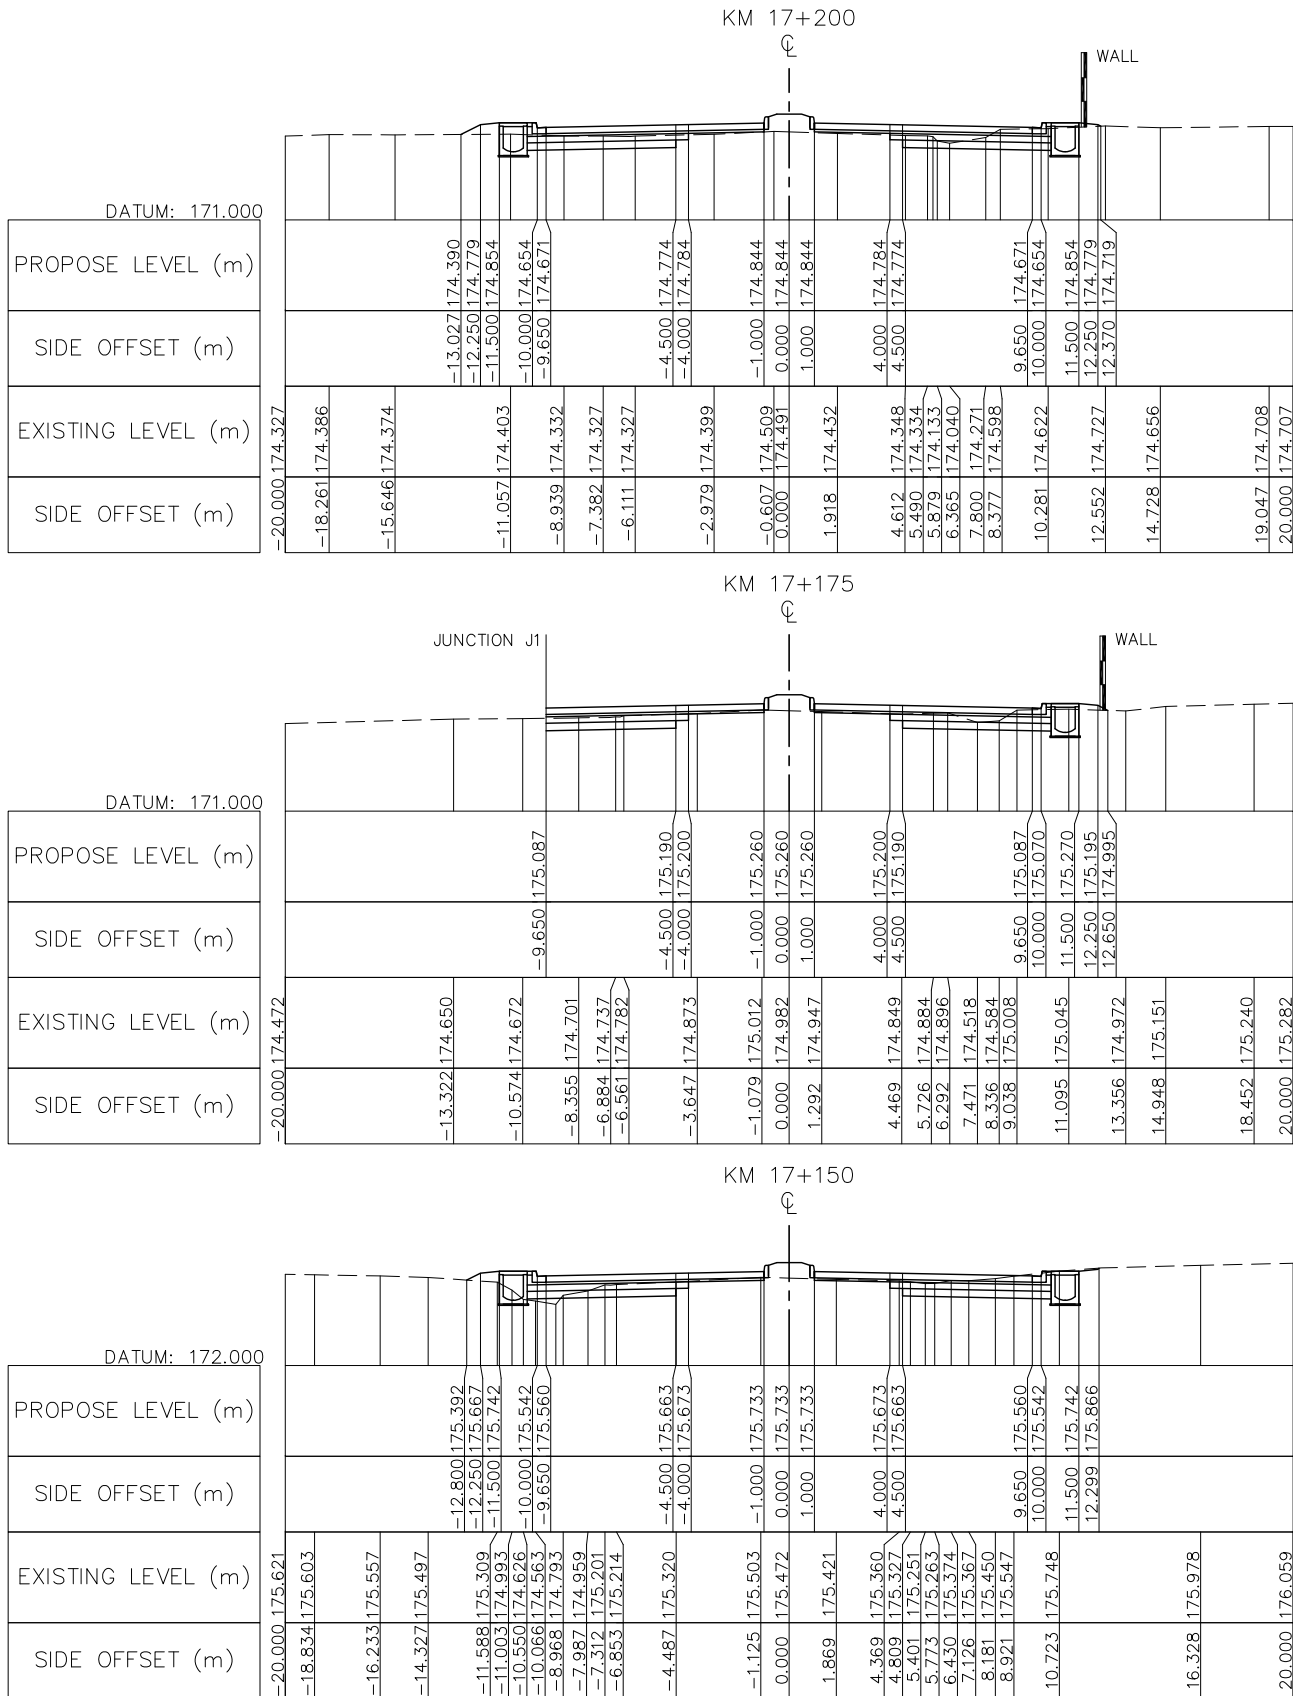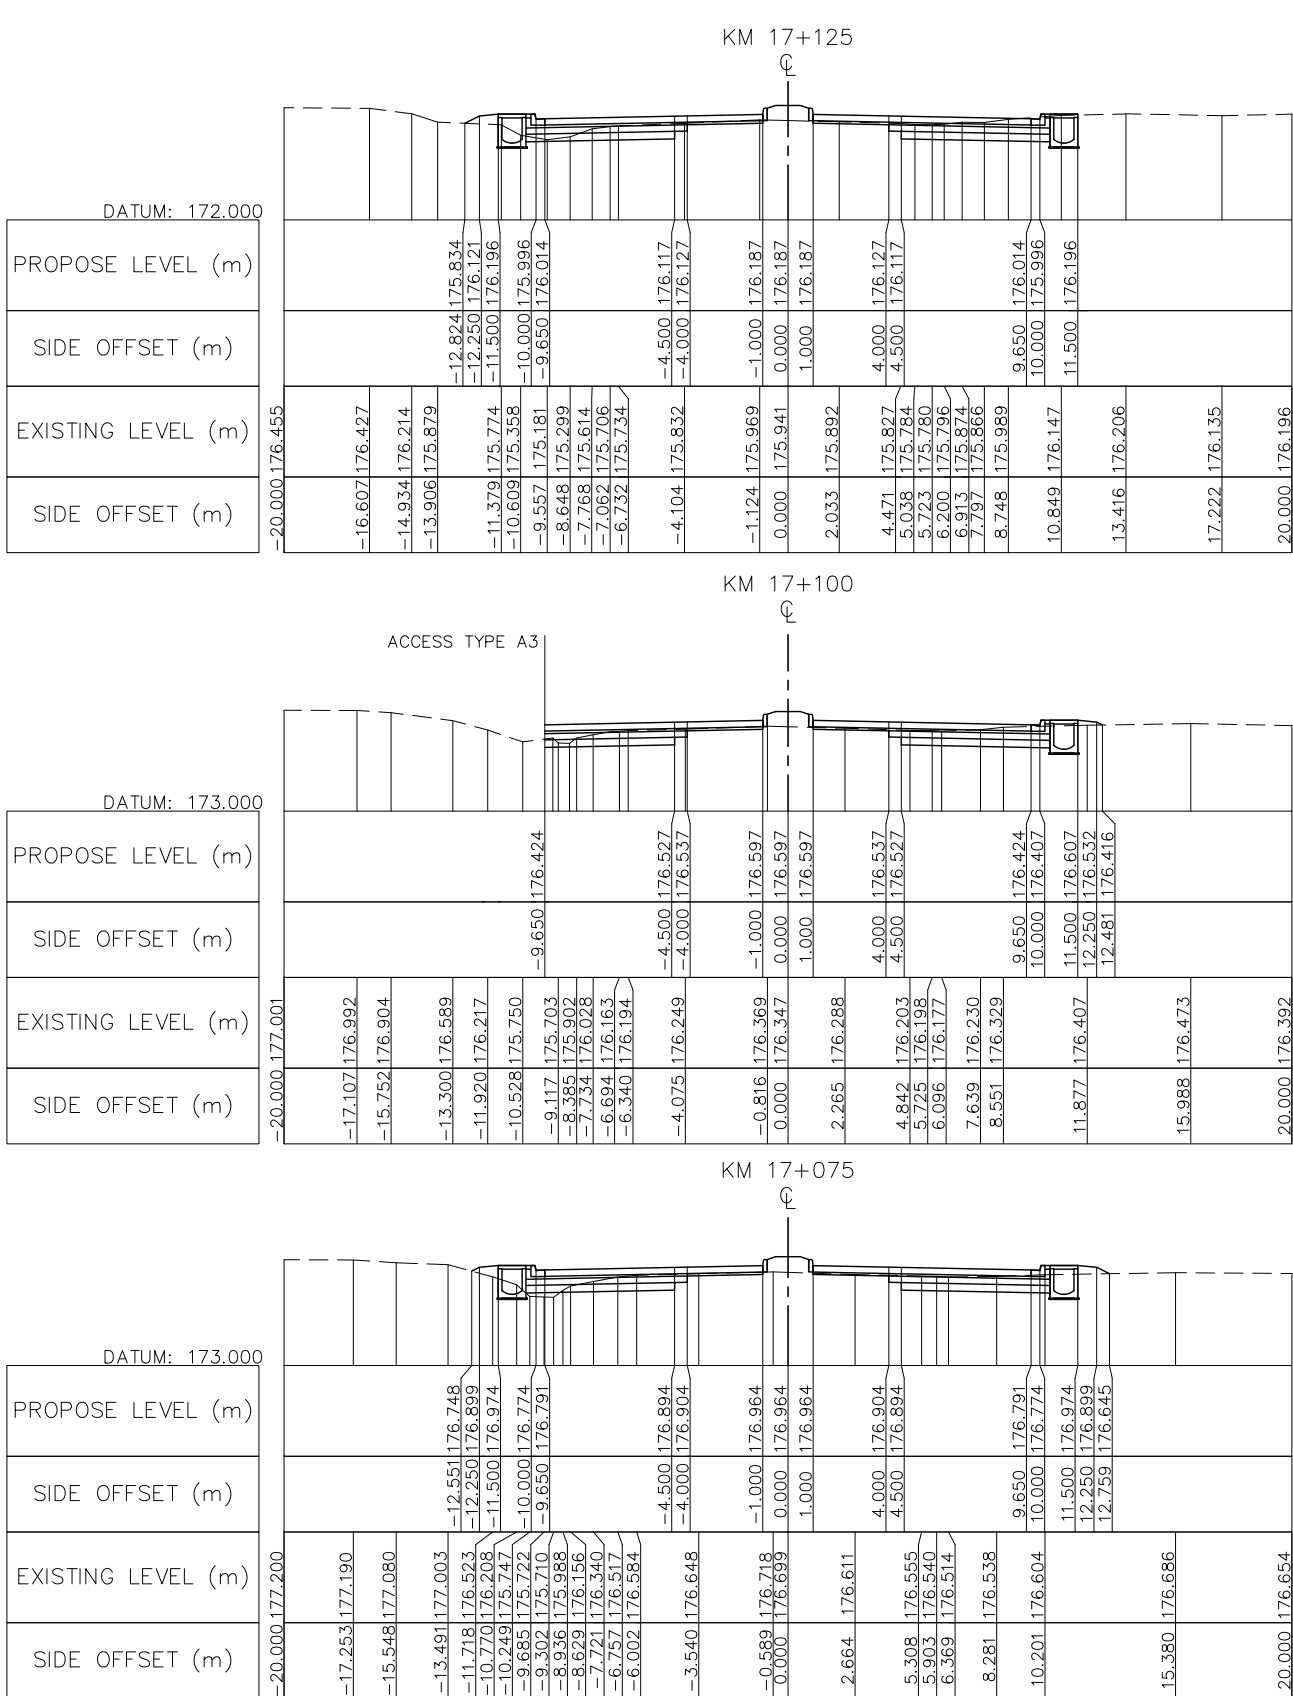

NOTE : FOR THE SECTION OF RAISED MEDIADN IS INSTALLED AT THE CURVE HAS SUPER-ELEVATION PVC PIPE Ø100 SHALL BE PROVIDED AT MEDIAN BY 10M SPACING SEE STANDARD DRAWING NUMBER SDR-014, SDR-017

	ລັດວິສາຫະກິດ ວິສະວະກຳ ຄົມມະນາຄົມ LAO TRANSPORT ENGINEERING CONSULTANT	NR 13N IMPROVEMENT AND MAINTENANCE PROJECT		REV.	DATE	DESCRIPTION	APPROVED		NAME	SIGNATURE	LTEC CODE: SD-262-17
		CONTRACT 1 : SIKEUTH JUNCTION - BAN SONGPEUAY							DESIGNED	Mr. Souksavanh SYPHAKHAM	DATE: April, 2018
		CROSS SECTION							CHECKED	Mr. Khamphone SORPHABMIXAY	DRW No. RCS-117
		Km 17+075 - Km 17+200							APPROVED	Mr. Vandy VORASACK	SCALE: 1: 300

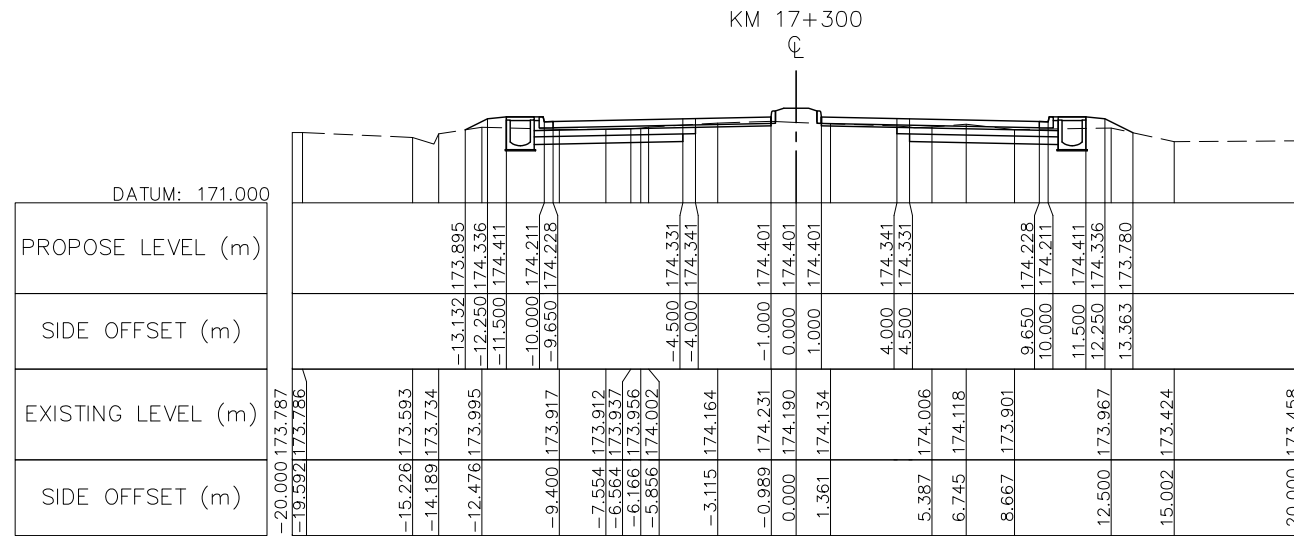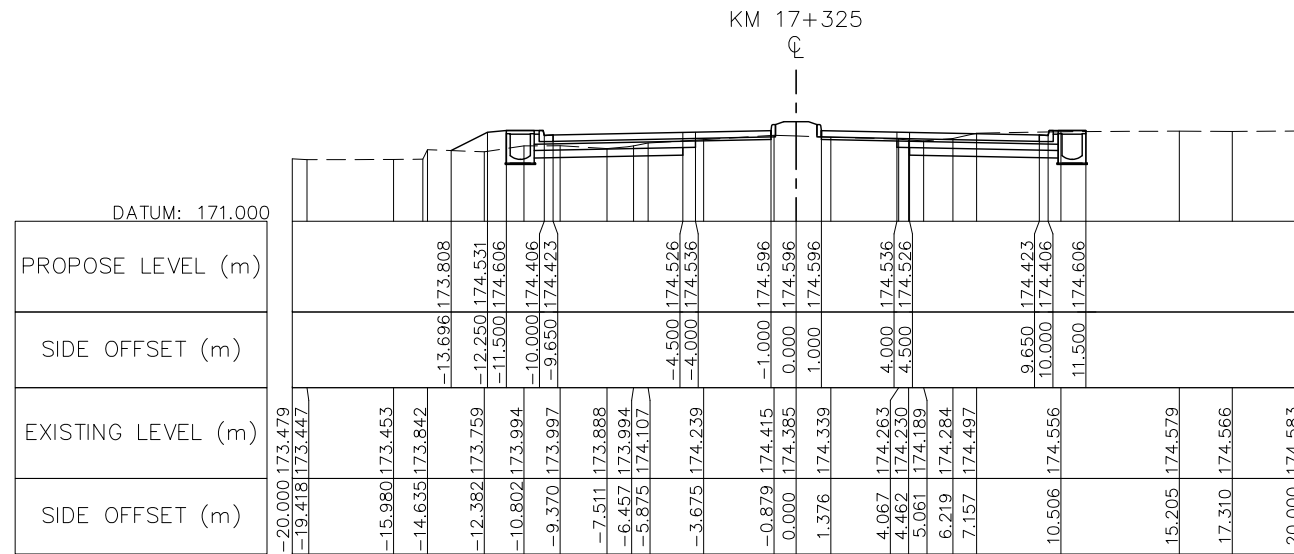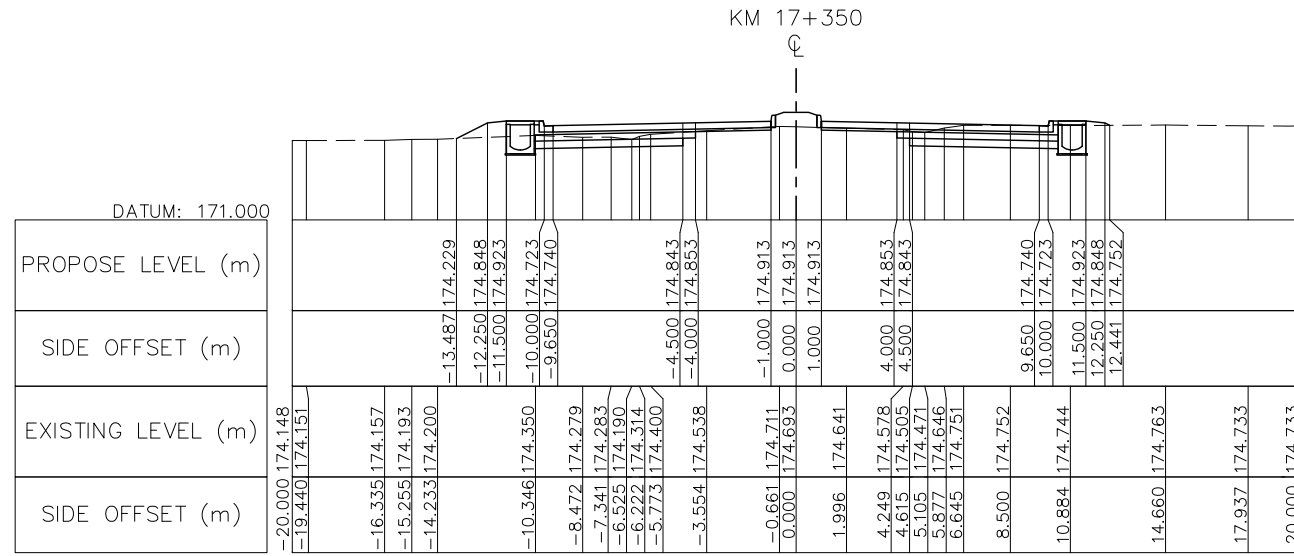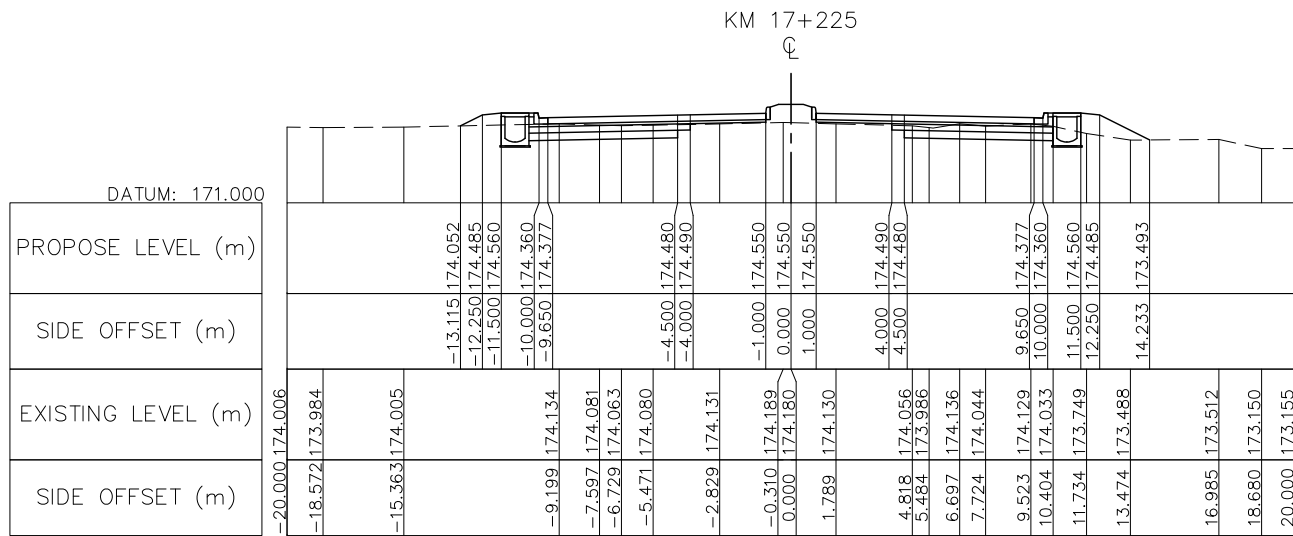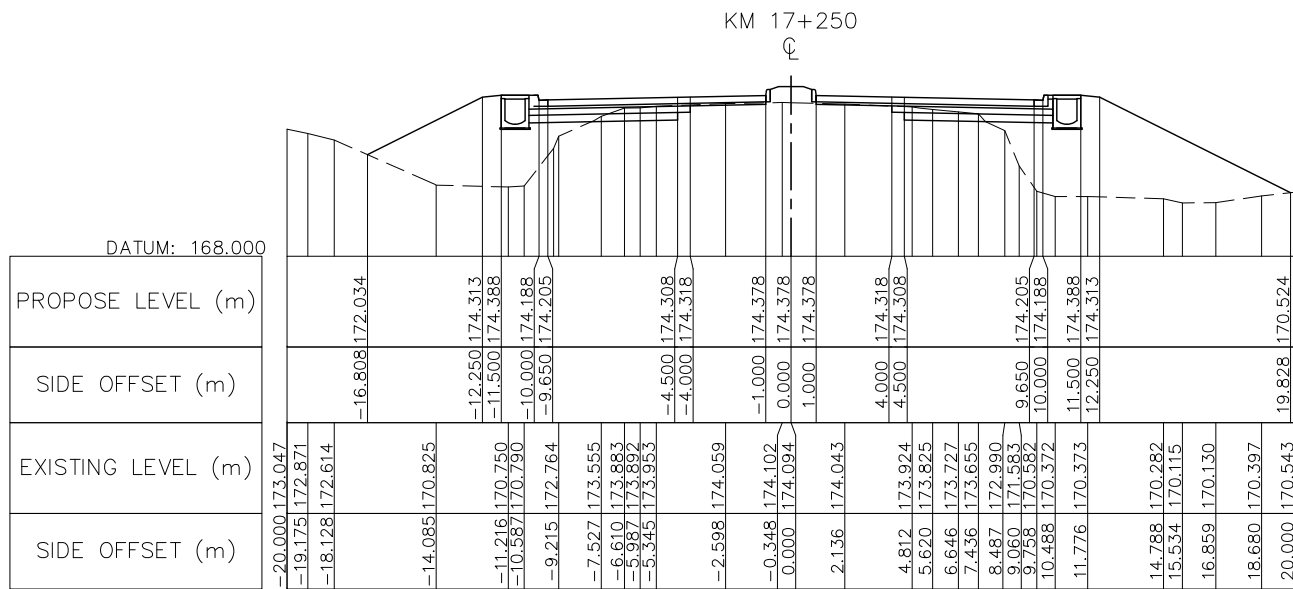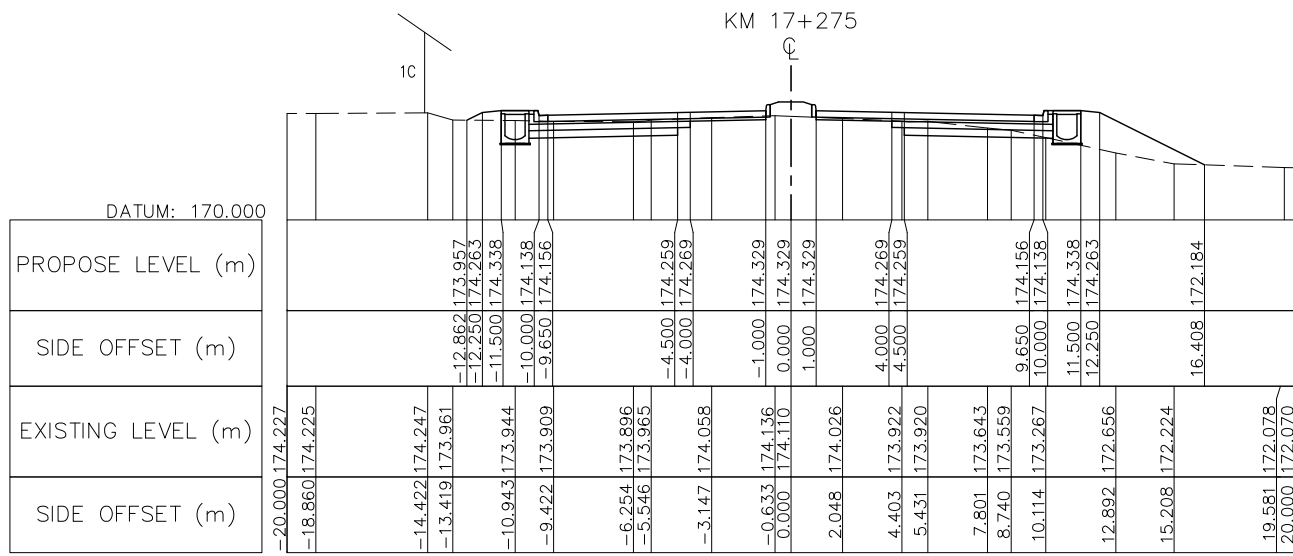







NOTE : FOR THE SECTION OF RAISED MEDIADN IS INSTALLED AT THE CURVE HAS SUPER-ELEVATION PVC PIPE Ø100 SHALL BE PROVIDED AT MEDIAN BY 10M SPACING SEE STANDARD DRAWING NUMBER SDR-014, SDR-017



ລັດວິສາຫະກິດ ວິສະວະກຳ ຄົມມະນາຄົມ
LAO TRANSPORT ENGINEERING CONSULTANT

NR 13N IMPROVEMENT AND MAINTENANCE PROJECT
CONTRACT 1 : SIKEUTH JUNCTION - BAN SONGPEUAY
CROSS SECTION
Km 17+225 - Km 17+350

REV.	DATE	DESCRIPTION	APPROVED	NAME	SIGNATURE	LTEC CODE:
						SD-262-17
				DESIGNED	Mr. Souksavanh SYPHAKHAM	DATE: April, 2018
				CHECKED	Mr. Khamphone SORPHABMIXAY	DRW No. RCS-118
				APPROVED	Mr. Vandy VORASACK	SCALE: 1: 300

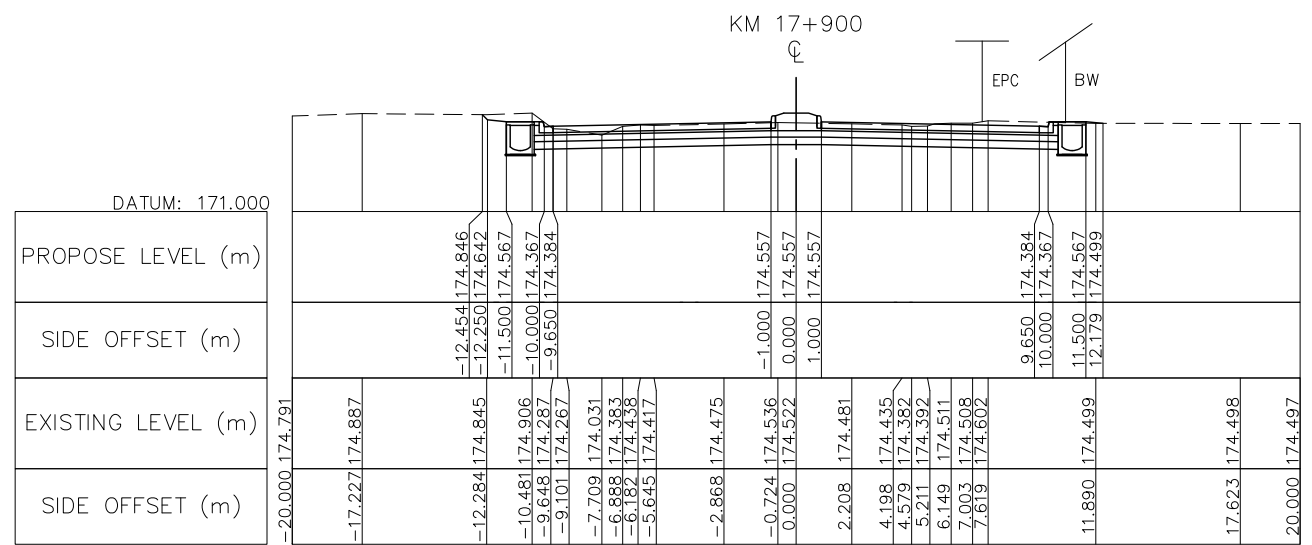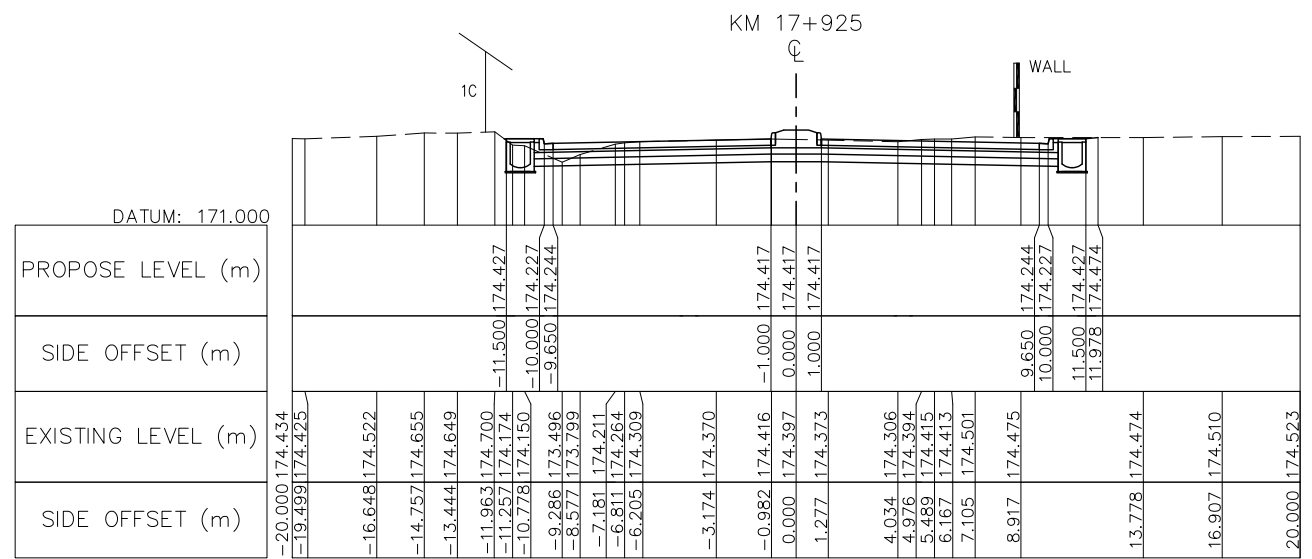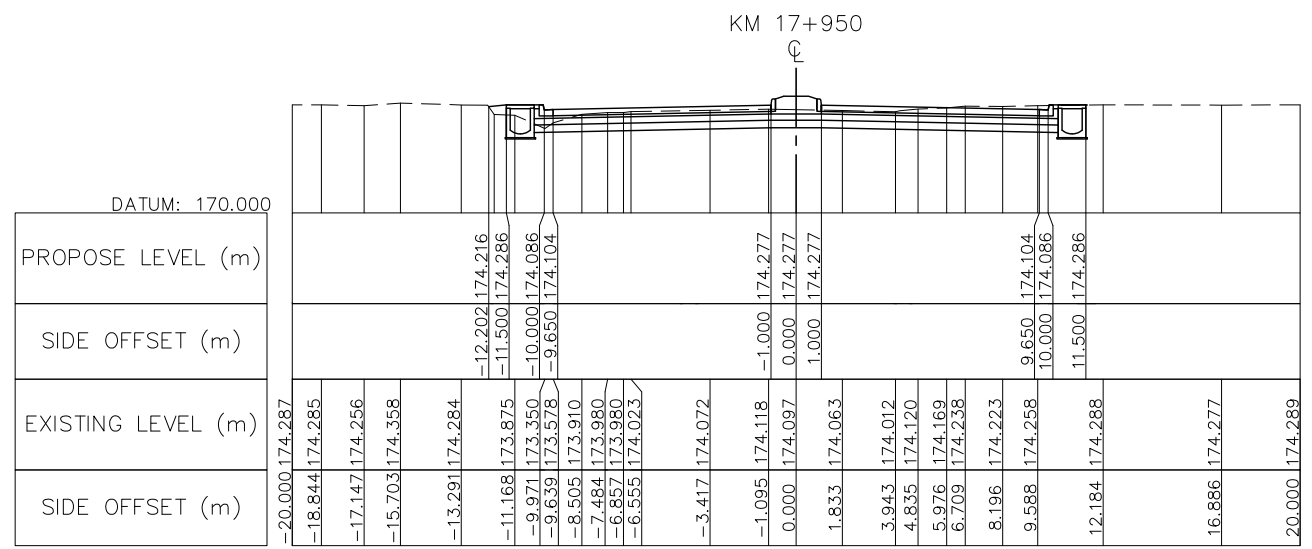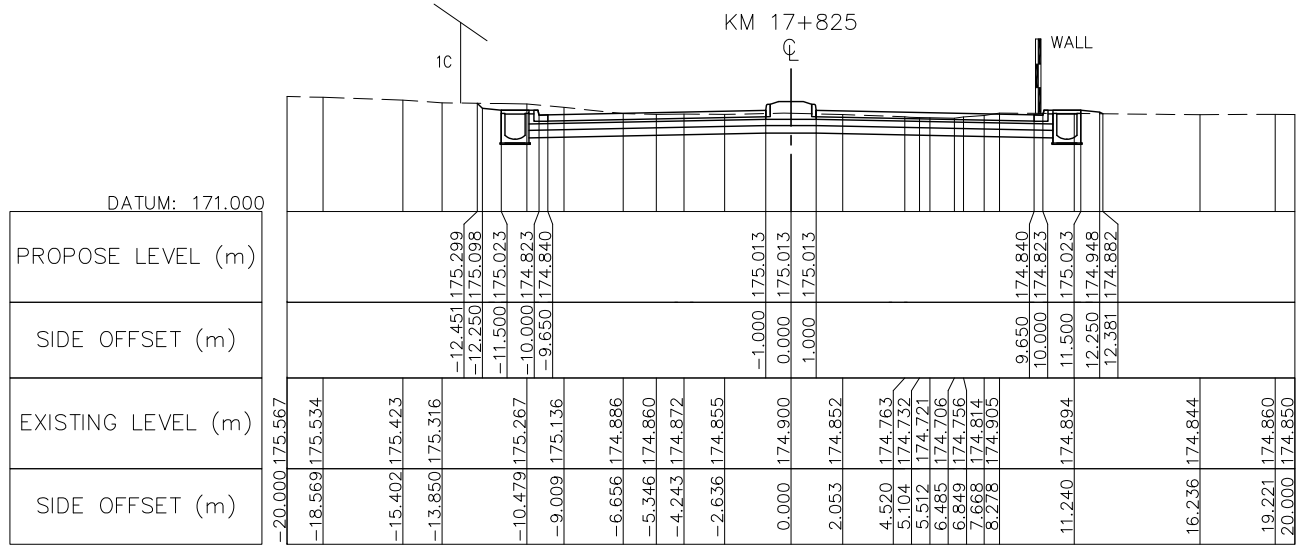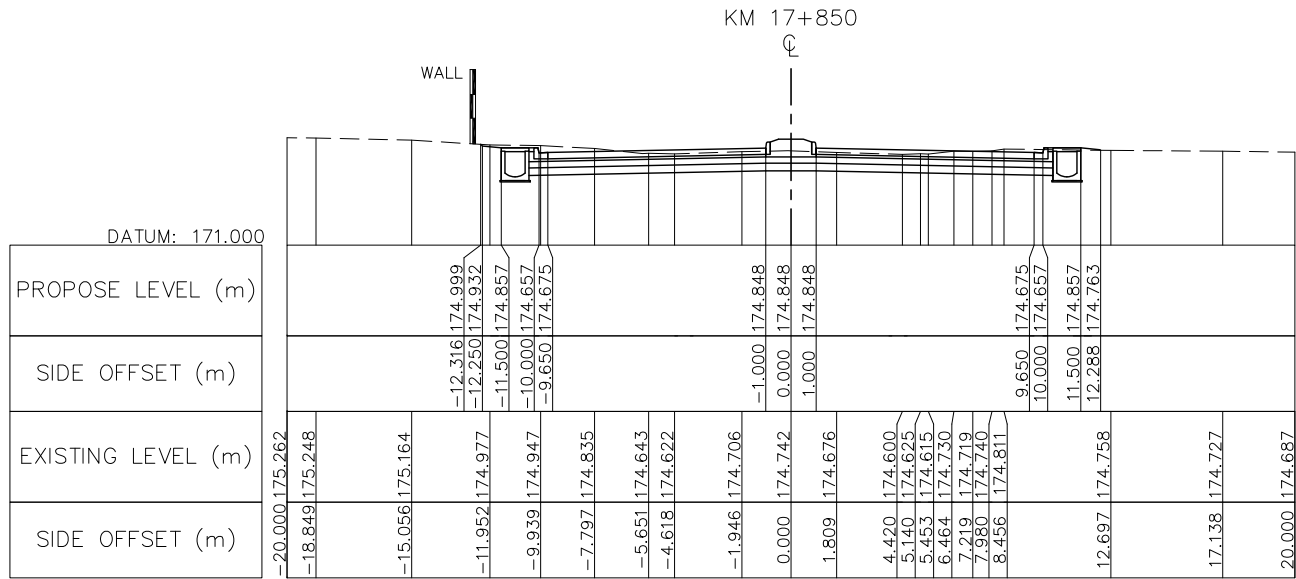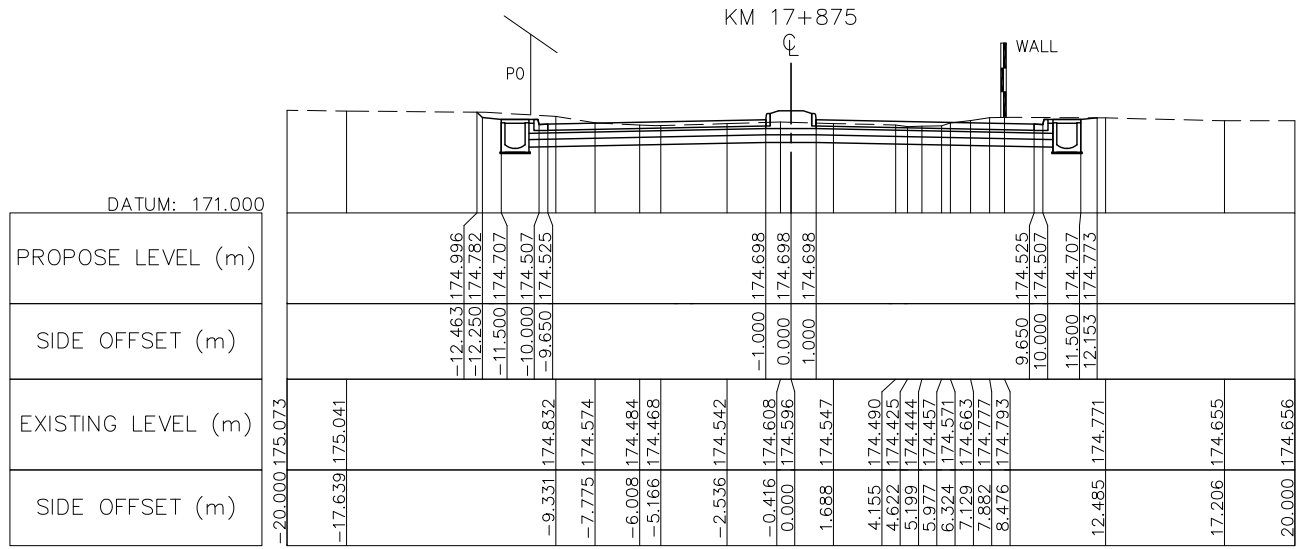







NOTE : FOR THE SECTION OF RAISED MEDIADN IS INSTALLED AT THE CURVE HAS SUPER-ELEVATION PVC PIPE Ø100 SHALL BE PROVIDED AT MEDIAN BY 10M SPACING SEE STANDARD DRAWING NUMBER SDR-014, SDR-017



ລັດວິສາຫະກິດ ວິສະວະກຳ ຄົມມະນາຄົມ
LAO TRANSPORT ENGINEERING CONSULTANT

NR 13N IMPROVEMENT AND MAINTENANCE PROJECT
CONTRACT 1 : SIKEUTH JUNCTION - BAN SONGPEUAY
CROSS SECTION
Km 17+825 - Km 17+950

REV.	DATE	DESCRIPTION	APPROVED	NAME	SIGNATURE	LTEC CODE:
						SD-262-17
			DESIGNED	Mr. Souksavanh SYPHAKHAM		DATE: April, 2018
			CHECKED	Mr. Khamphone SORPHABMIXAY		DRW No. RCS-122
			APPROVED	Mr. Vandy VORASACK		SCALE: 1: 300

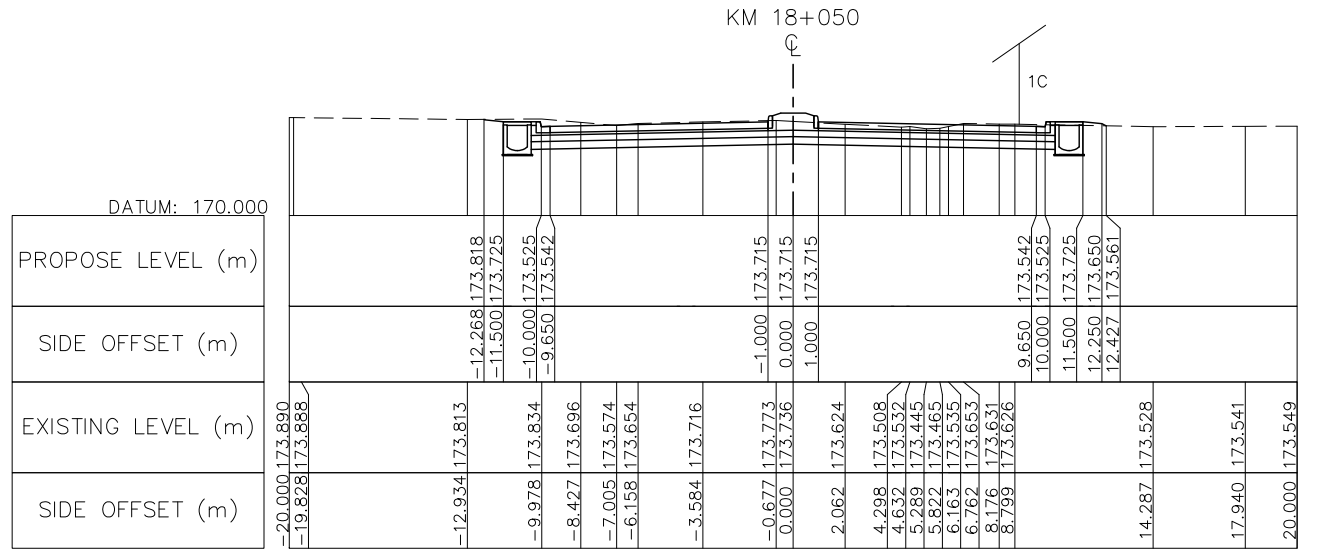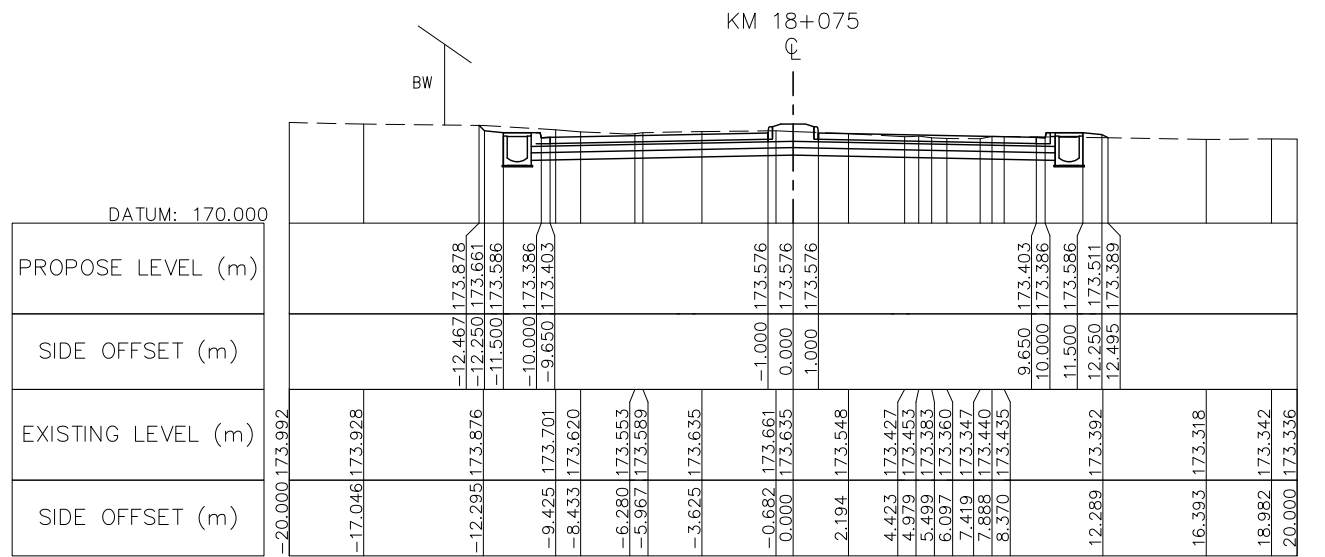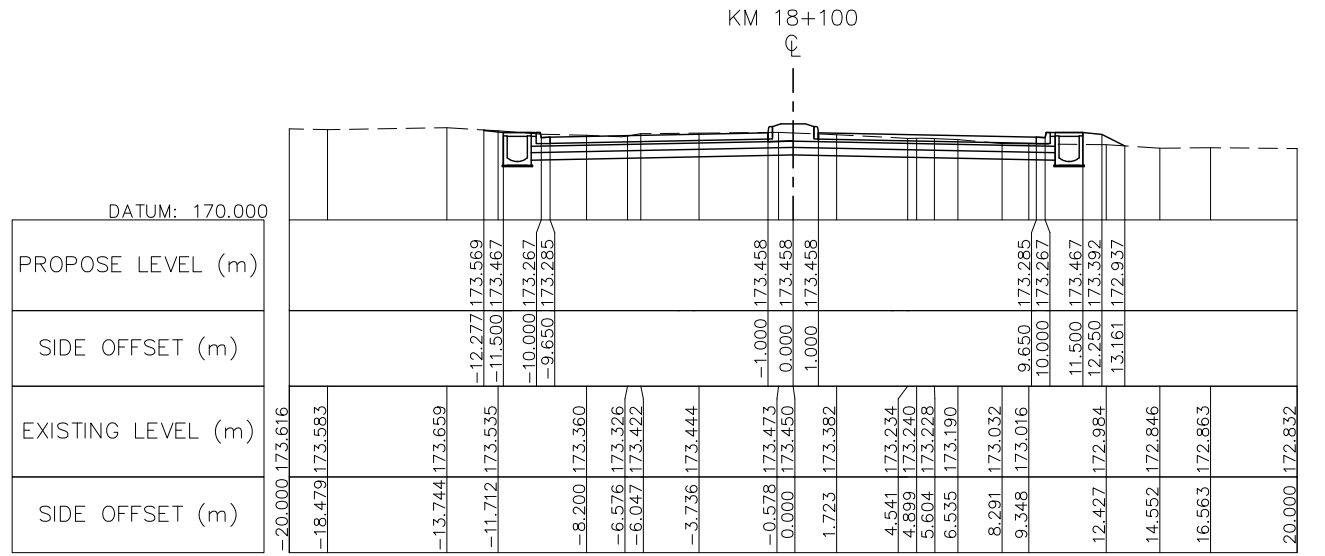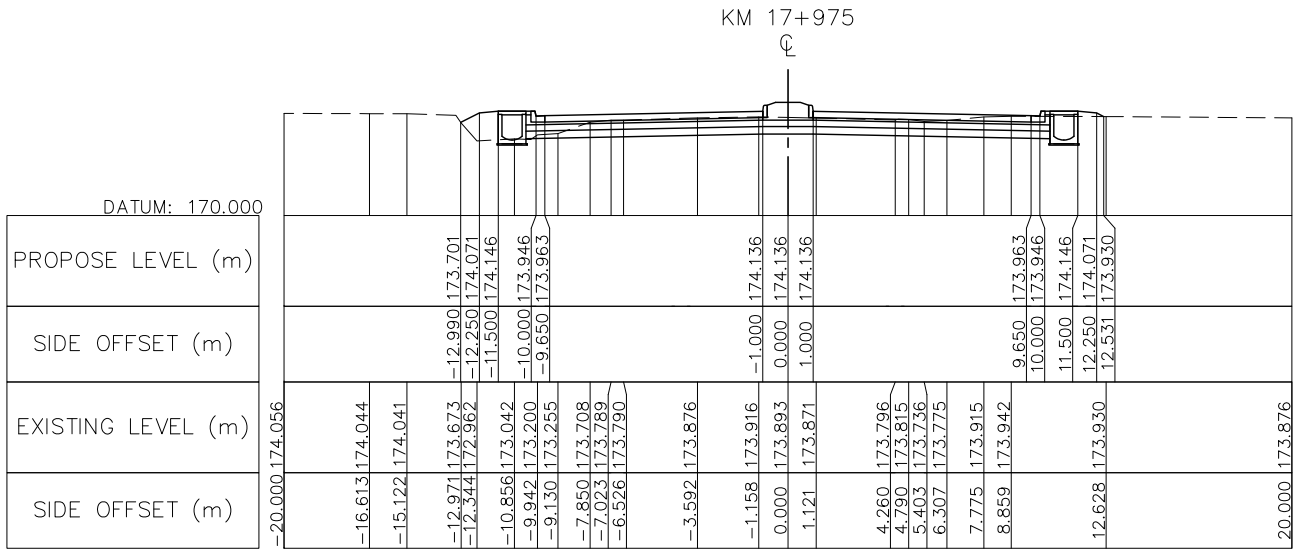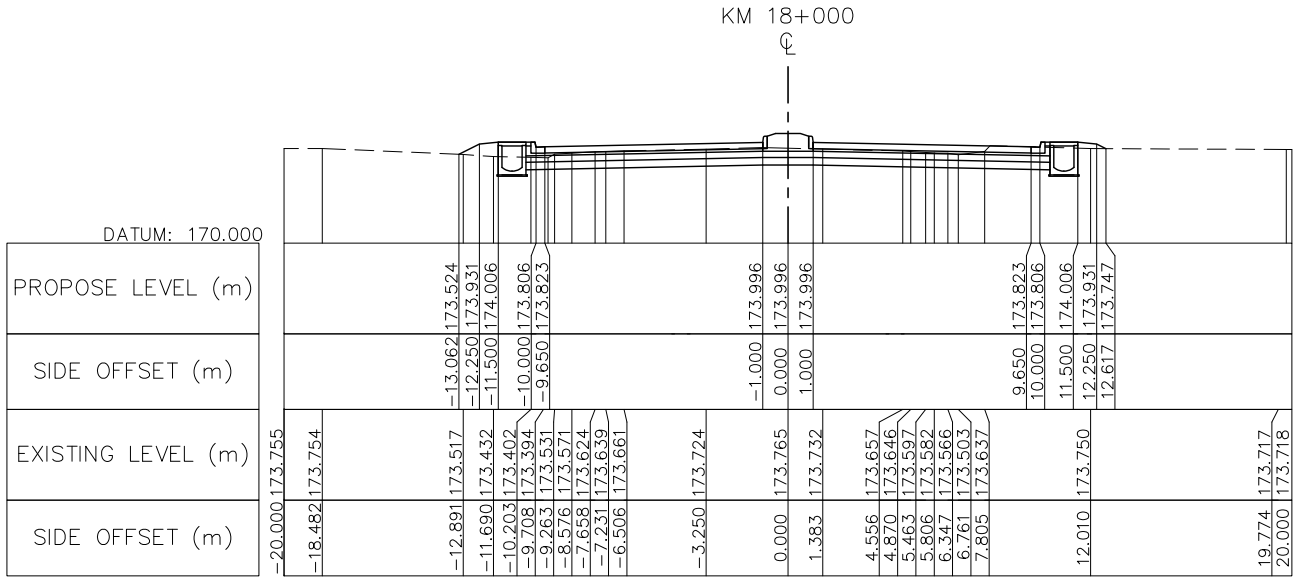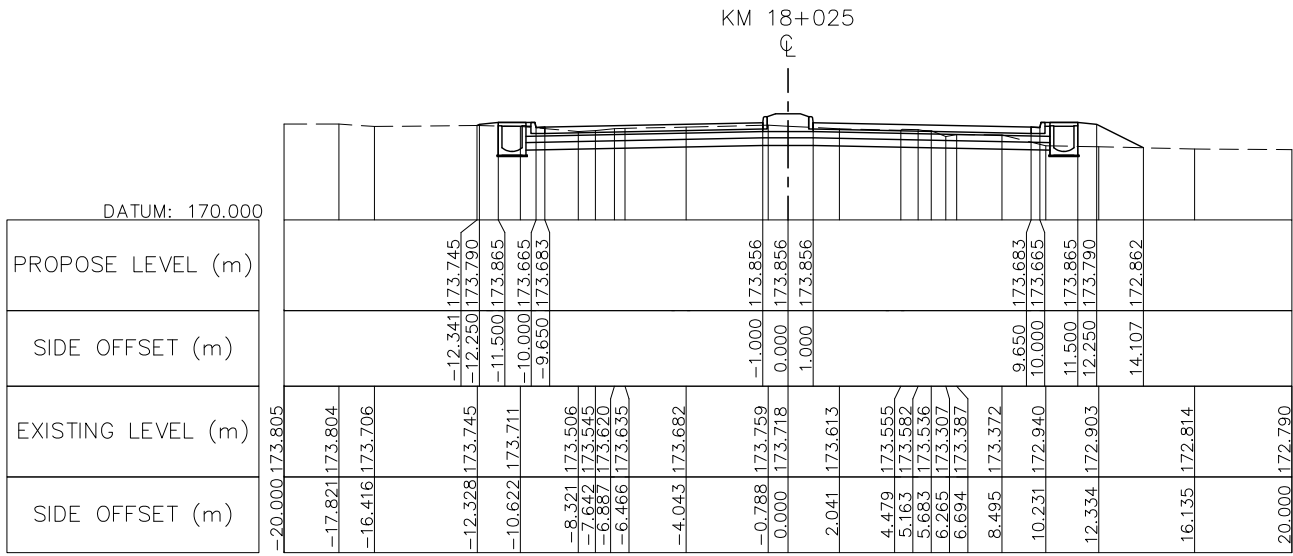







NOTE : FOR THE SECTION OF RAISED MEDIADN IS INSTALLED AT THE CURVE HAS SUPER-ELEVATION PVC PIPE Ø100 SHALL BE PROVIDED AT MEDIAN BY 10M SPACING SEE STANDARD DRAWING NUMBER SDR-014, SDR-017



ລັດວິສາຫະກິດ ວິສະວະກຳ ຄົມມະນາຄົມ
LAO TRANSPORT ENGINEERING CONSULTANT

NR 13N IMPROVEMENT AND MAINTENANCE PROJECT
CONTRACT 1 : SIKEUTH JUNCTION - BAN SONGPEUAY
CROSS SECTION
Km 17+975 - Km 18+100

REV.	DATE	DESCRIPTION	APPROVED	NAME	SIGNATURE	LTEC CODE:
				DESIGNED	Mr. Souksavanh SYPHAKHAM	SD-262-17
				CHECKED	Mr. Khamphone SORPHABMIXAY	DATE: April, 2018
				APPROVED	Mr. Vandy VORASACK	DRW No. RCS-123
						SCALE: 1: 300

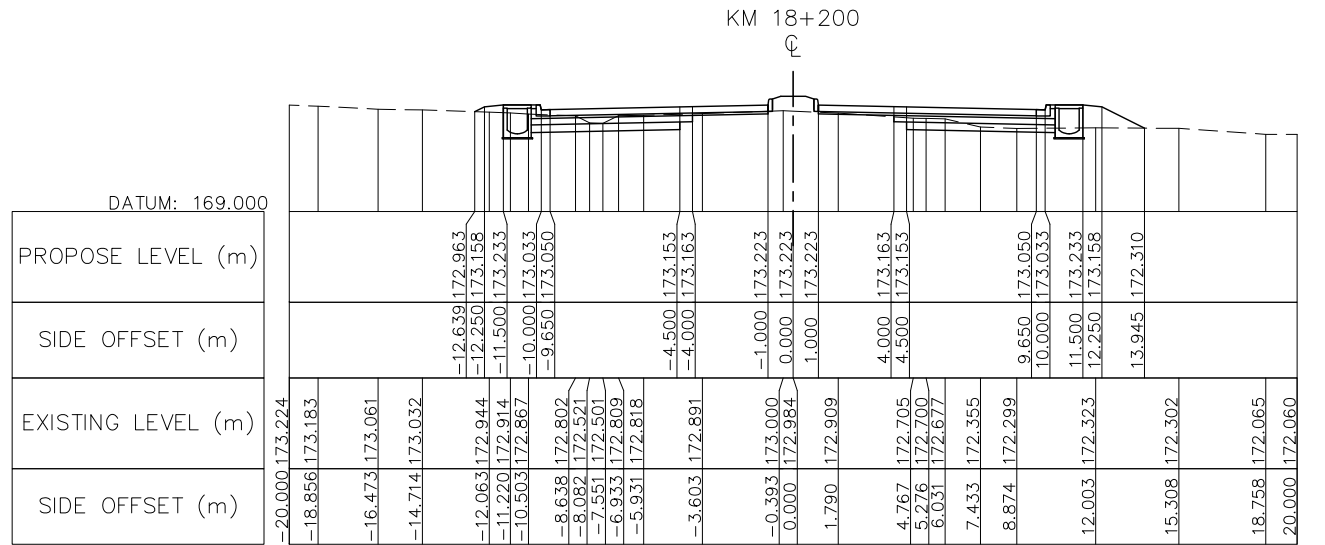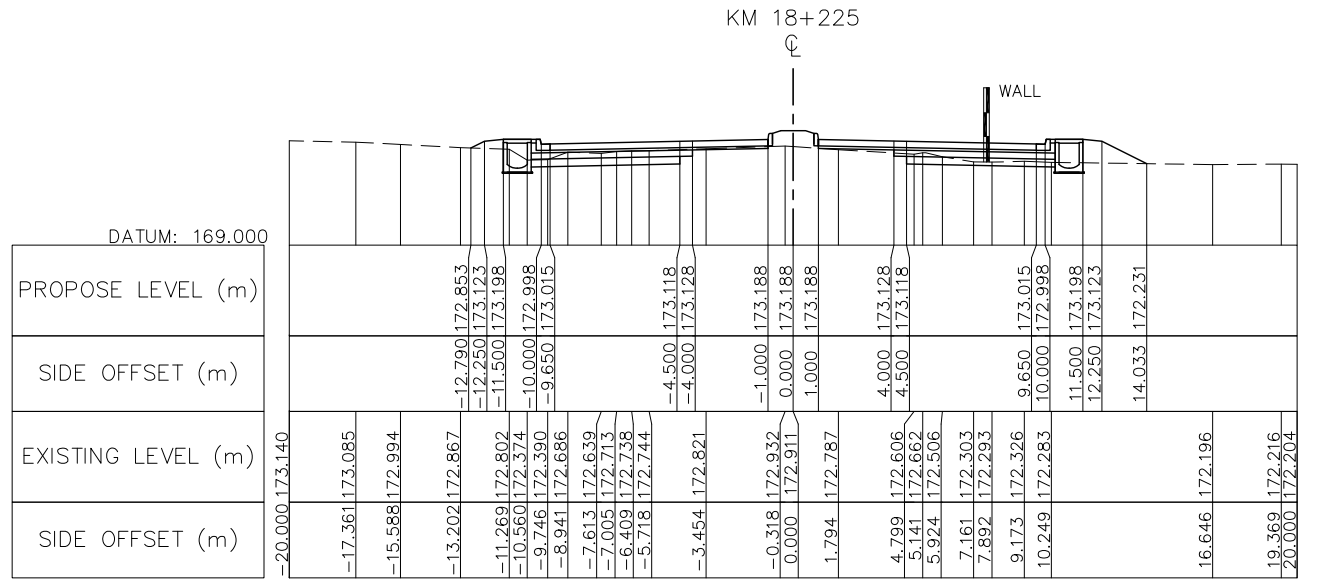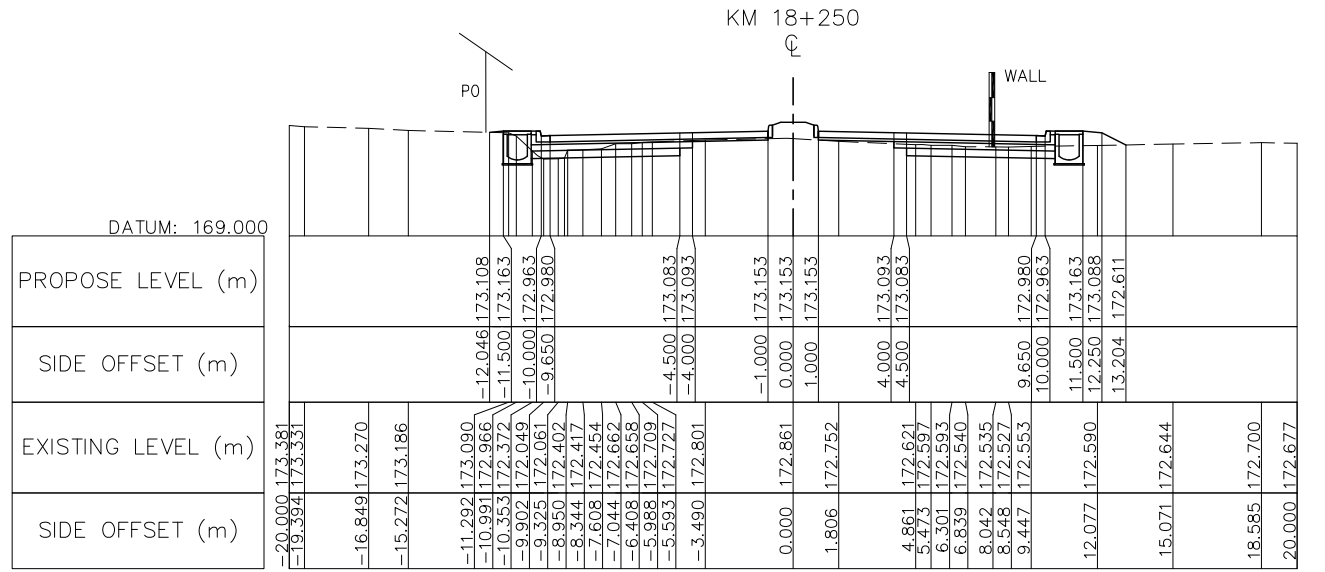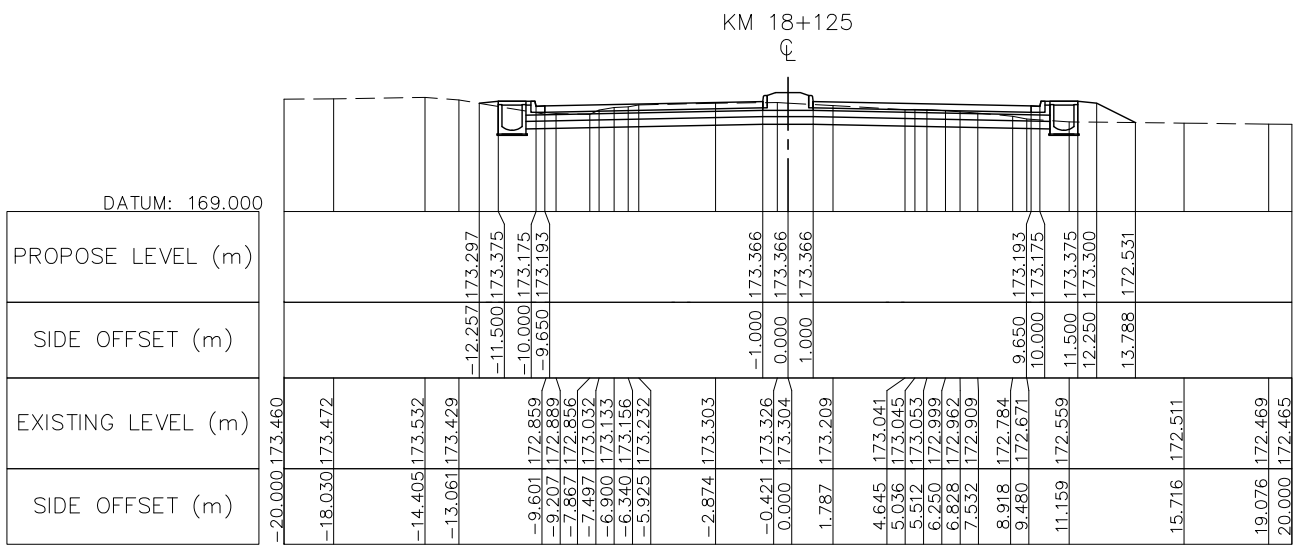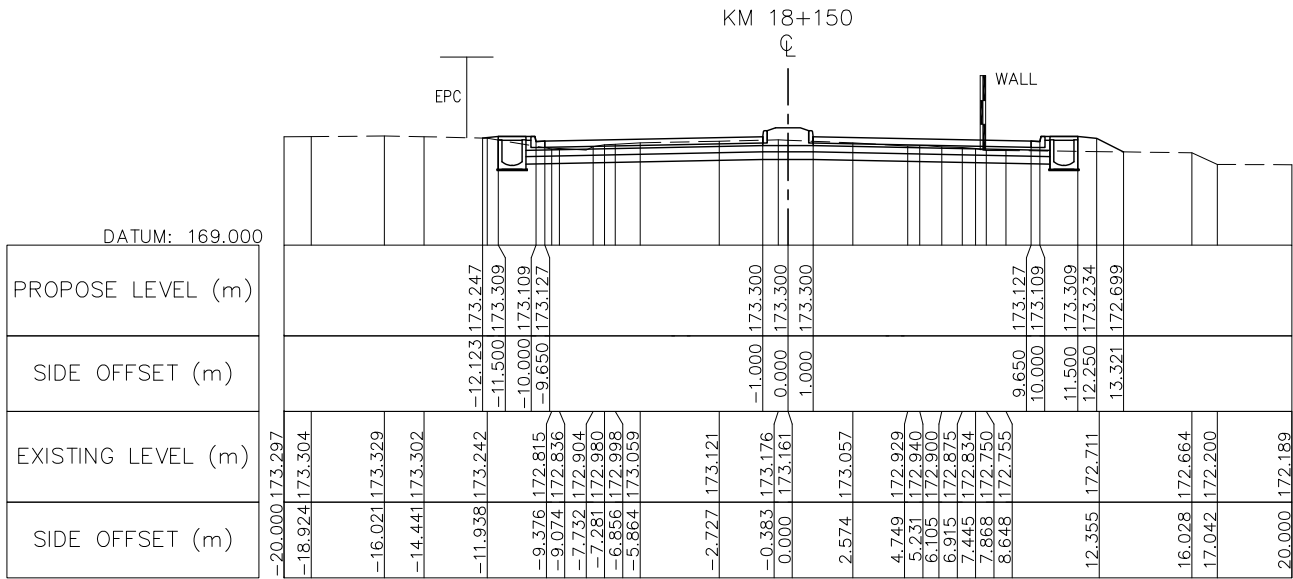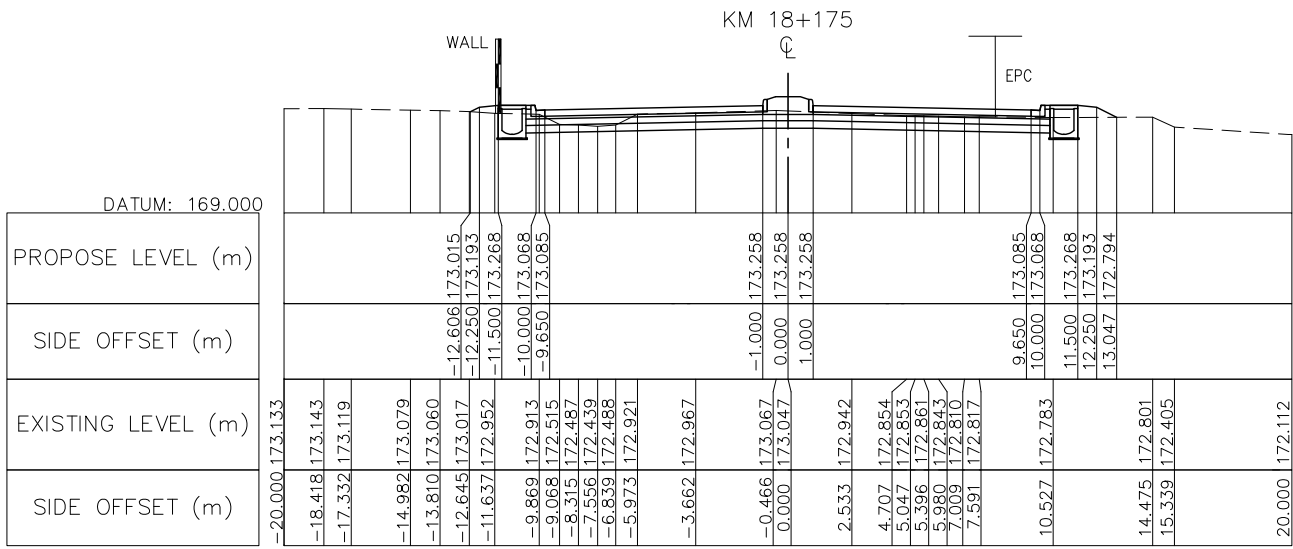







NOTE : FOR THE SECTION OF RAISED MEDIADN IS INSTALLED AT THE CURVE HAS SUPER-ELEVATION PVC PIPE Ø100 SHALL BE PROVIDED AT MEDIAN BY 10M SPACING SEE STANDARD DRAWING NUMBER SDR-014, SDR-017



ລັດວິສາຫະກິດ ວິສະວະກຳ ຄົມມະນາຄົມ
LAO TRANSPORT ENGINEERING CONSULTANT







NR 13N IMPROVEMENT AND MAINTENANCE PROJECT
CONTRACT 1 : SIKEUTH JUNCTION - BAN SONGPEUAY
CROSS SECTION
Km 18+125 - Km 18+250

REV.	DATE	DESCRIPTION	APPROVED	NAME	SIGNATURE	LTEC CODE:
						SD-262-17
				DESIGNED	Mr. Souksavanh SYPHAKHAM	DATE: April, 2018
				CHECKED	Mr. Khamphone SORPHABMIXAY	DRW No. RCS-124
				APPROVED	Mr. Vandy VORASACK	SCALE: 1: 300

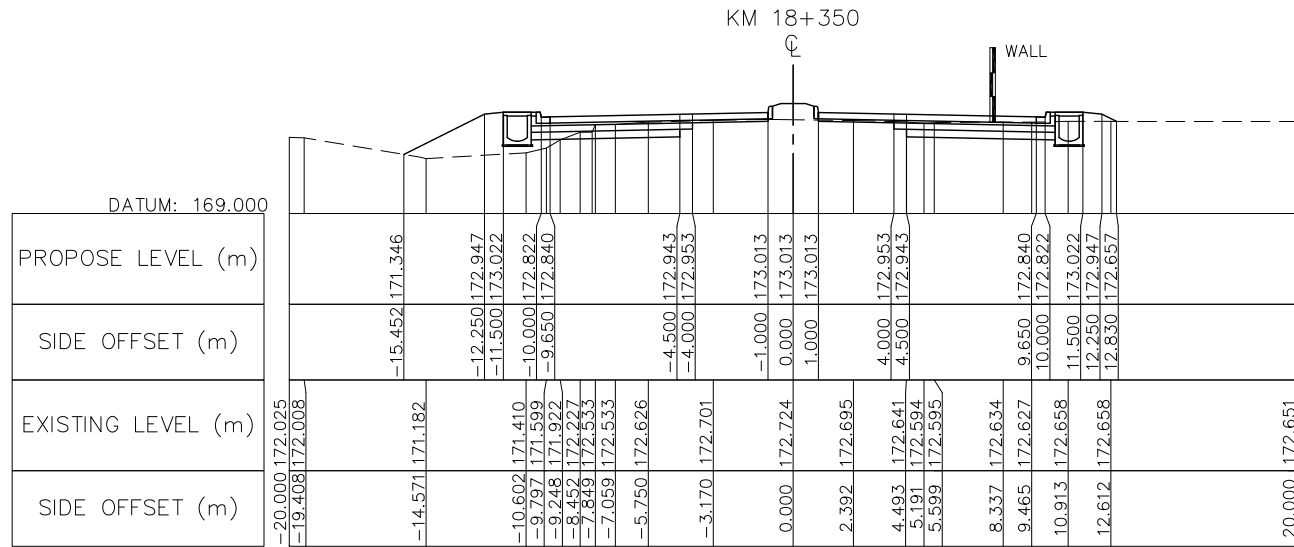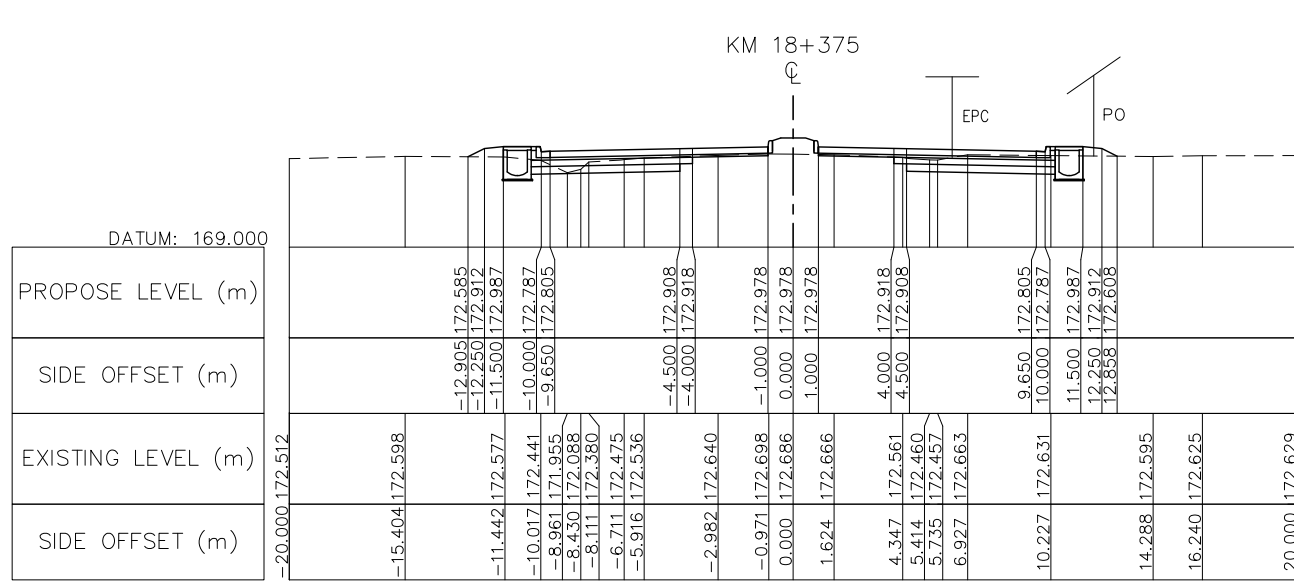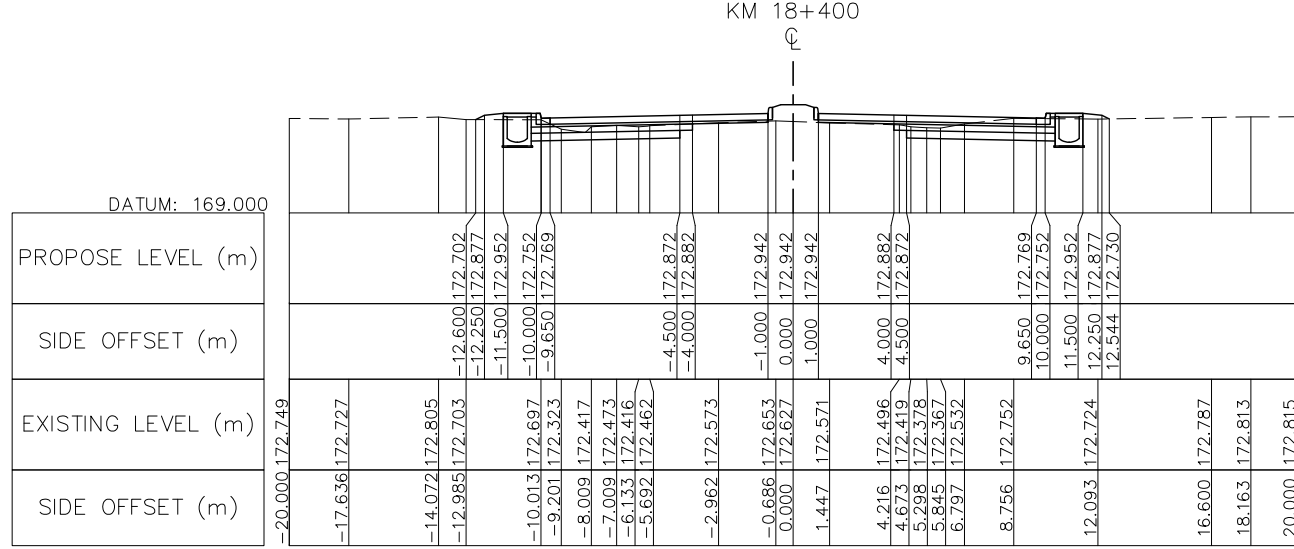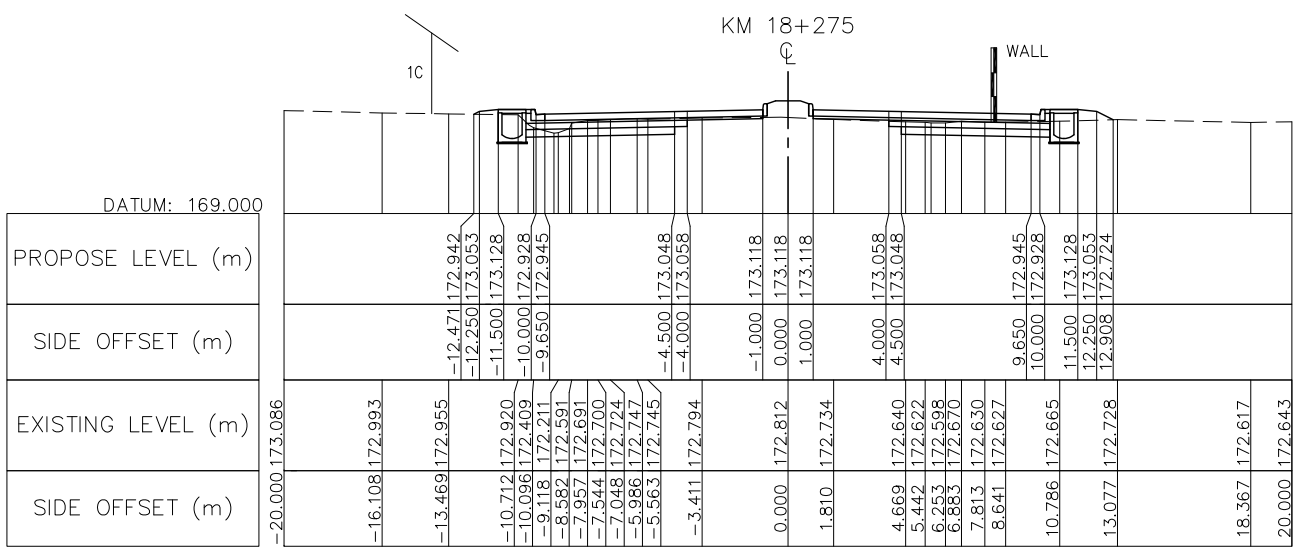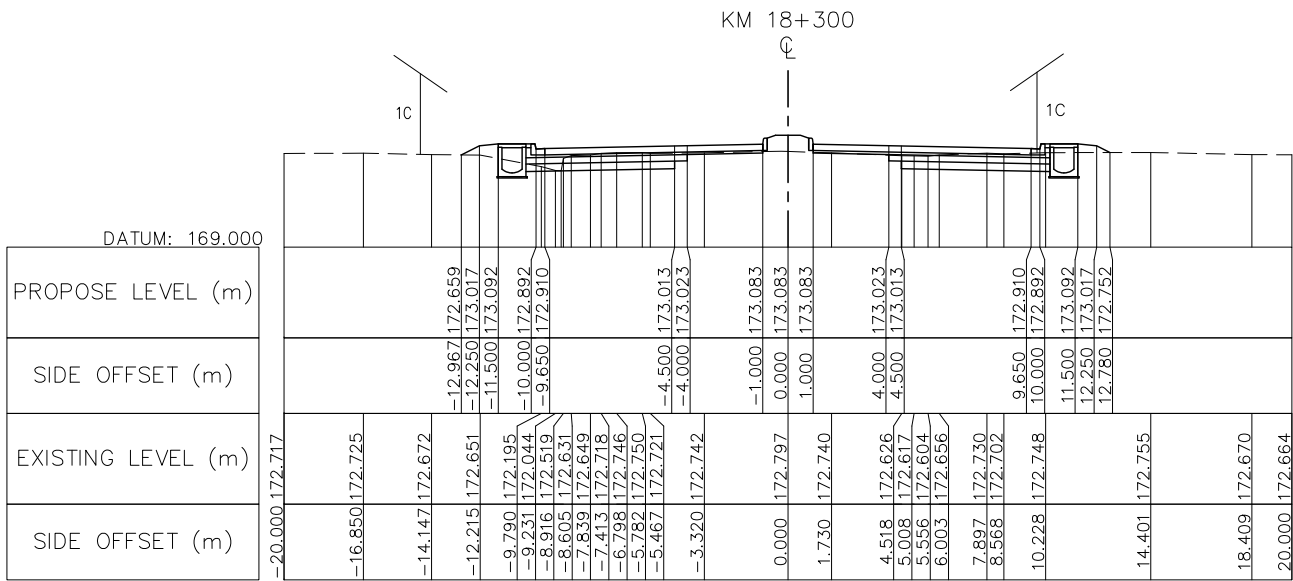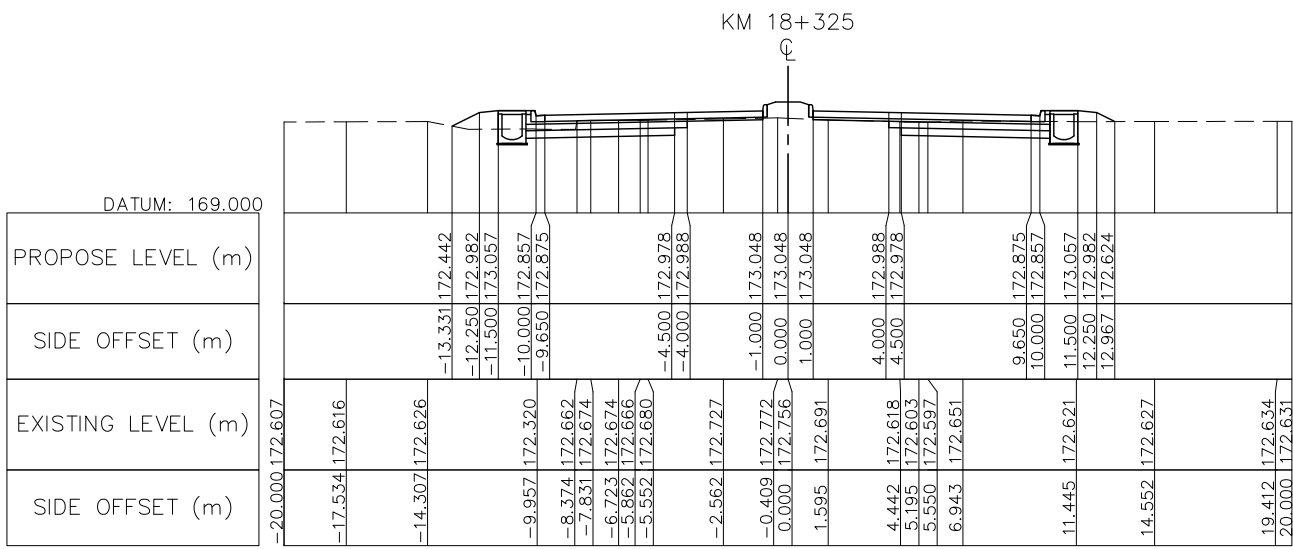

NOTE : FOR THE SECTION OF RAISED MEDIADN IS INSTALLED AT THE CURVE HAS SUPER-ELEVATION PVC PIPE Ø100 SHALL BE PROVIDED AT MEDIAN BY 10M SPACING SEE STANDARD DRAWING NUMBER SDR-014, SDR-017

	NR 13N IMPROVEMENT AND MAINTENANCE PROJECT CONTRACT 1 : SIKEUTH JUNCTION – BAN SONGPEUAY	REV.	DATE	DESCRIPTION	APPROVED		NAME	SIGNATURE	LTEC CODE: SD-262-1
--	---	------	------	-------------	----------	--	------	-----------	------------------------

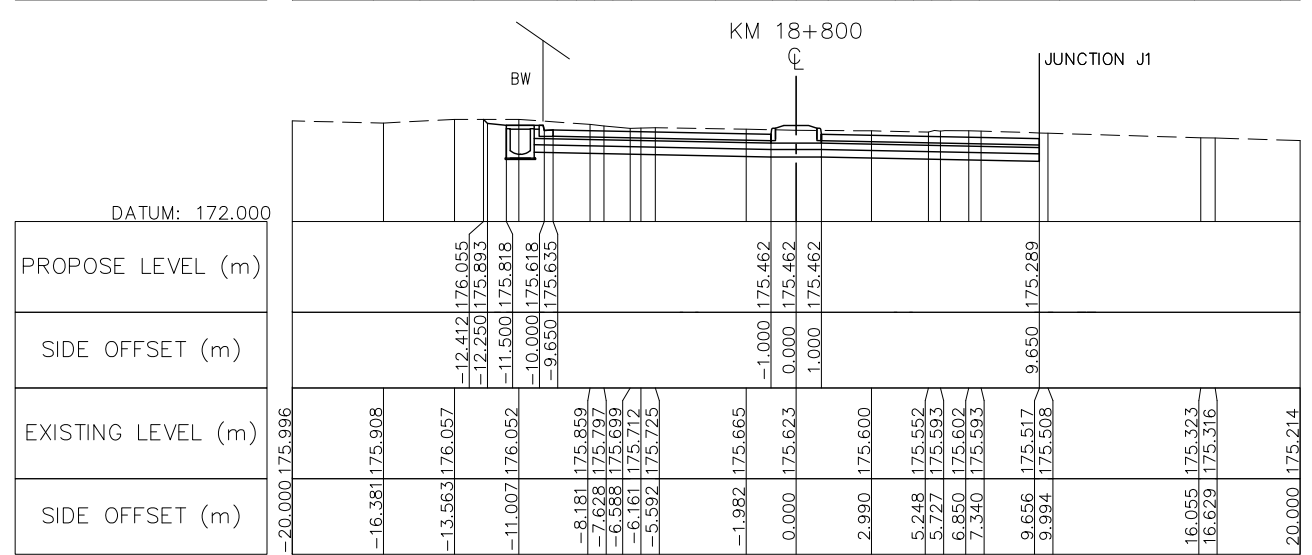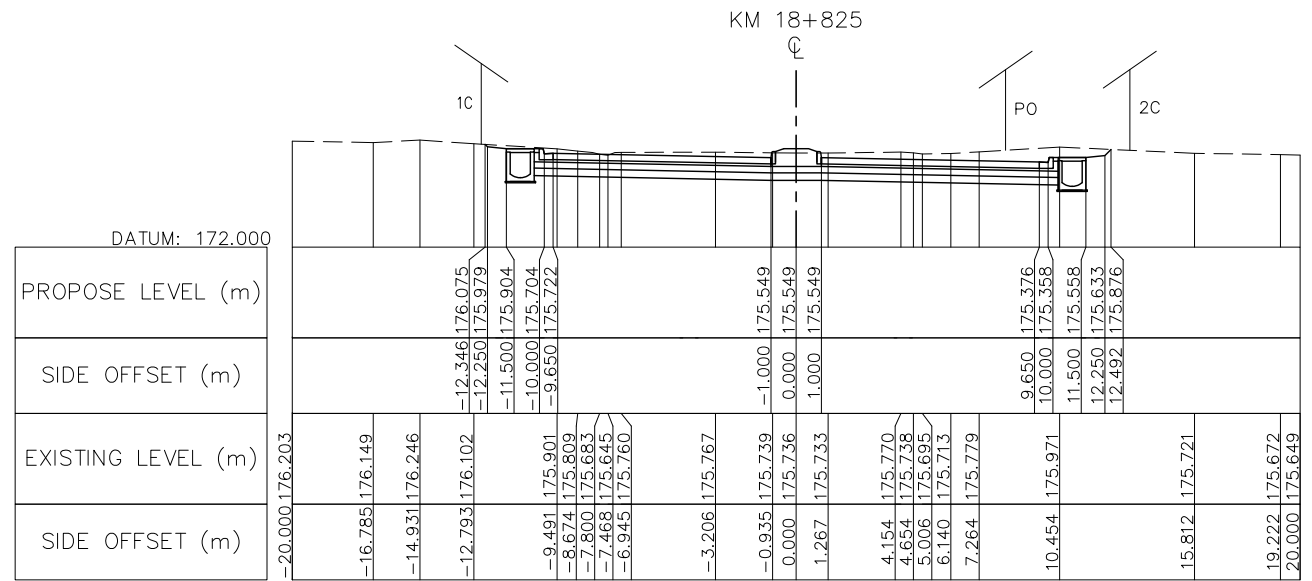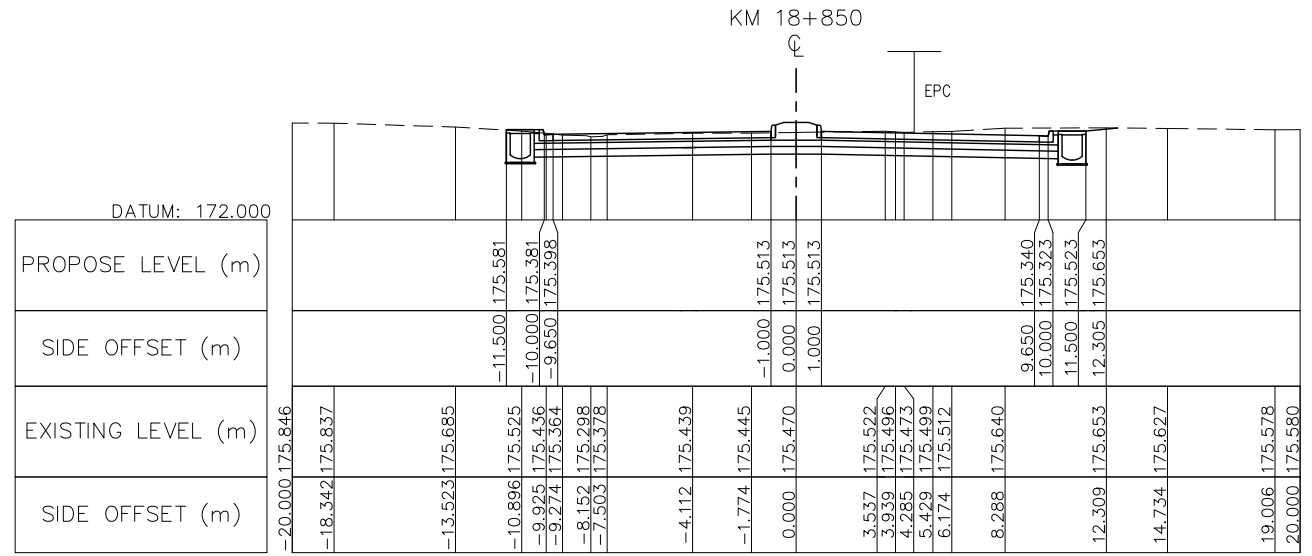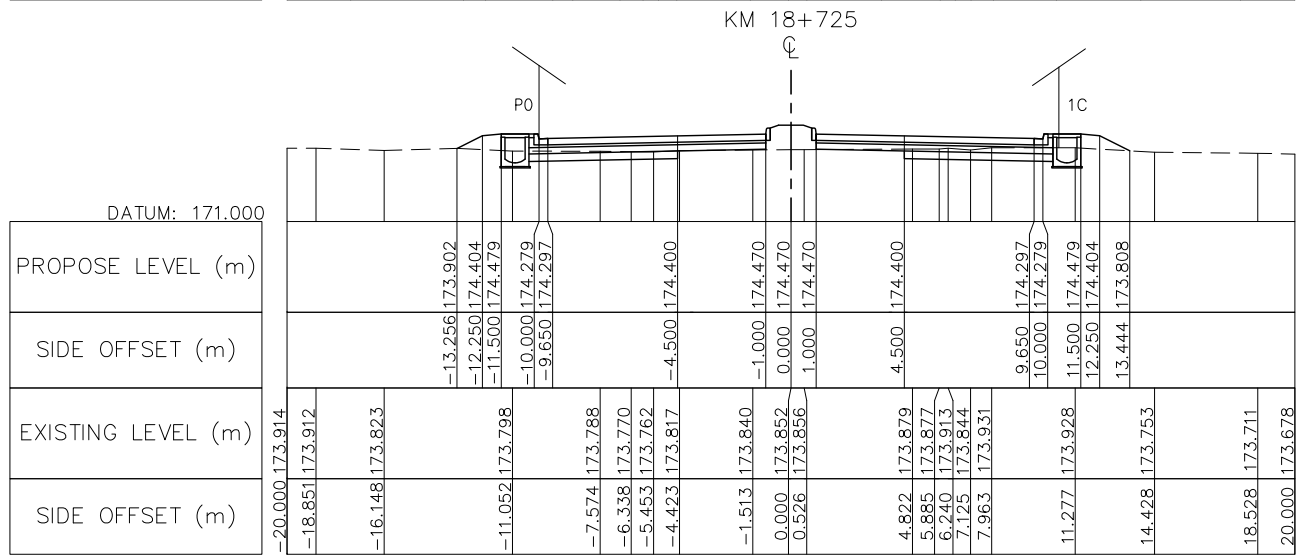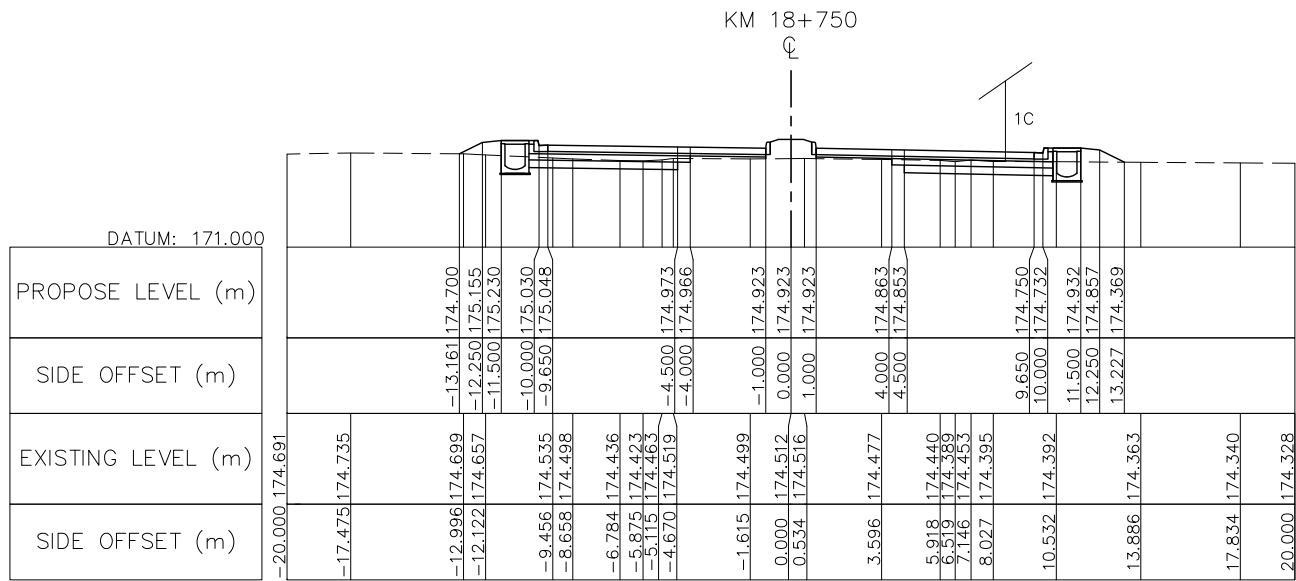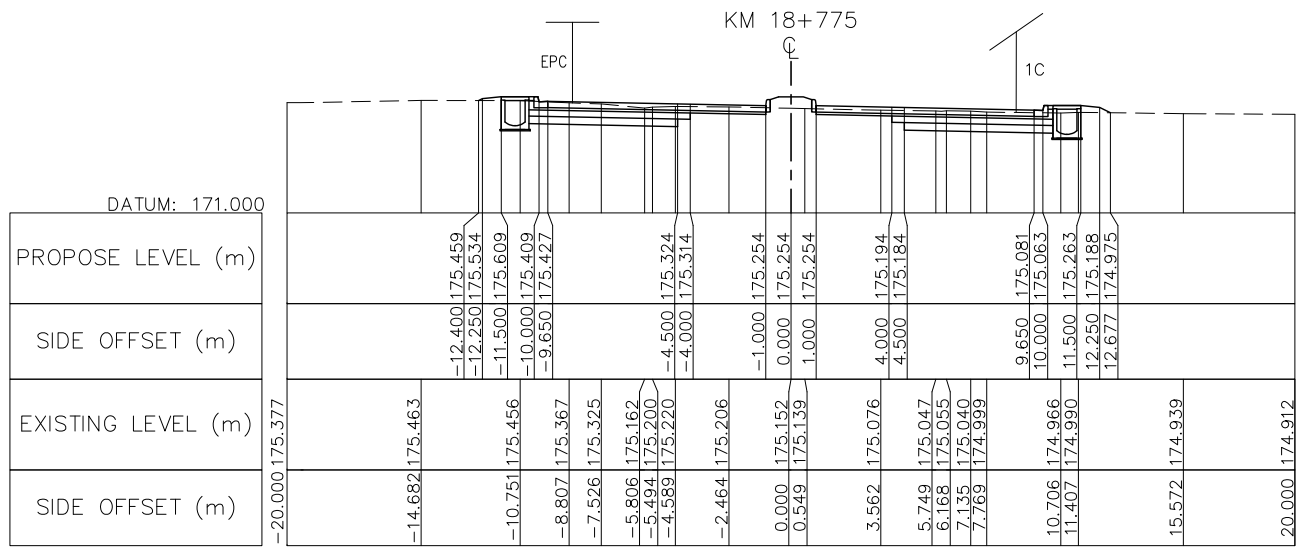







NOTE : FOR THE SECTION OF RAISED MEDIADN IS INSTALLED AT THE CURVE HAS SUPER-ELEVATION PVC PIPE Ø100 SHALL BE PROVIDED AT MEDIAN BY 10M SPACING SEE STANDARD DRAWING NUMBER SDR-014, SDR-017



ລັດວິສາຫະກິດ ວິສະວະກຳ ຄົມມະນາຄົມ
LAO TRANSPORT ENGINEERING CONSULTANT



NR 13N IMPROVEMENT AND MAINTENANCE PROJECT
CONTRACT 1 : SIKEUTH JUNCTION - BAN SONGPEUAY
CROSS SECTION
Km 18+725 - Km 18+850

REV.	DATE	DESCRIPTION	APPROVED	NAME	SIGNATURE	LTEC CODE: SD-262-17
			DESIGNED	Mr. Souksavanh SYPHAKHAM		DATE: April, 2018
			CHECKED	Mr. Khamphone SORPHABMIXAY		DRW No. RCS-128
			APPROVED	Mr. Vandy VORASACK		SCALE: 1: 300

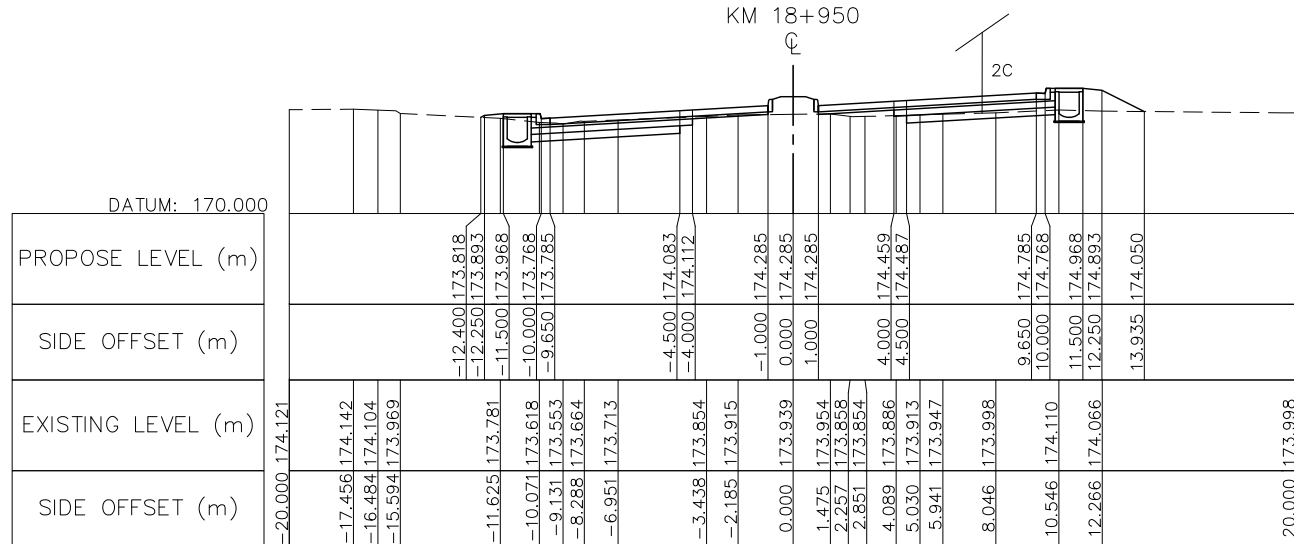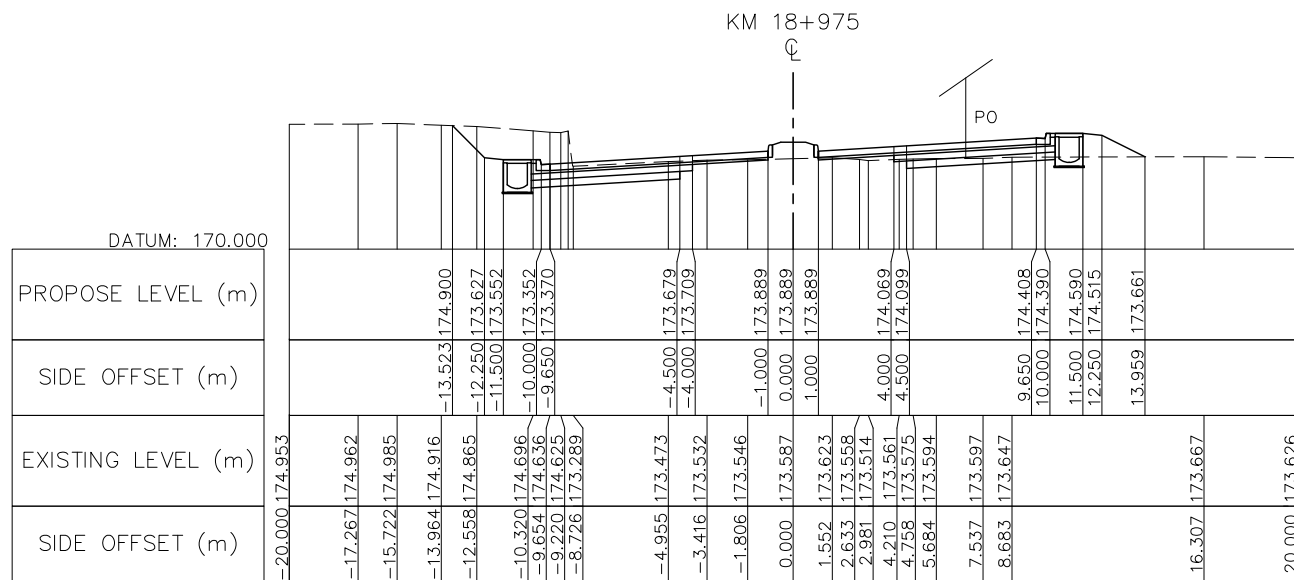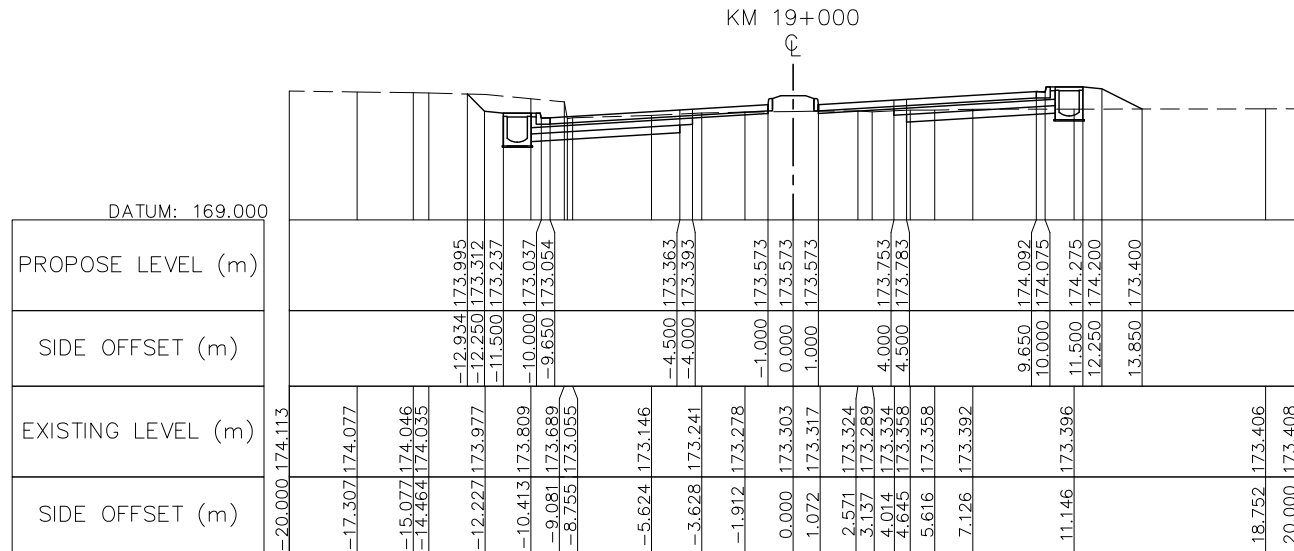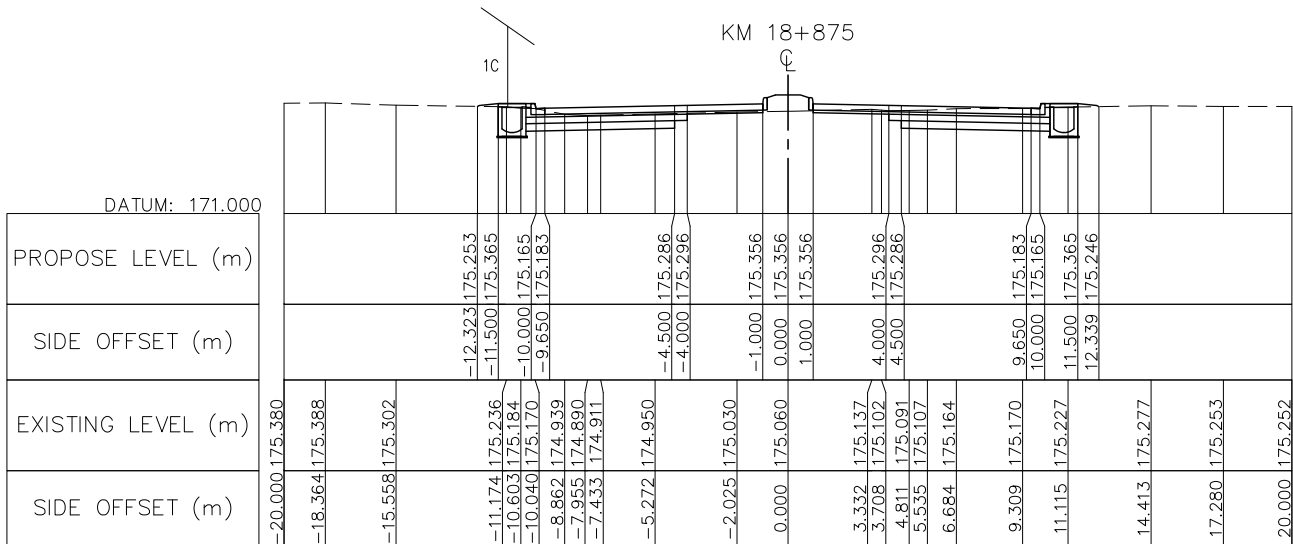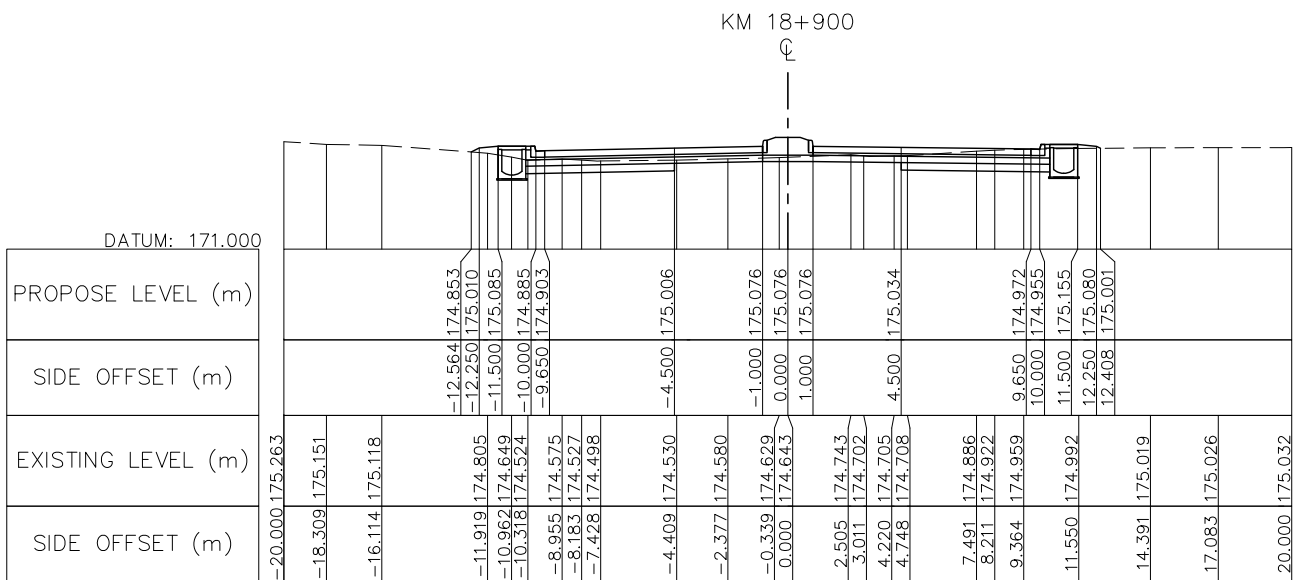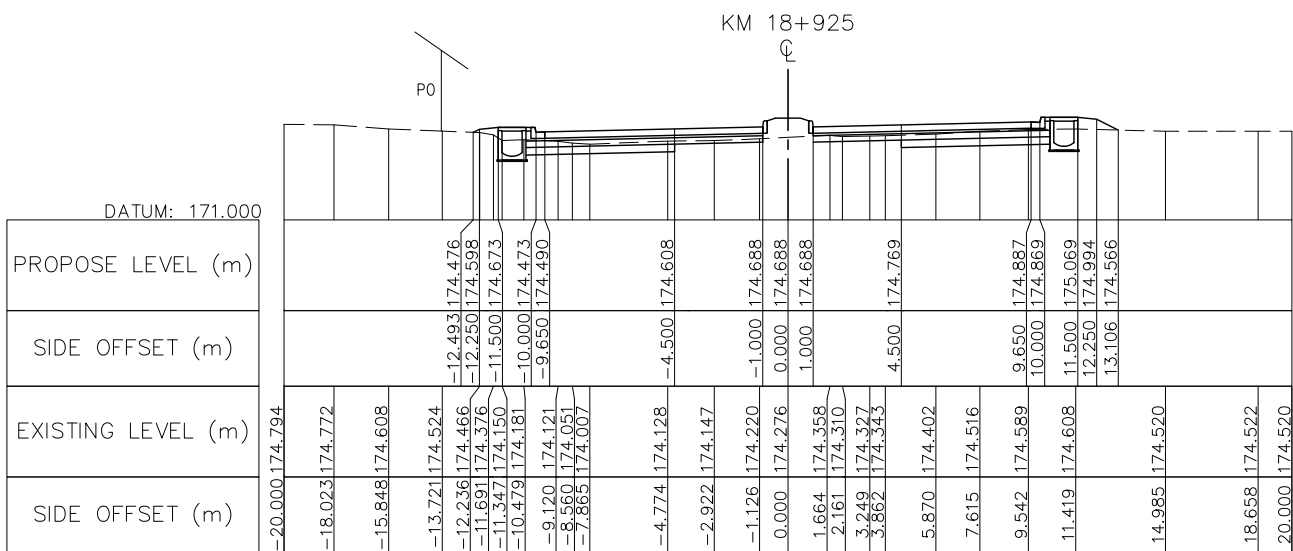

NOTE : FOR THE SECTION OF RAISED MEDIADN IS INSTALLED AT THE CURVE HAS SUPER-ELEVATION PVC PIPE ø100 SHALL BE PROVIDED AT MEDIAN BY 10M SPACING SEE STANDARD DRAWING NUMBER SDR-014, SDR-017

	ລັດວິສາຫະກິດ ວິສະວະກຳ ຄົມມະນາຄົມ LAO TRANSPORT ENGINEERING CONSULTANT	NR 13N IMPROVEMENT AND MAINTENANCE PROJECT		REV.	DATE	DESCRIPTION	APPROVED		NAME	SIGNATURE	LTEC CODE: SD-262-17
		CONTRACT 1 : SIKEUTH JUNCTION - BAN SONGPEUAY							DESIGNED	Mr. Souksavanh SYPHAKHAM	DATE: April, 2018
		CROSS SECTION							CHECKED	Mr. Khamphone SORPHABMIXAY	DRW No. RCS-129
		Km 18+875 - Km 19+000							APPROVED	Mr. Vandy VORASACK	SCALE: 1: 300

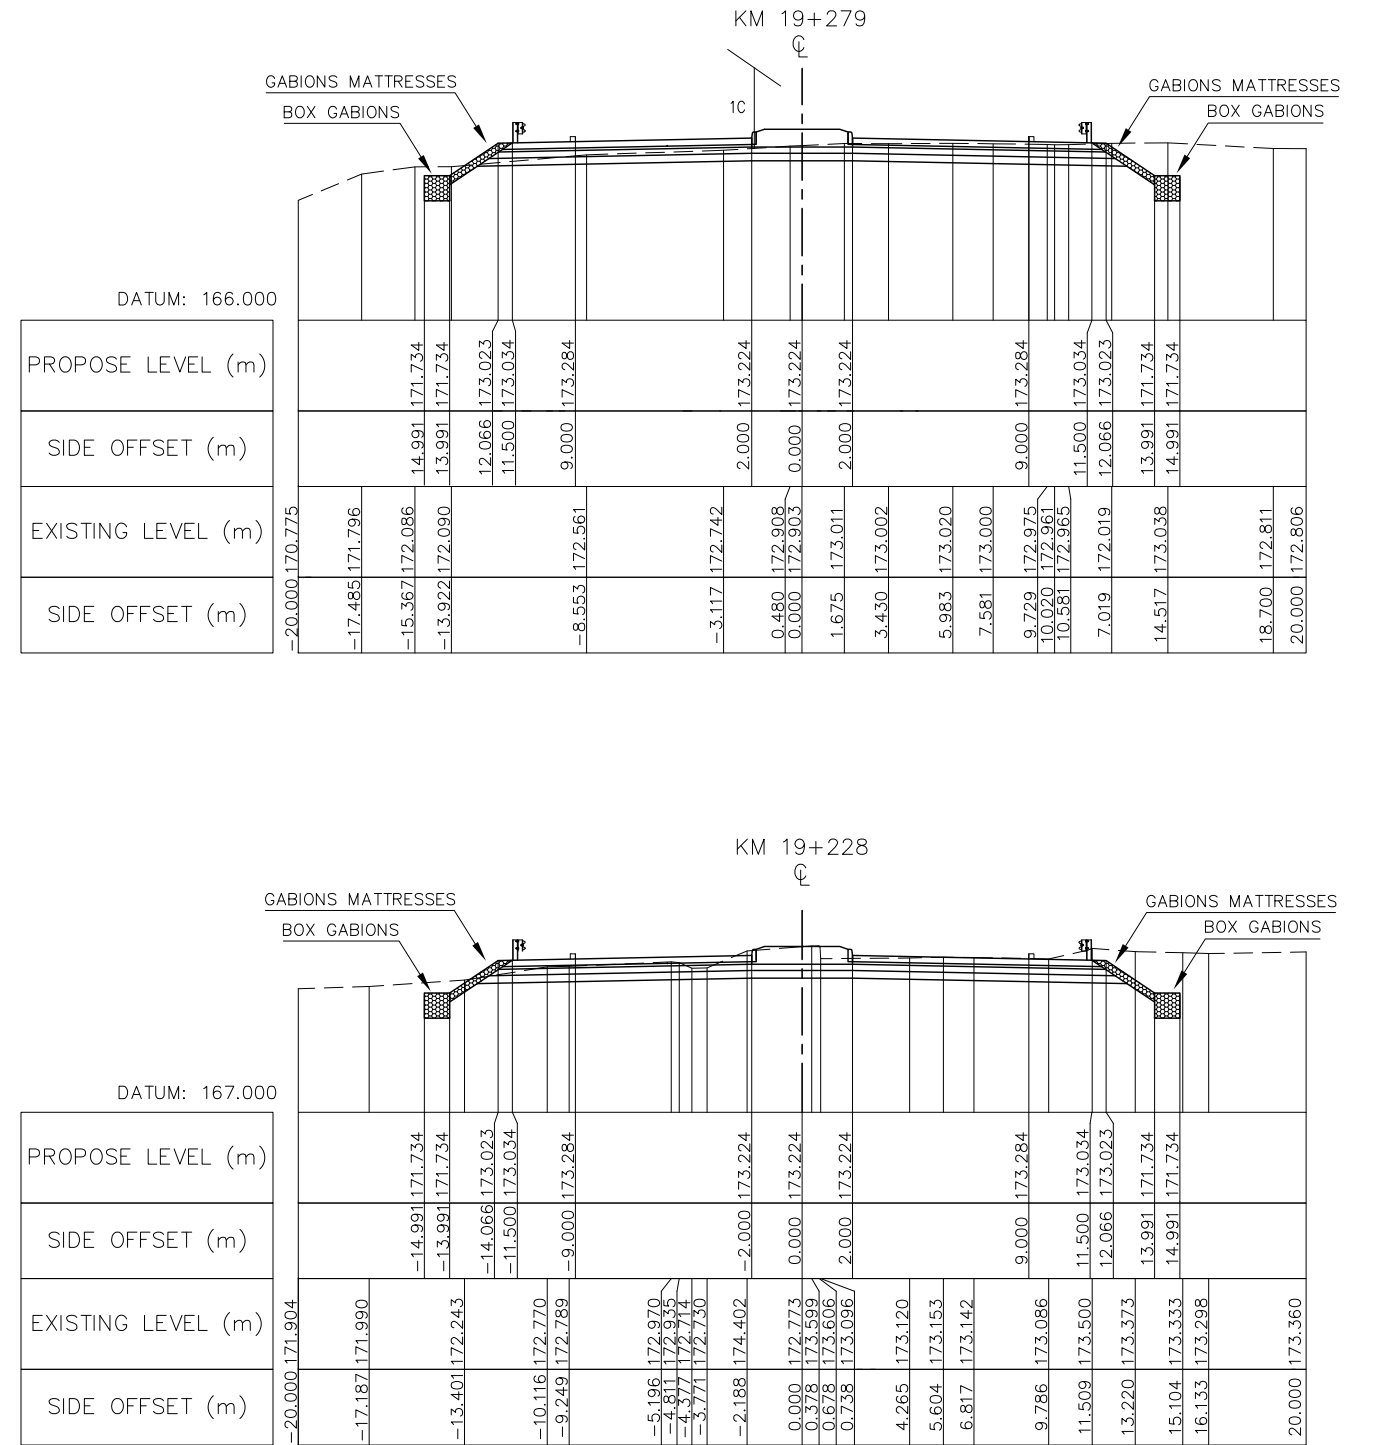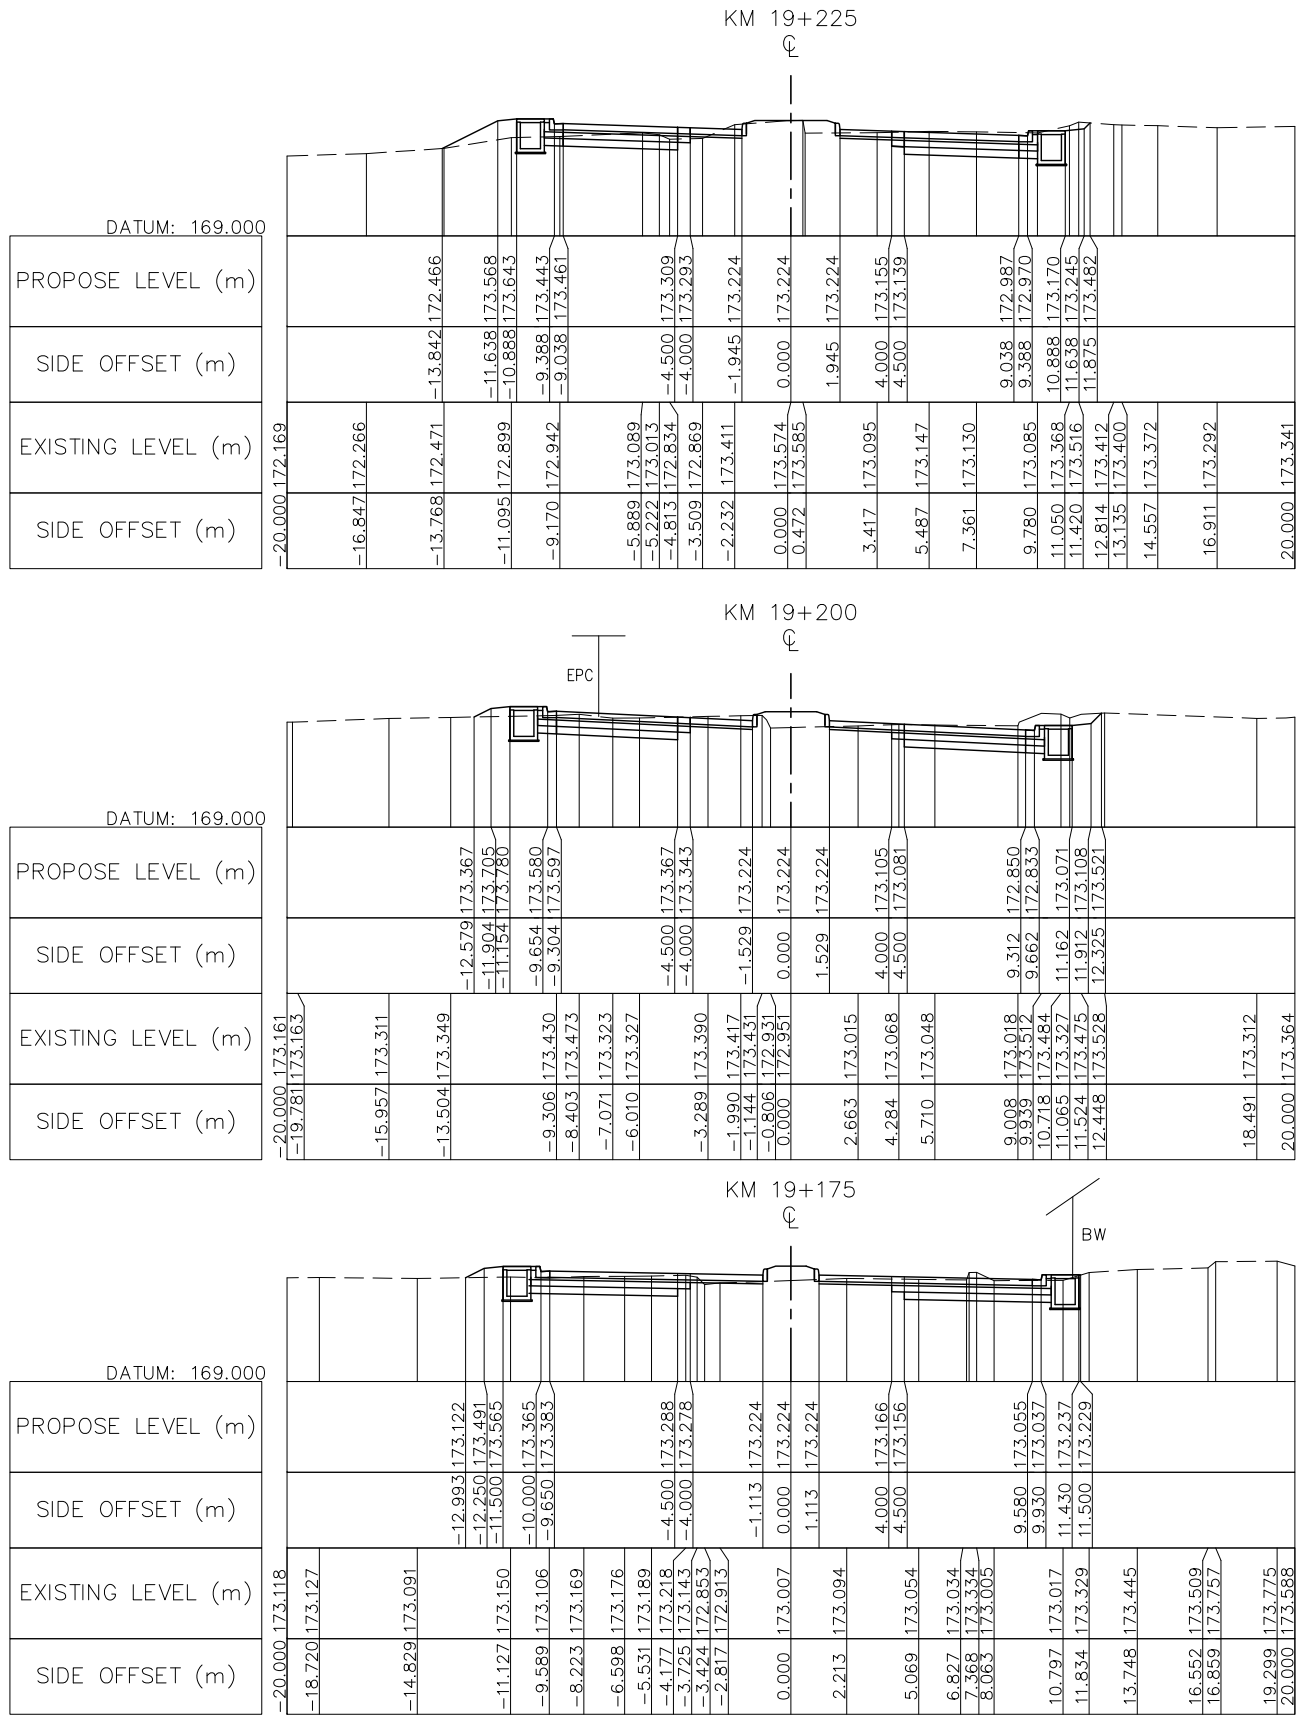






NOTE : FOR THE SECTION OF RAISED MEDIADN IS INSTALLED AT THE CURVE HAS SUPER-ELEVATION PVC PIPE Ø100 SHALL BE PROVIDED AT MEDIAN BY 10M SPACING SEE STANDARD DRAWING NUMBER SDR-014, SDR-017



ລັດວິສາຫະກິດ ວິສະວະກຳ ຄົມມະນາຄົມ
LAO TRANSPORT ENGINEERING CONSULTANT

NR 13N IMPROVEMENT AND MAINTENANCE PROJECT
CONTRACT 1 : SIKEUTH JUNCTION - BAN SONGPEUAY
CROSS SECTION
Km 19+175 - Km 19+279

REV.	DATE	DESCRIPTION	APPROVED	NAME	SIGNATURE	LTEC CODE:
						SD-262-17
			DESIGNED	Mr. Souksavanh SYPHAKHAM		DATE: April, 2018
			CHECKED	Mr. Khamphone SORPHABMIXAY		DRW No. RCS-131
			APPROVED	Mr. Vandy VORASACK		SCALE: 1: 300

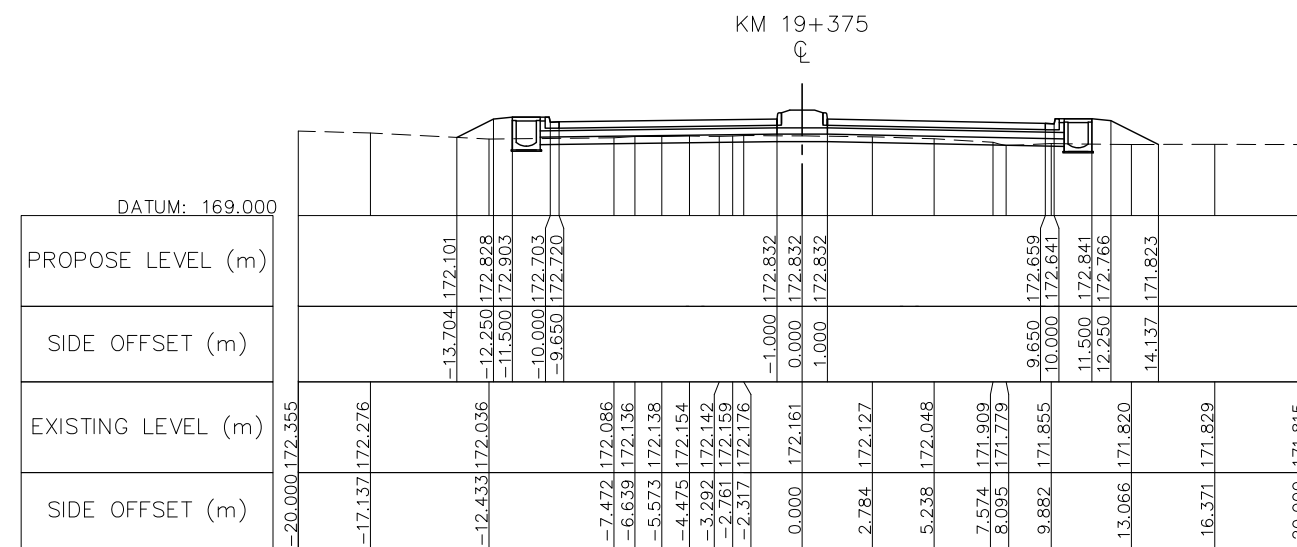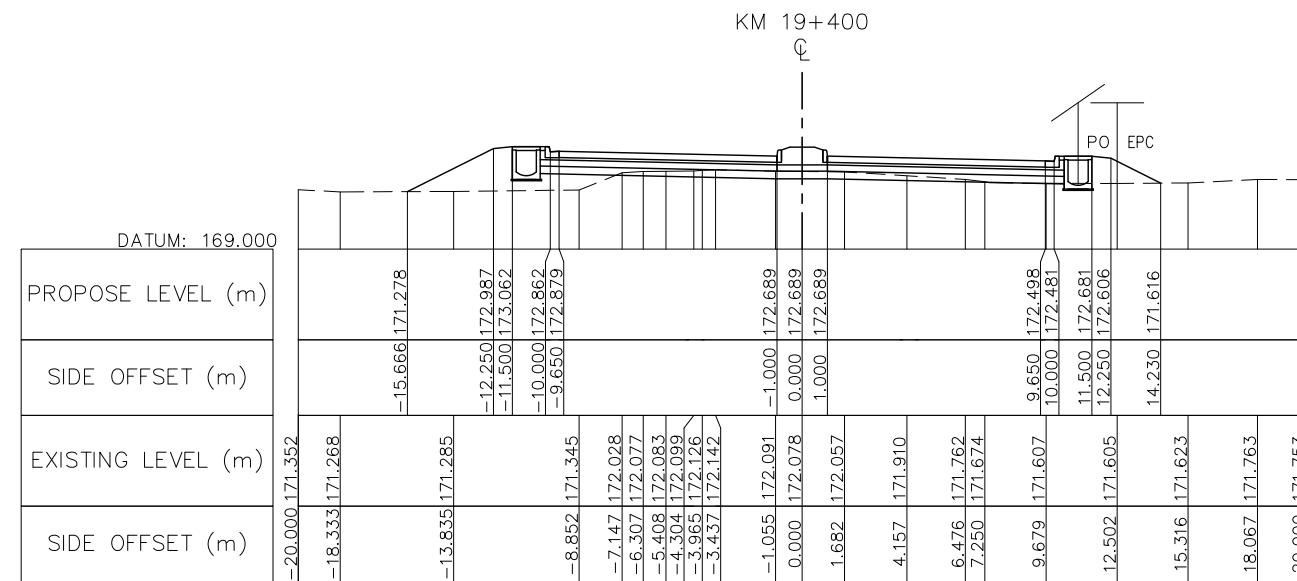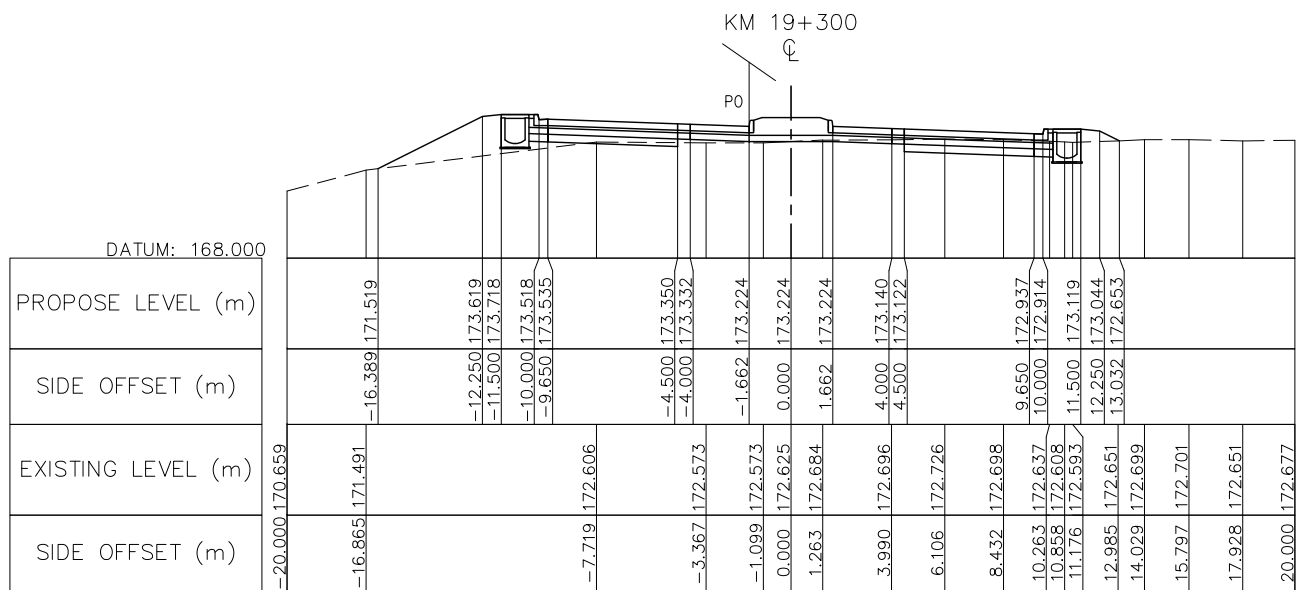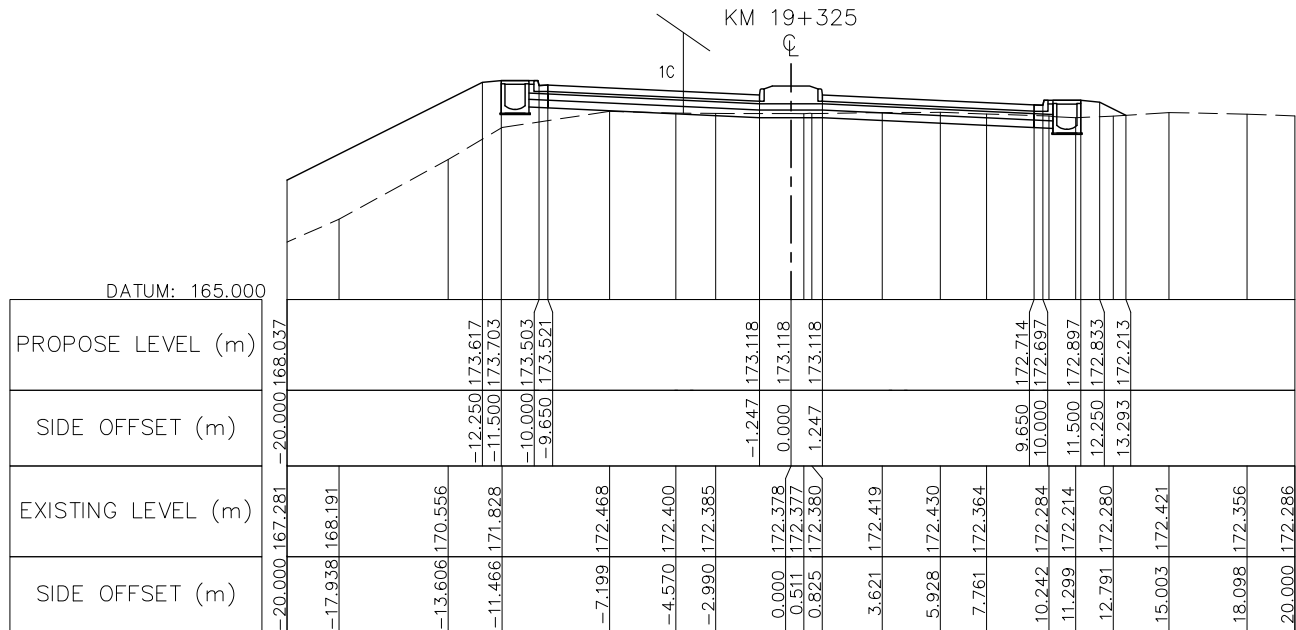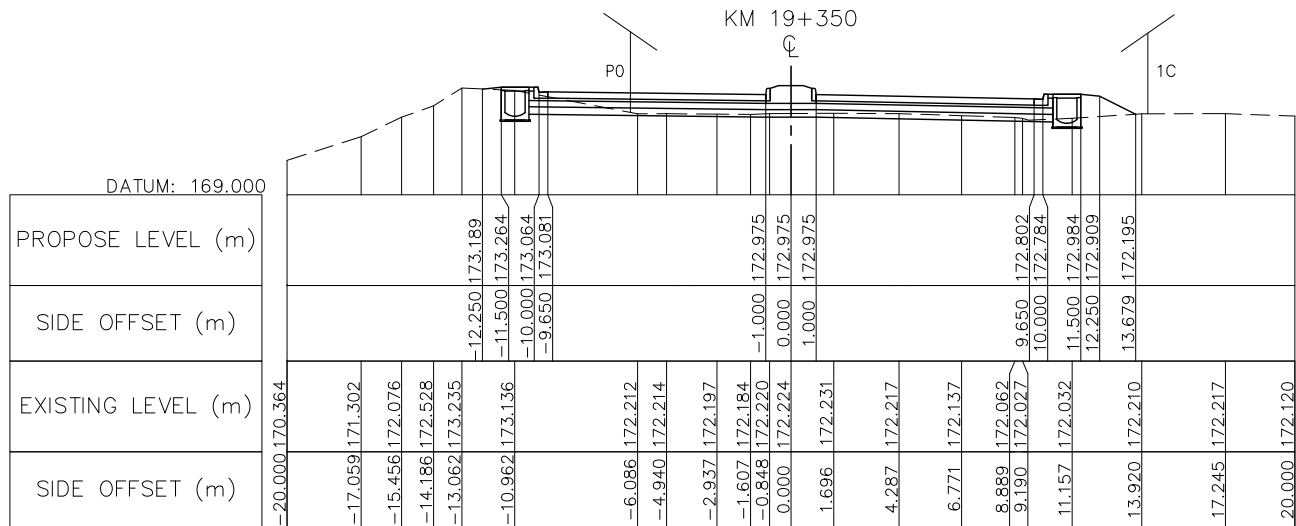

NOTE : FOR THE SECTION OF RAISED MEDIADN IS INSTALLED AT THE CURVE HAS SUPER-ELEVATION PVC PIPE Ø100 SHALL BE PROVIDED AT MEDIAN BY 10M SPACING SEE STANDARD DRAWING NUMBER SDR-014, SDR-017



ລັດວິສາຫະກິດ ວິສະວະກຳ ຄົມມະນາຄົມ
LAO TRANSPORT ENGINEERING CONSULTANT

NR 13N IMPROVEMENT AND MAINTENANCE PROJECT
CONTRACT 1 : SIKEUTH JUNCTION - BAN SONGPEUAY
CROSS SECTION
Km 19+300 - Km 19+400

REV.	DATE	DESCRIPTION	APPROVED	NAME	SIGNATURE	LTEC CODE:
				DESIGNED	Mr. Souksavanh SYPHAKHAM	SD-262-17
				CHECKED	Mr. Khamphone SORPHABMIXAY	DATE: April, 2018
				APPROVED	Mr. Vandy VORASACK	DRW No. RCS-132
						SCALE: 1: 300